


Ground Floor Plan

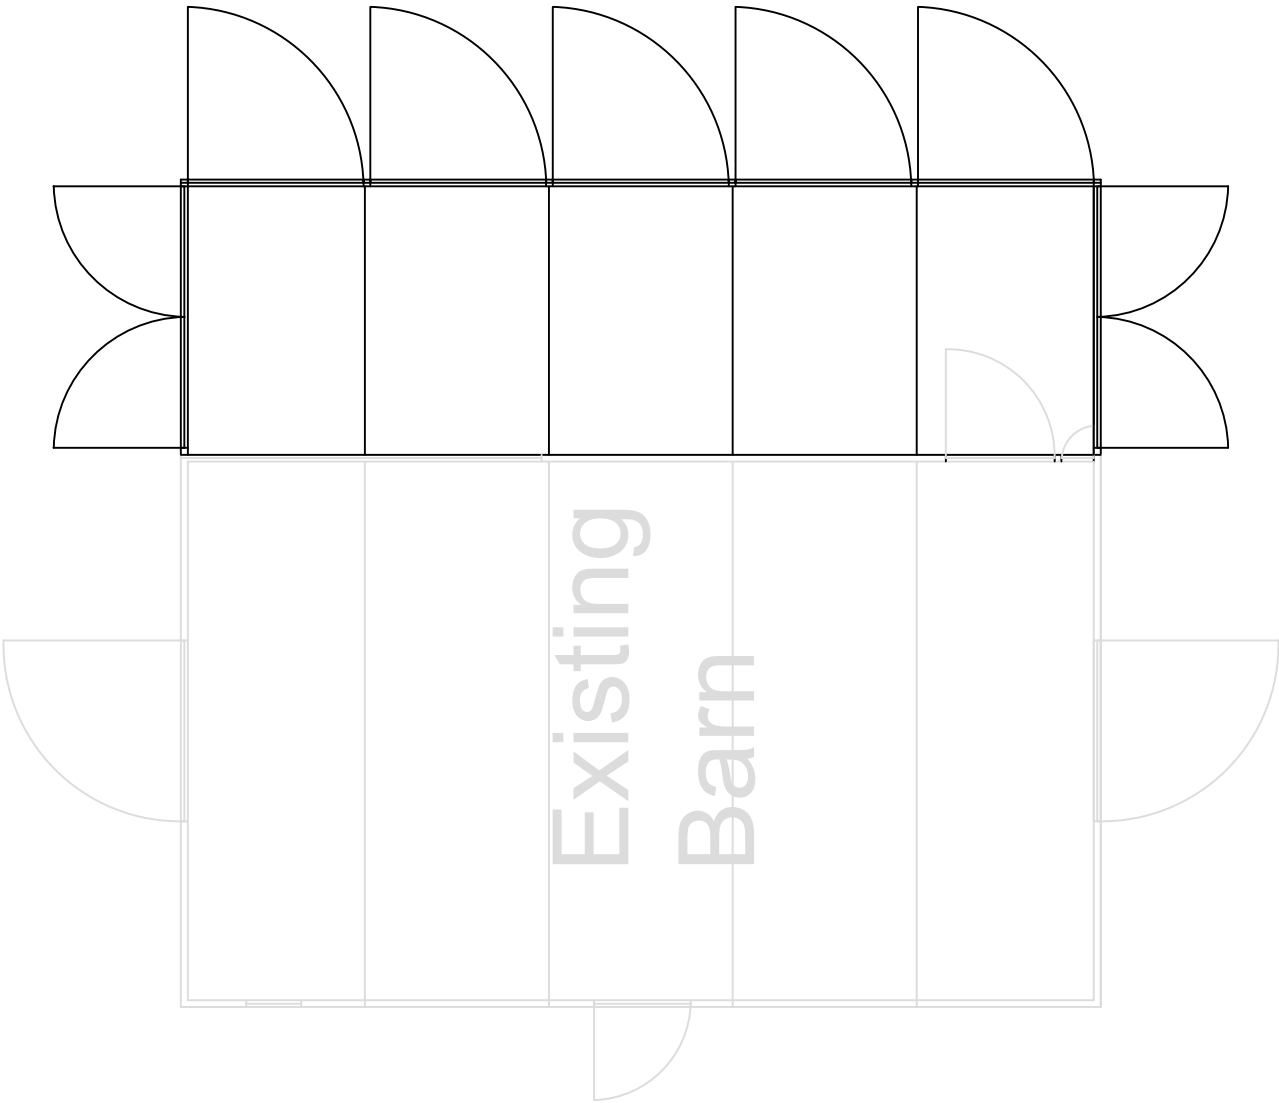

Scale 1:250



DO NOT SCALE THIS DRAWING

Revisions	Project	Project No	Drawing No	Revision	Client
	Tyn Y Cwm Farm	1001	109		Mr Hopkins
	Drawing Description	Drawn By	Scale	Date	
	Proposed Ground Floor	MGA	1:250@ A4	Sept 2020	