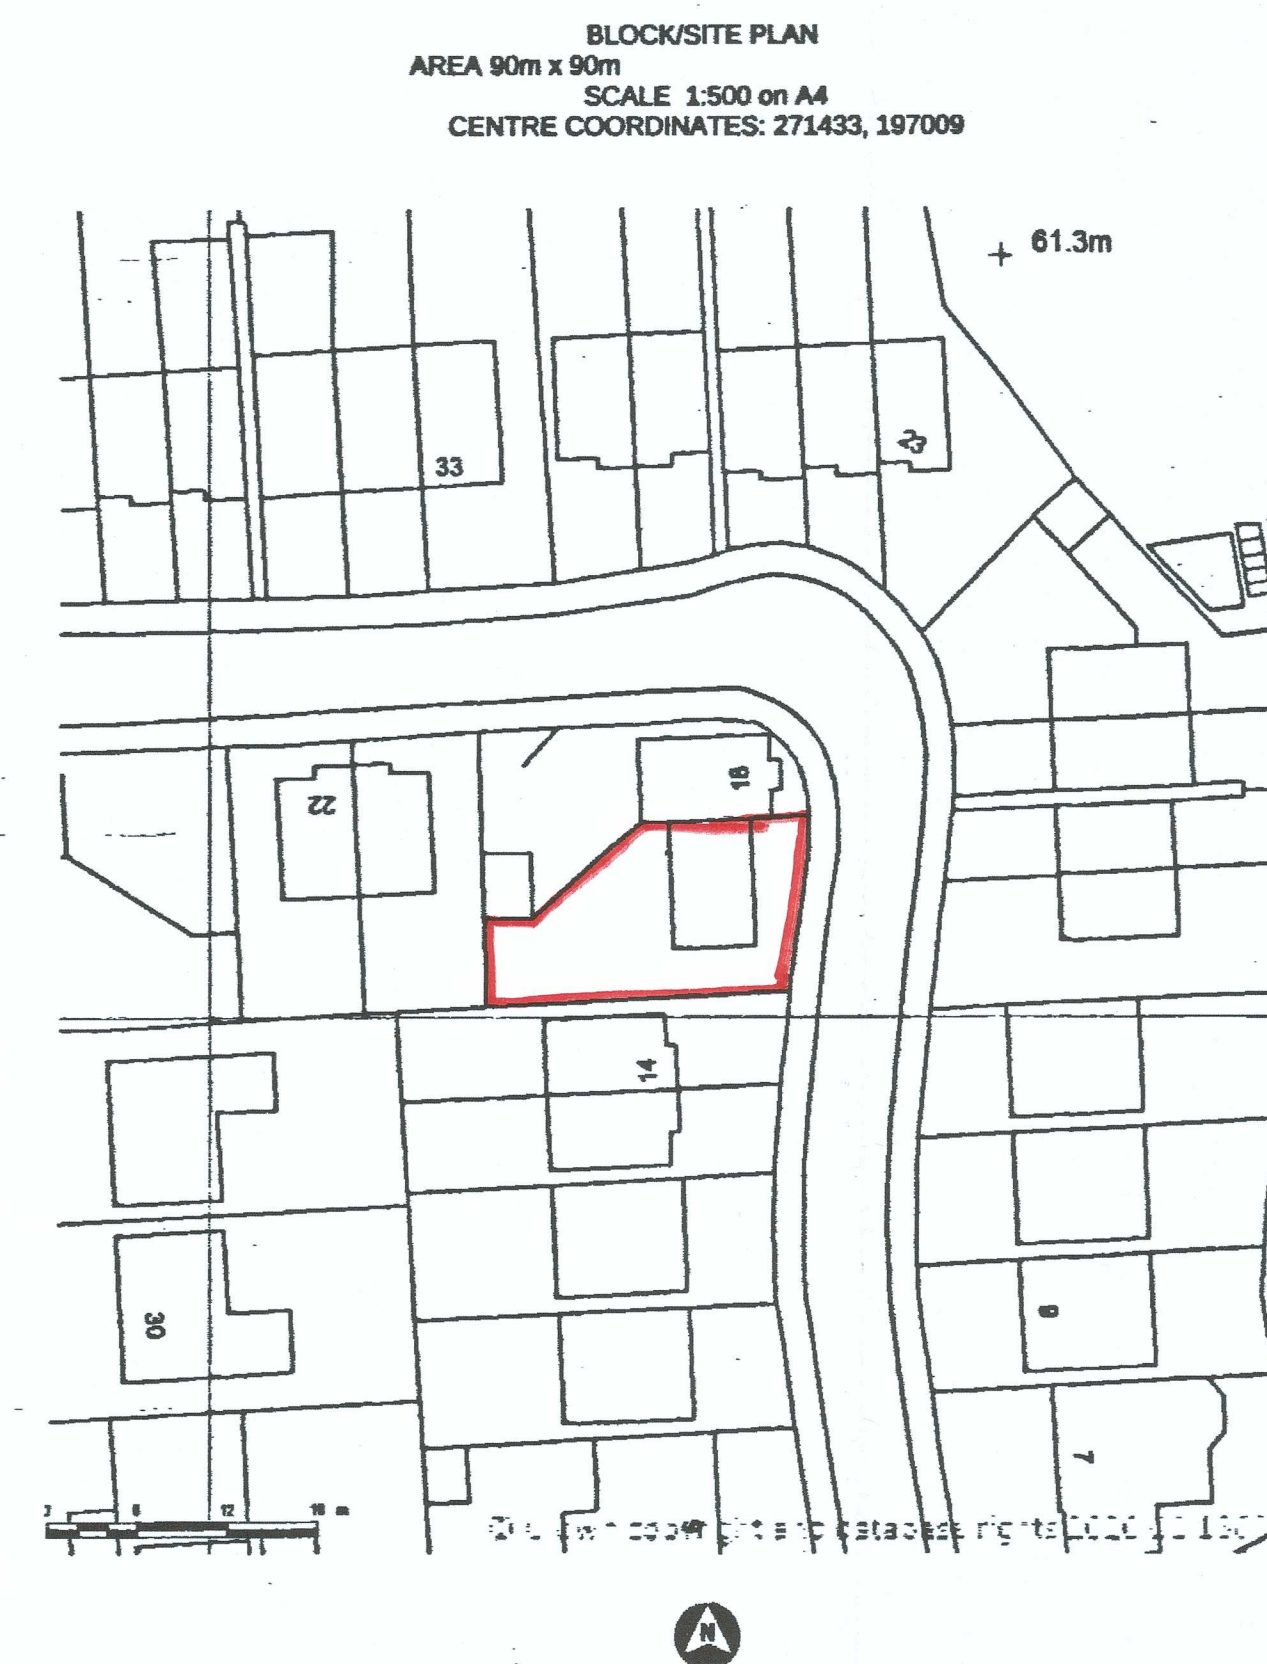
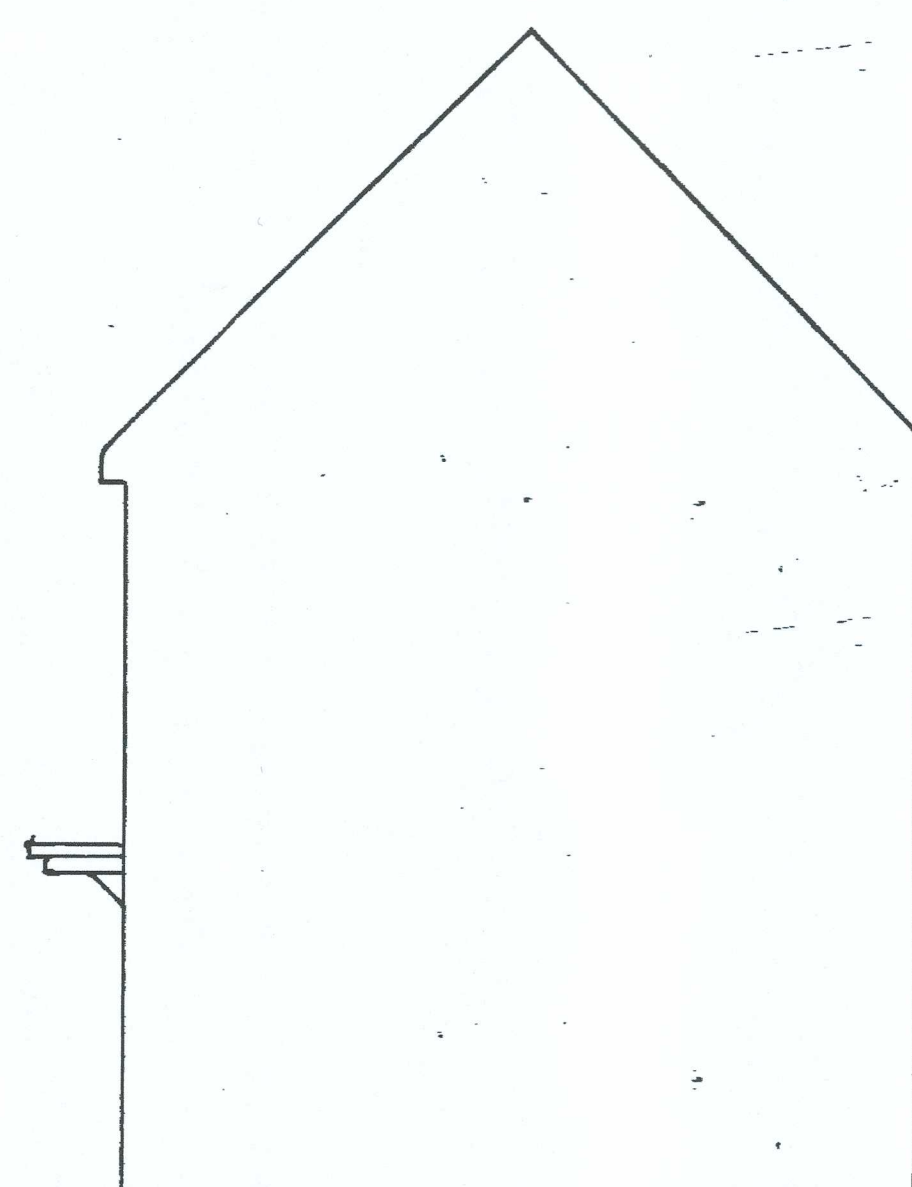
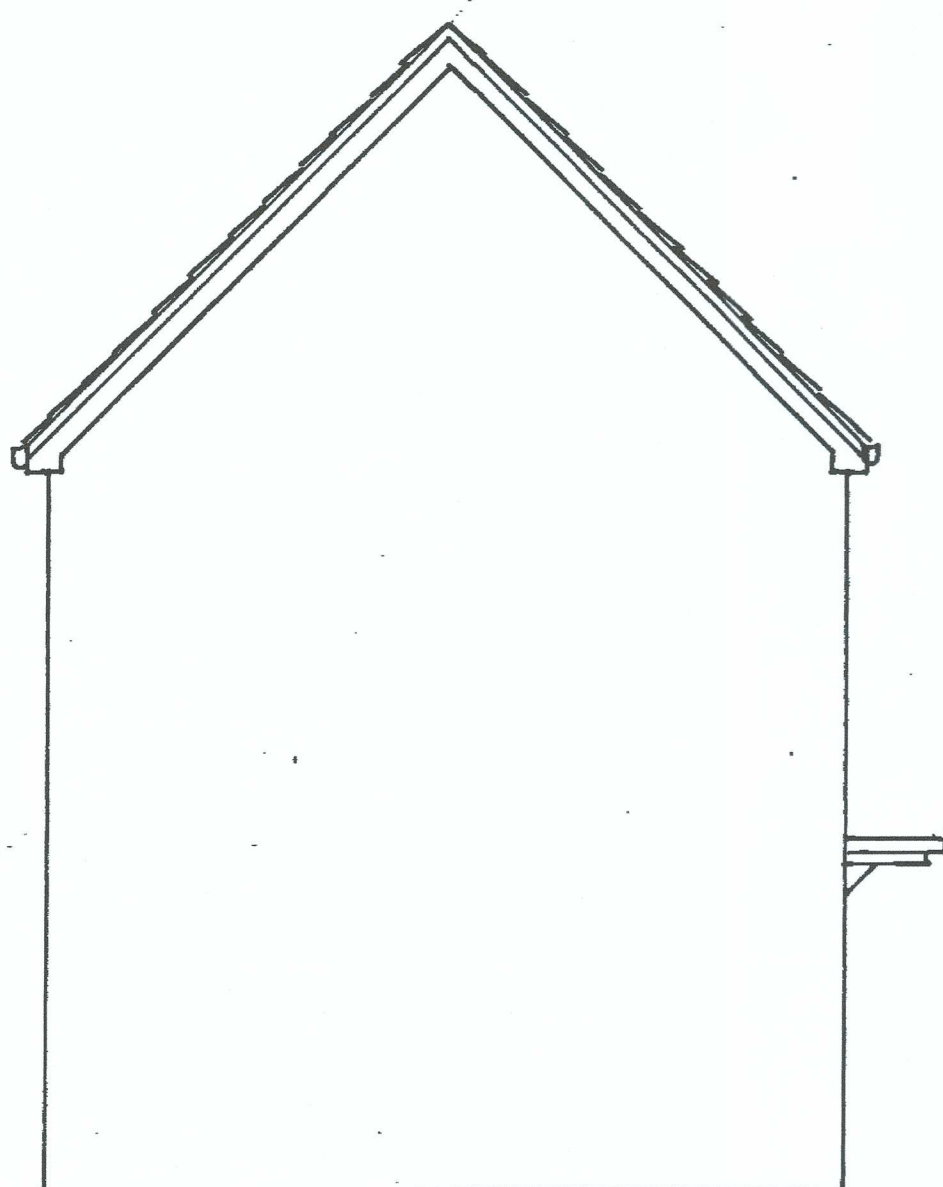
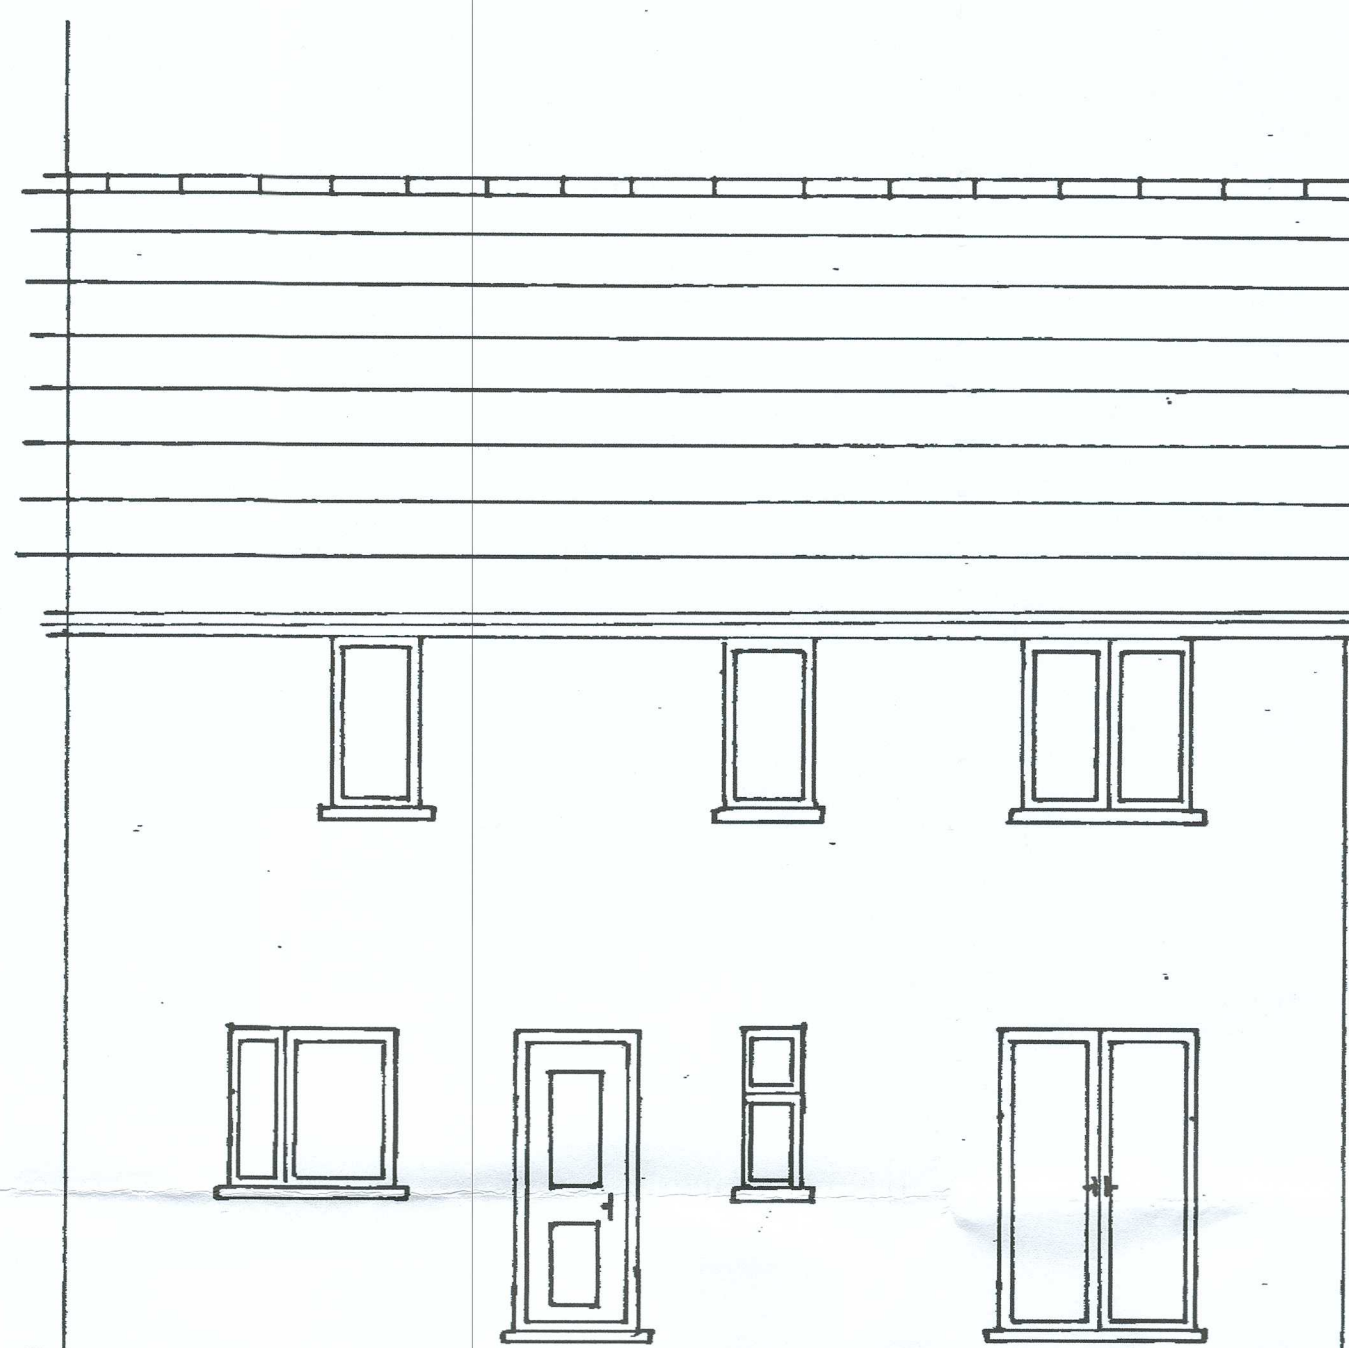
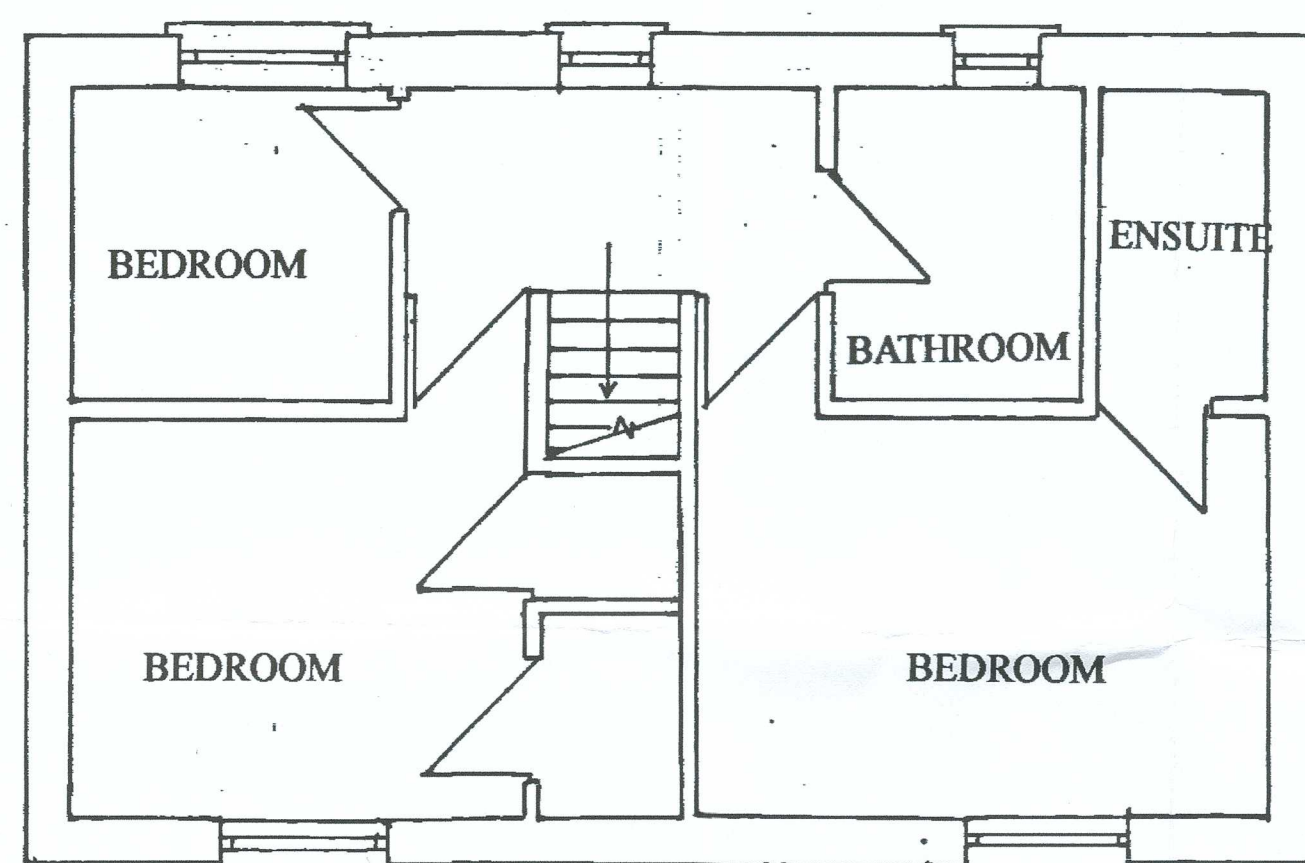
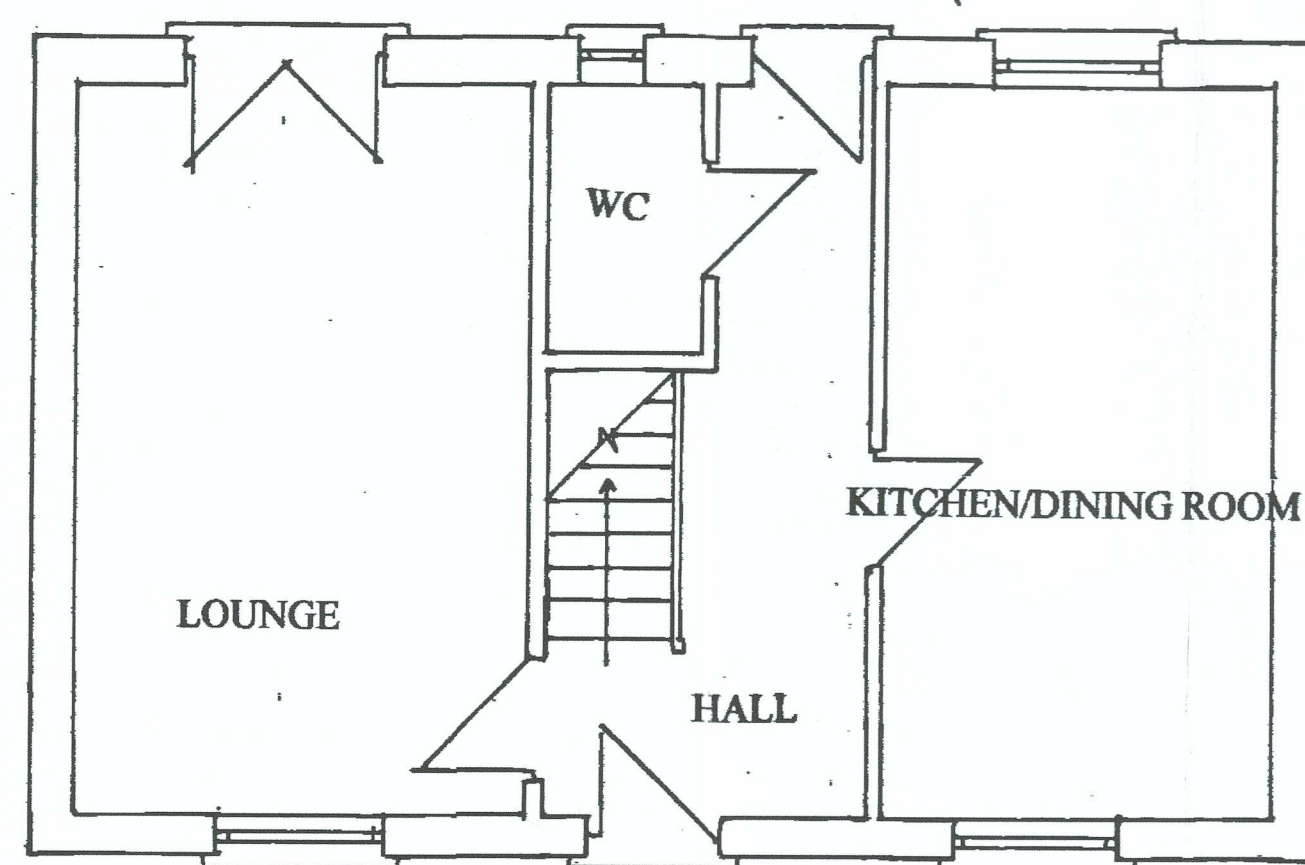


NOTE
All dimensions must be checked on site.
Do not scale from this drawing.

Revisions	
Date	Revisions

Client
MR LEIGH PRICE

Job Title
**16 CAE MORFA
SKEWEN
NEATH
SA10 6EH**

Drawing Title
**PROPOSED TWO STOREY REAR
EXTENSION**

**EXISTING FLOOR PLANS AND
ELEVATIONS**

Scale **AS SHOWN**

Date Drawn by

Org. No. **01** Rev.