



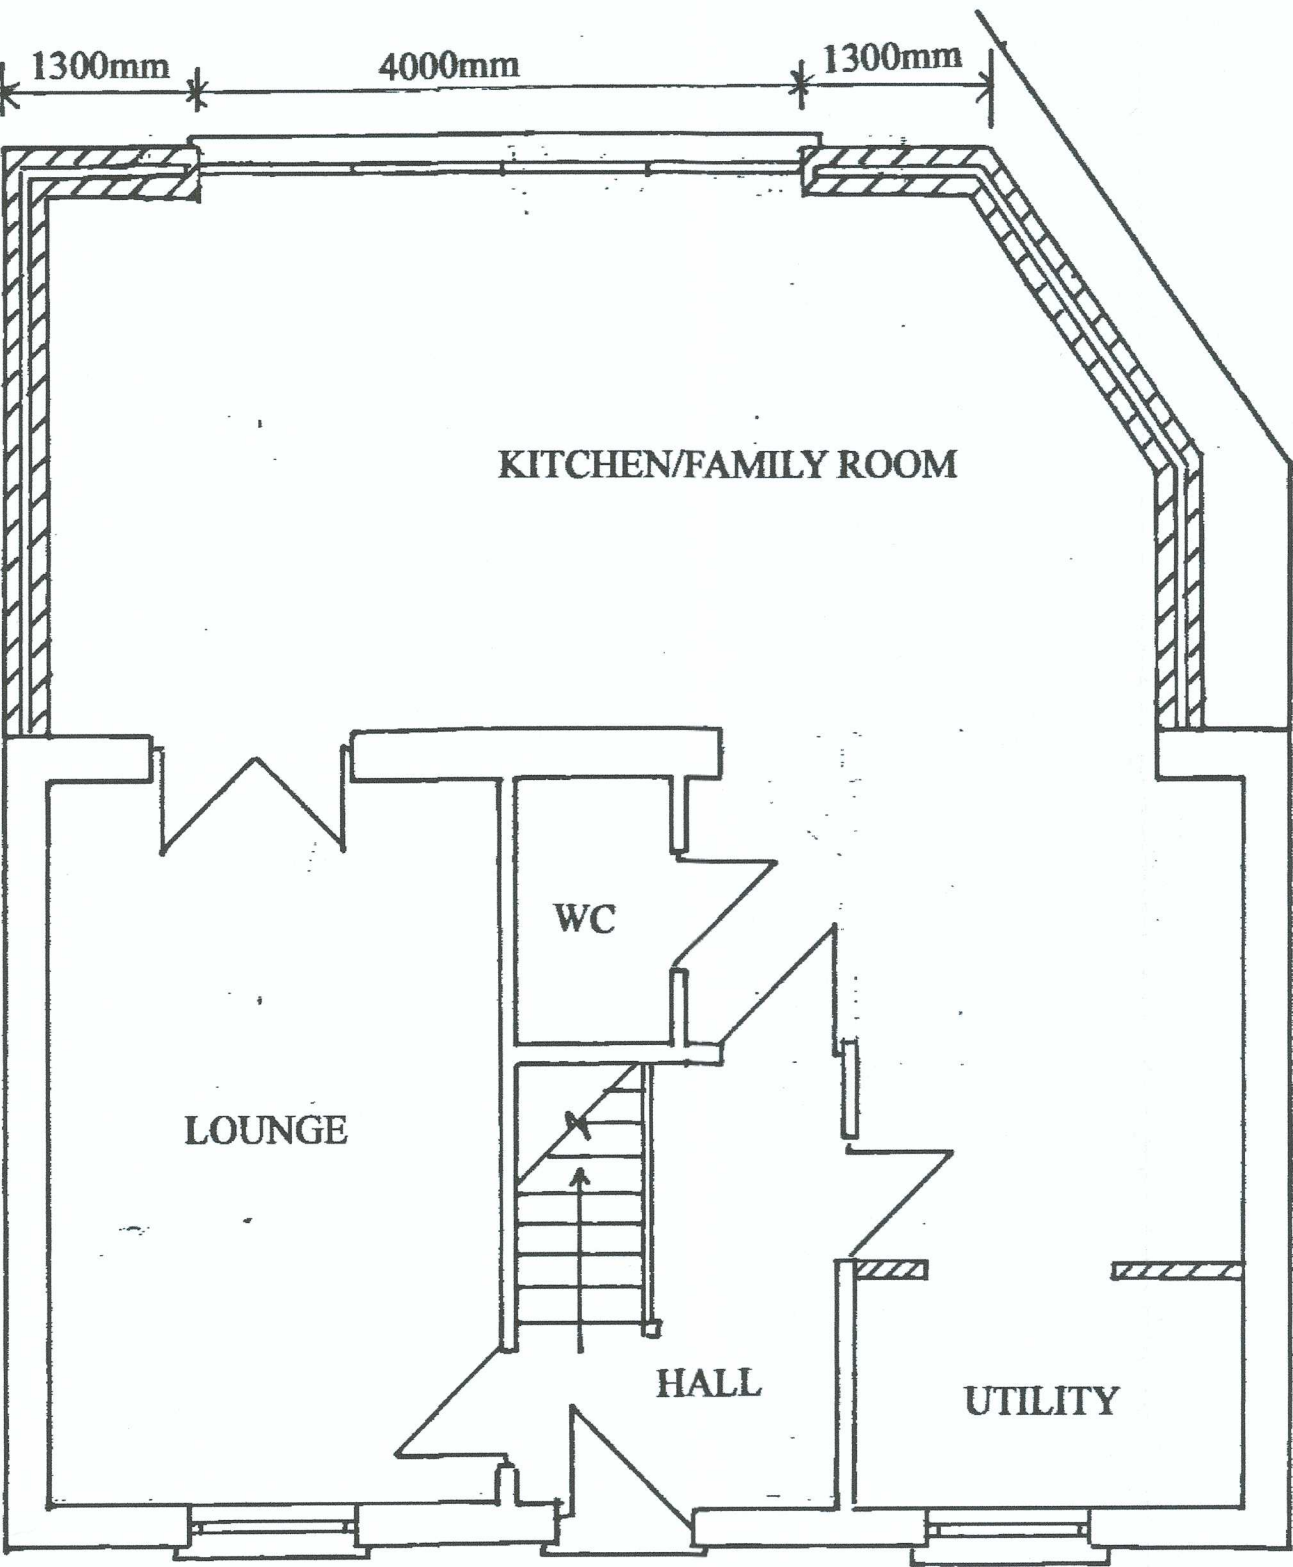

PROPOSED GROUND FLOOR PLAN- SCALE 1:50



PROPOSED REAR ELEVATION- SCALE 1:50

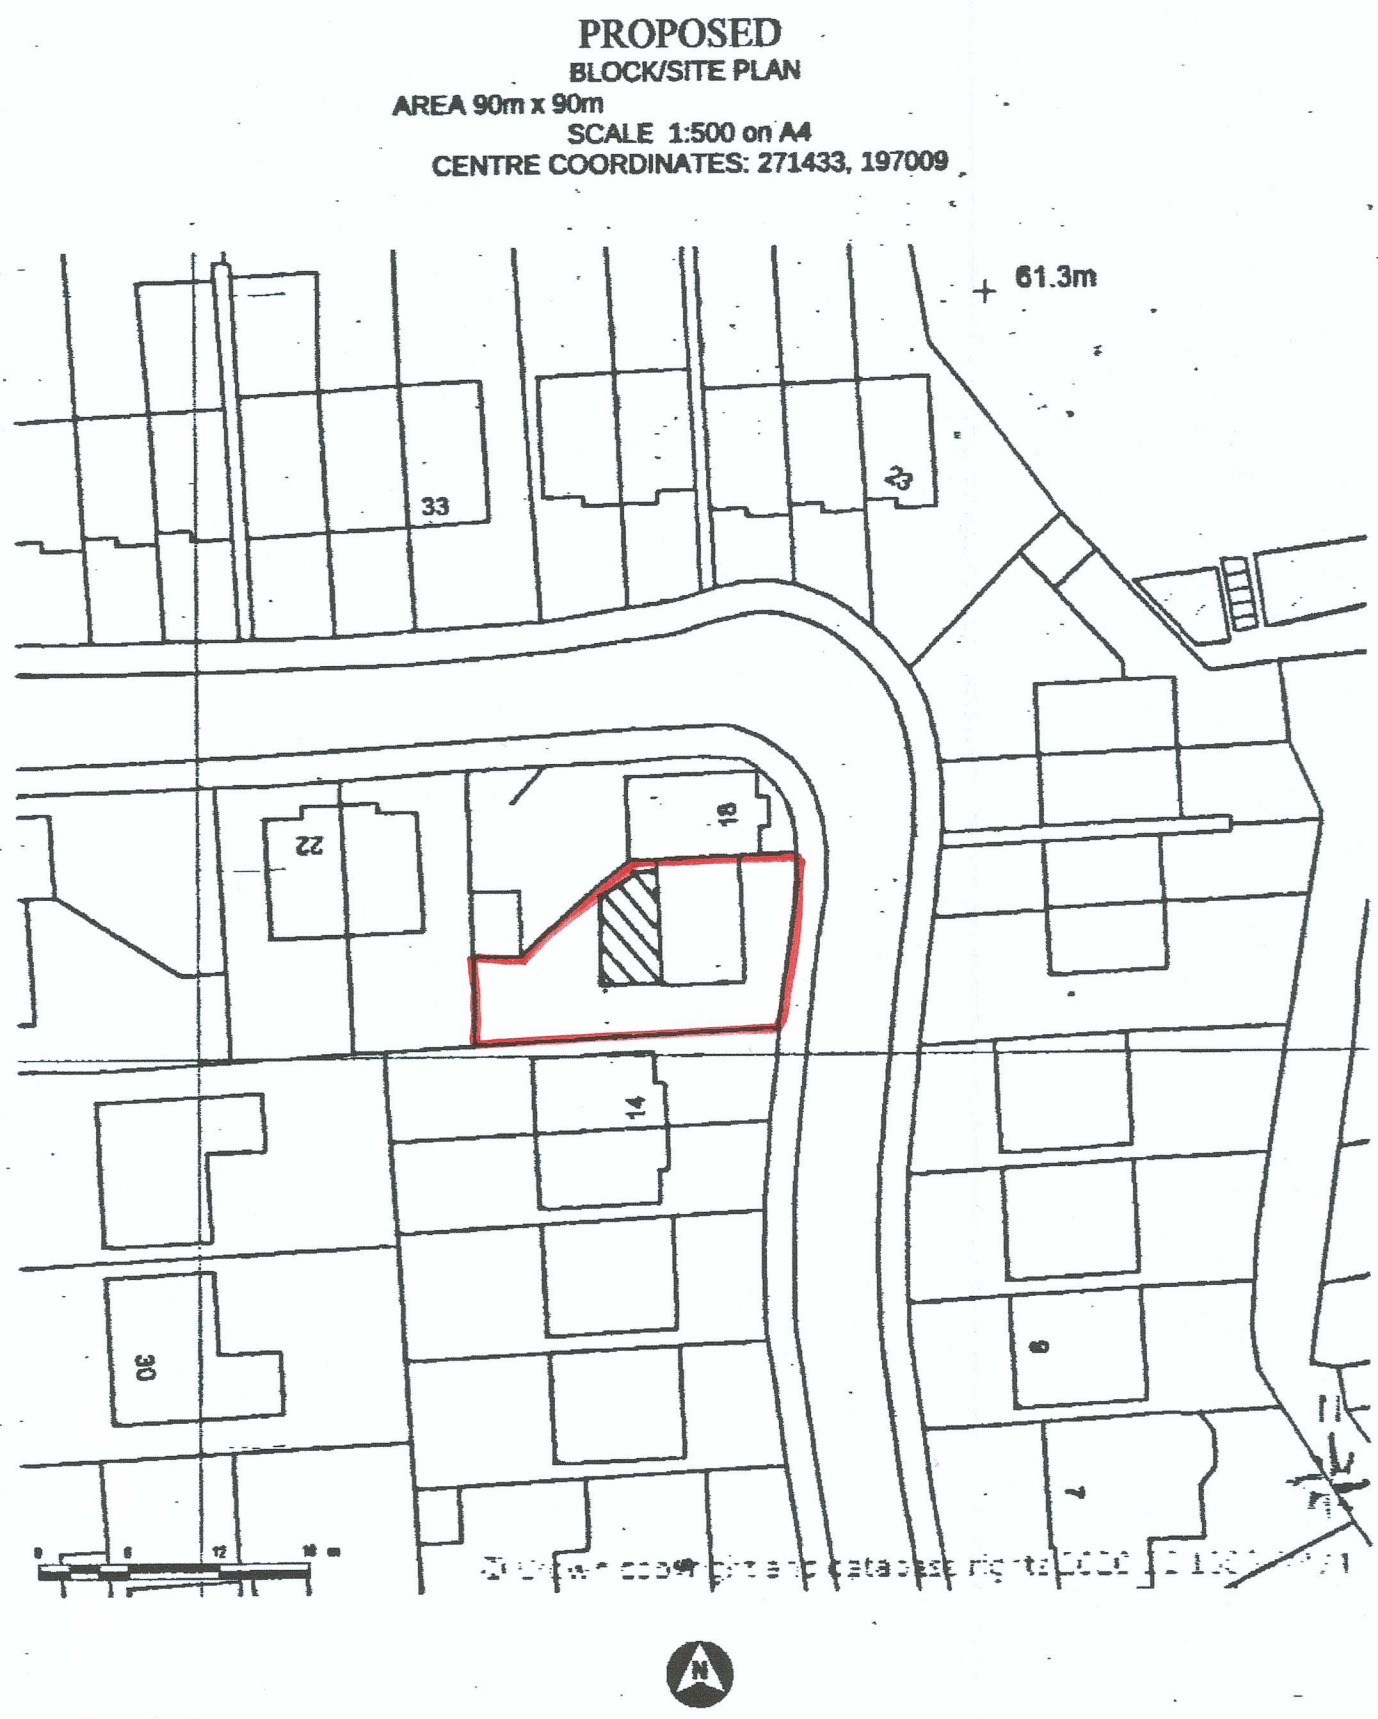


EXTENSION


WALLS TO THE EXTENSION TO BE BRICKWORK TO MATCH THE DWELLING.

WINDOWS AND DOORS TO THE EXTENSION TO BE UPVC TO MATCH THE DWELLING.


ROOF TO THE EXTENSION TO BE TILES TO MATCH THE DWELLING.

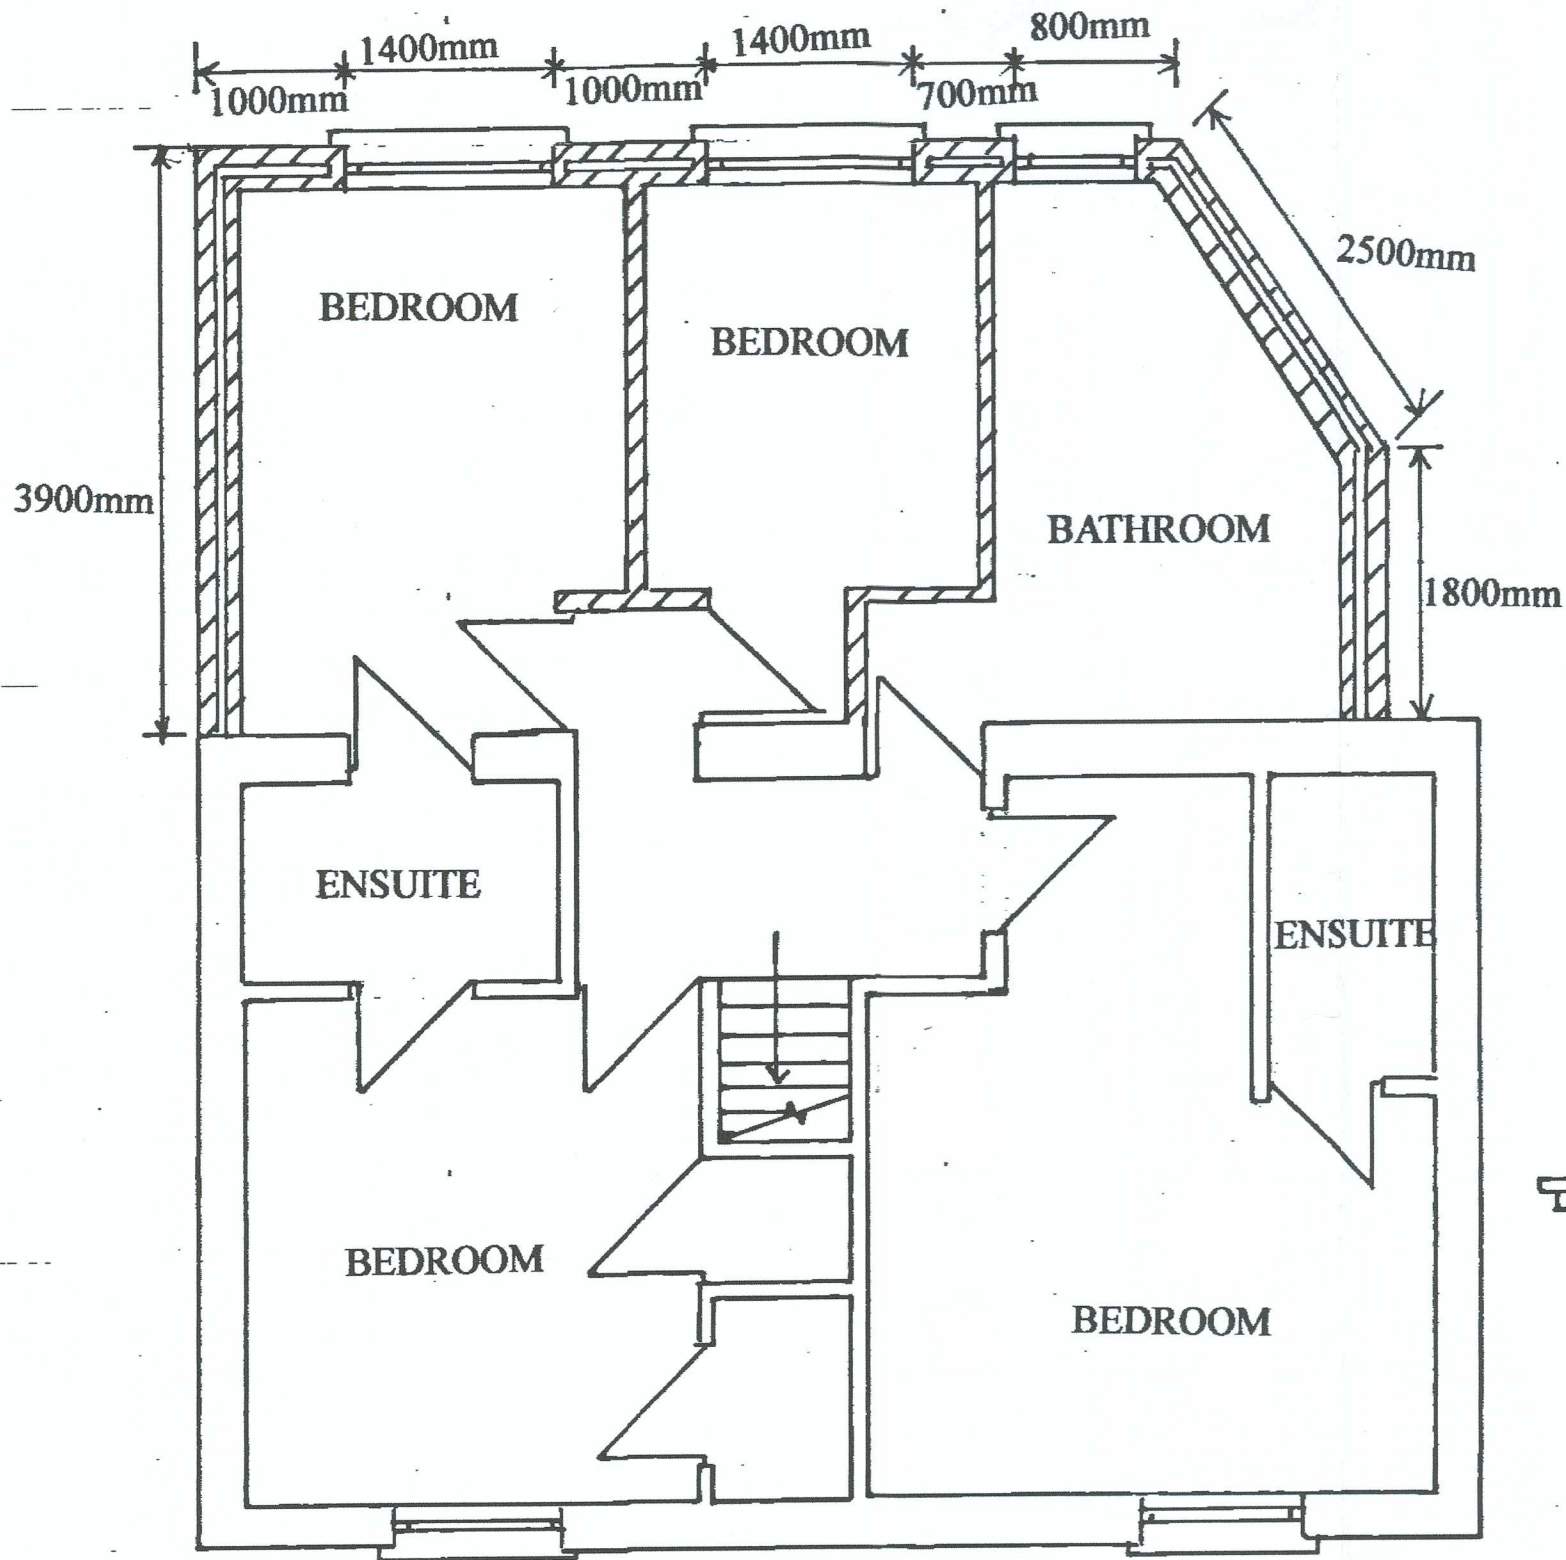

PROPOSED FIRST FLOOR PLAN- SCALE 1:50

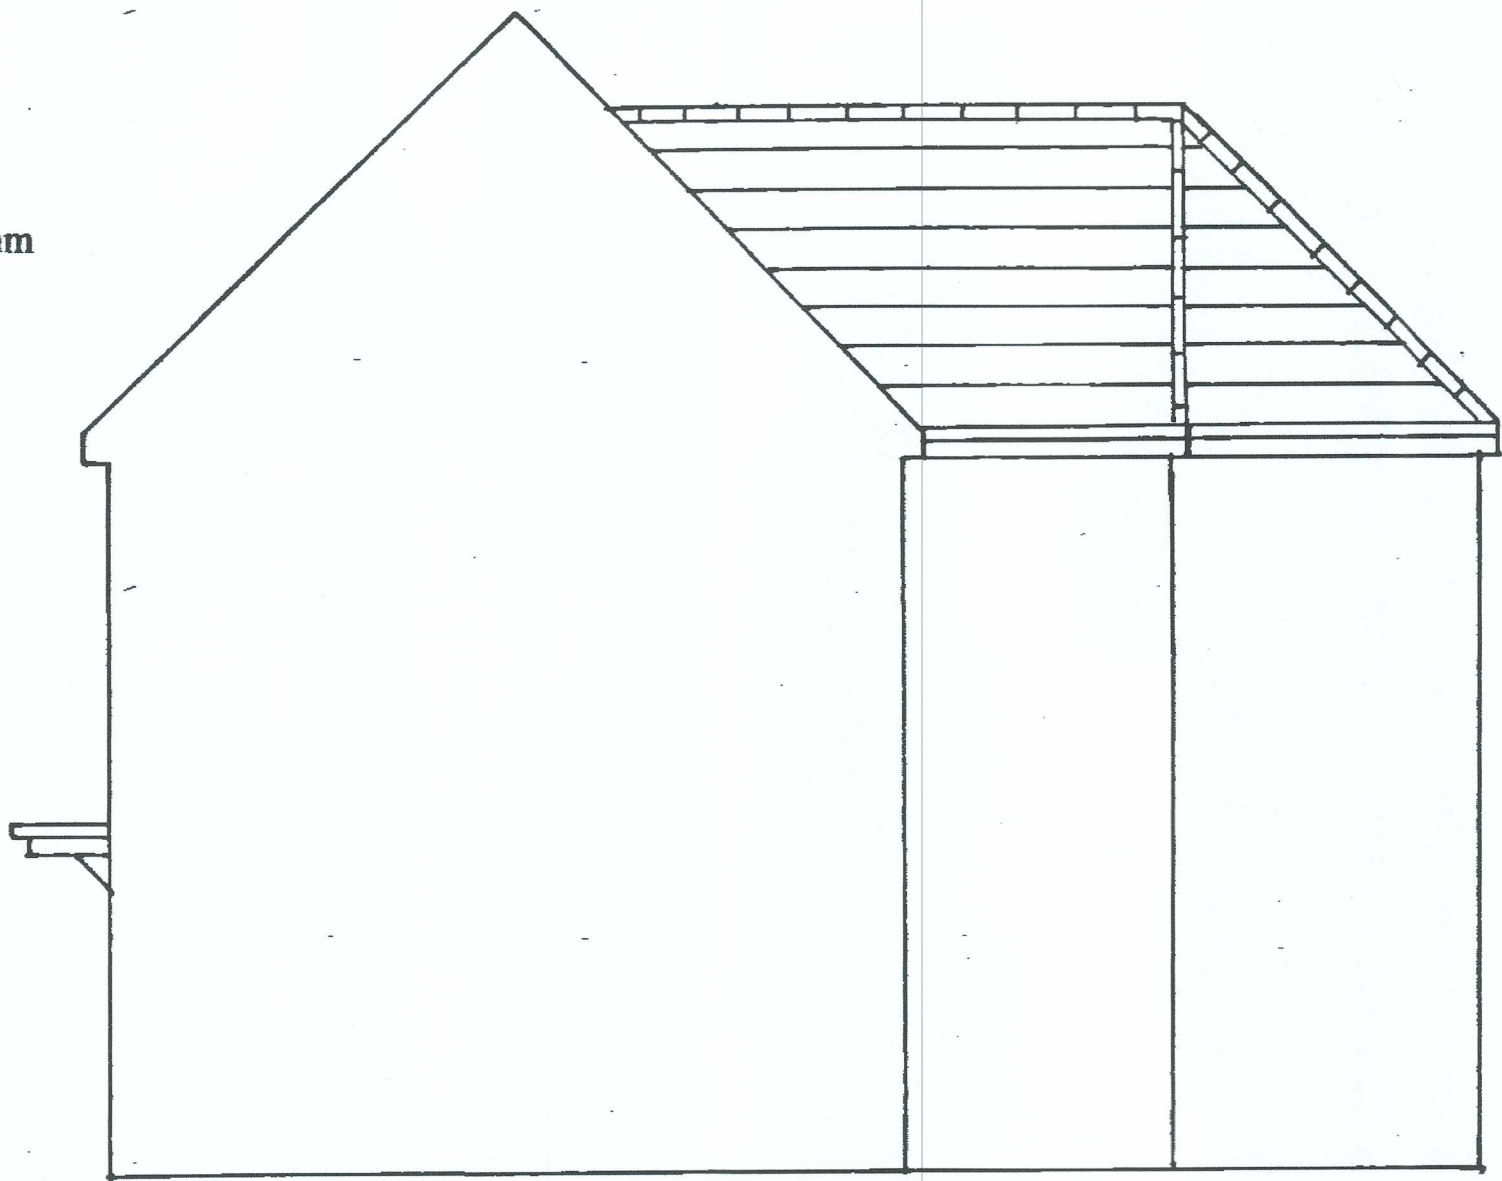

PROPOSED SIDE ELEVATION- SCALE 1:50

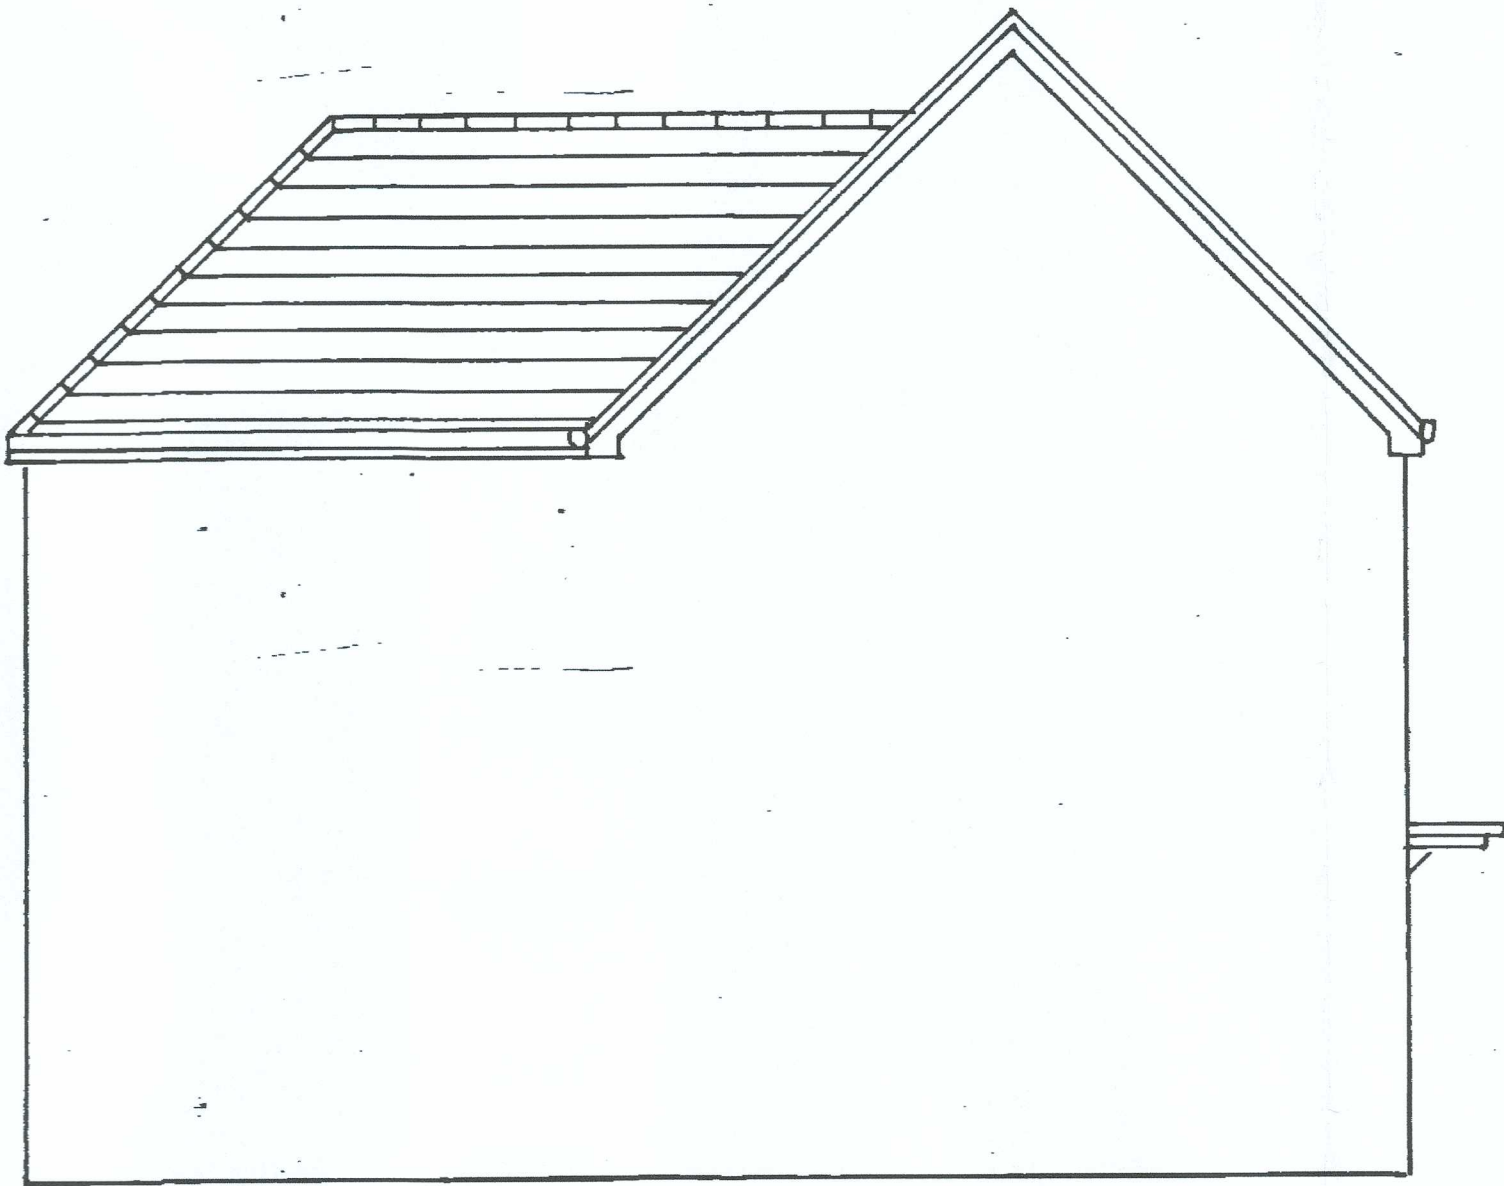

PROPOSED SIDE ELEVATION- SCALE 1:50

NOTE  
All dimensions must be checked on site.  
Do not scale from this drawing.

| Revisions |      |           |
|-----------|------|-----------|
| A         | Date | Revisions |
|           |      |           |
|           |      |           |

© copyright

Client  
MR LEIGH PRICE

Job Title  
16 CAE MORFA  
SKEWEN  
NEATH  
SA10 6EH

Drawing Title  
PROPOSED TWO STOREY REAR  
EXTENSION

PROPOSED FLOOR PLANS AND  
ELEVATIONS

Scale AS SHOWN

Date Drawn by

Drg. No. 02 Rev.