


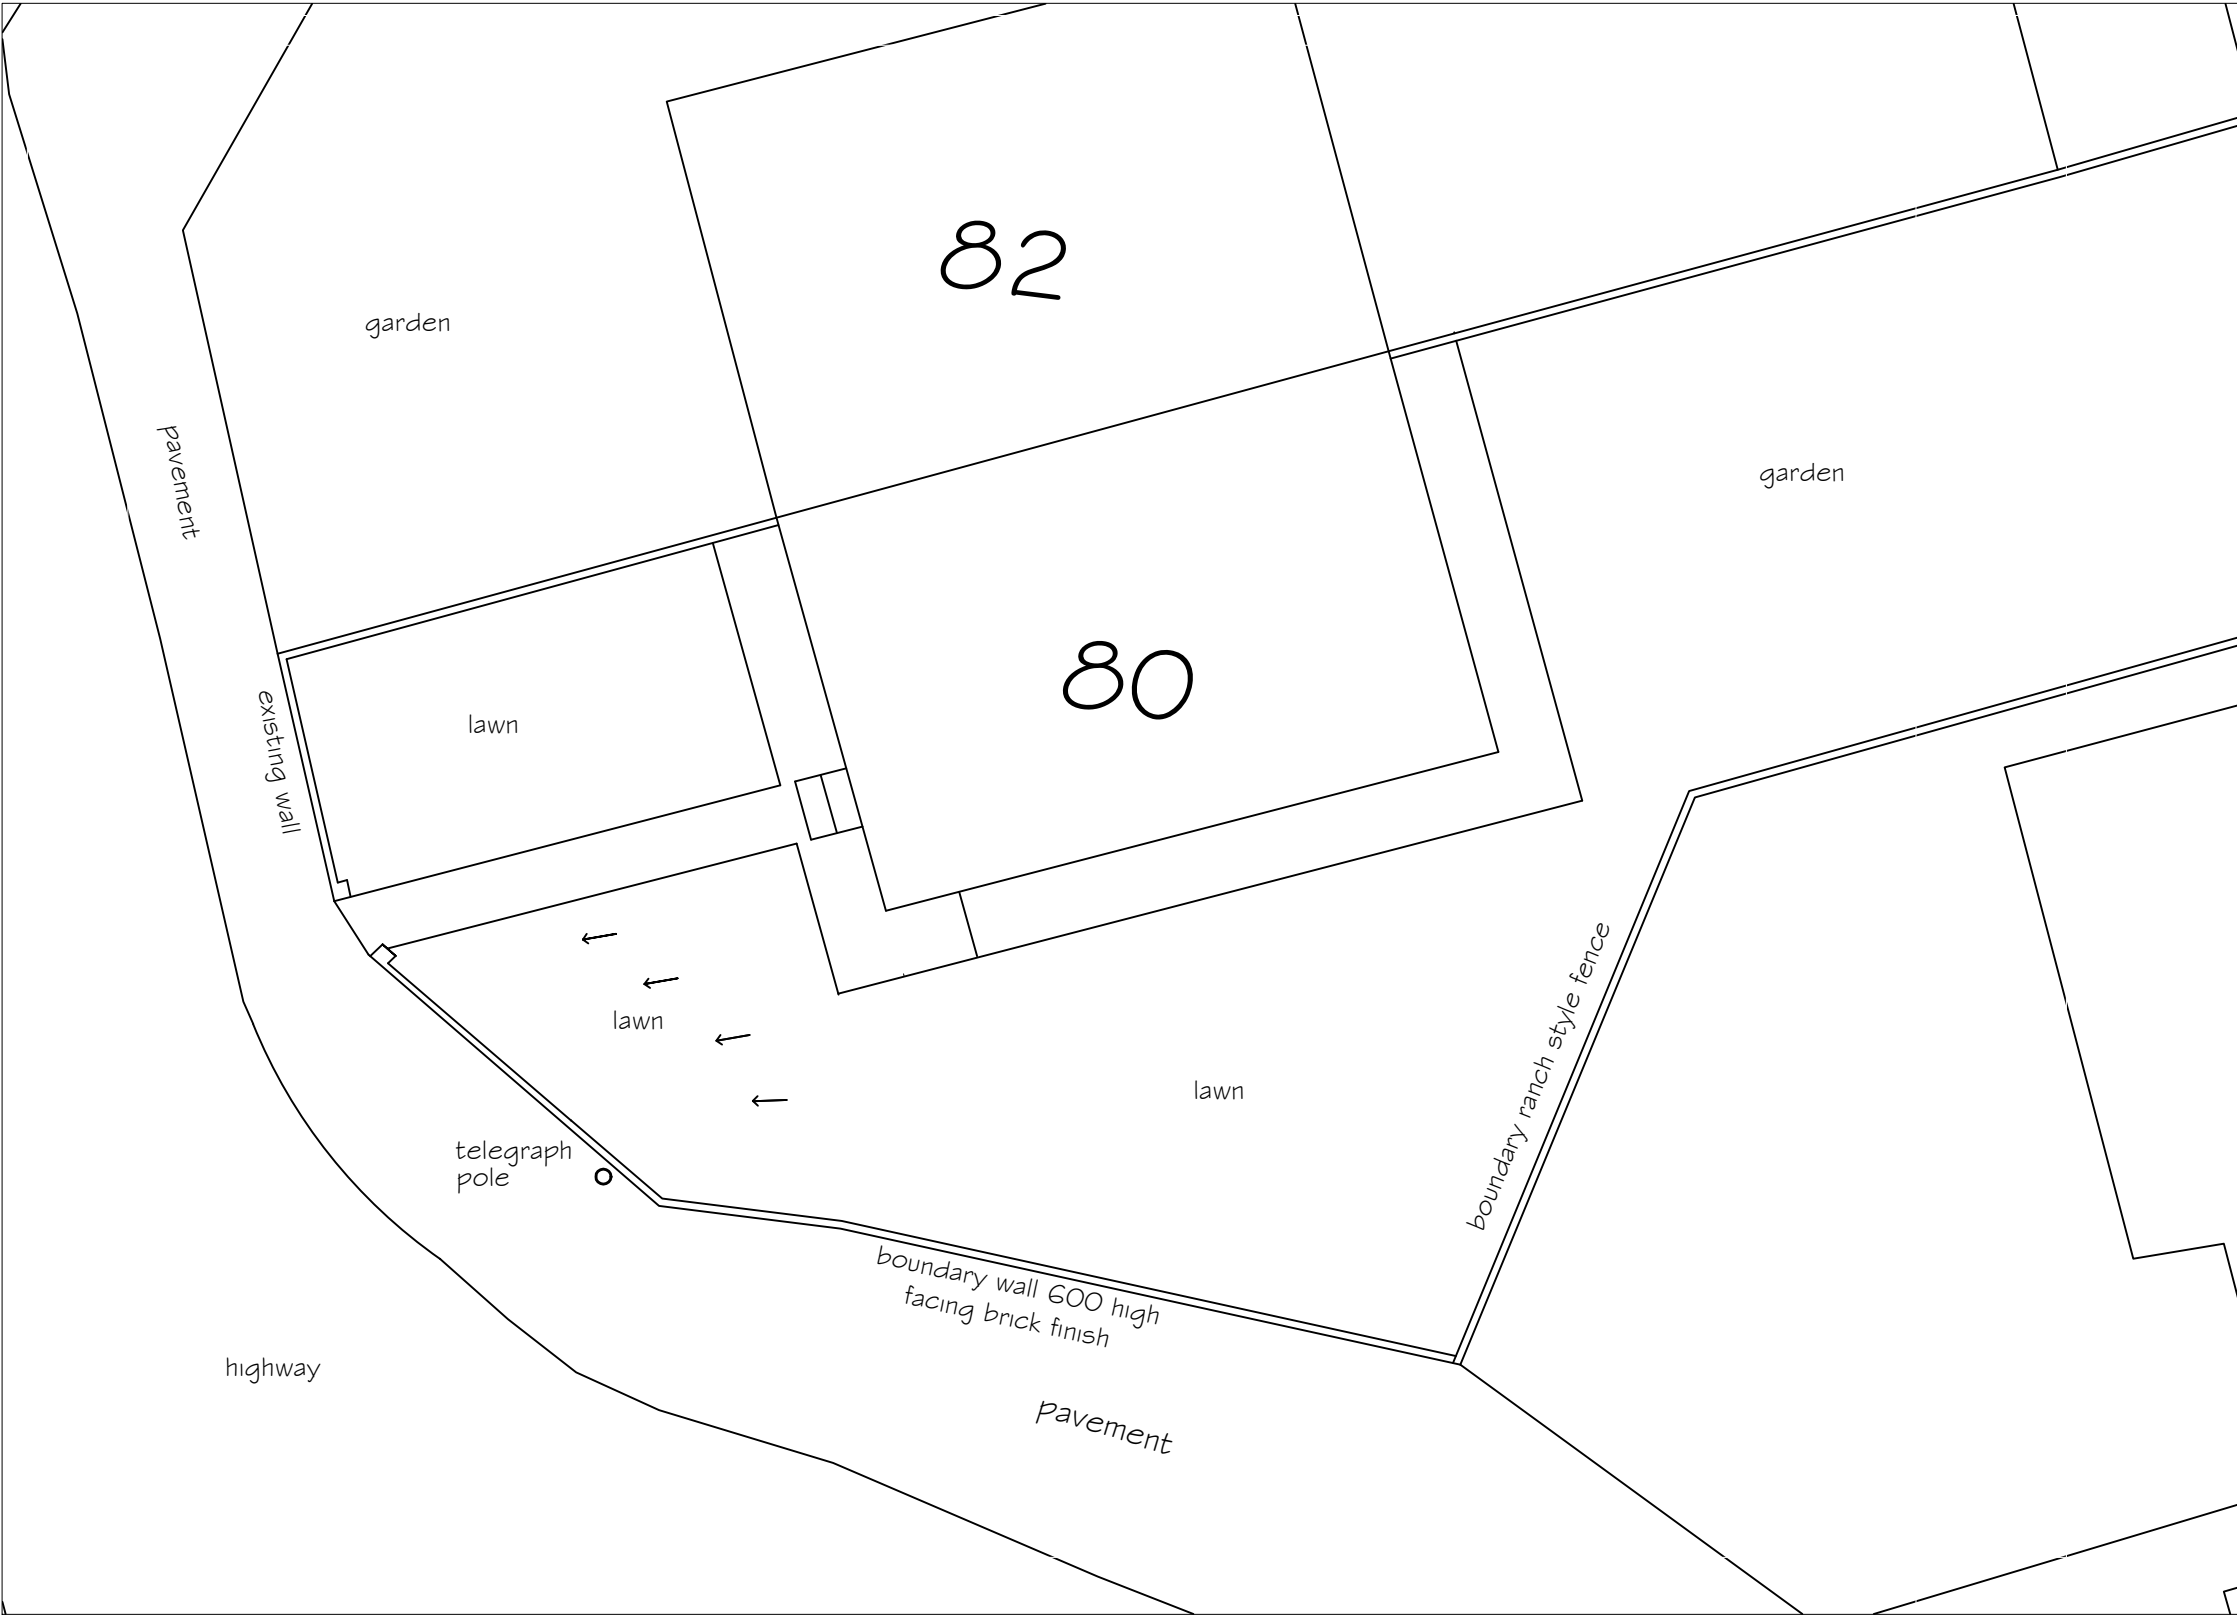

SITE PLAN 1:100

PETER JONES
TALBOT DESIGN SERVICES
mobile: 07817538014
email: jonespeter177@gmail.com

Proposed hardstanding
80 Tyn Y Twr
Baglan, Port Talbot

site plan existing

drawing No 80TYN - 02

date Aug 2020 scale 1:100