




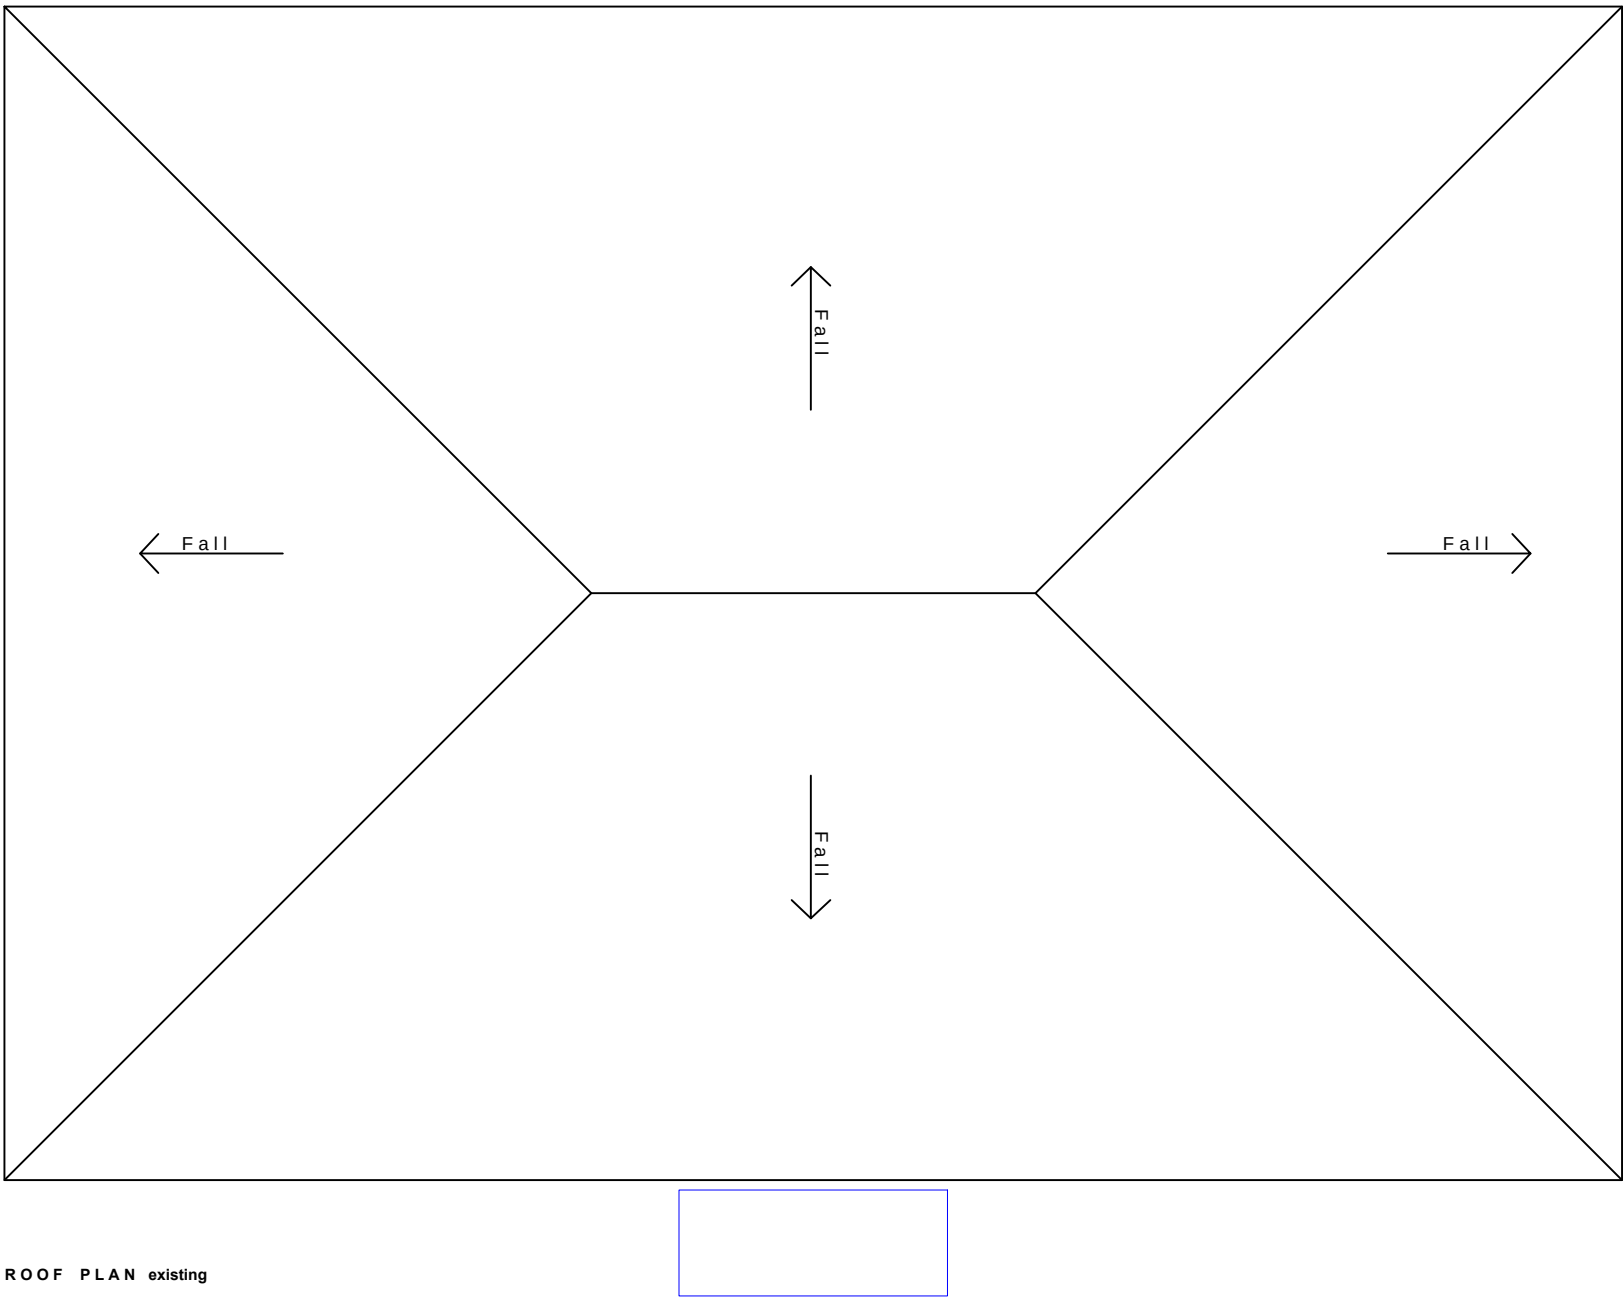

ROOF PLAN existing

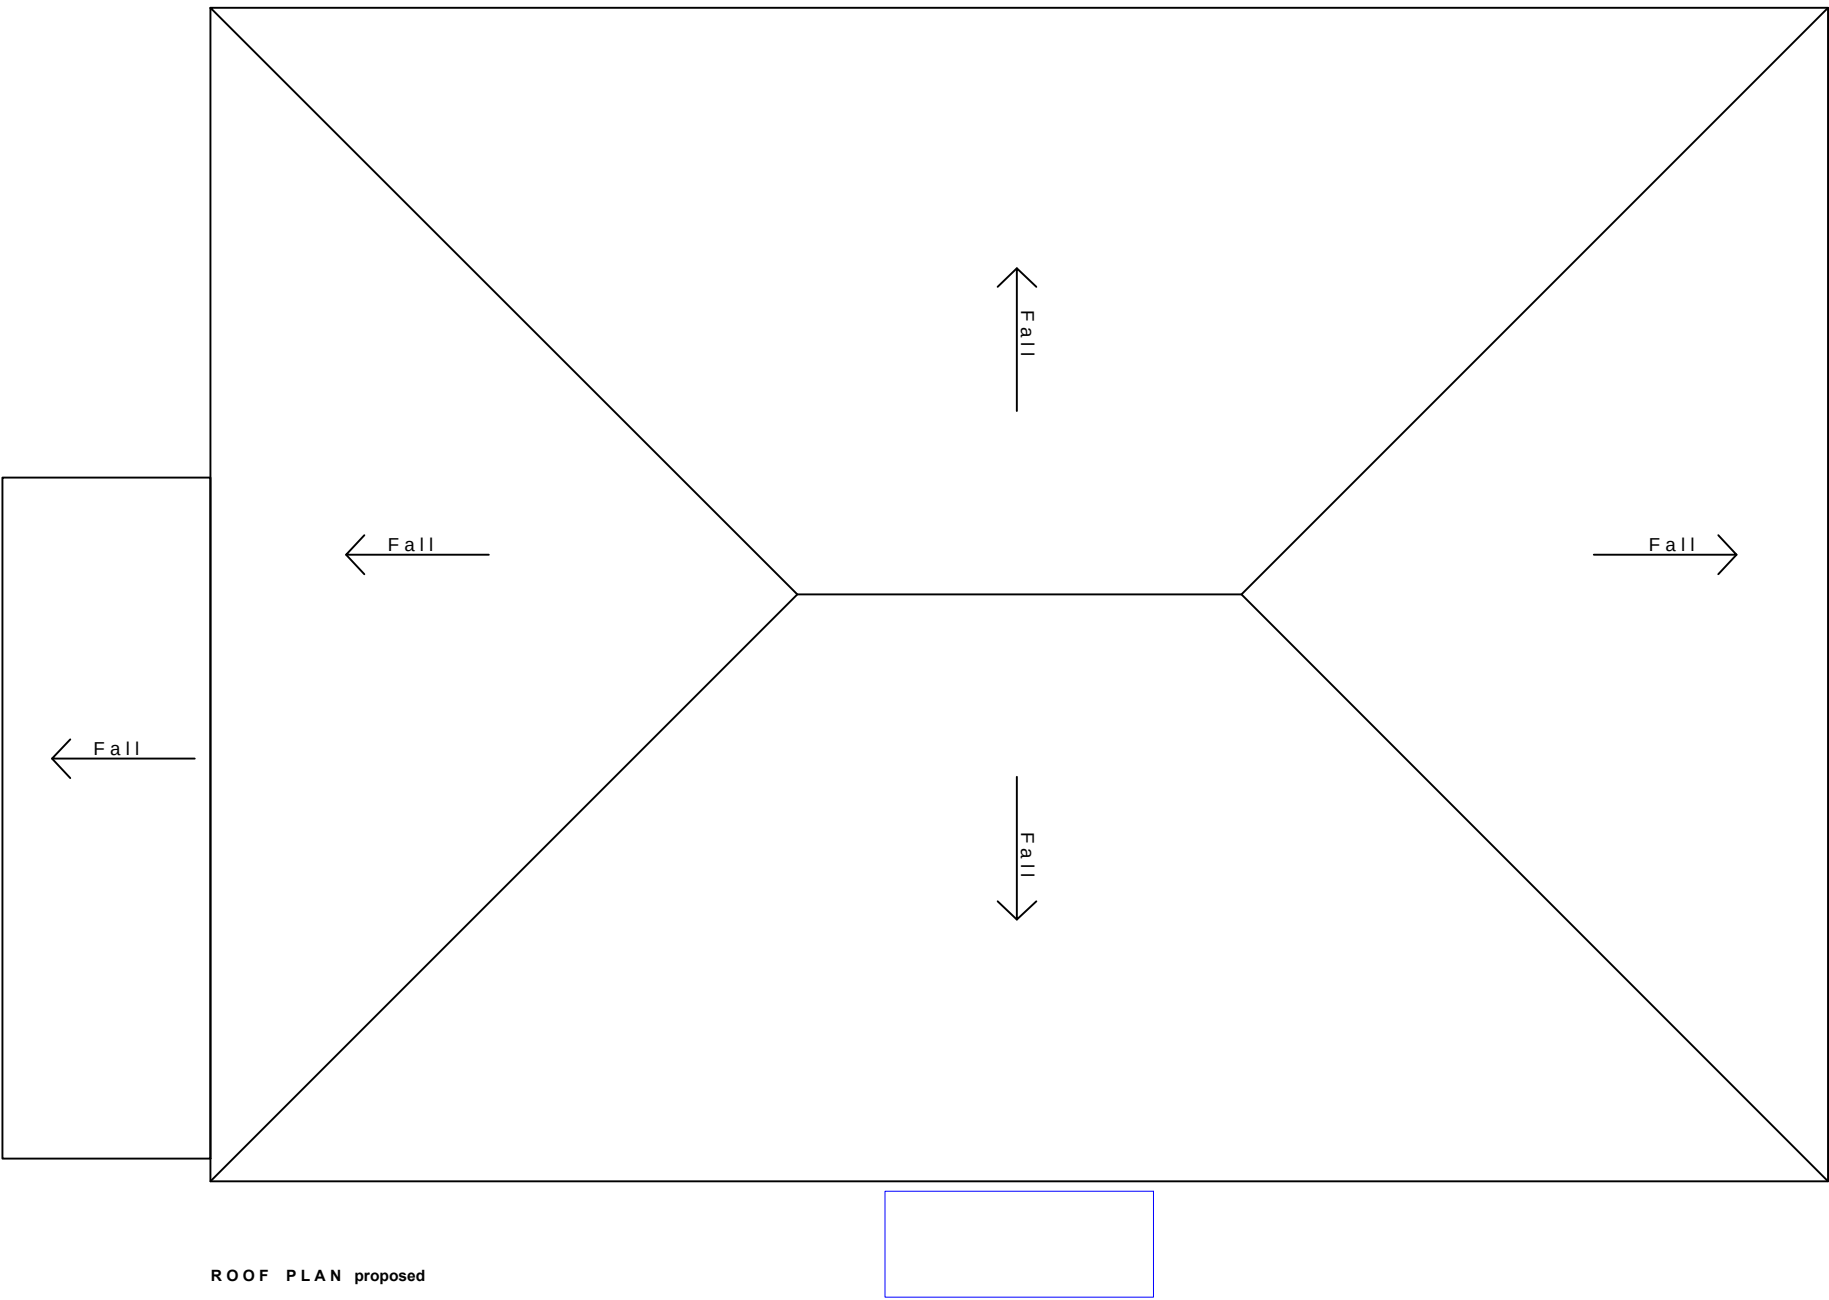

ROOF PLAN proposed

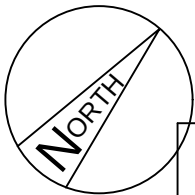

BUCKMASTERBATCUP
Architects Ltd.

CLIENT:
Cultech Ltd

PROJECT TITLE:
Unit 2
Christchurch Park
Baglan Ind Est

DRAWING TITLE:
Roof Plans

SCALE: 1:200 @ A2 DATE: Nov. 2019

SWANSEA
70 Walter Road
Swansea, SA1 4QA
T - 01792 466060
F - 01792 644646
www.bbarch.co.uk
info@bbarch.co.uk

LONDON
One Kingdom Street
Paddington Central
London, W2 6BD

BBA 658.2.P.03B



This Drawing is Copyright.

Note: All dimensions to be checked on site
and not to be scaled from drawing.

NOTES/AMENDMENTS:

Revision

Date