


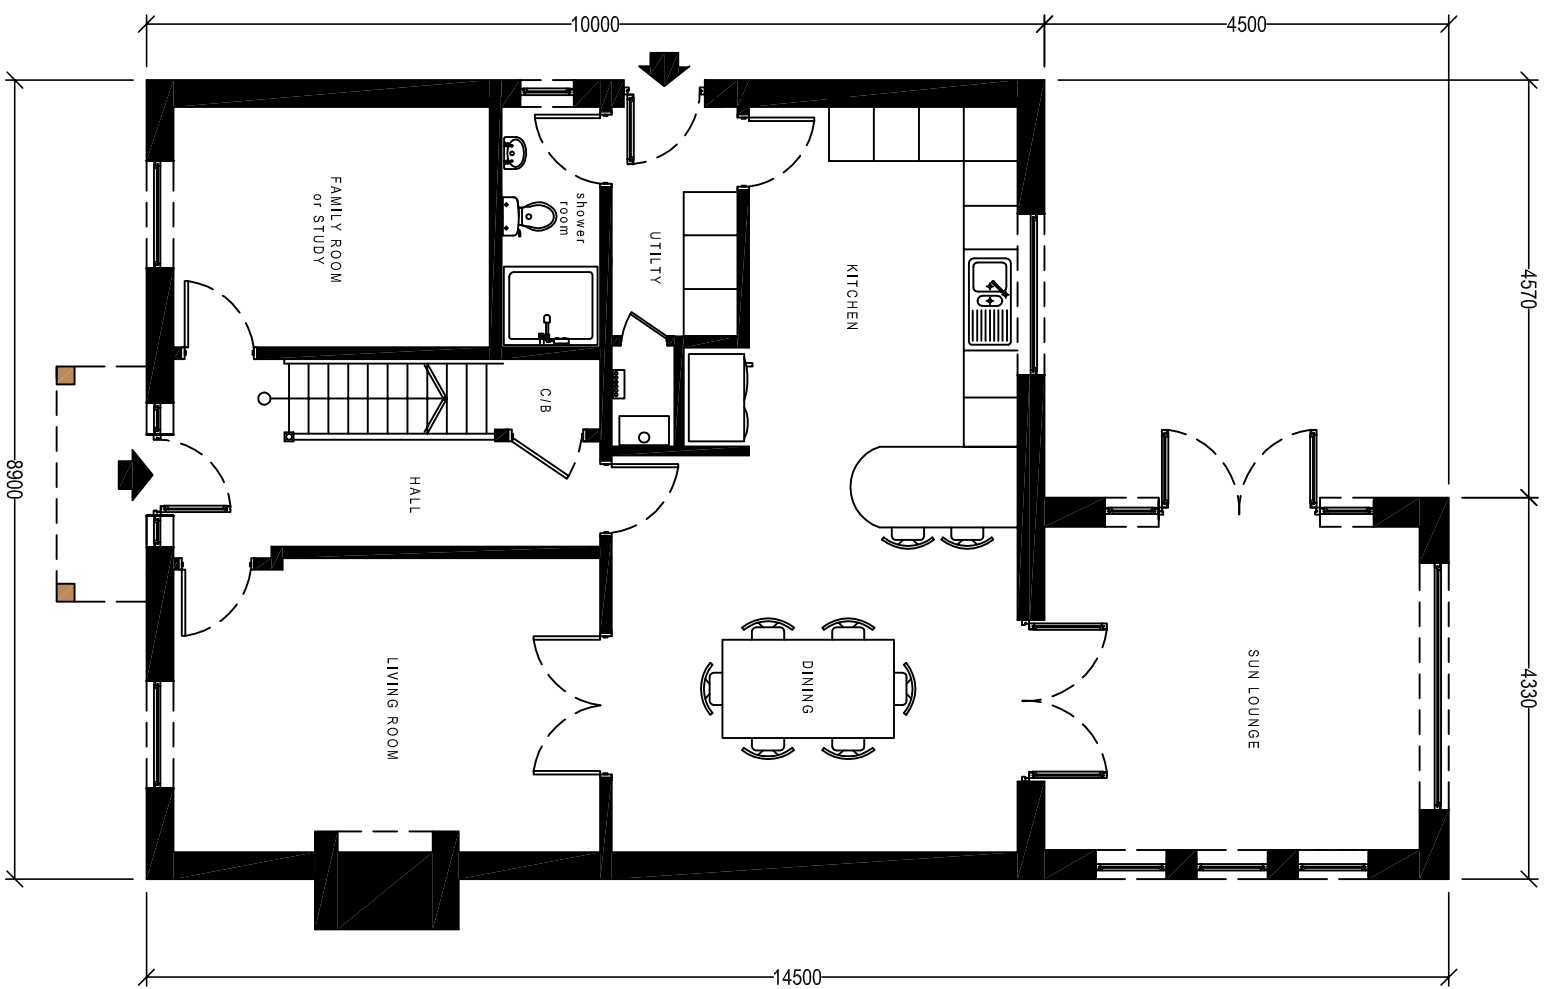

PROPOSED GROUND FLOOR PLAN
Scale 1:100



PROPOSED FIRST FLOOR PLAN
Scale 1:100

Client:

Mr. N. Staines & Miss E. Jones
1 Glyn Road
Lower Brynamman
SA18 1SS

Project Title:

PROPOSED DETACHED DWELLING
on Land at 15 Glyn Road
Lower Brynamman

General Notes:

1. Do not scale from this drawing. Take figured dimensions only.
2. Dimensions are in millimeters unless otherwise stated.

Drawing Issue:

PLANNING

Drawing Title:

PROPOSED FLOOR PLANS

Drawing No:

006

Revision:

B

Date:

21-03-2020

Revised:

08-10-2020

Scales:

1:100

Paper Size:

A3



Cwm Planning & Design Ltd.
(architectural and Draughting Services)