




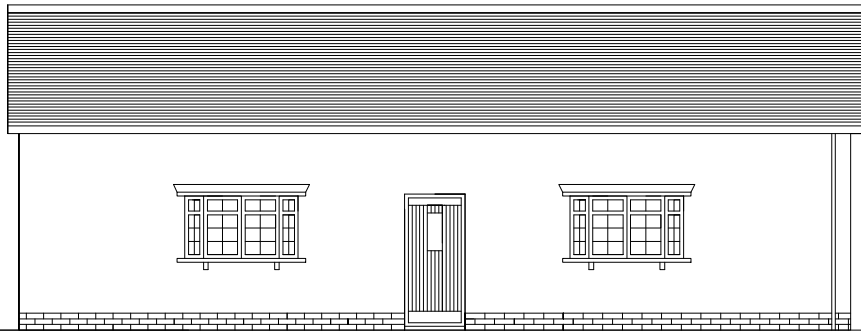


FRONT ELEVATION (WEST)

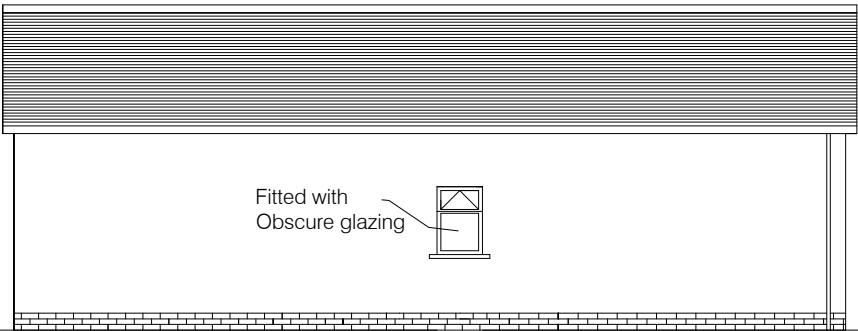


REAR ELEVATION (EAST)

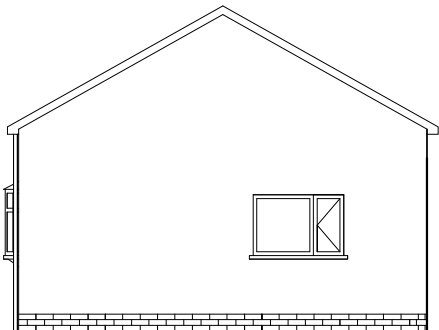

SIDE ELEVATION (SOUTH)

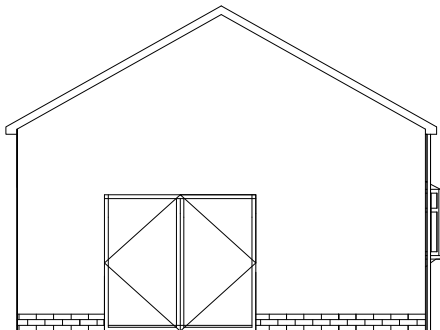

SIDE ELEVATION (NORTH)

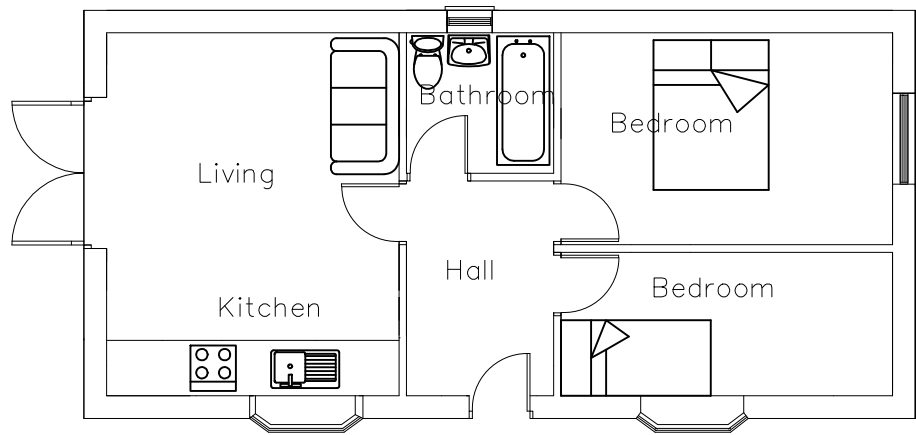

PROPOSED FLOOR PLANS (1:100)

Site: Land at 37 Graig Road

Drawing No. PA/2020/02A

Drawing Title: Proposed Elevations, Floor
& Roof Plans

Date: October 2020

Scale: 1:100 at A3

Note: Do Not Scale.
For Planning Purposes only