
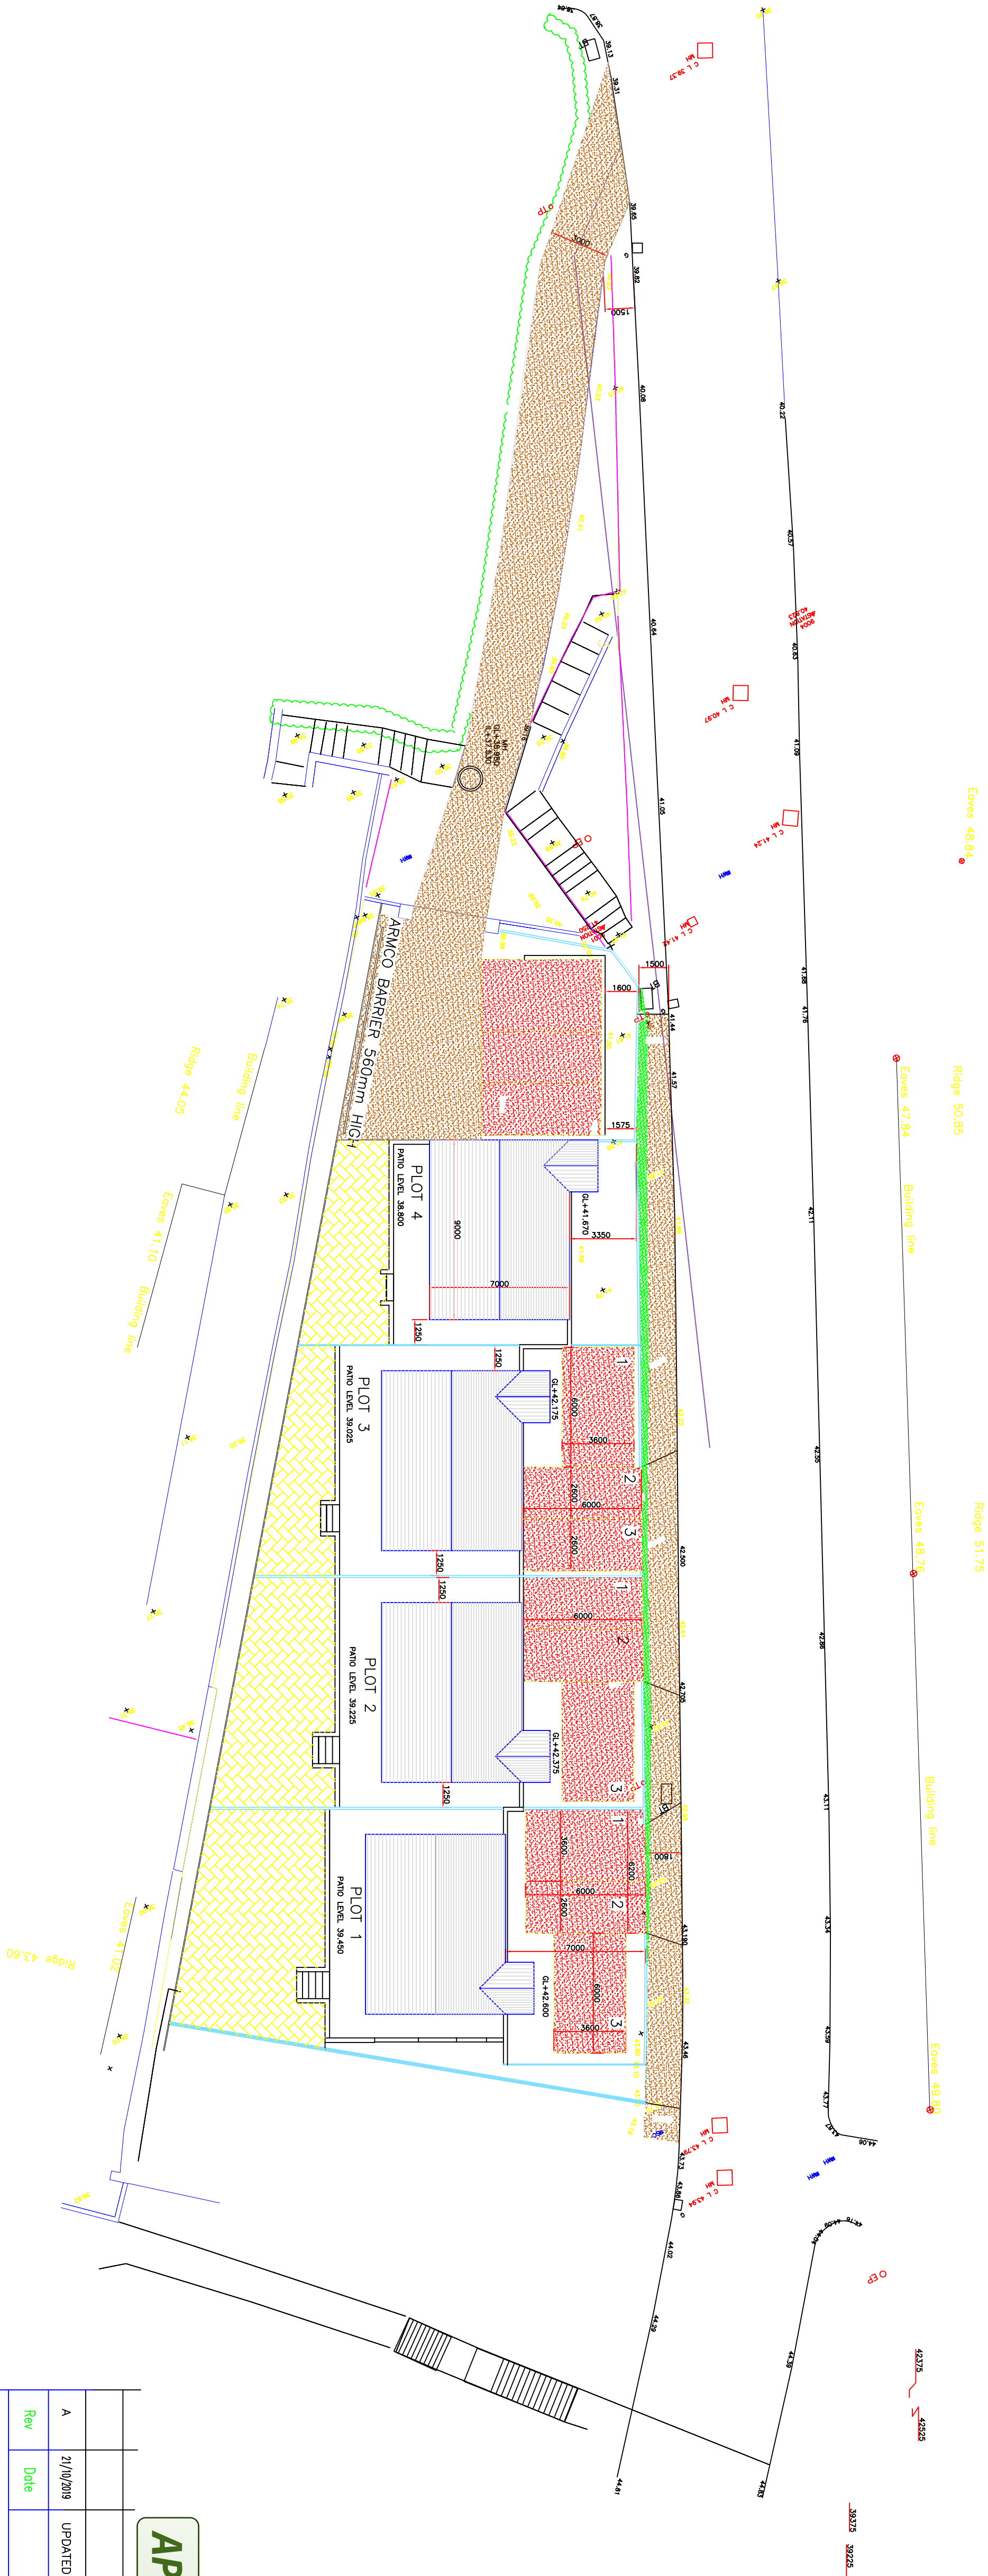
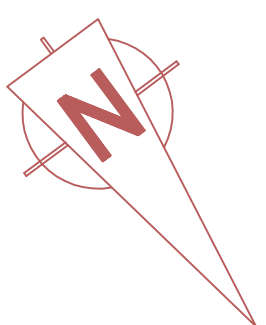


 

SITE PLAN

APPROVED

A	21/10/2019	UPDATED FOR PLANNING SECTION 73	CMW	
Rev	Date	Description	Drawn	Checked

CHRISTOPHER WILLIAMS
DESIGN SERVICES

15 ASCOT DRIVE
BAGIN
PORT TALBOT
SOUTH WALES
SA12 8PL
Tel : (01532) 824034
Mobile: 07737 520888
Email : design.services@williamsd.com

Client: Mr Wynne Edwards
CWMAYON

Project: TABERNACLE TERRACE
PLANNING APPLICATION P2017/1094

Title:

SITE PLAN LAYOUT
PLANNING APPLICATION
SECTION 73

Designed:	Drawn:	CMW	Checked:	
Scale:	1:200	Date:	03/09/2019	Approved:

Drawing No	WE/TTC/19/C05	Revision:	A
------------	---------------	-----------	---