
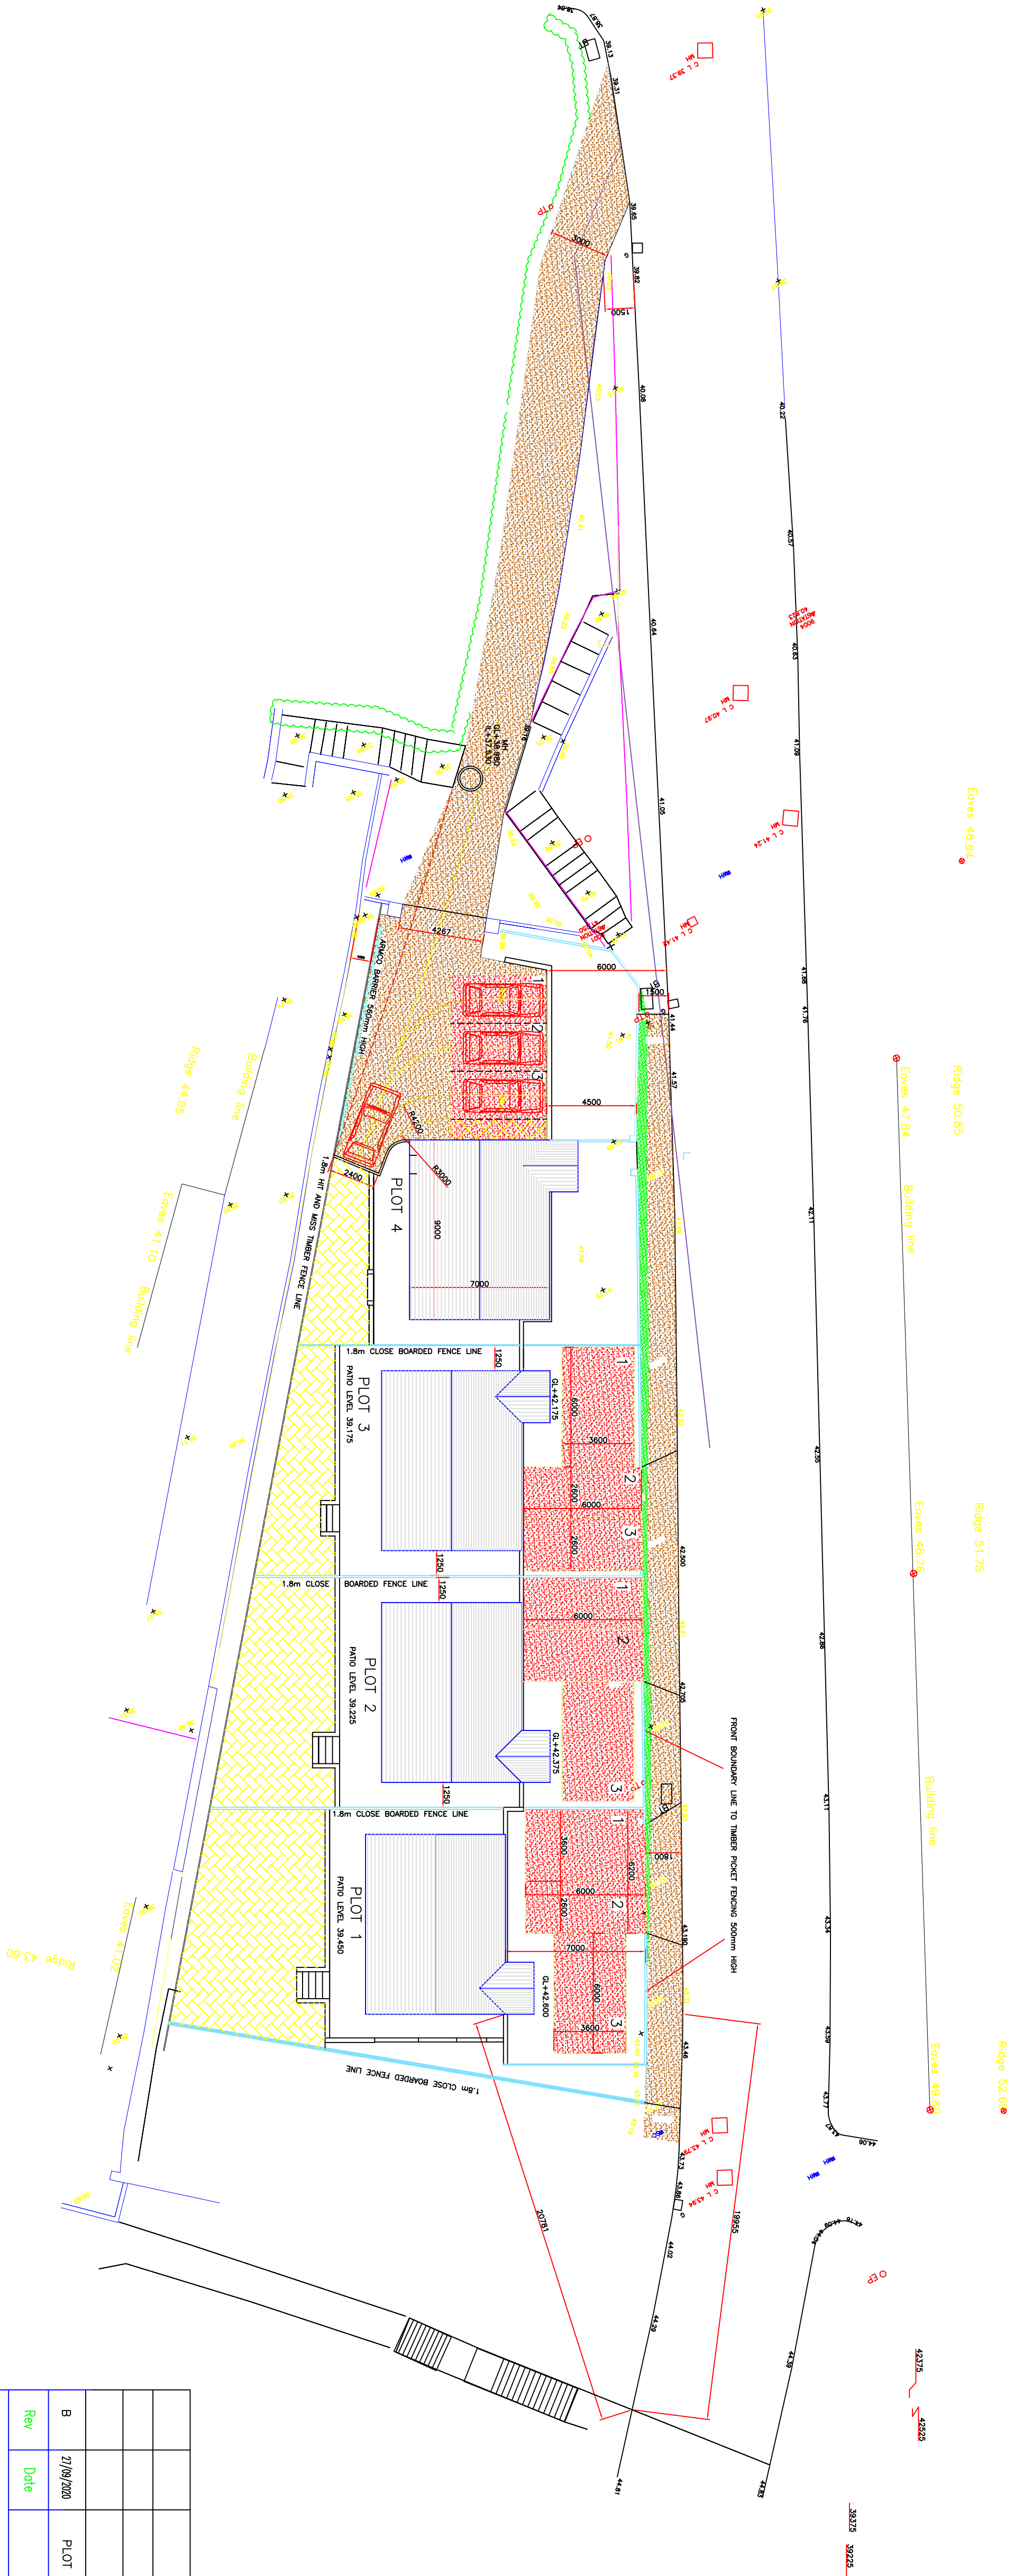
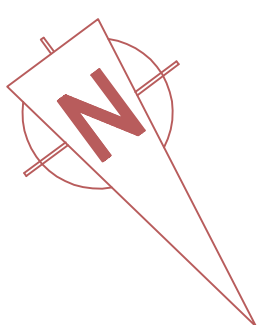


 

SITE PLAN

B	21/09/2020	PLOT 4 MOVED 1M SOUTH/EAST	CMW		
Rev	Date	Description	Drawn	Checked	

CHRISTOPHER WILLIAMS
DESIGN SERVICES

15 ASCOT DRIVE
BAGIN
PORT TALBOT
32074 WALES
SA12 8PL
Tel : (01539) 824034
Mobile: 07737 520888
Email : design.services@williamsd.com

Client: Mr Wynne Edwards
CWMAYON

Project: TABERNACLE TERRACE
PLANNING APPLICATION P2017/1094

Title:

SITE LAYOUT

Designed:	Drawn: CMW	Checked:
Scale: 1:200	Date: 03/09/2019	Approved:
Drawing No WE/TTC/19/C05	Revision: B	