




Ron Bagshaw & Associates Ltd.

Architectural Design & Planning Consultants

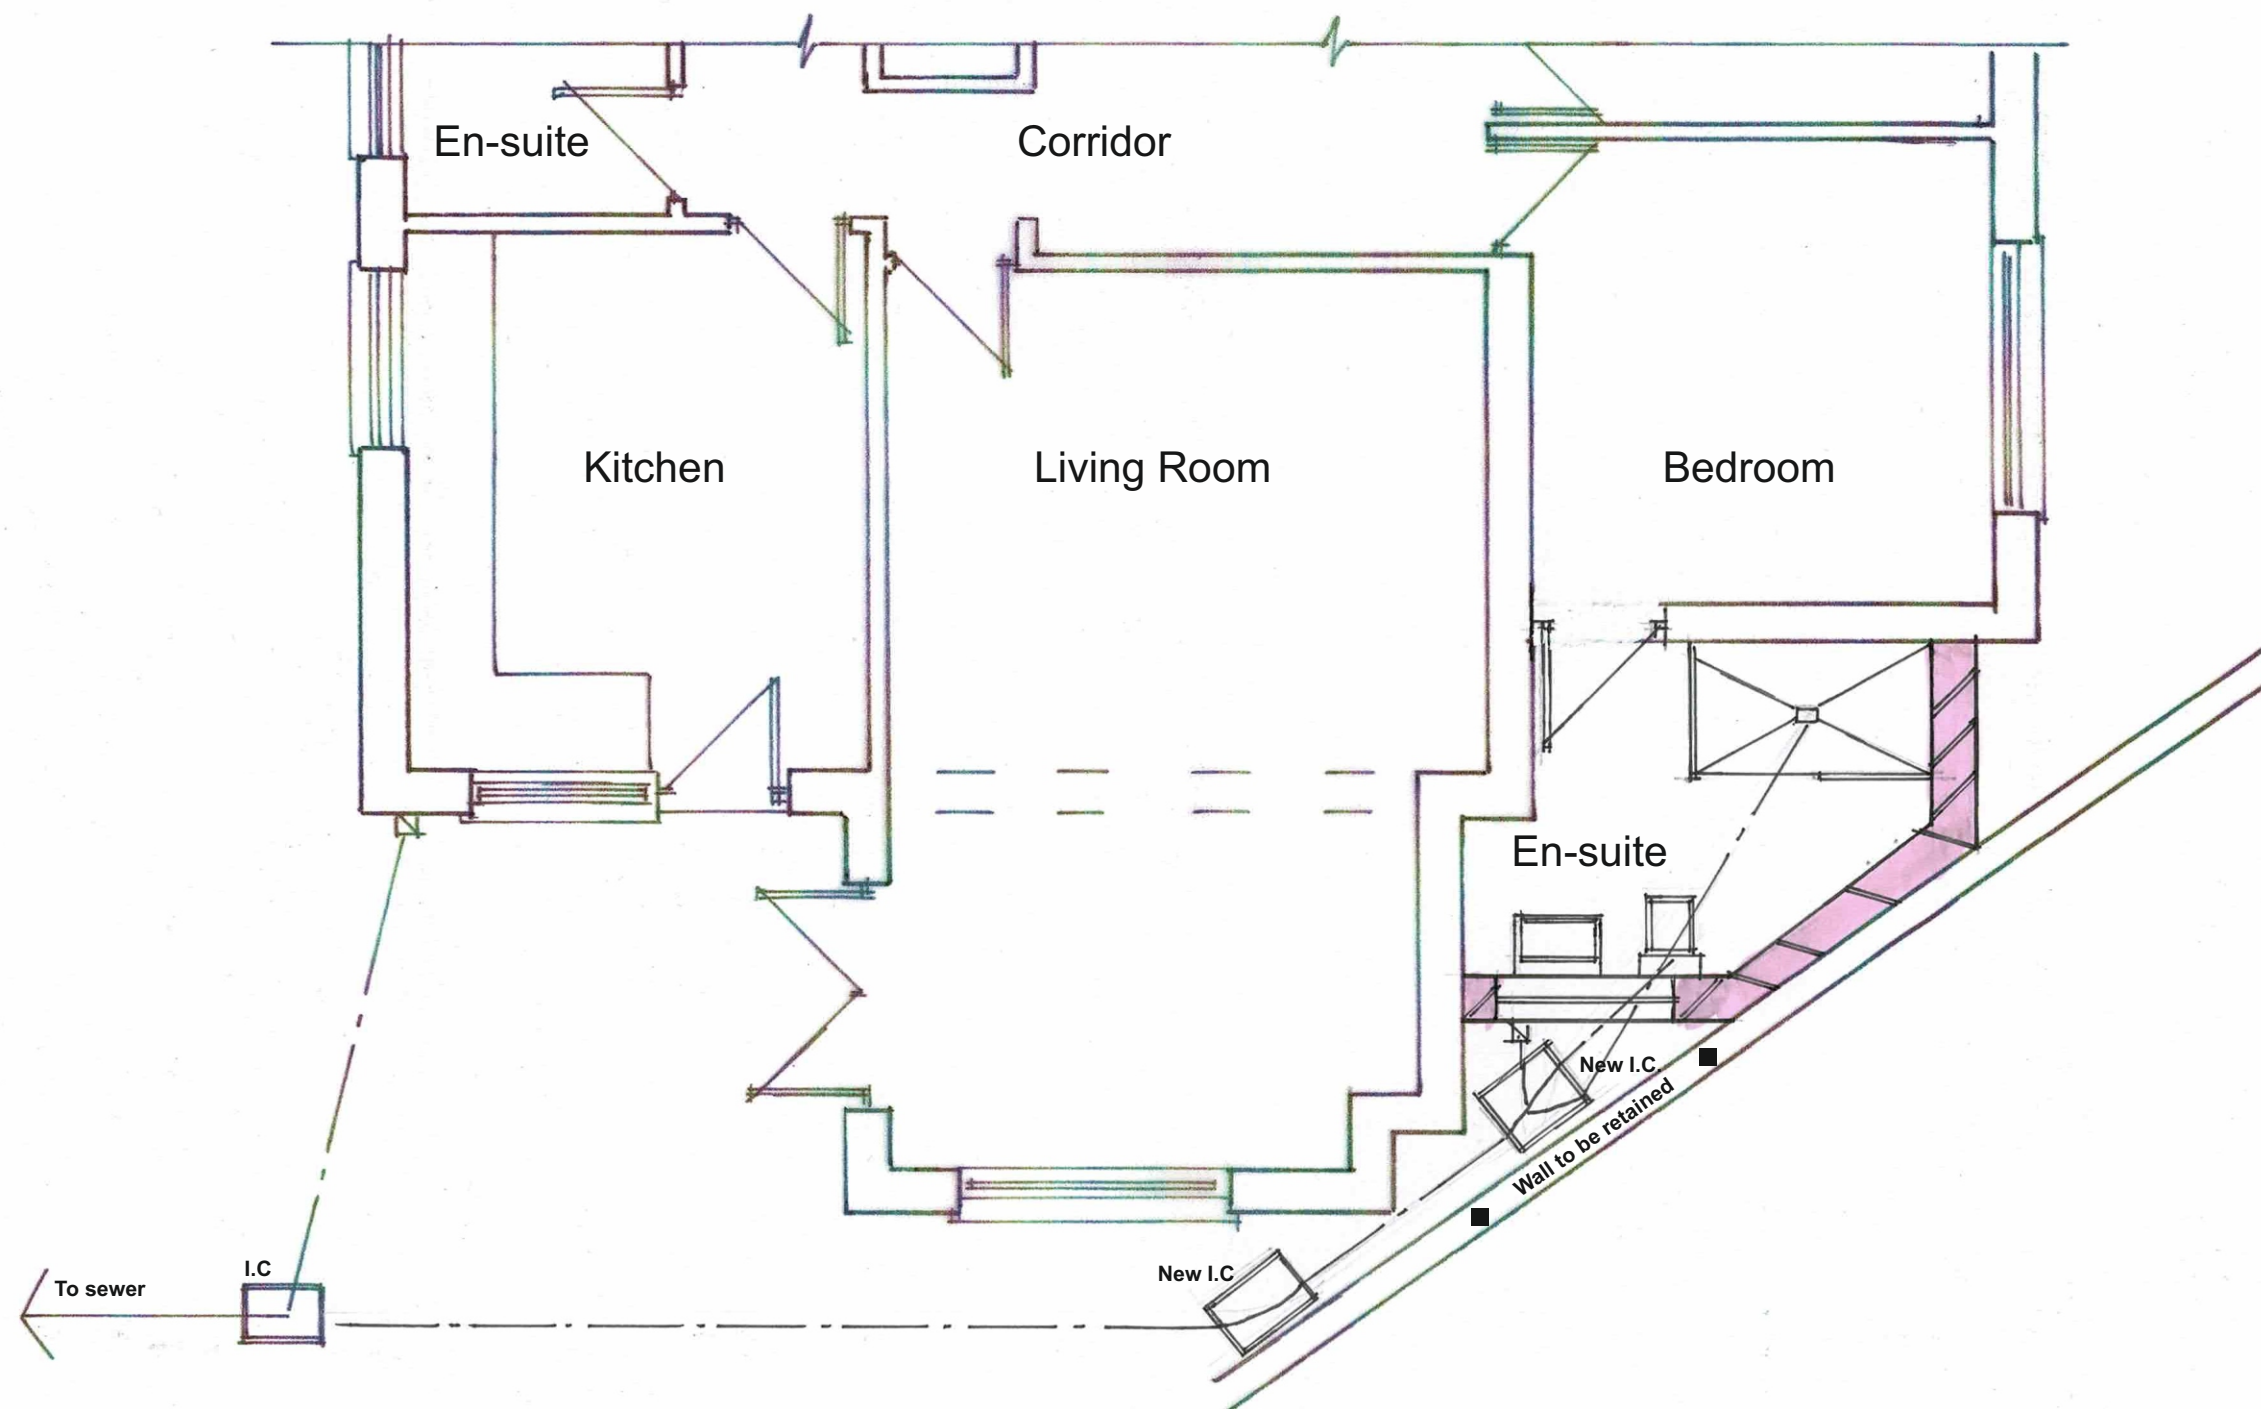

Wood Field House
1b Rosser Terrace
Cilfrew
Neath, SA10 8LH

Contact Details -
01639 632822 (Office)
07870 863859 (Mobile)
mail@ronbagshaw.co.uk

Drawing No: PG/2020/02

Scale: 1:50 @ A3

Date: October 2020

Notes/Revisions

Proposal: Proposed Ground Floor Plan

Location: 45 Brookfield, Neath Abbey, Neath SA10 7EH..

Client: Mr Philip Grant - same address.

Title: Proposed Ground Floor Plan.