




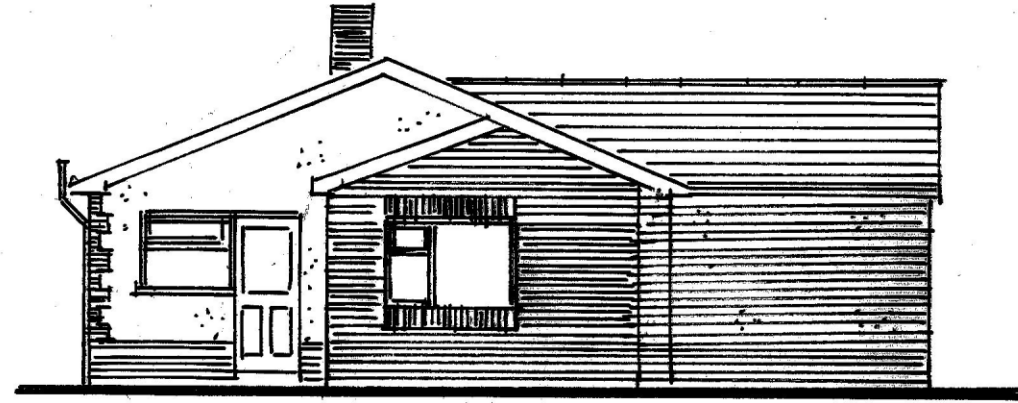


Existing South East Elevation.

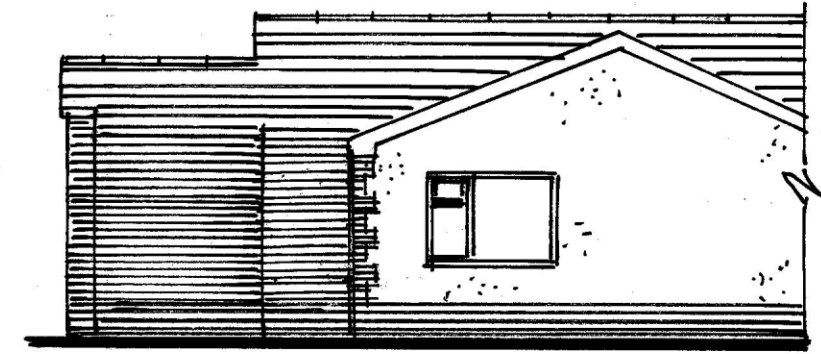

Existing North East Elevation.

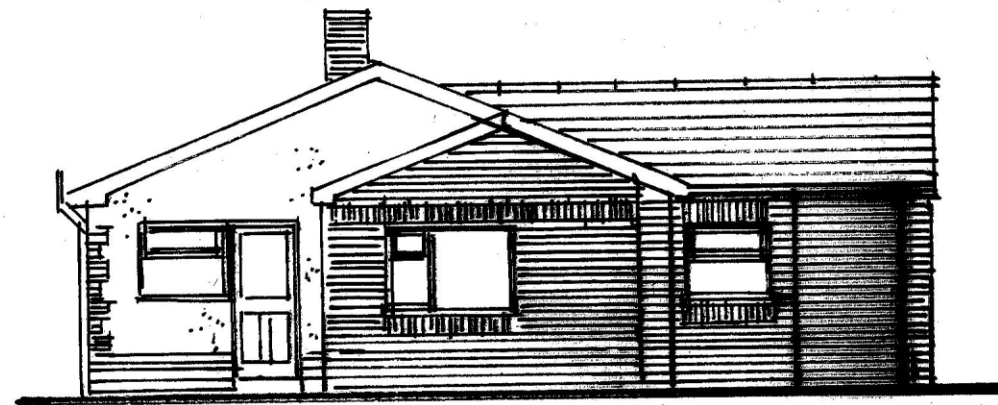

Proposed South East Elevation.

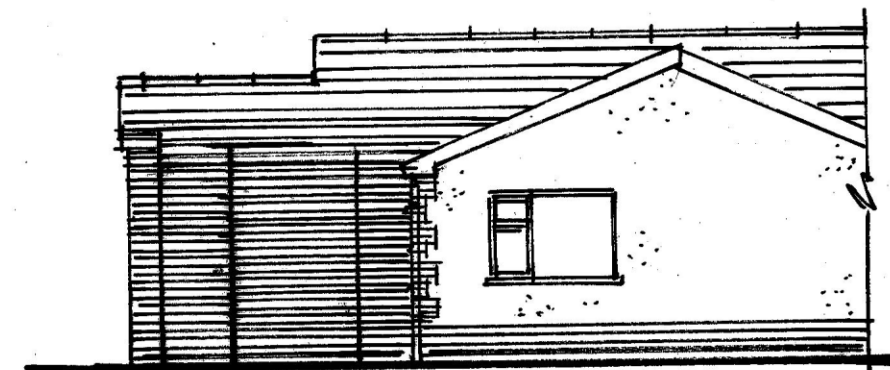

Proposed North East Elevation.

External materials:-

Walls - Face brickwork to match existing;

Fascia - Light brown Upvc

Window - White Upvc (double glazed) obscure glass..

Ron Bagshaw & Associates Ltd.

Architectural Design & Planning Consultants



Wood Field House
1b Rosser Terrace
Cilfrew
Neath, SA10 8LH

Contact Details -
01639 632822 (Office)
07870 863859 (Mobile)
mail@ronbagshaw.co.uk

Drawing No: PG/2020/05/B

Scale: 1:100 @ A3

Date: October 2019

Notes/Revisions

Proposal: Rear extension.

Location: 45 Brookfield, Neath Abbey, Neath SA10 7EH.

Client: Mr Philip Grant - same address.

Title: Existing Ground Floor Plan.