


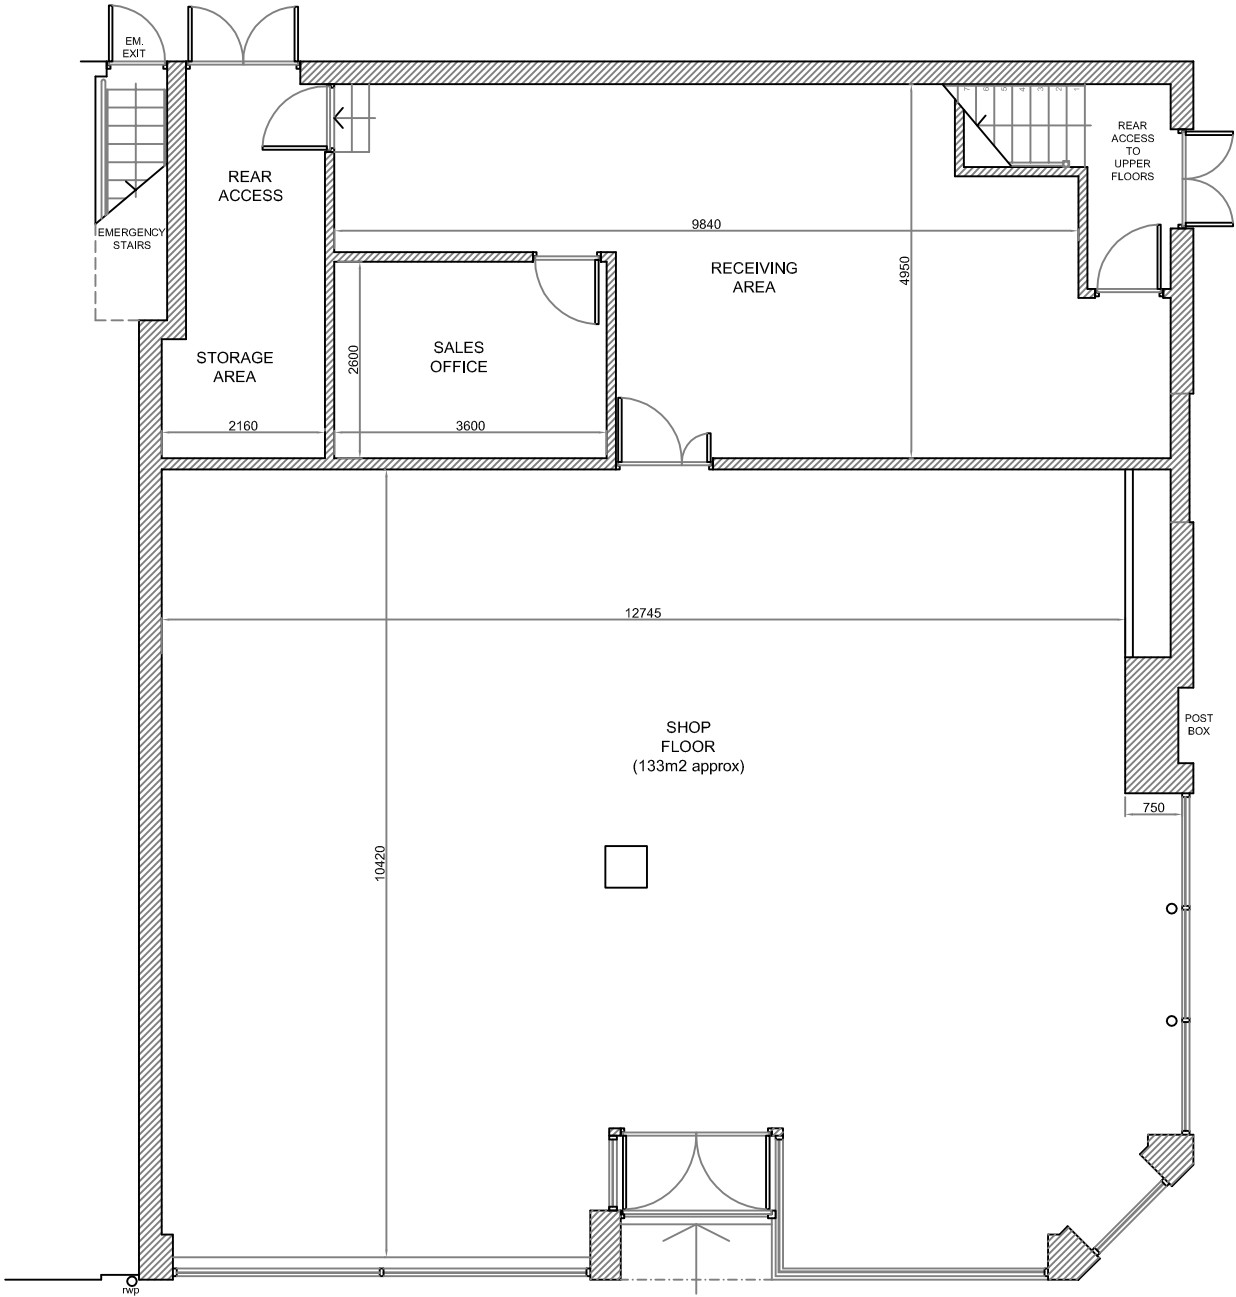

EXISTING GROUND FLOOR PLAN

B	Revised layout due to revised dimensions.	14/10/20
A	Layout amended due to revised dimensions.	08/08/20
Rev	Description	Date
01792 541684 07800 789453 carolineg@seagreydesign.co.uk www.seagreydesign.com design for: house/commercial projects		
Site ALI ASKER KARA 50 WIND STREET NEATH SA11 3EN		
Dwg Title EXISTING BUILDING GROUND FLOOR PLAN GENERAL ARRANGEMENT		
Drawn By: CLG		Date: 06/08/2020
Scale: 1:100 @ A3P		Dwg No: 20-308P/101
REV	A B	