


ALL DIMENSIONS SHOWN ARE TO STRUCTURE ONLY

COPYRIGHT SEAGREY DESIGN LTD 2020

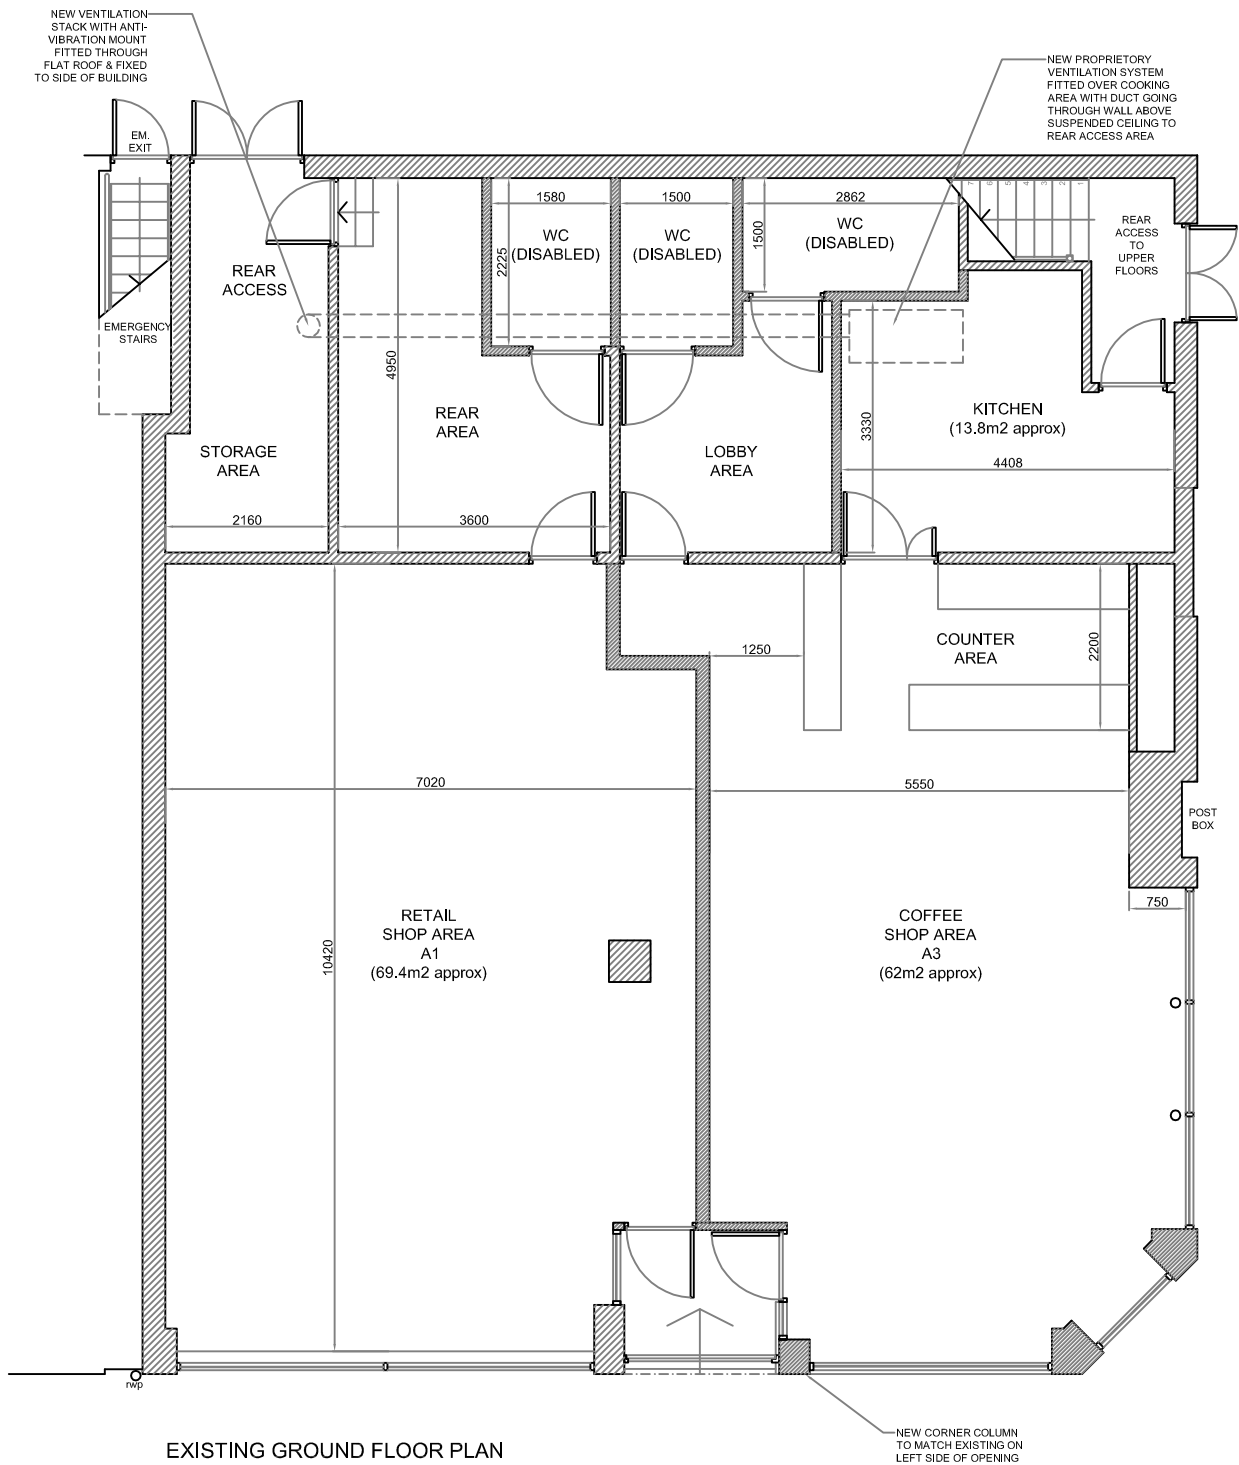

EXISTING GROUND FLOOR PLAN

B	Revised layout due to revised dimensions.	14/10/20
A	Layout amended as advised.	08/08/20
Rev	Description	Date
01792 541684 07800 789453 carolineg@seagreydesign.co.uk www.seagreydesign.com design for: house/commercial projects		
SEAGREY		
Site ALI ASKER KARA 50 WIND STREET NEATH SA11 3EN		
Dwg Title PROPOSED BUILDING GROUND FLOOR PLAN GENERAL ARRANGEMENT		
Drawn By: CLG		Date: 07/08/2020
Scale: 1:100 @ A3P		Dwg No: 20-308P/105
REV	A	B