


Plot Boundary

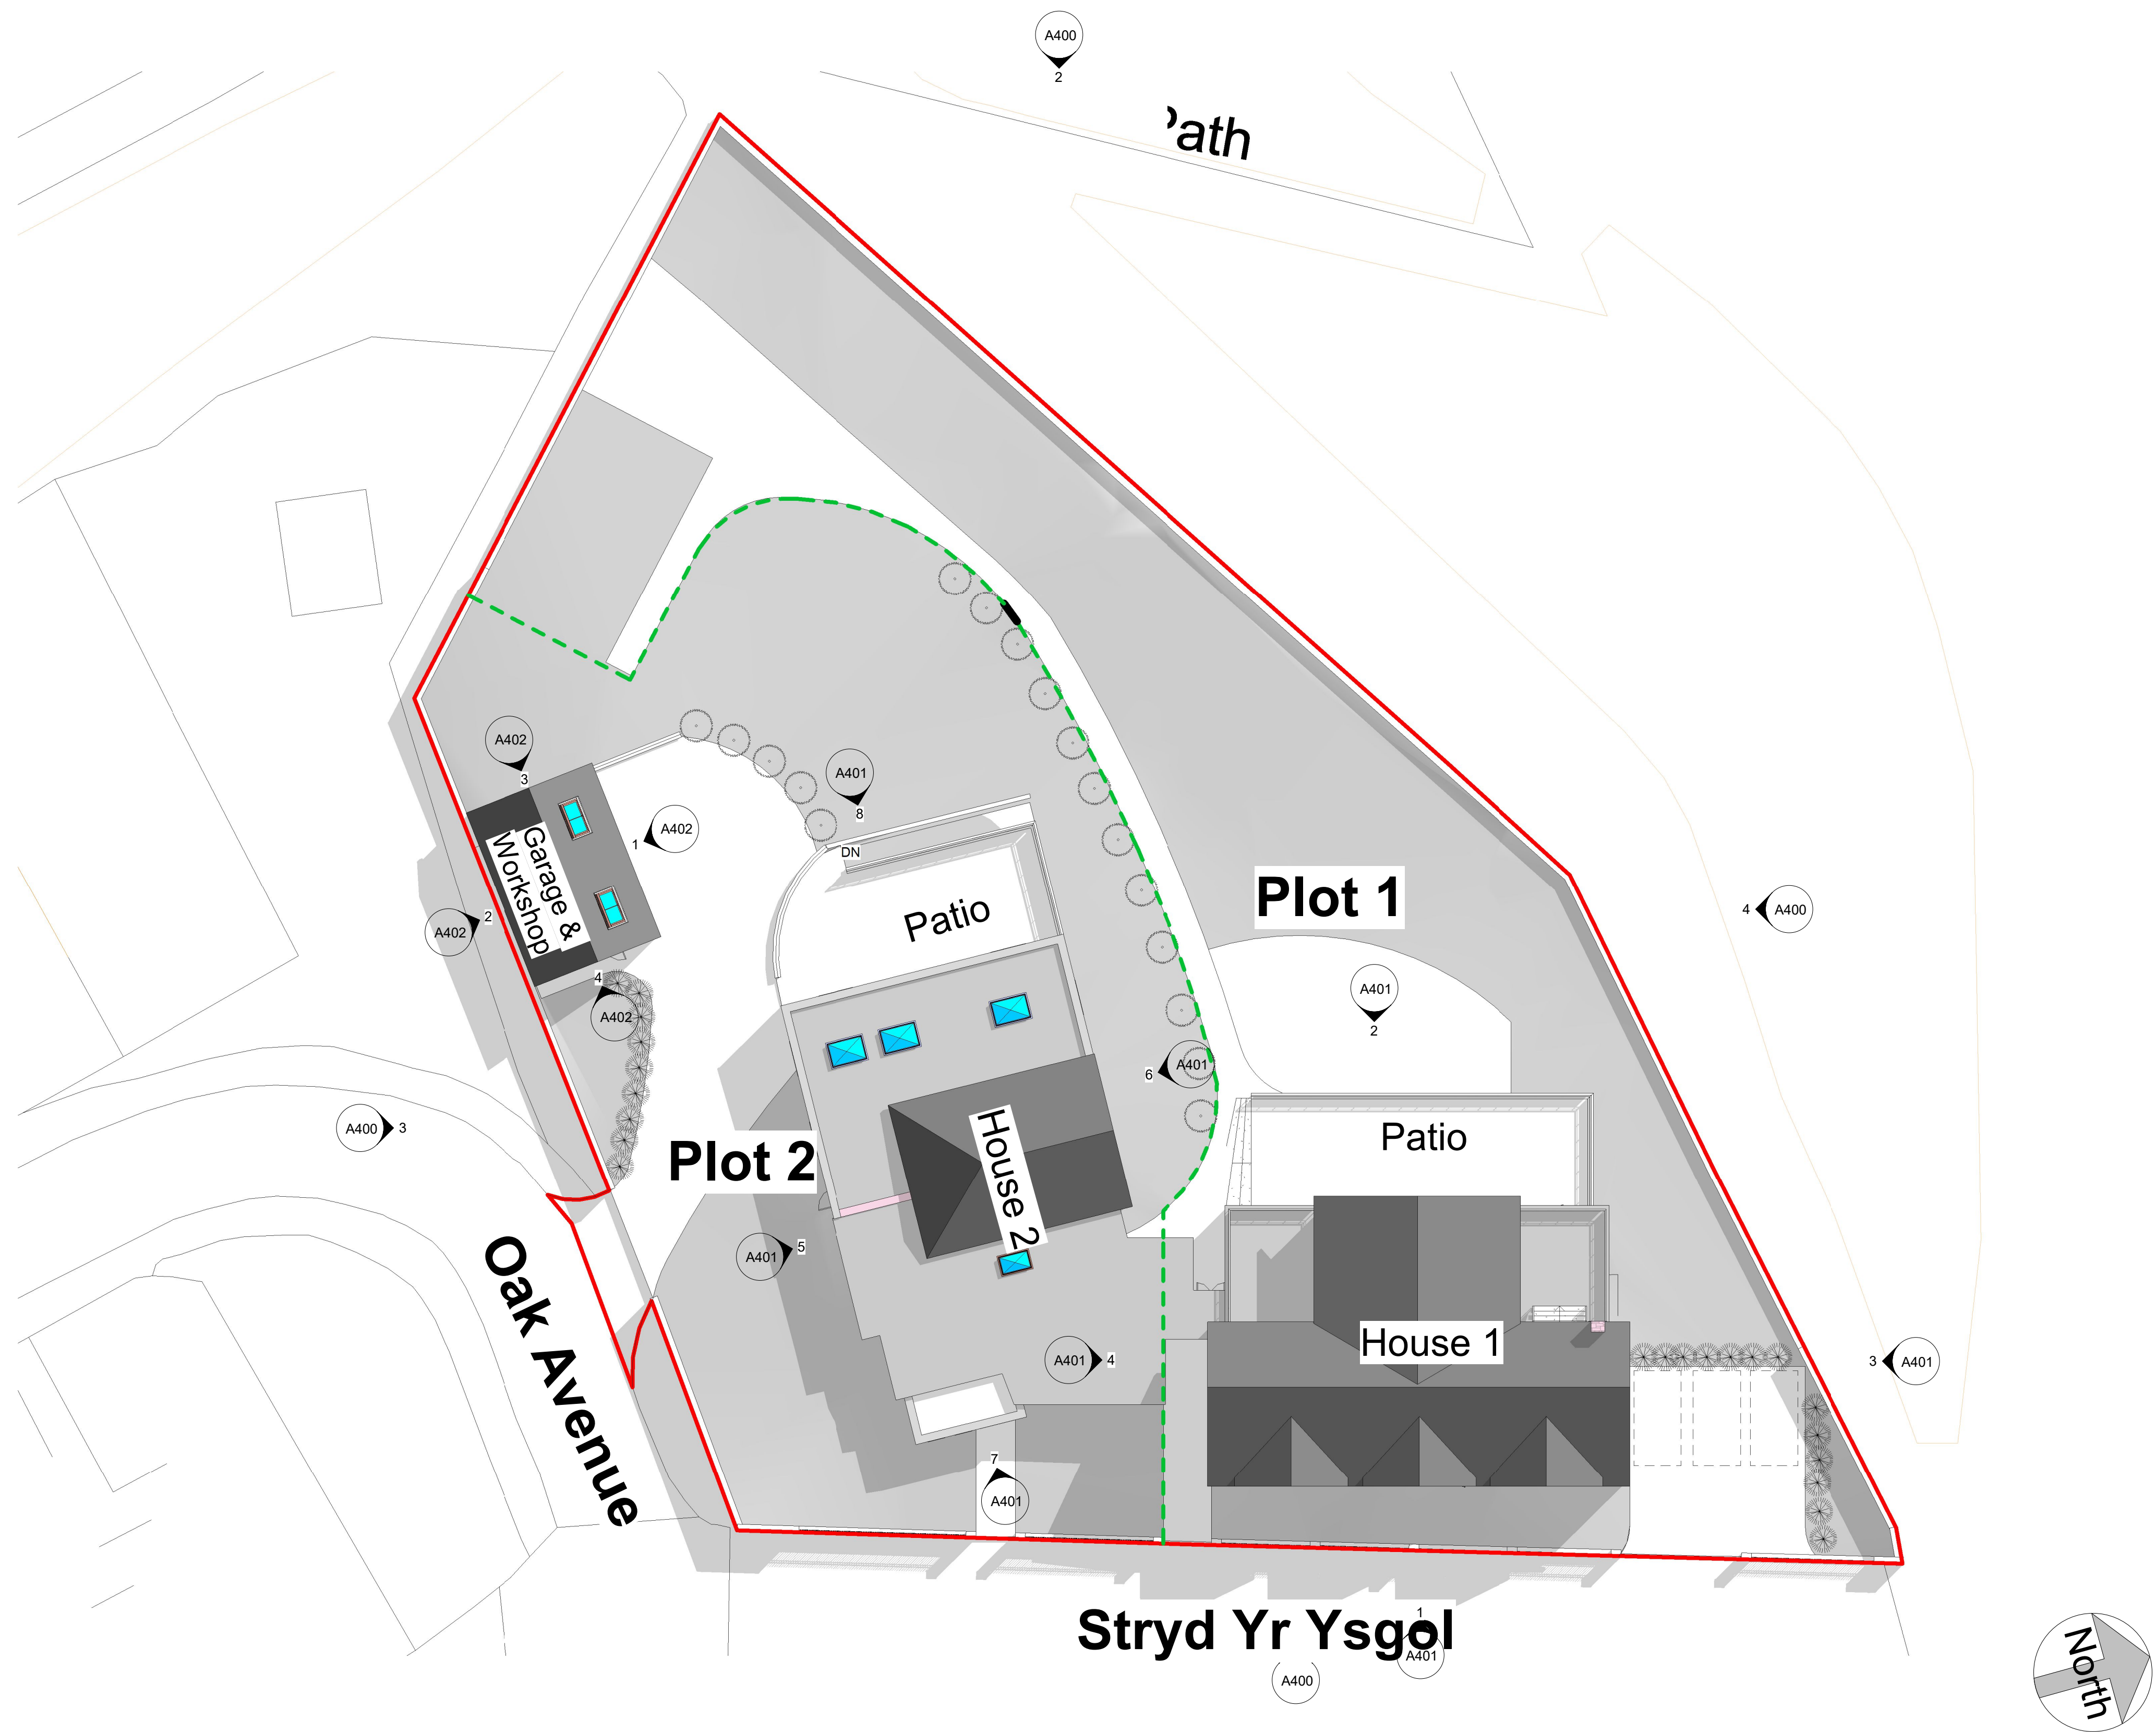

DRAWING STATUS	
Planning	
PROJECT	
Pontrhydyfen Primary School Conversion	
TITLE	
Proposed Site Plan	
CLIENT	
Mr & Mrs McGrath	
DRAWN BY	DATE
Gareth Owen	30.09.20
SCALE (B1)	PROJECT NO.
1 : 200	GOCDCM01
DRAWING NO.	REV
A101	P1