




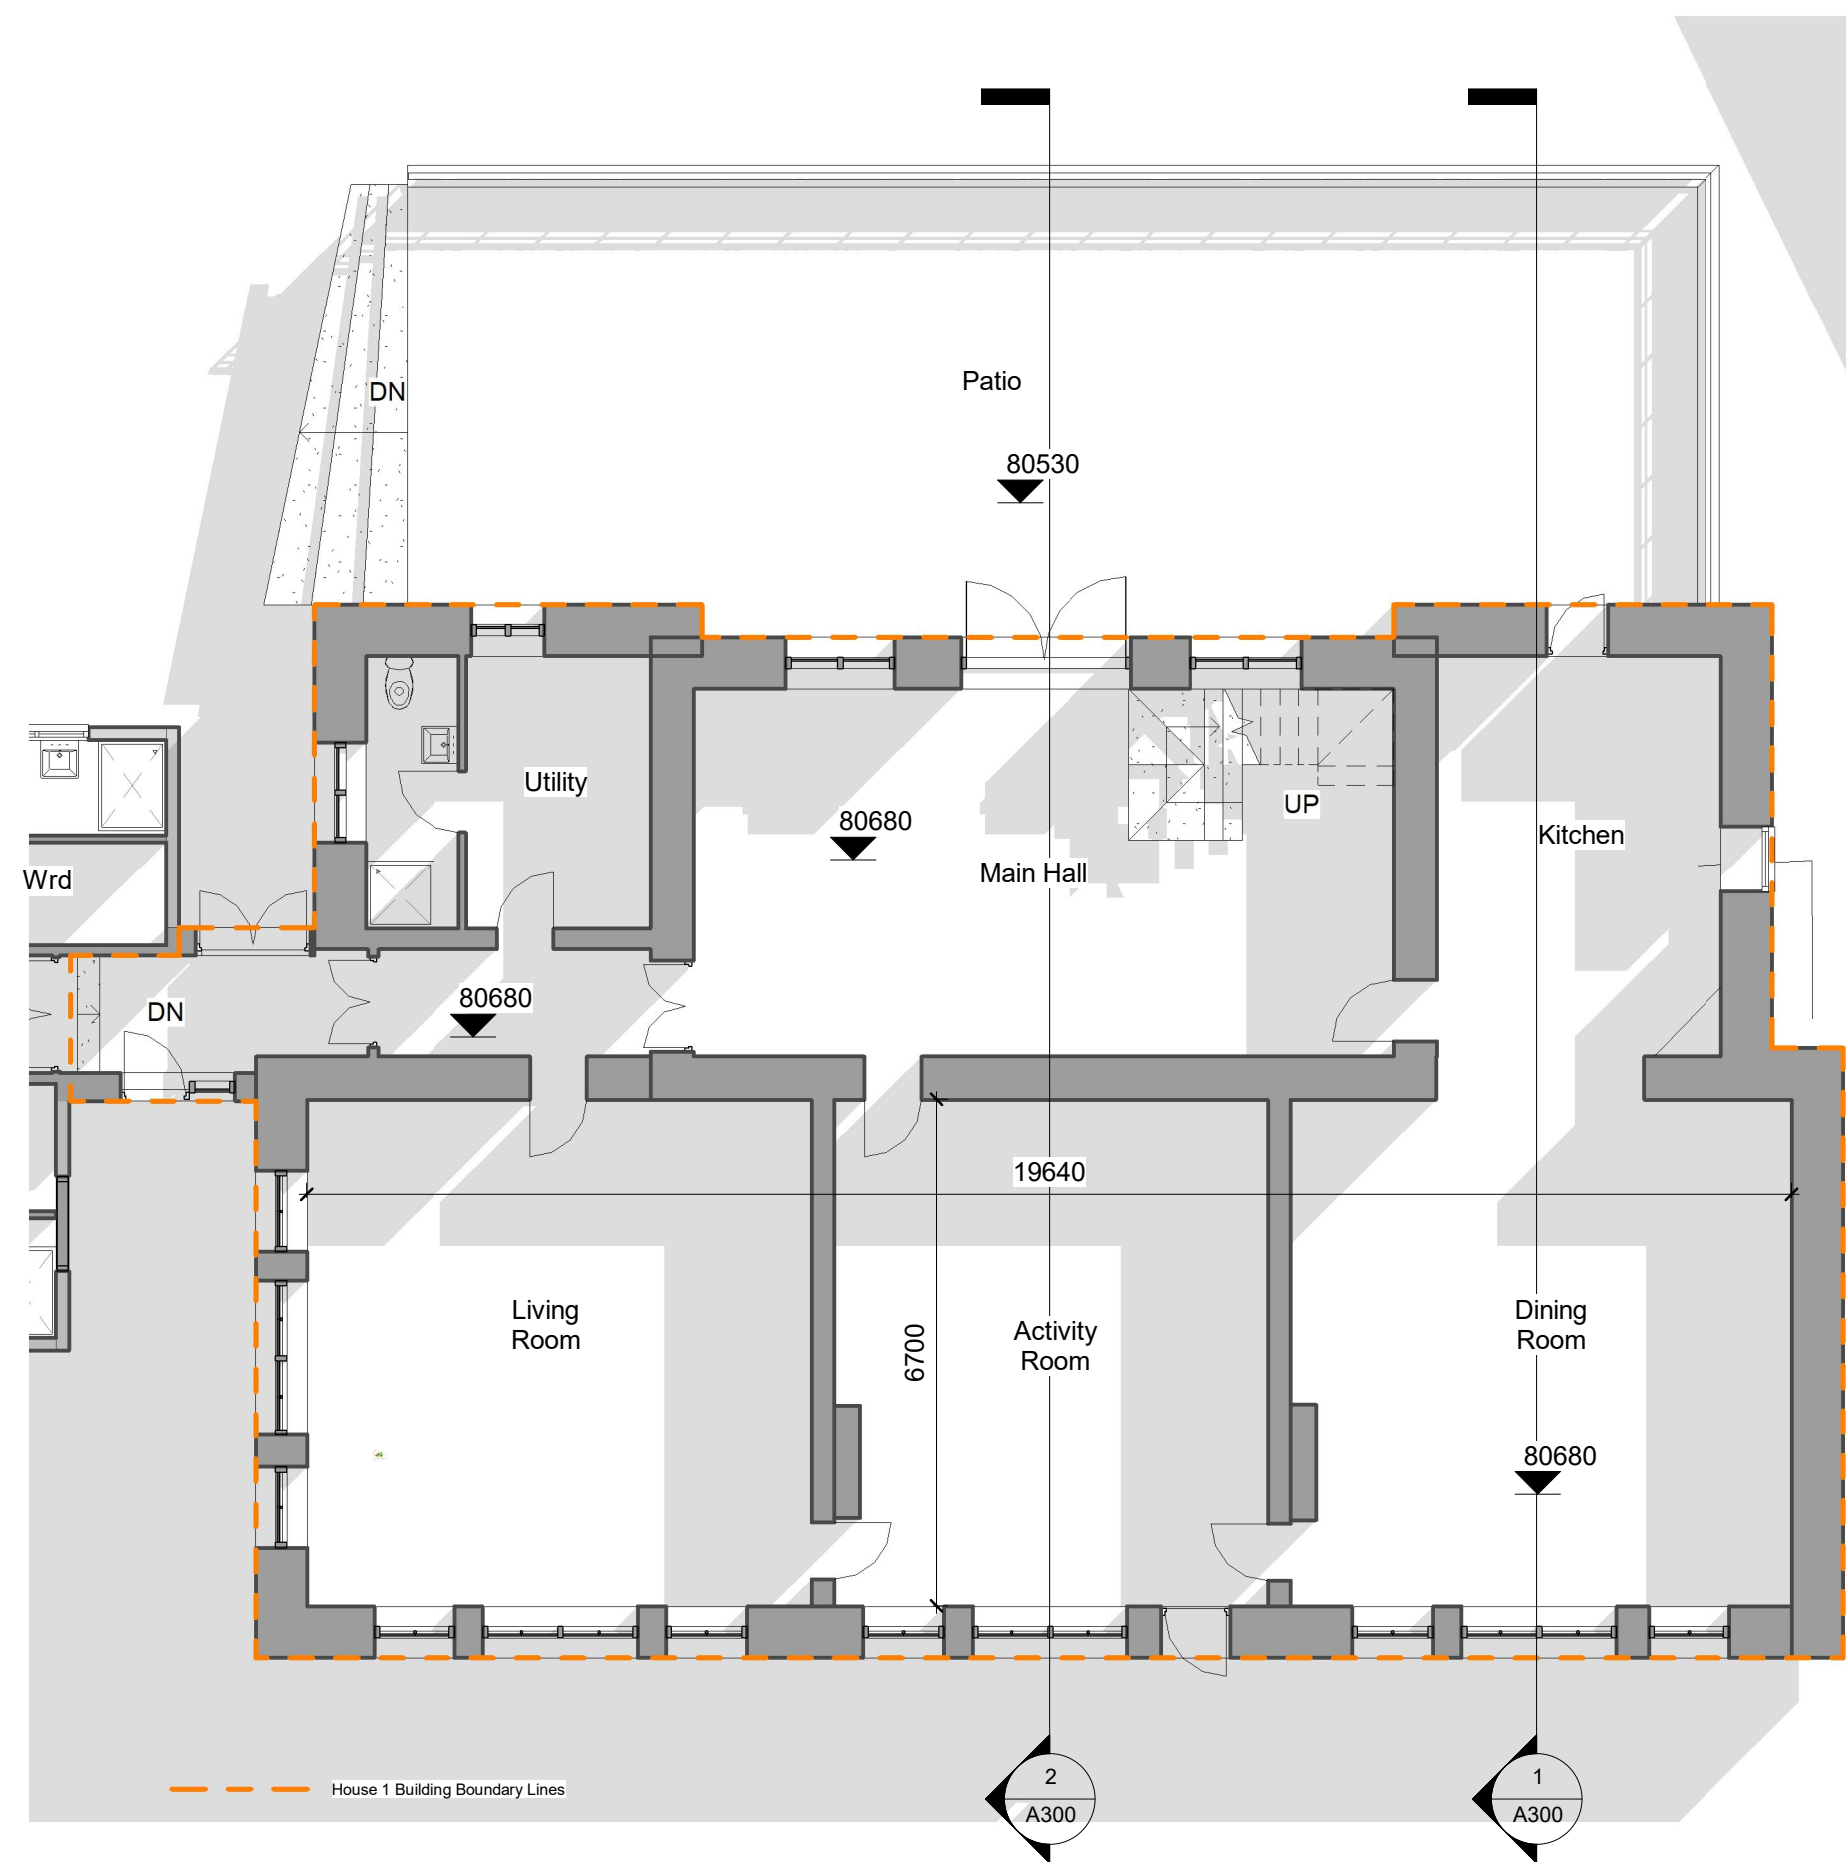


01 Proposed - House 1 Ground Floor  
1 : 100

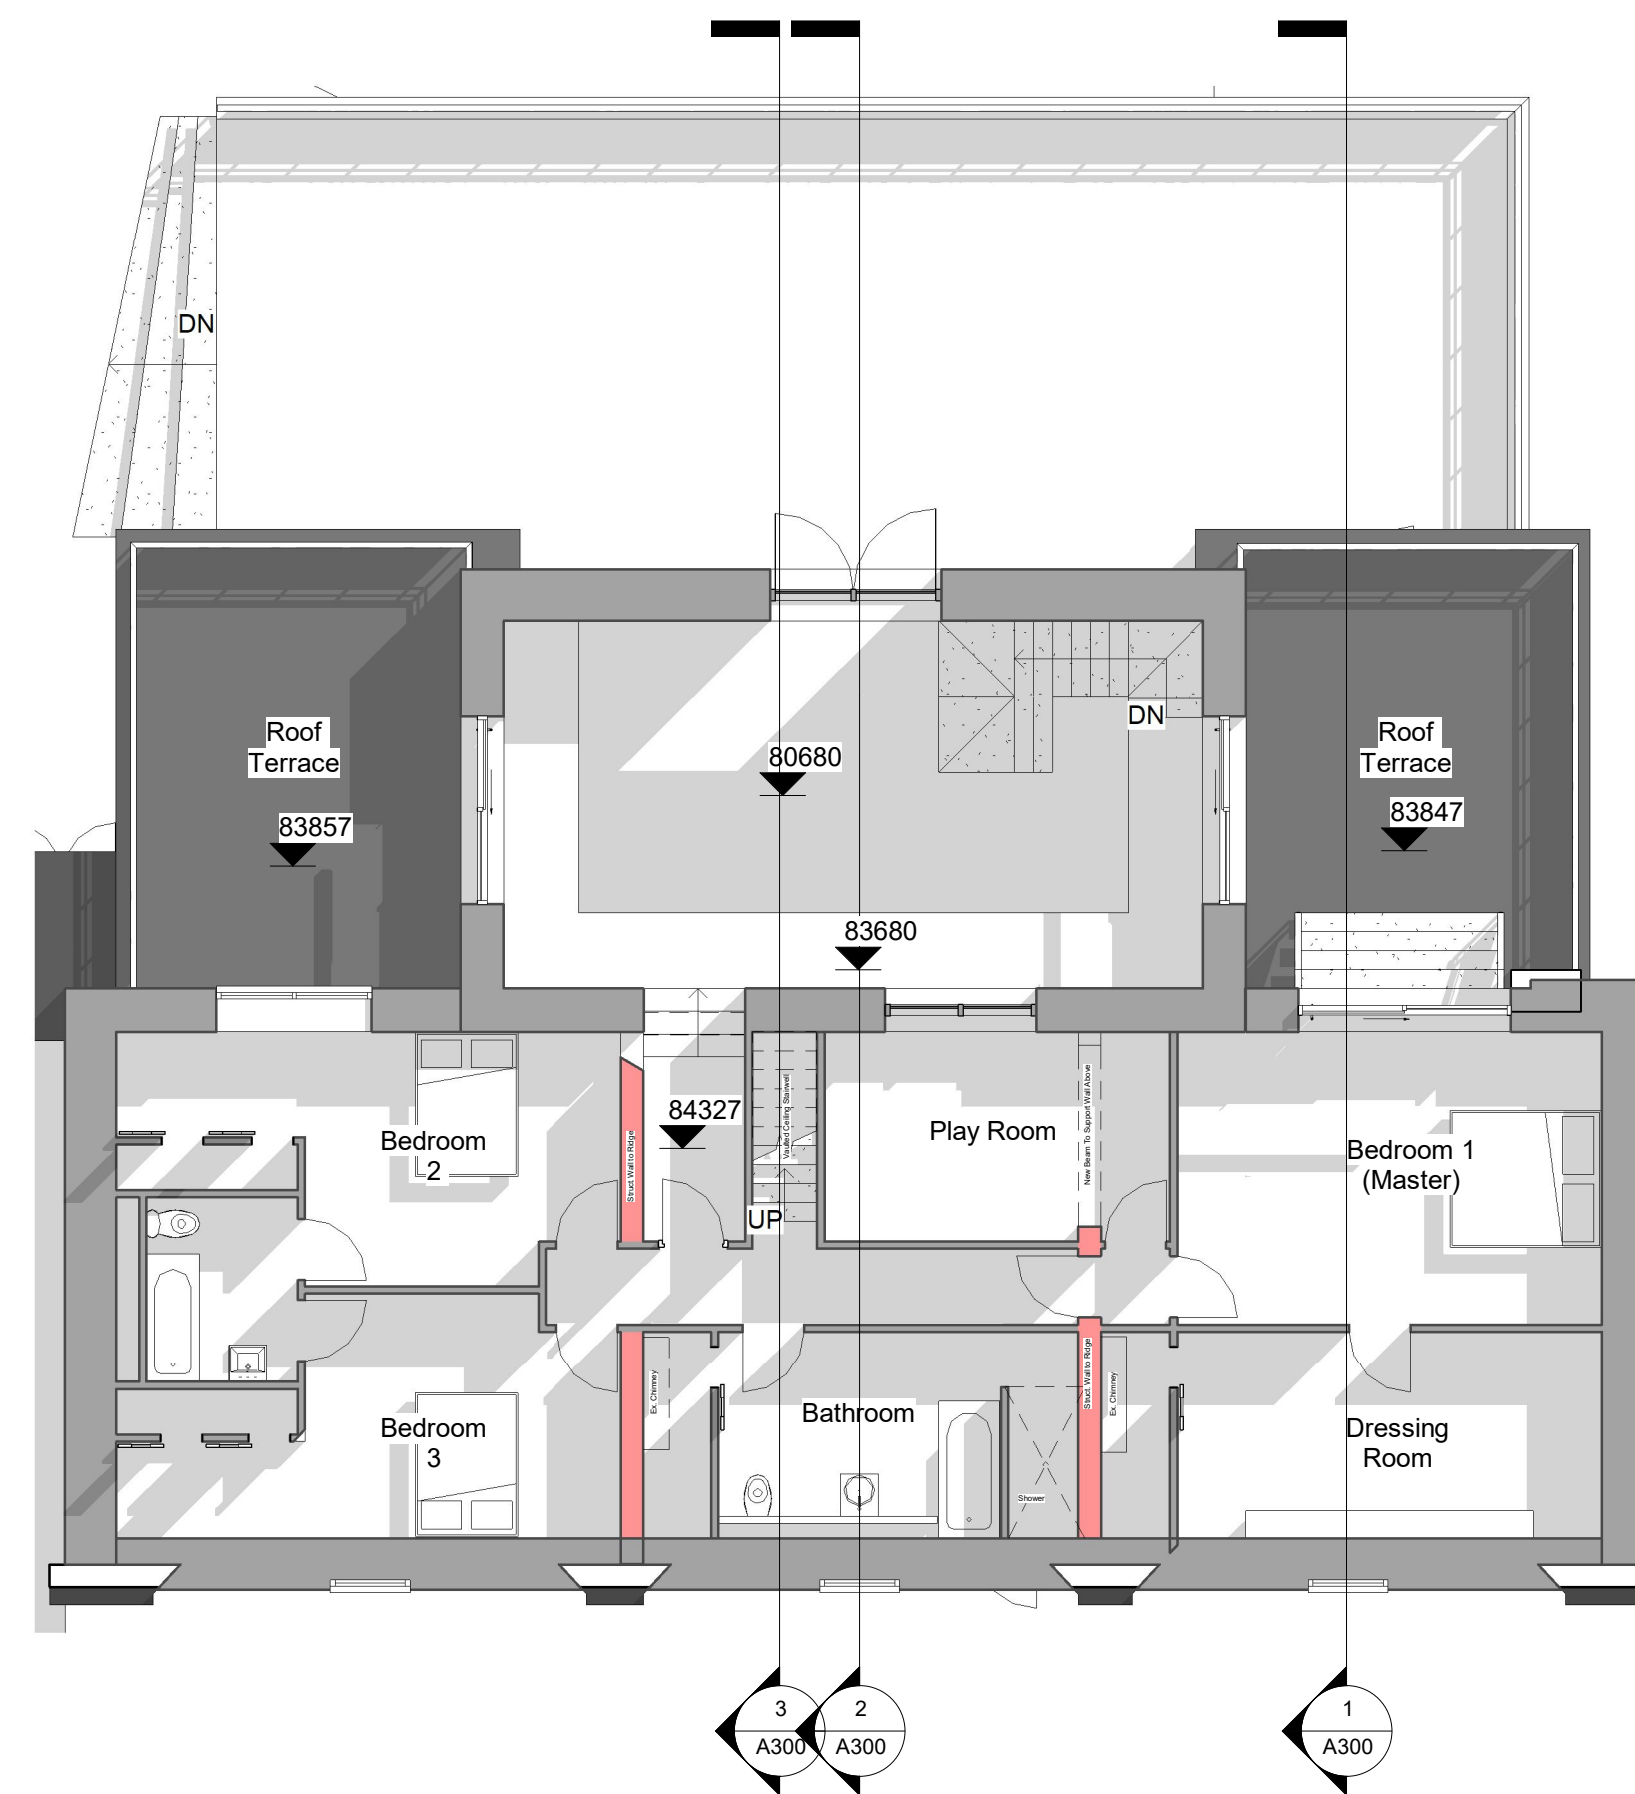

02 Proposed - House 1 First Floor  
1 : 100

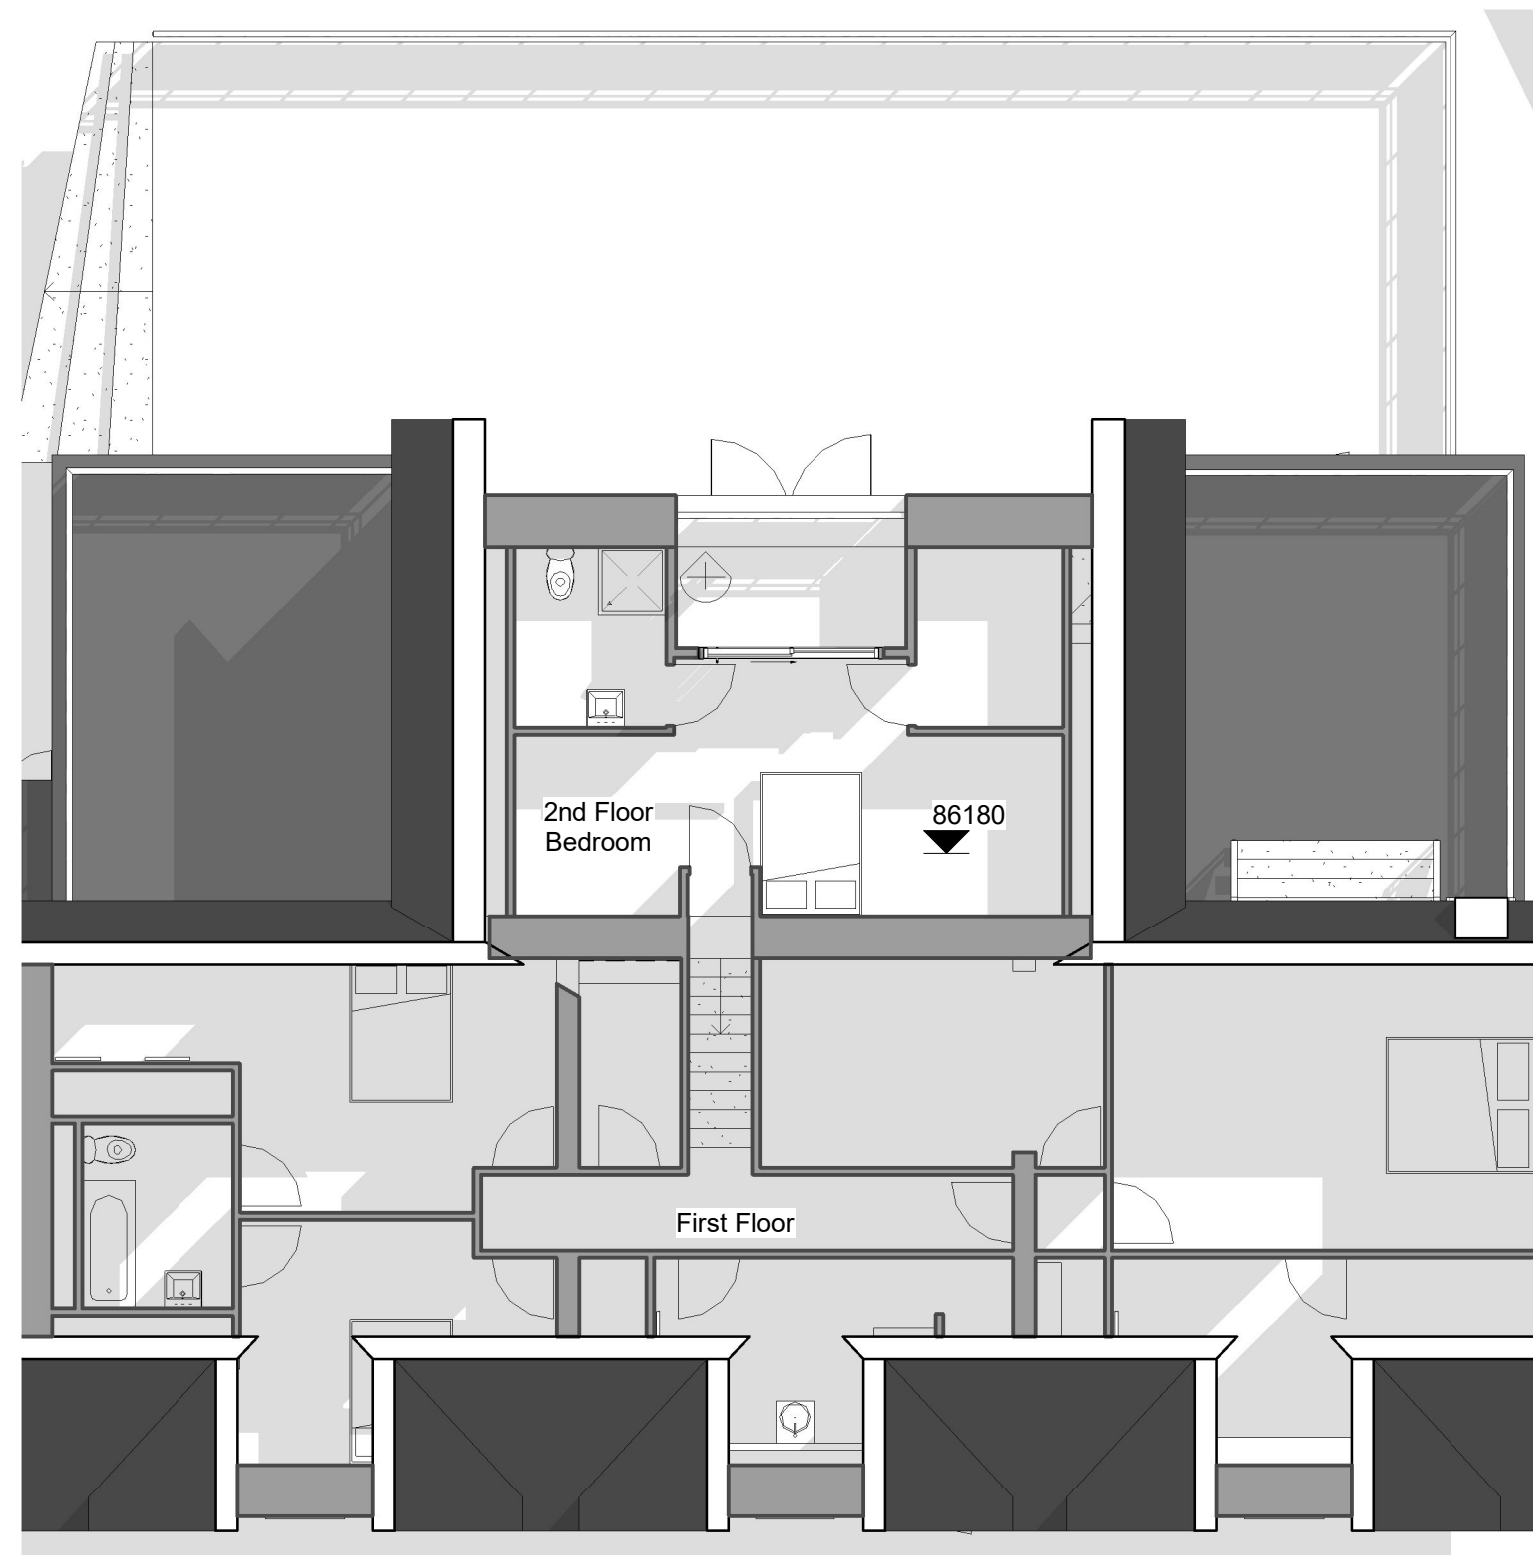

03 Proposed - House 1 Second Floor Level  
1 : 100

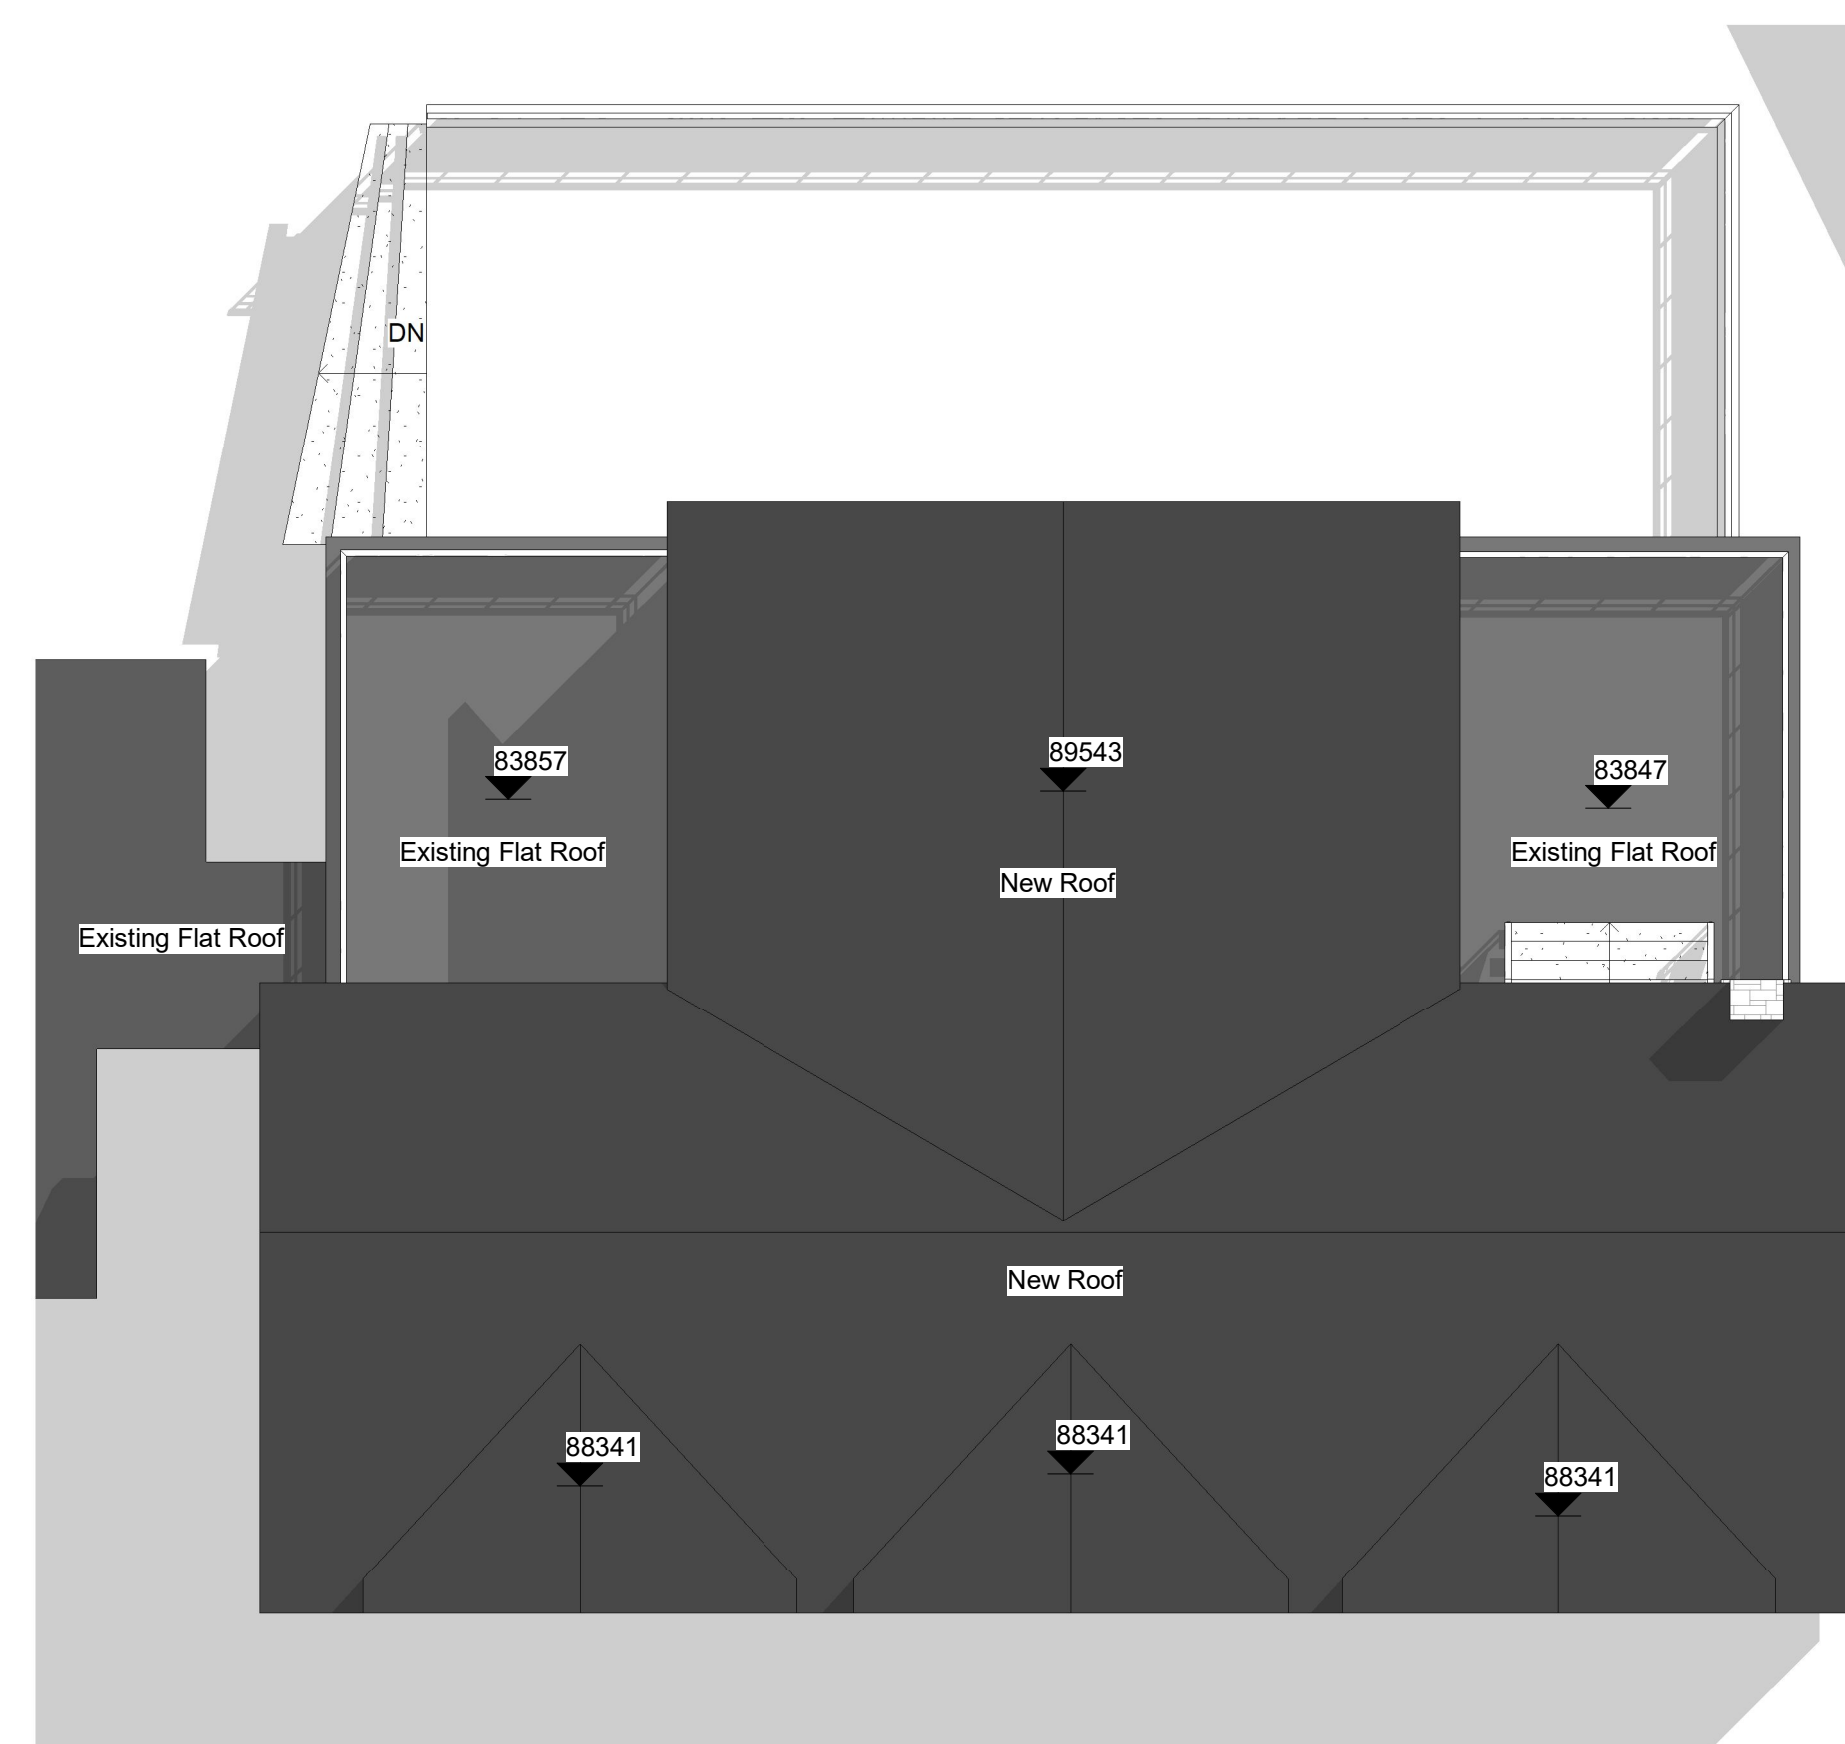

04 Proposed - House 1 Roof Plan  
1 : 100




|                                        |             |
|----------------------------------------|-------------|
| DRAWING STATUS                         |             |
| Planning                               |             |
| PROJECT                                |             |
| Pontrhydyfen Primary School Conversion |             |
| TITLE                                  |             |
| House 1 Proposed Floor Plans           |             |
| CLIENT                                 |             |
| Mr & Mrs McGrath                       |             |
| DRAWN BY                               | DATE        |
| Gareth Owen                            | 30.09.20    |
| SCALE (B1)                             | PROJECT NO. |
| 1 : 100                                | G00D CM01   |
| DRAWING NO.                            | REV         |
| A101                                   | P1          |

GARETH OWEN CONCEPT DESIGNS LTD  
gareth@owenconceptdesigns.co.uk 01492 880000



**01 Proposed - House 2 Ground Floor**  
1 : 100

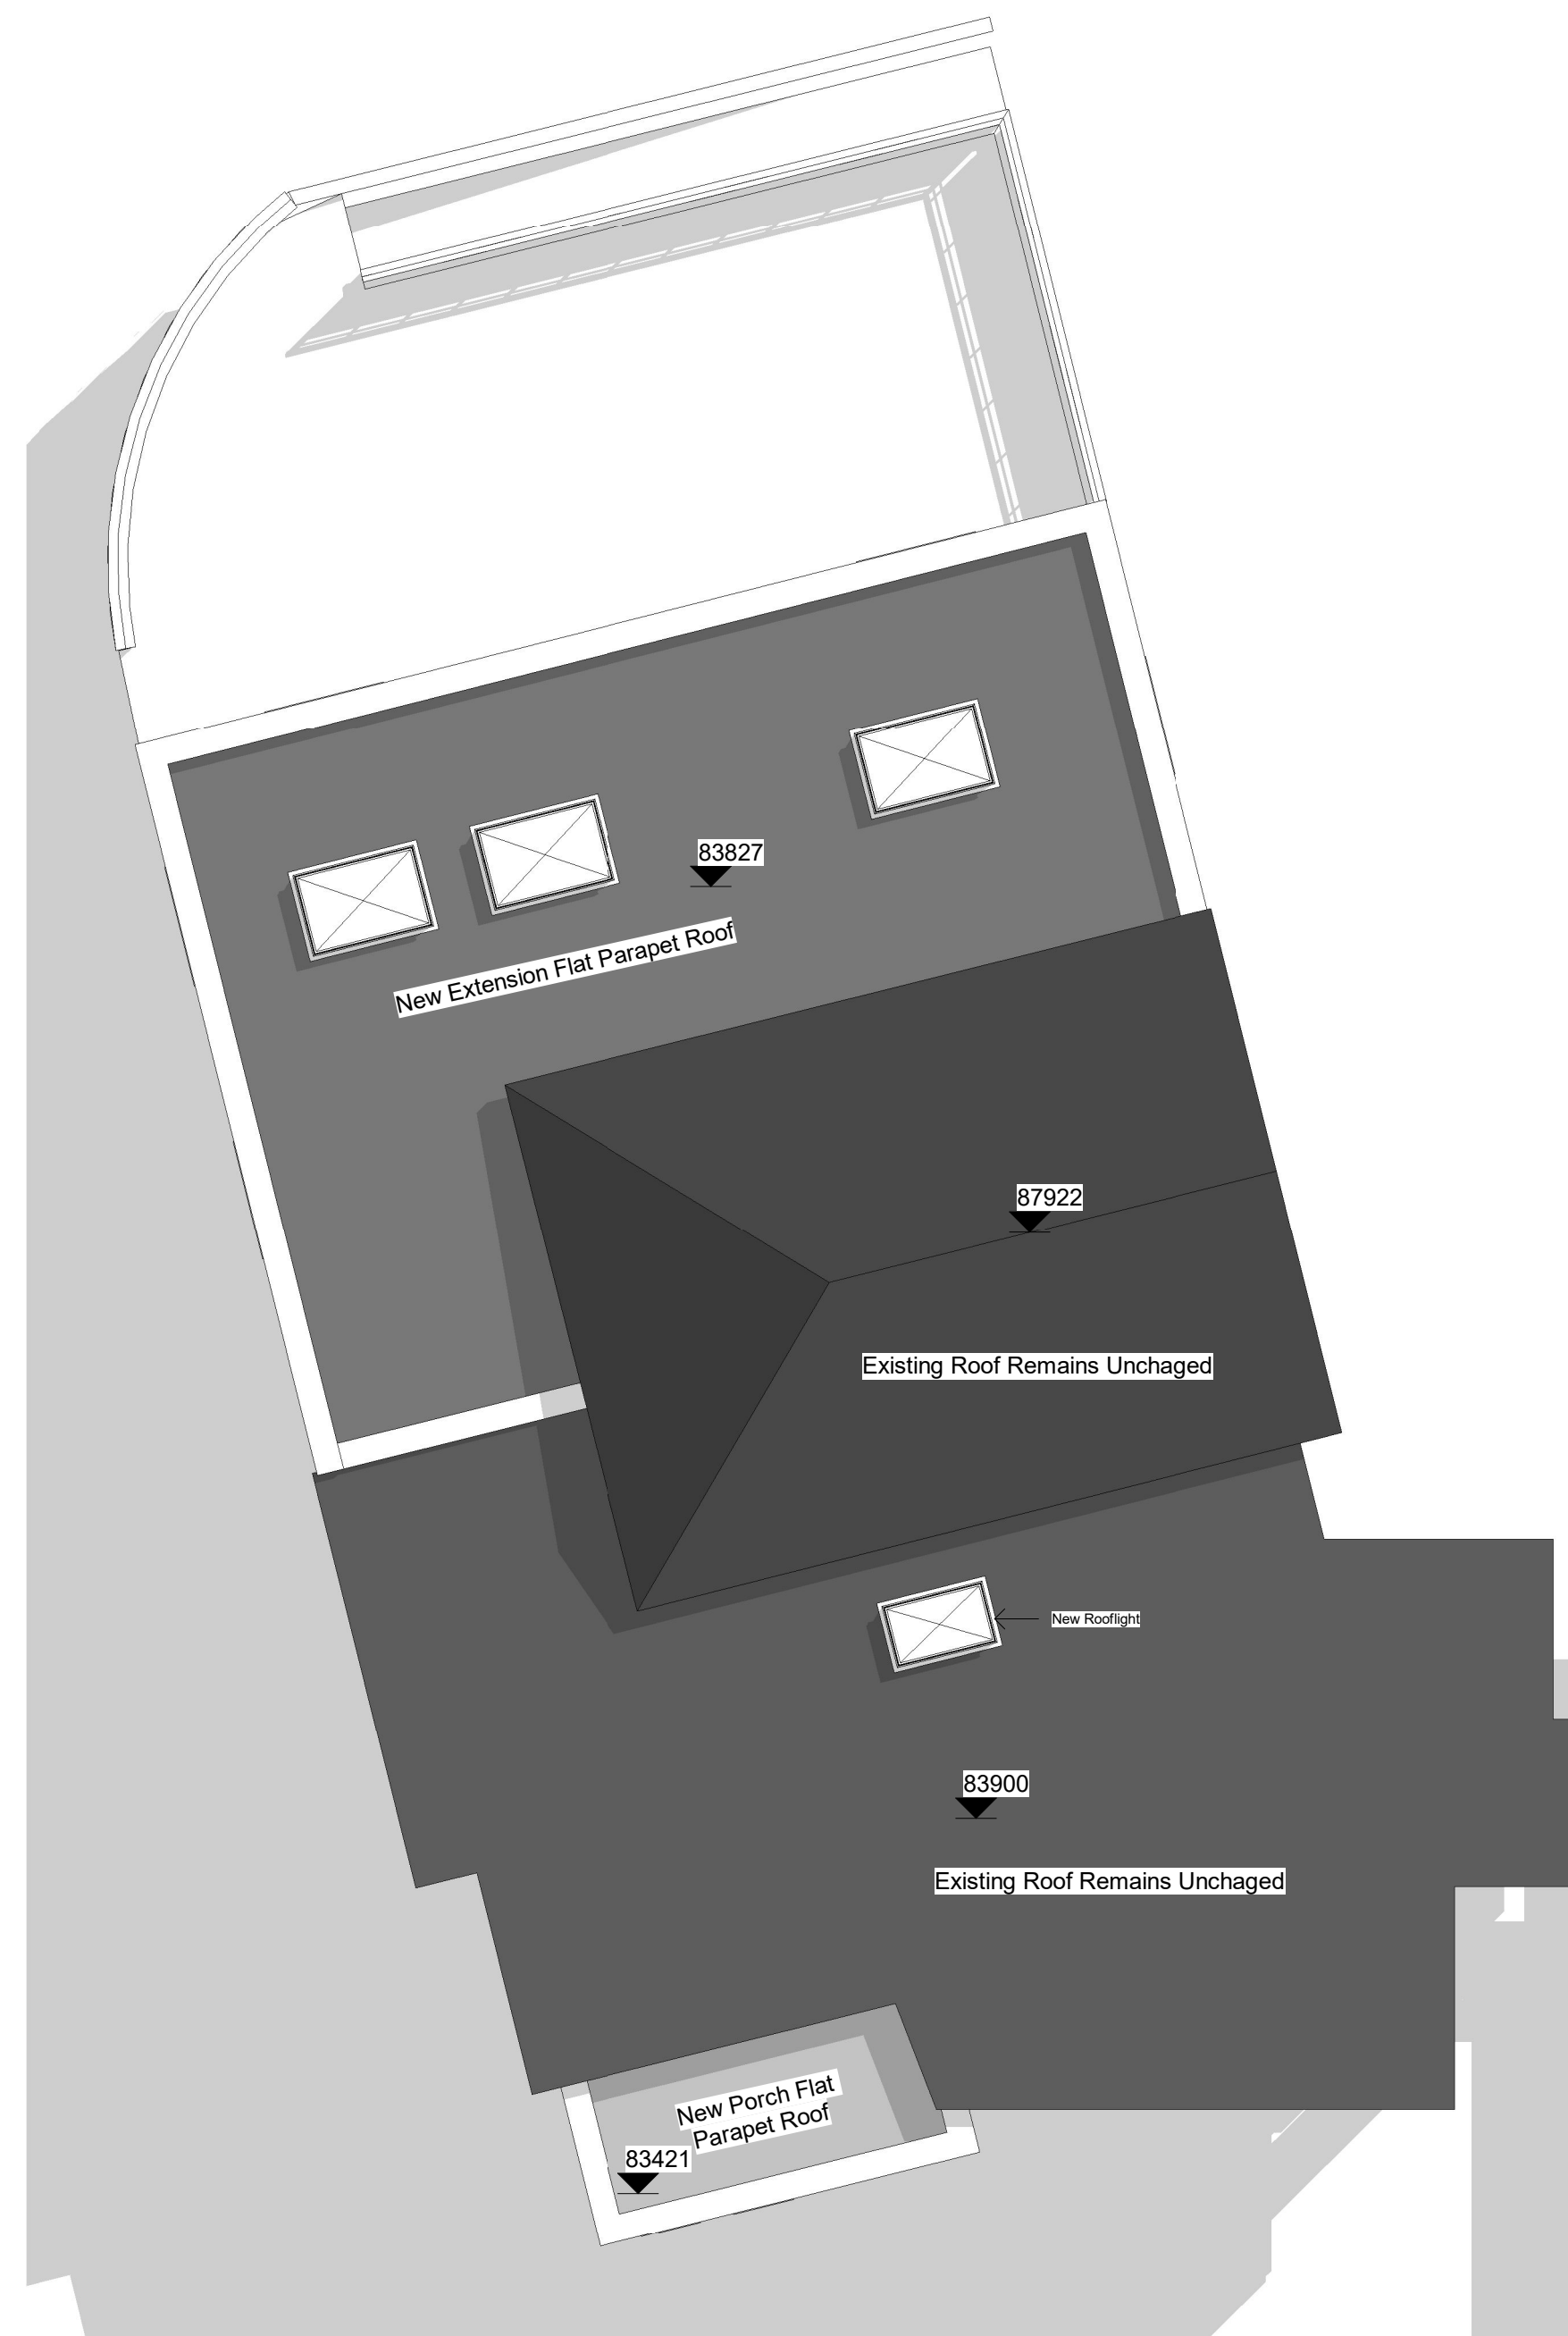

**02 Proposed - House 2 Roof Plan**  
1 : 100



|                                              |             |
|----------------------------------------------|-------------|
| DRAWING STATUS                               |             |
| Planning                                     |             |
| PROJECT                                      |             |
| Pontrhydyfen Primary School Conversion       |             |
| TITLE                                        |             |
| House 2 Proposed Floor Plans                 |             |
| CLIENT                                       |             |
| Mr & Mrs McGrath                             |             |
| DRAWN BY                                     | DATE        |
| Gareth Owen                                  | 30.09.20    |
| SCALE (B1)                                   | PROJECT NO. |
| 1 : 100                                      | GOCDCM01    |
| DRAWING NO.                                  | REV         |
| A102                                         | P1          |
| GARETH OWEN CONCEPT DESIGNS LTD              |             |
| gareth@owenconceptdesigns.co.uk 01492 880000 |             |