




1 Proposed - House 1 Front Elevation
1 : 100




2 Proposed - House 1 Rear Elevation
1 : 100




3 Proposed - House 1 Right Elevation
1 : 100

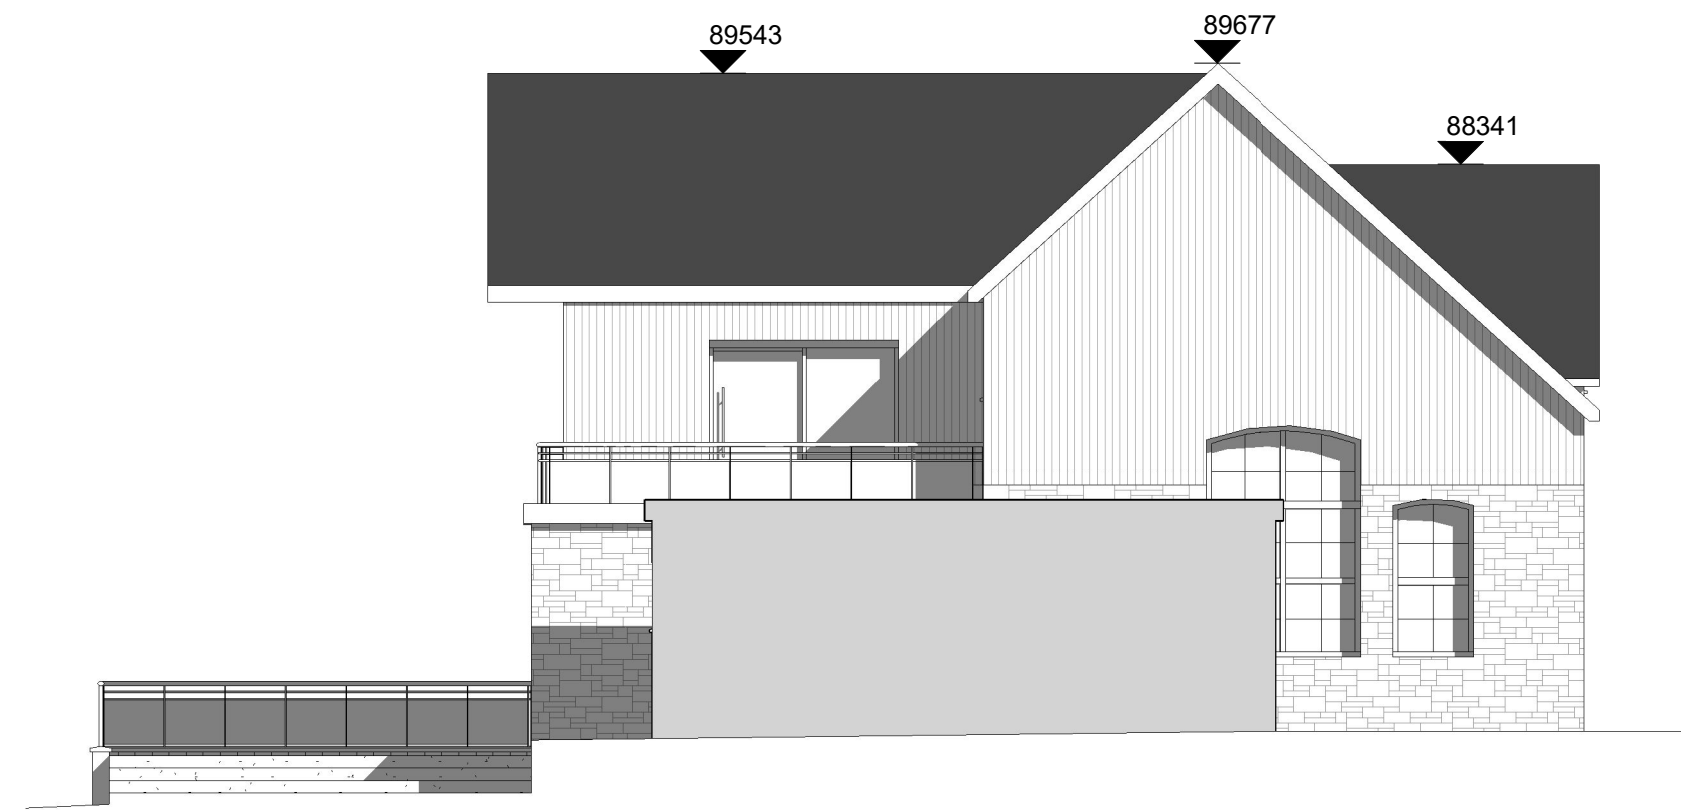

4 Proposed - House 1 Left Elevation
1 : 100

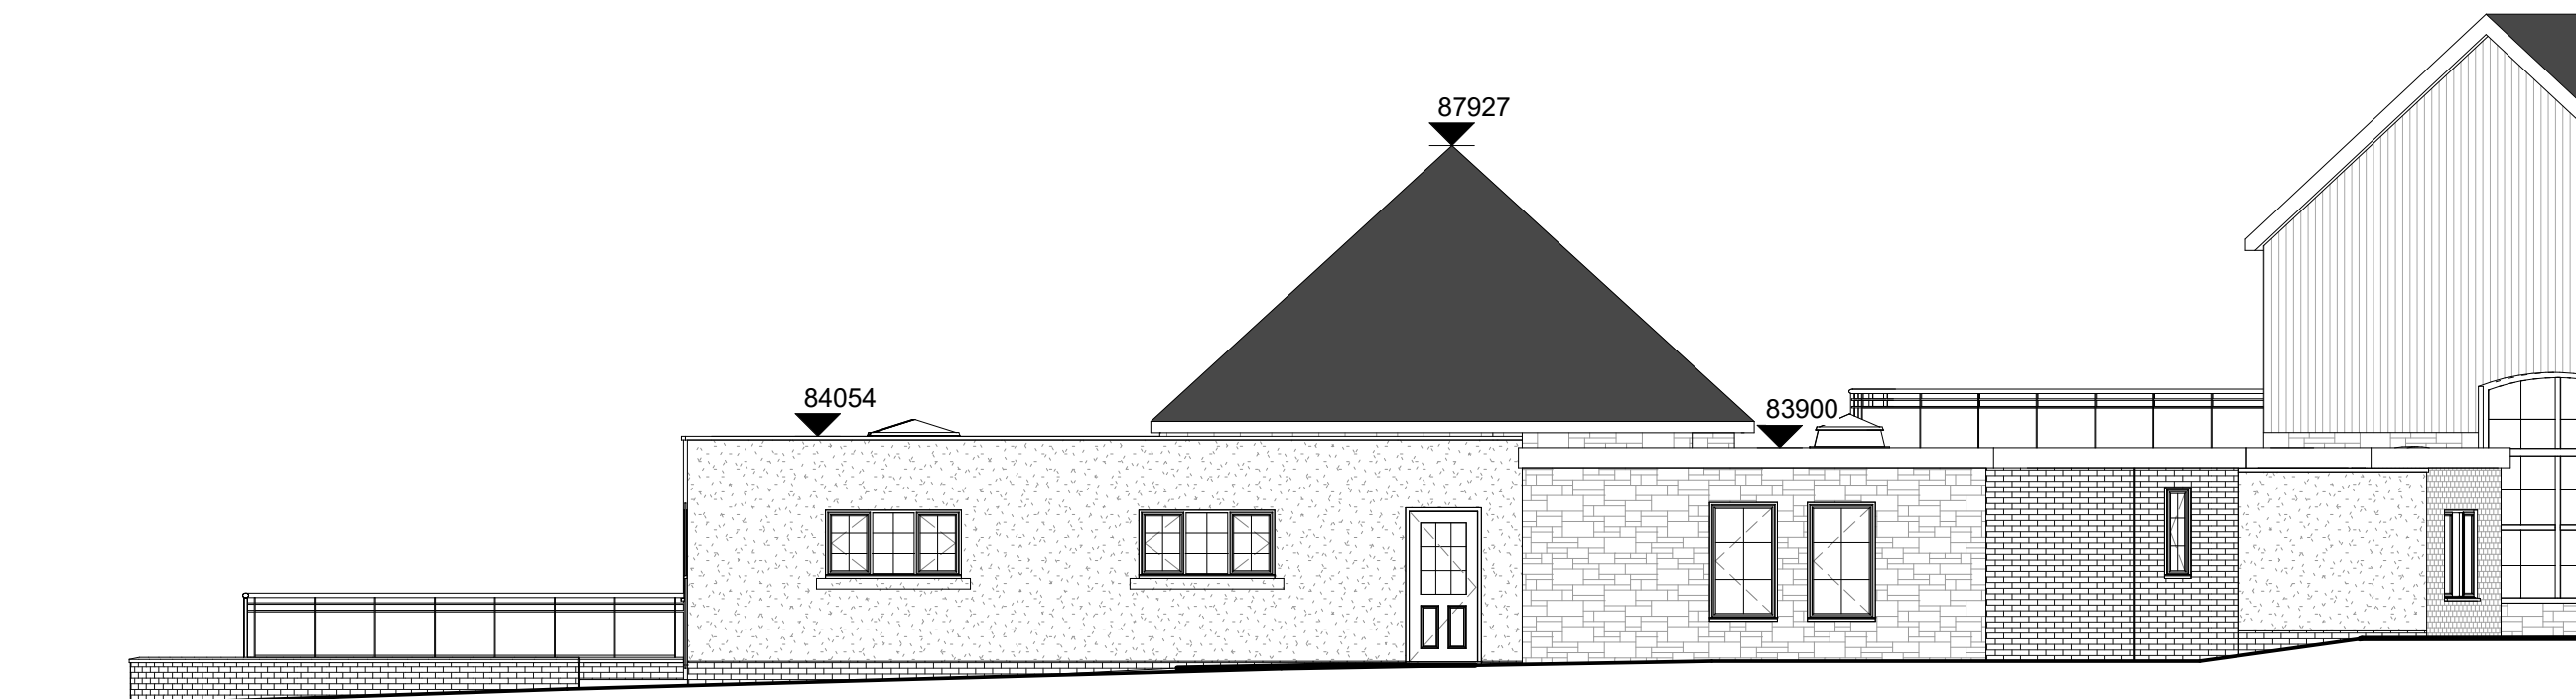


5 Proposed - House 2 Front Elevation
1 : 100

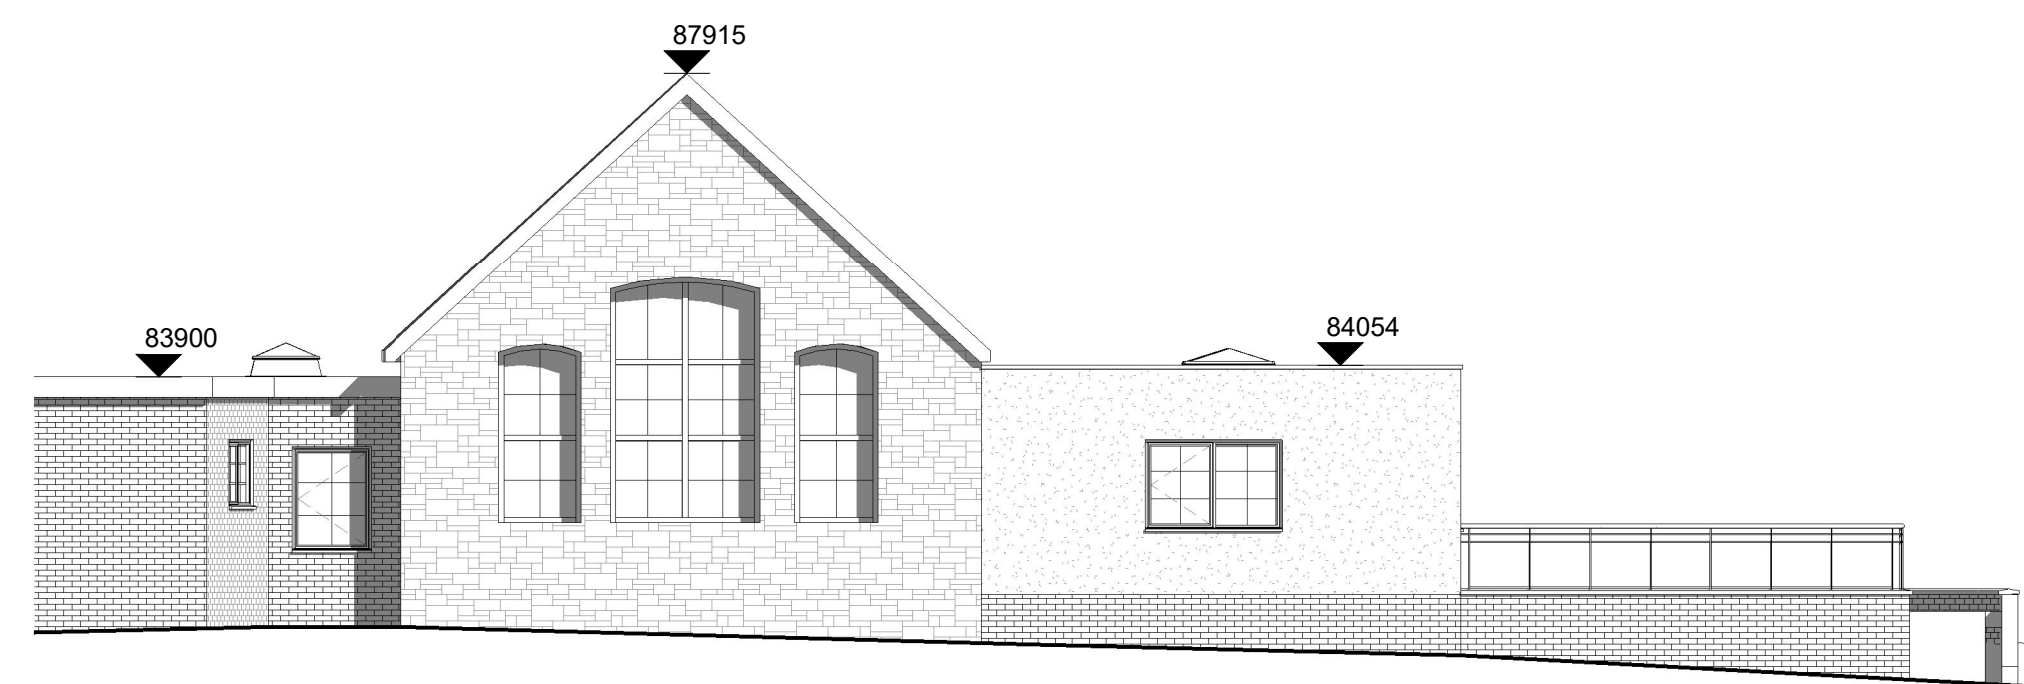

6 Proposed - House 2 Rear Elevation
1 : 100



7 Proposed - House 2 Right Elevation
1 : 100

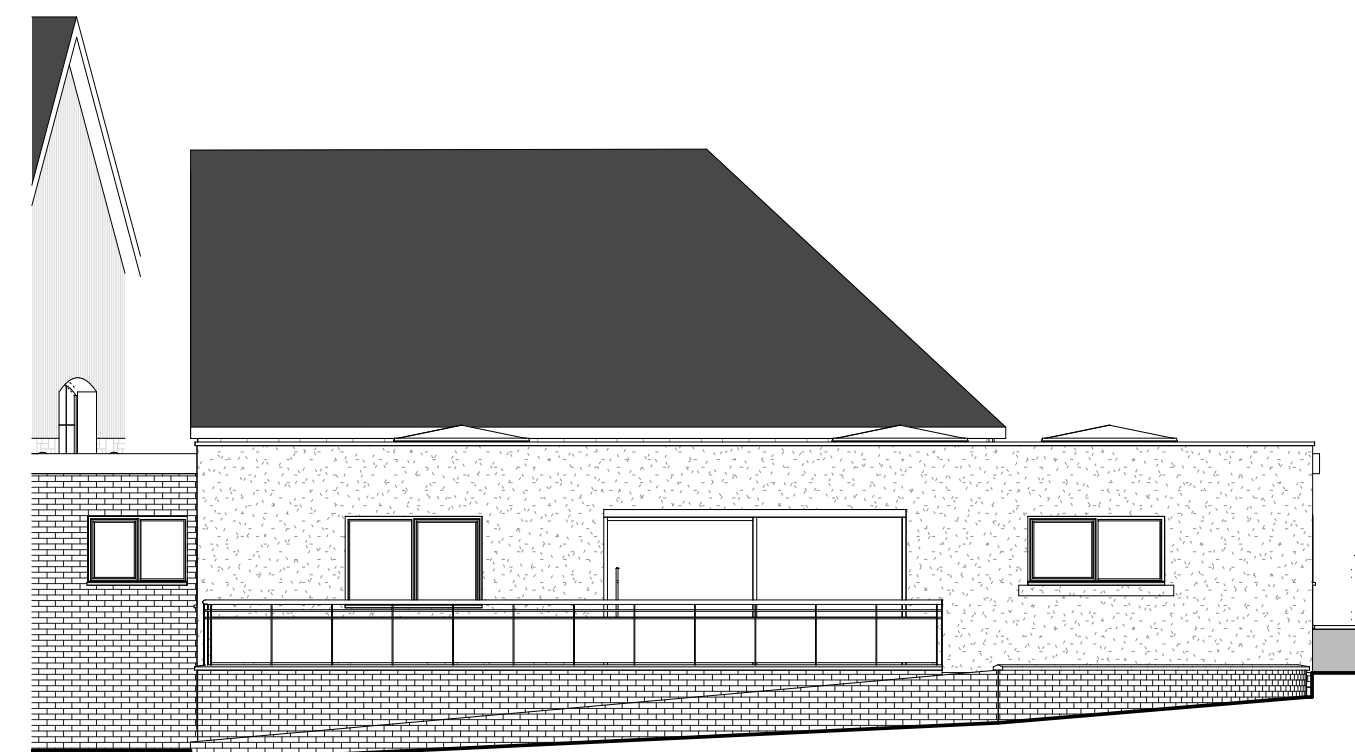


8 Proposed - House 2 Left Elevation
1 : 100




DRAWING STATUS	
Planning	
PROJECT	
Pontrhydyfen Primary School Conversion	
TITLE	
Proposed House Elevations	
CLIENT	
Mr & Mrs McGrath	
DRAWN BY	DATE
Gareth Owen	30.09.20
SCALE (B1)	PROJECT NO.
1 : 100	G002 CM01
DRAWING NO.	REV
A401	P1
GARETH OWEN CONCEPT DESIGNS LTD	
gareth@owenconceptdesigns.co.uk 01492 880000	



1 Proposed - Garage Front Elevation
1 : 50

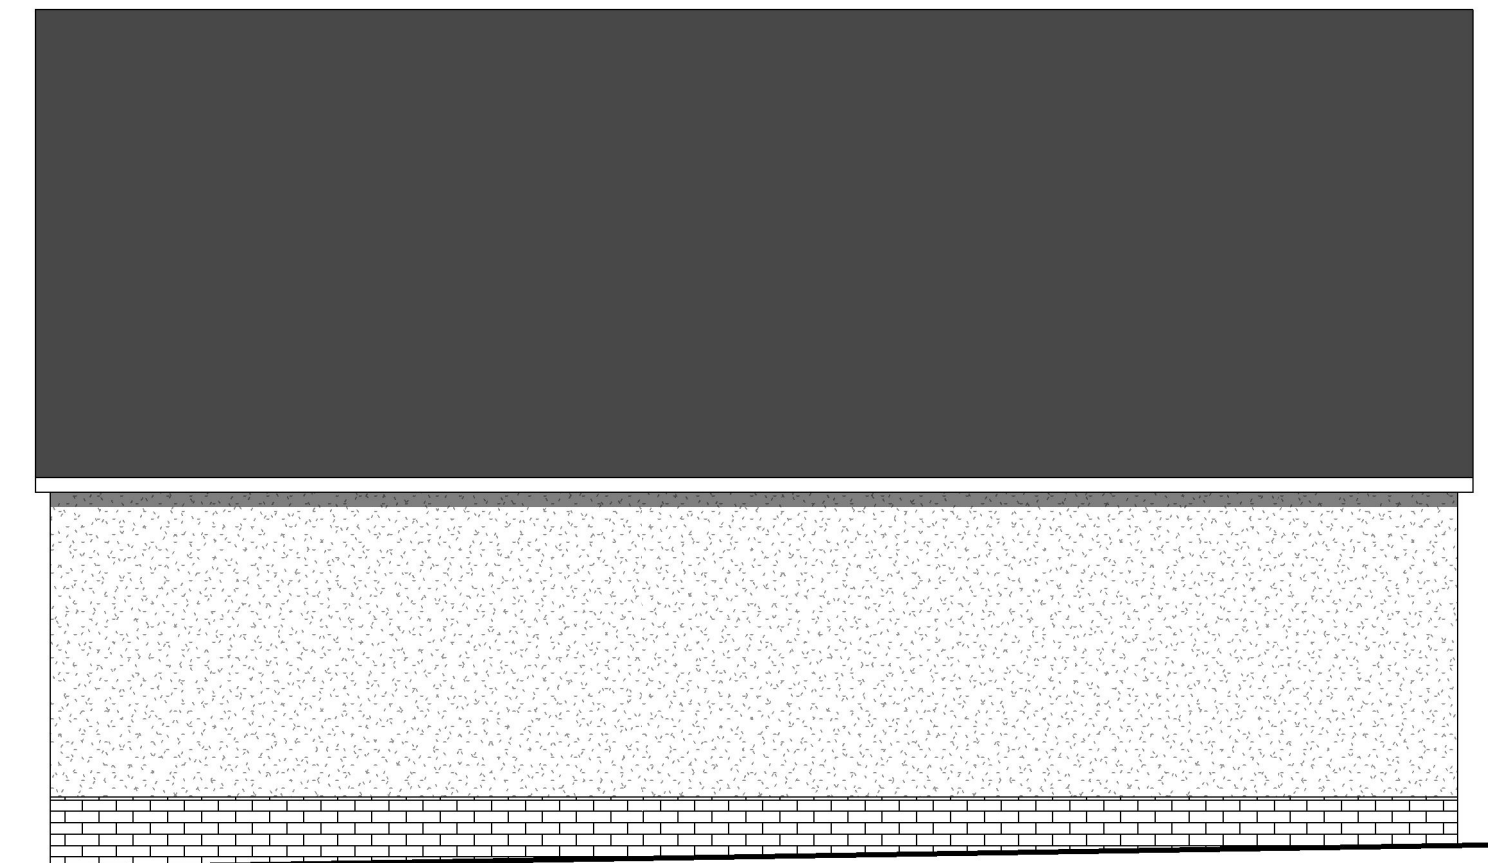



2 Proposed - Garage Rear Elevation
1 : 50

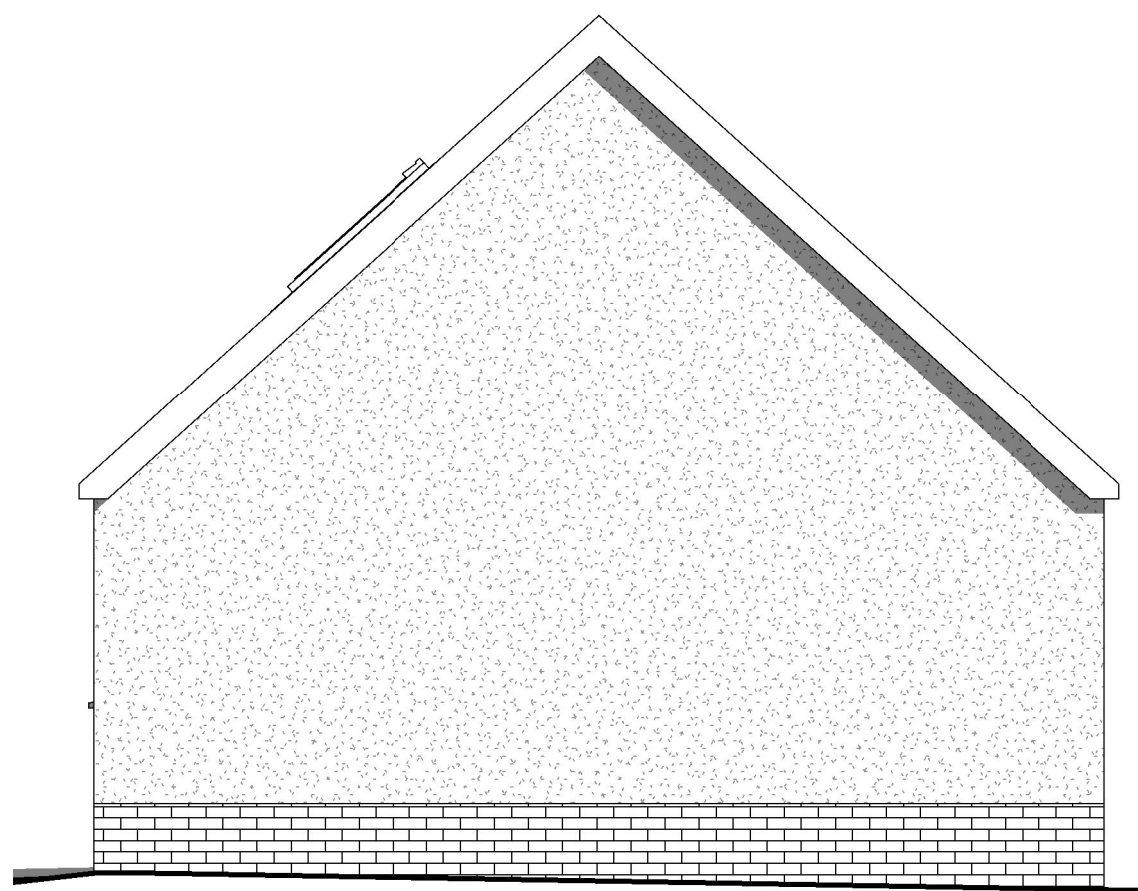

3 Proposed - Garage Right Elevation
1 : 50



4 Proposed - Garage Left Elevation
1 : 50

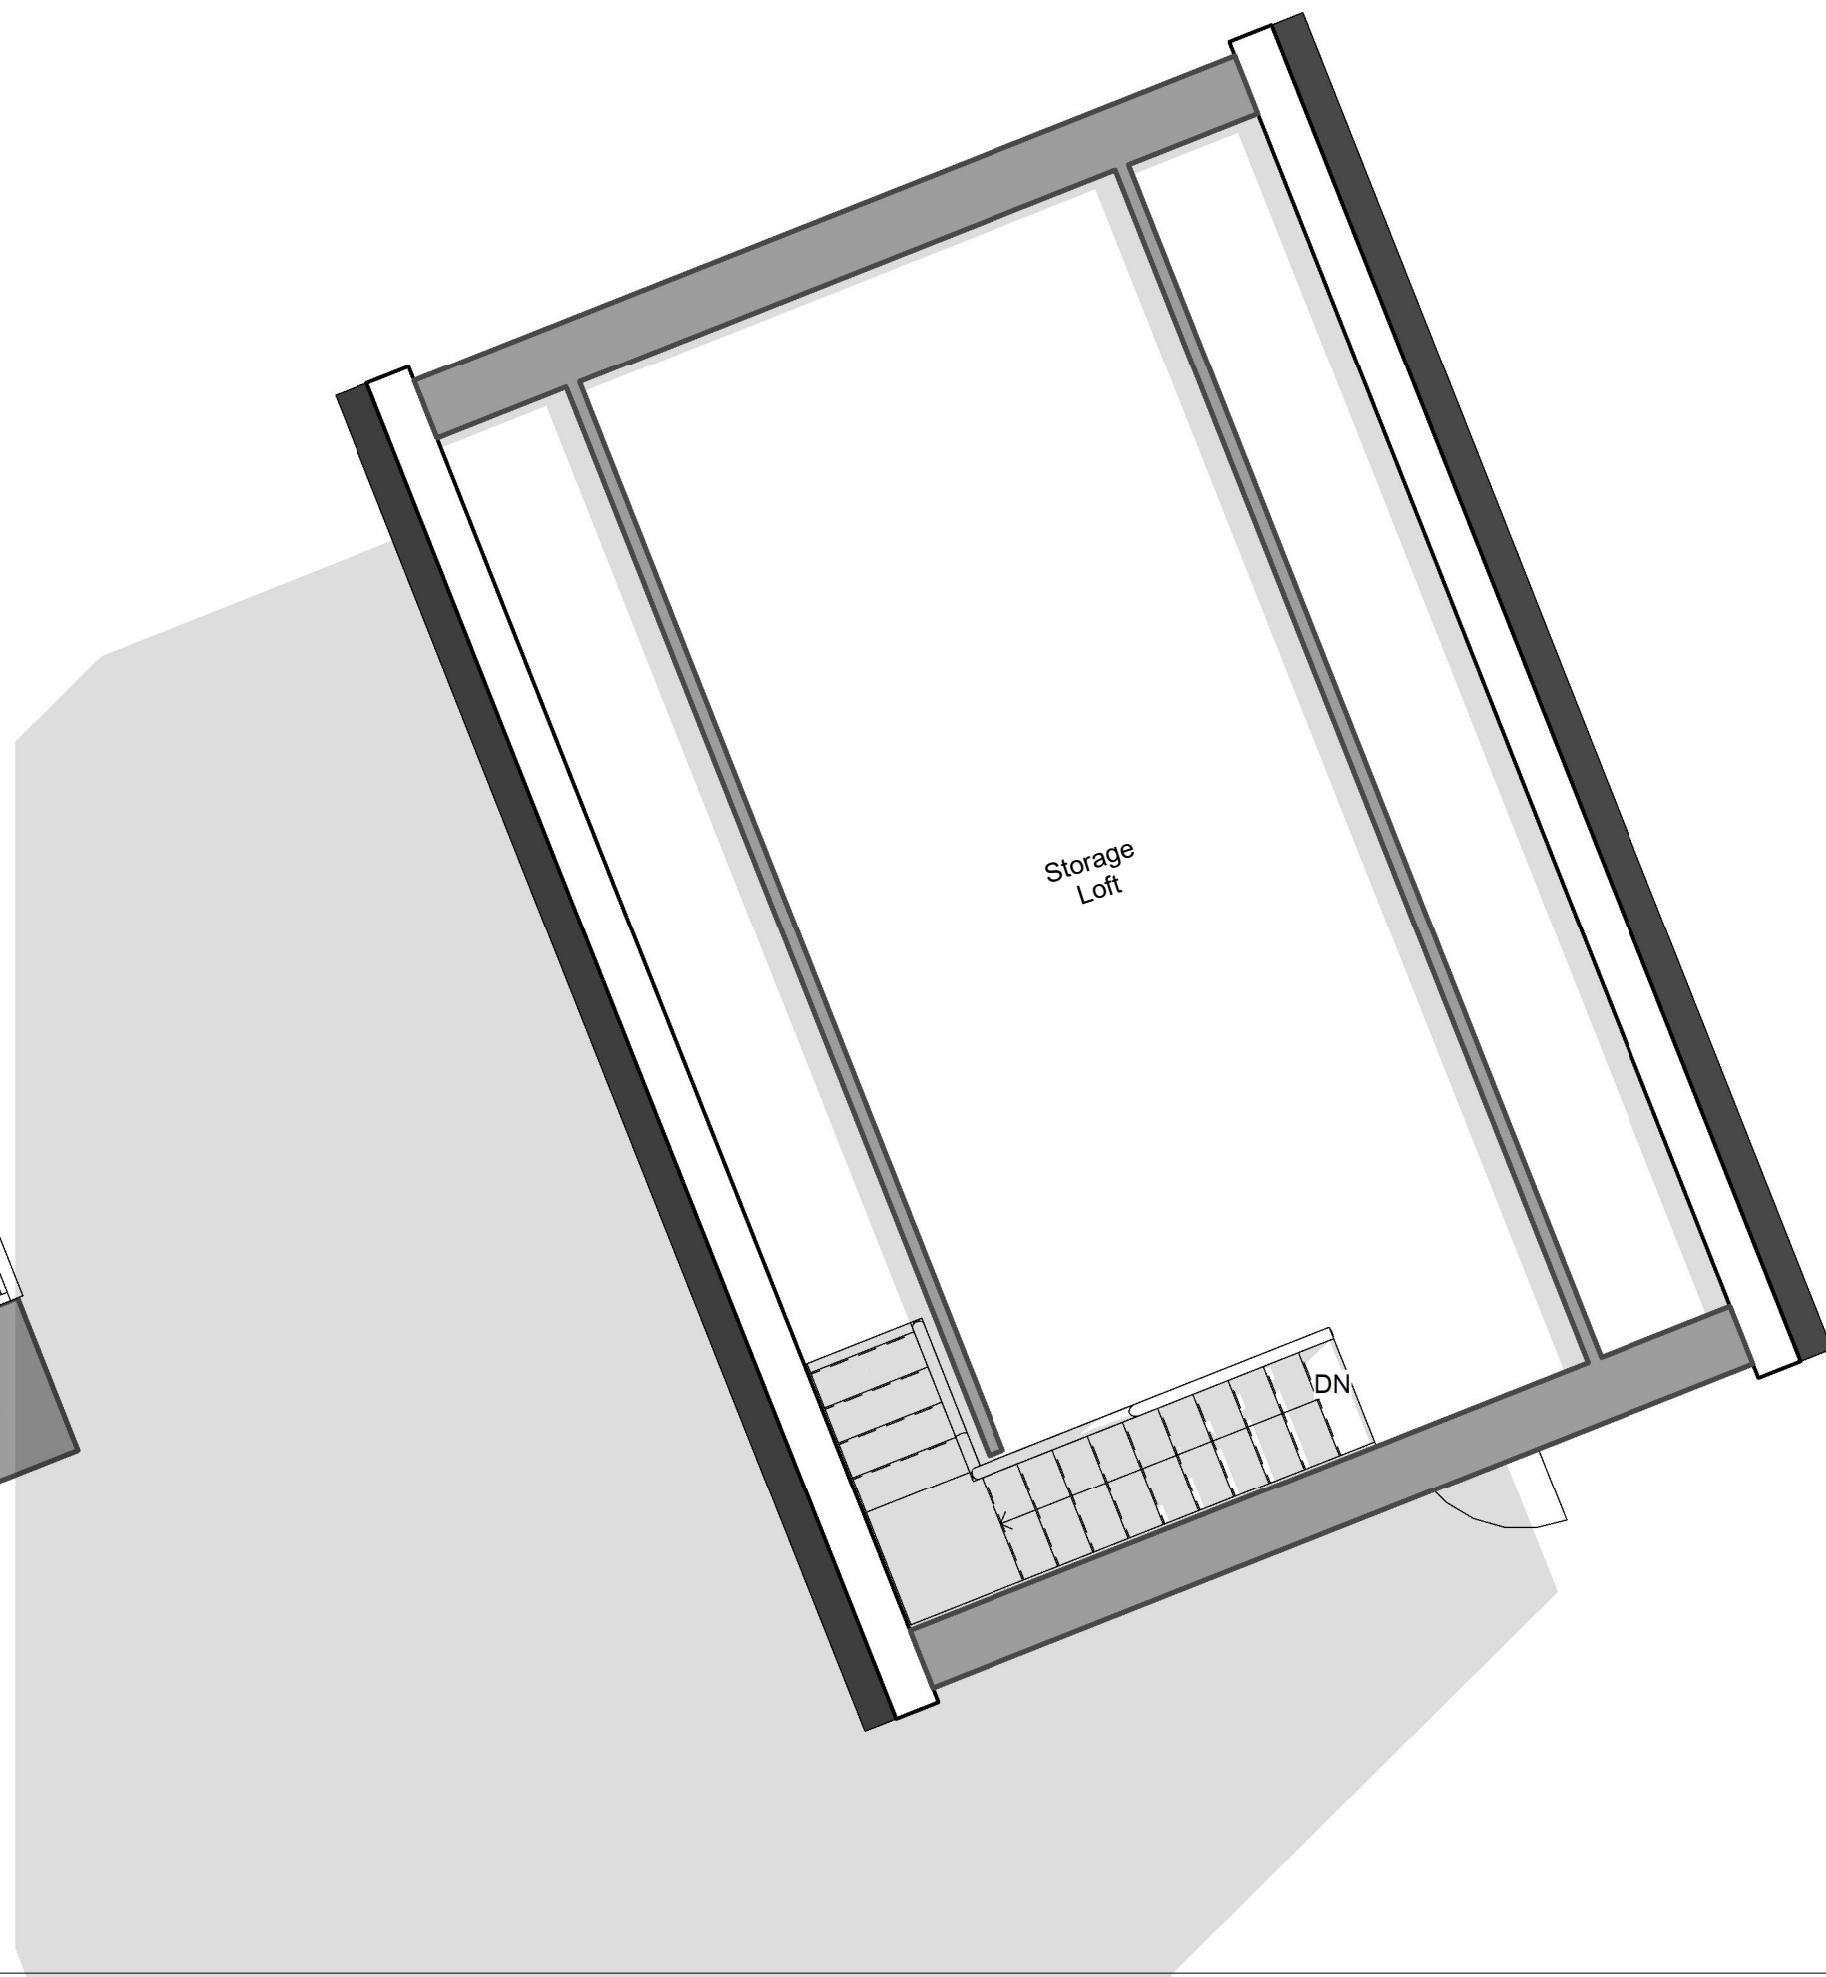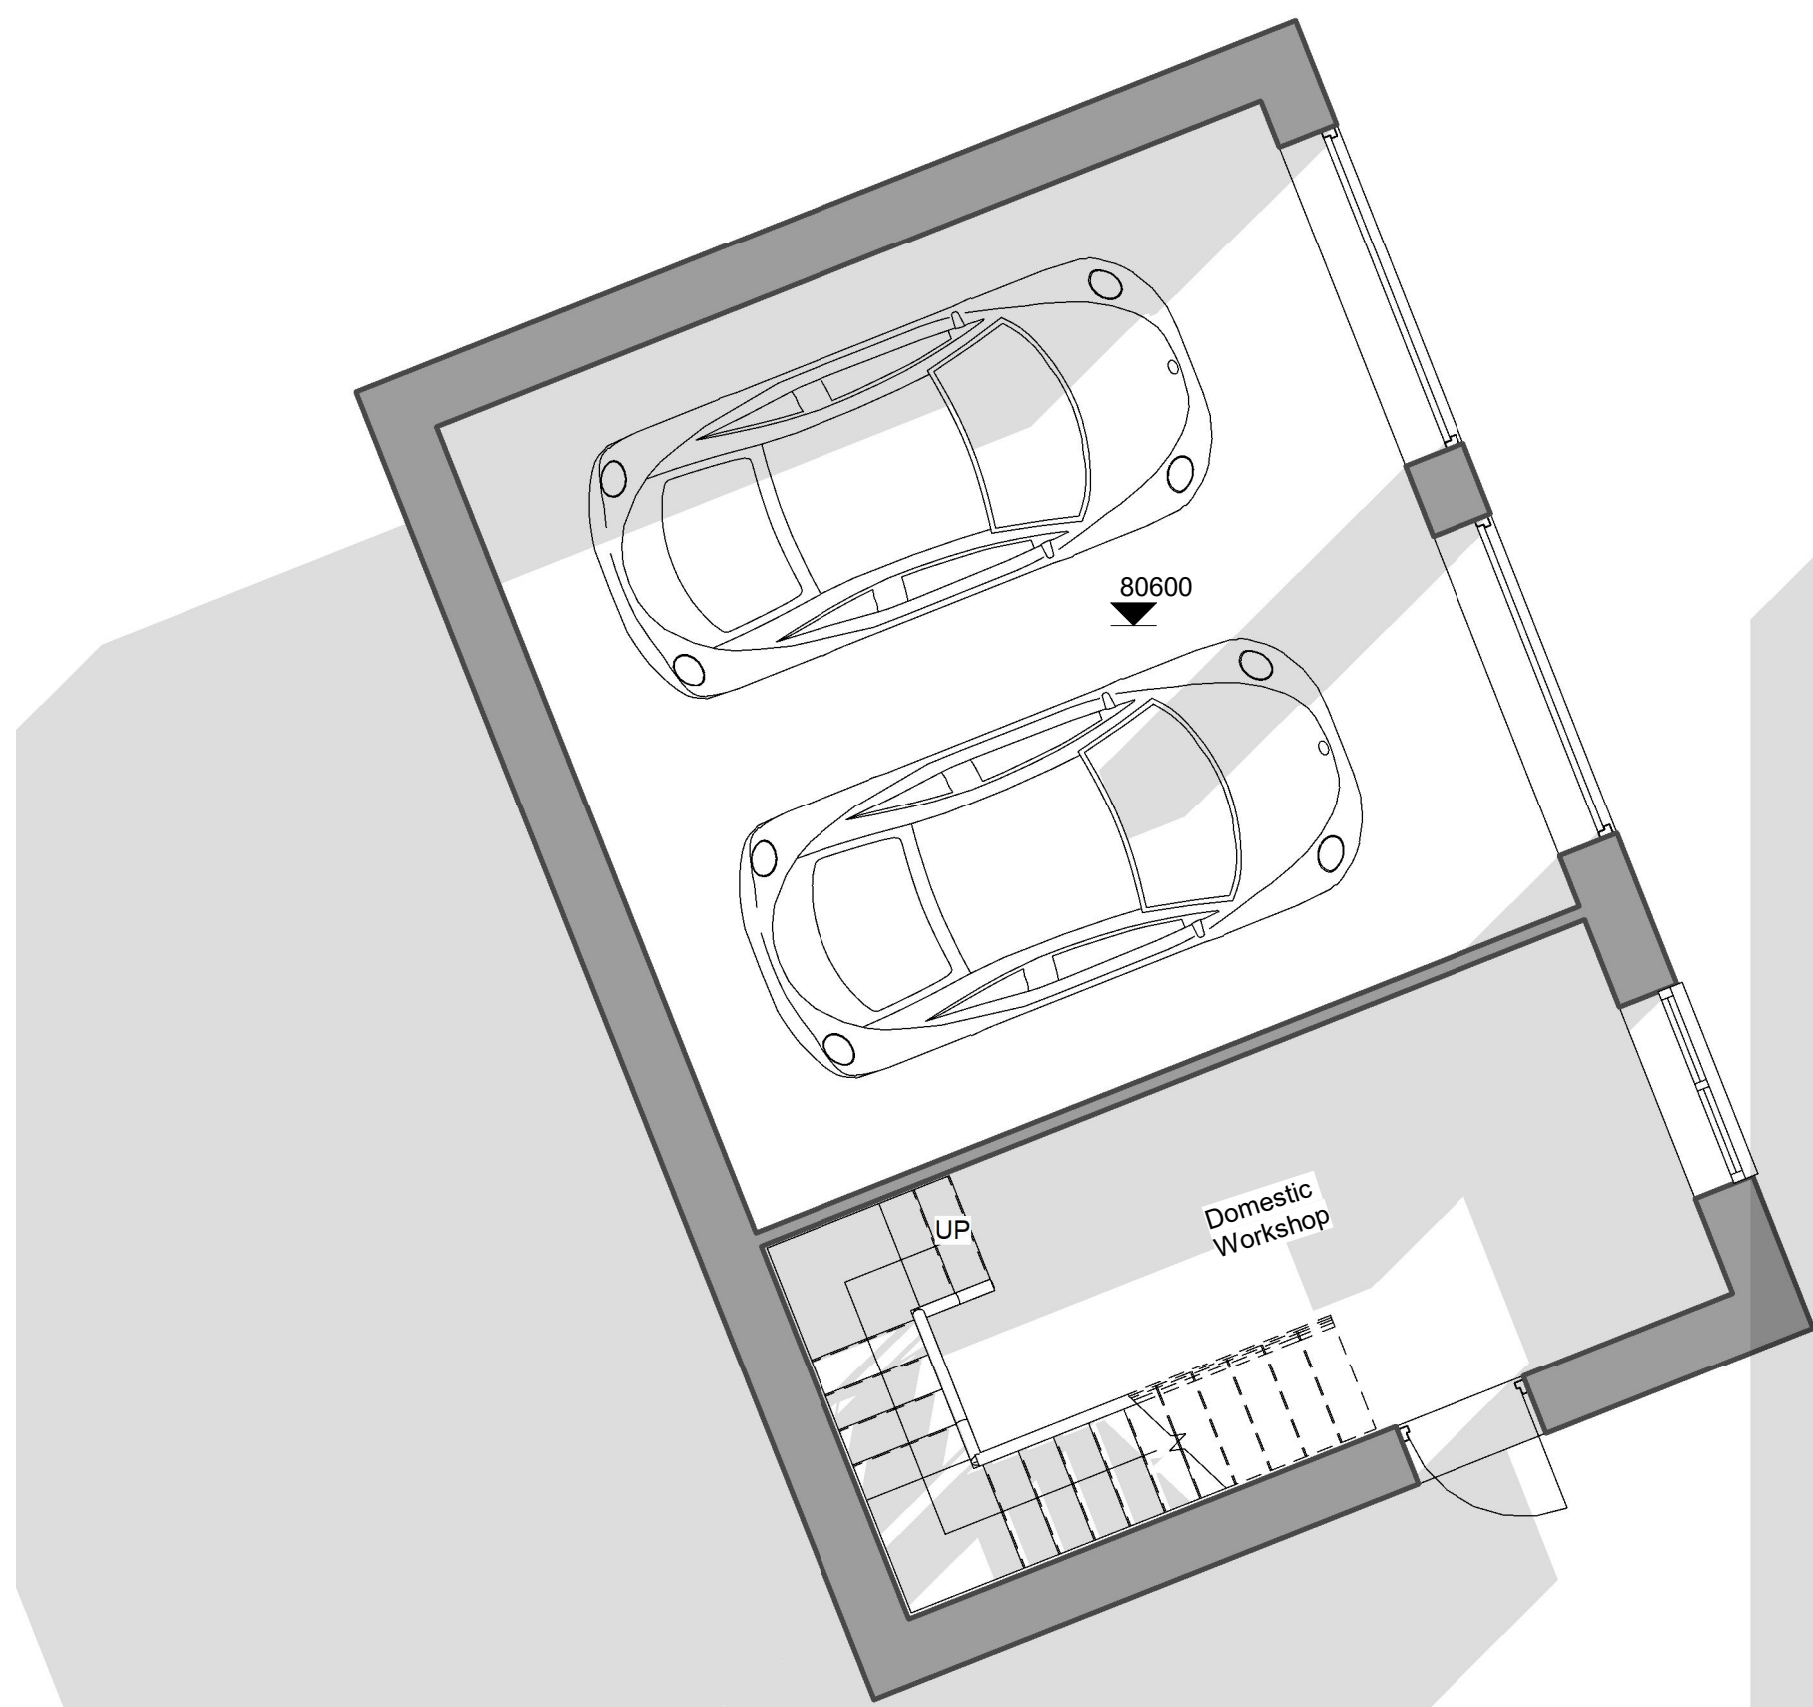

DRAWING STATUS	
Planning	
PROJECT	
Pontrhydyfen Primary School Conversion	
TITLE	
Proposed Garage Plans & Elevations	
CLIENT	
Mr & Mrs McGrath	
DRAWN BY Gareth Owen	DATE 30.09.20
SCALE (@A1) 1 : 50	PROJECT NO. GOCDCM01
DRAWING NO. A402	REV P1
GARETH OWEN CONCEPT DESIGNS LTD gareth@owenconceptdesigns.co.uk 01492 880000	