




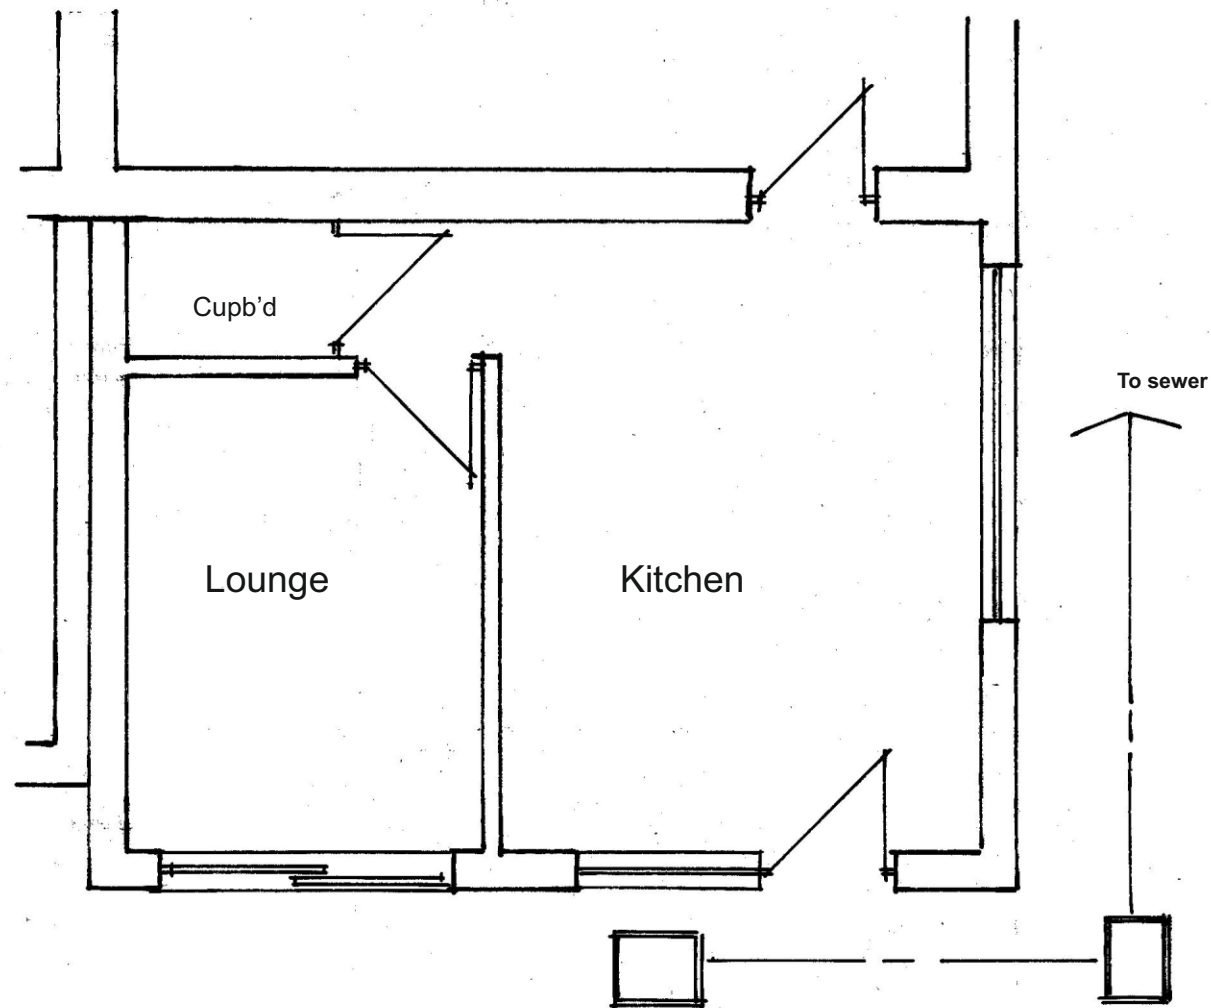


Ground Floor Plan 1:50 @ A3

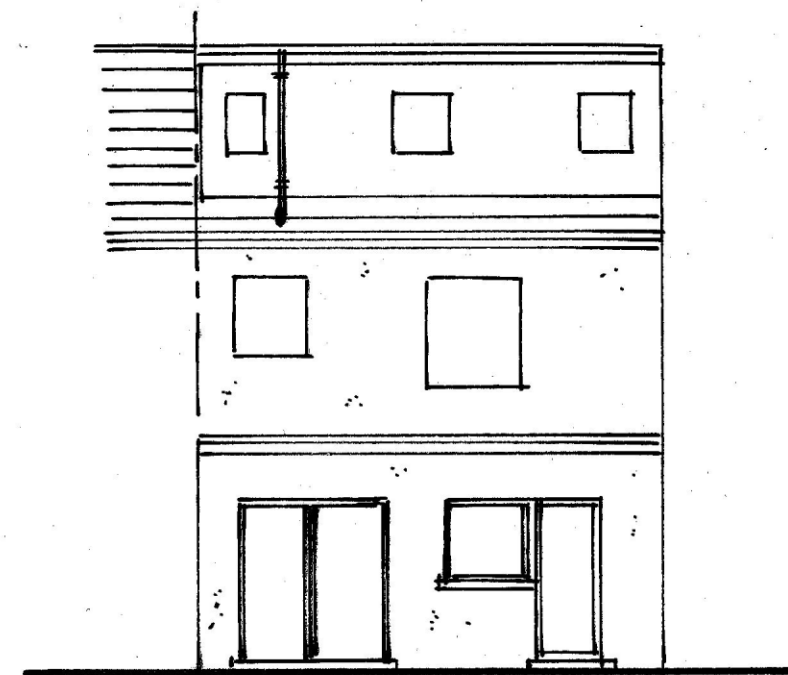

North Elevation 1:00 @ A3

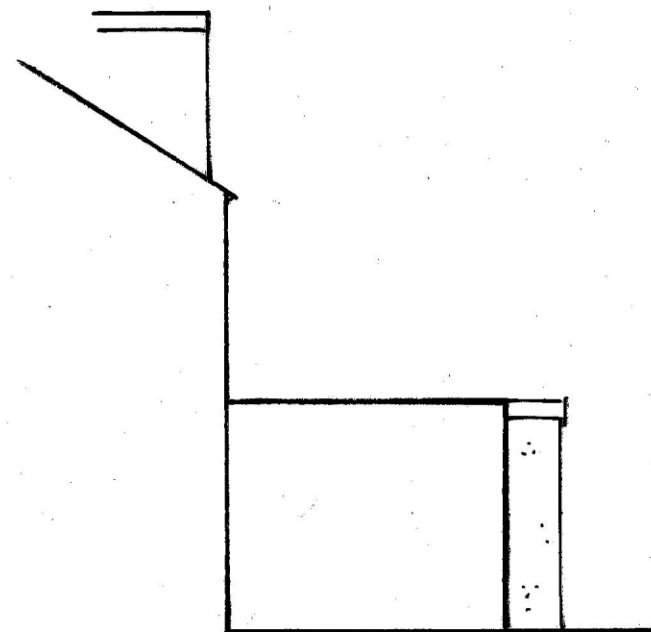

East Elevation 1:100 @ A3

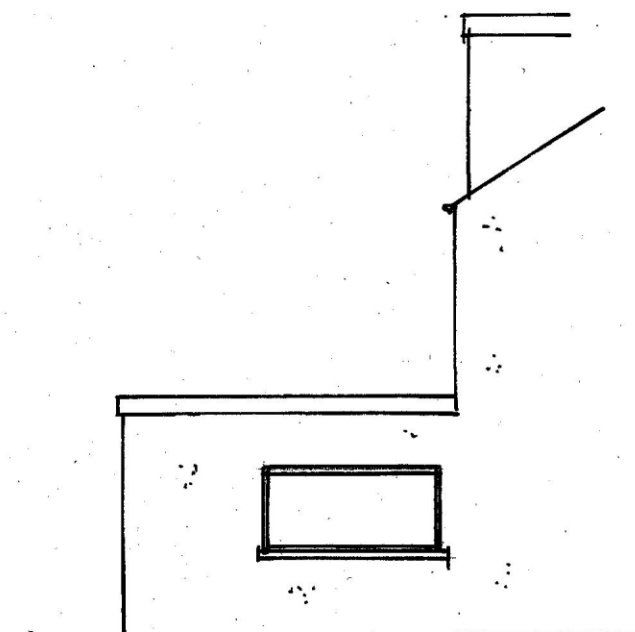

West Elevation 1:100 @ A3

Ron Bagshaw & Associates Ltd.

Architectural Design & Planning Consultants



Wood Field House
1b Rosser Terrace
Cilfrew
Neath, SA10 8LH

Contact Details -
01639 632822 (Office)
07870 863859 (Mobile)
mail@ronbagshaw.co.uk

Drawing No: MH/2020/01

Scale: 1:50 and 1:100 @ A3

Date: October 2020

Notes/Revisions

Proposal: Single storey rear extension.

Location: 5 Alexander Road, Rhyddings, Neath SA10 8DY.

Client: Mr Mark Harris - same address.

Title: Existing Ground Floor and Elevations.