




Superseded

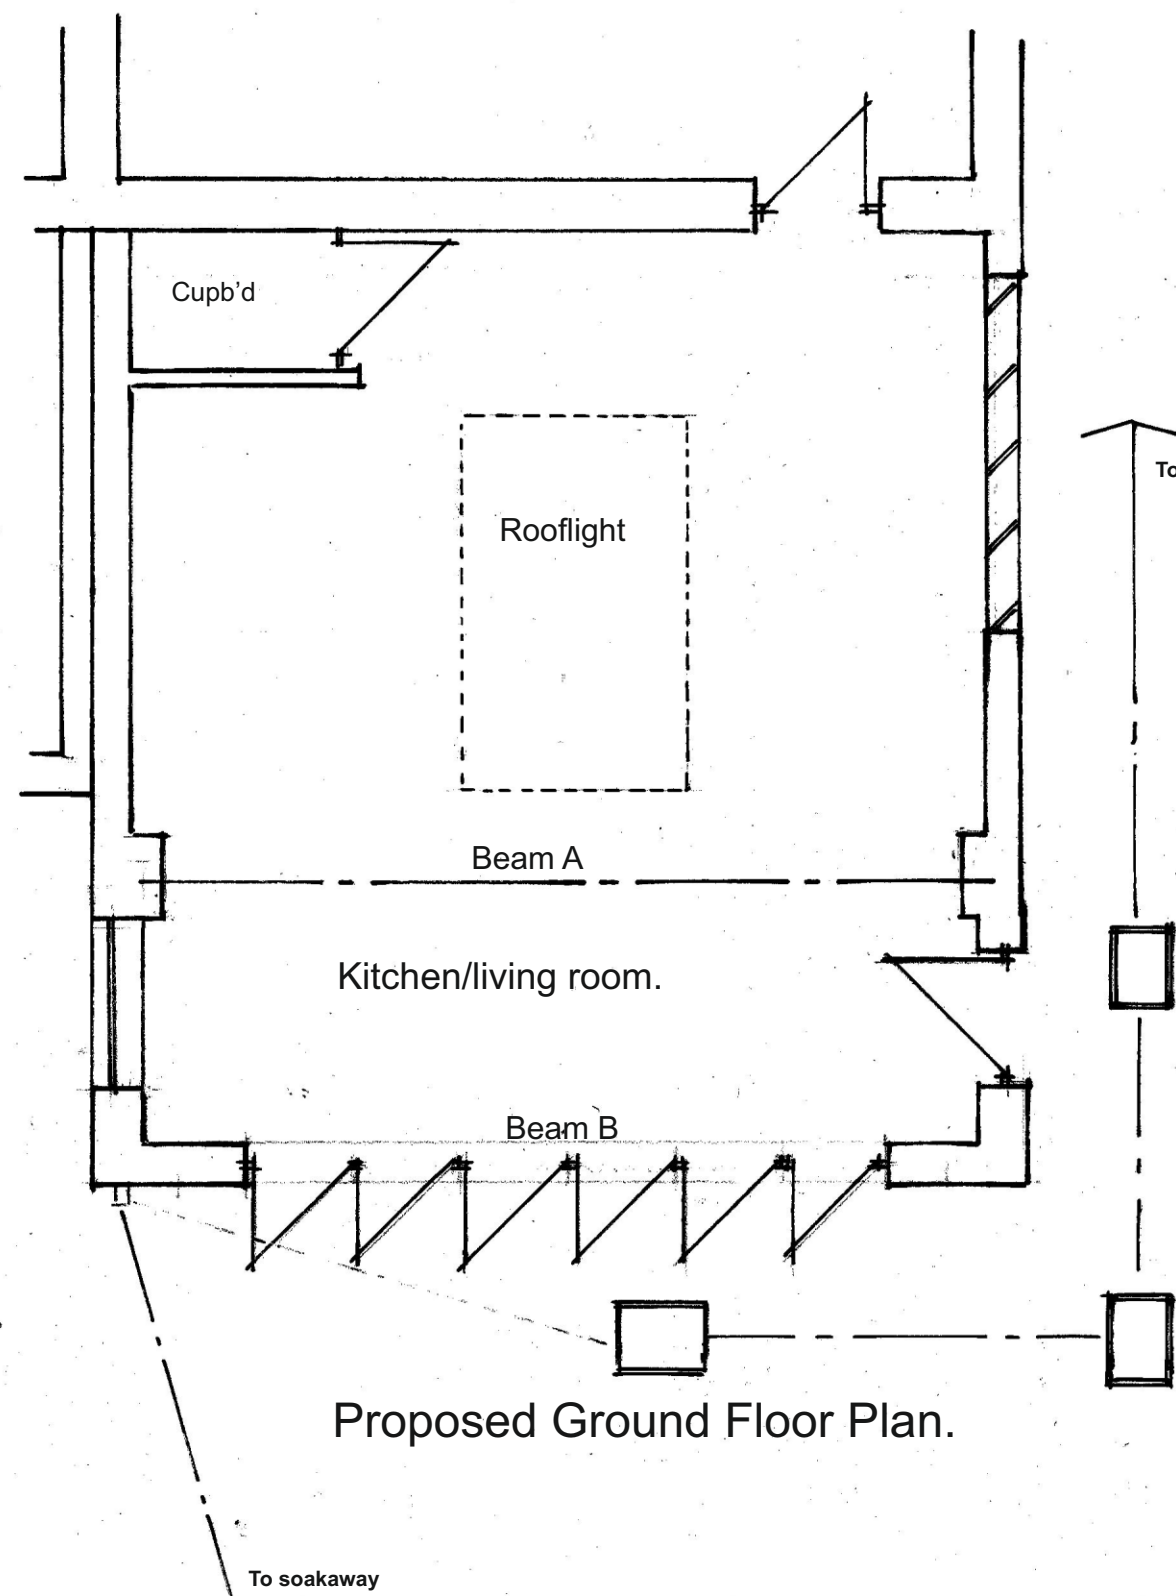


Proposed Ground Floor Plan.

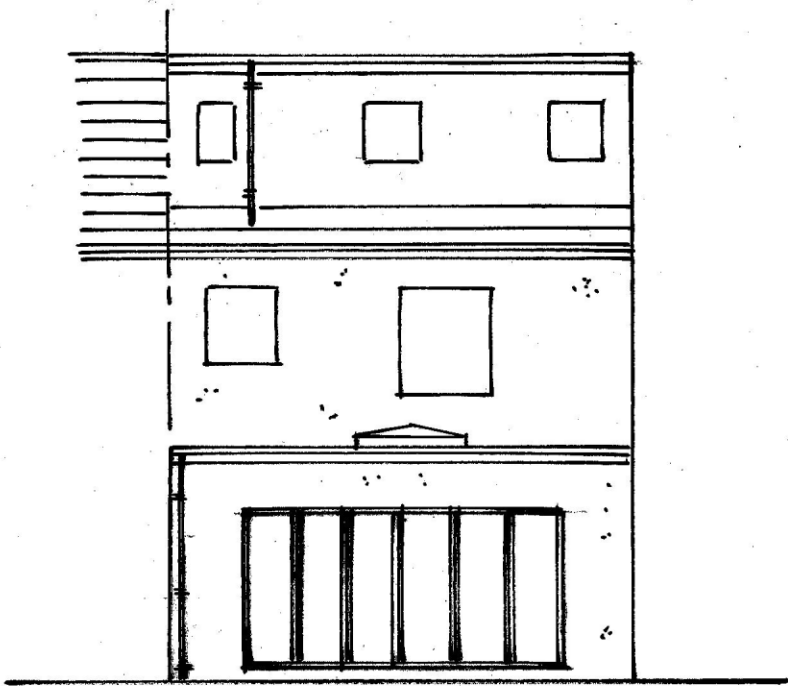

Proposed North 1:100 @ A3

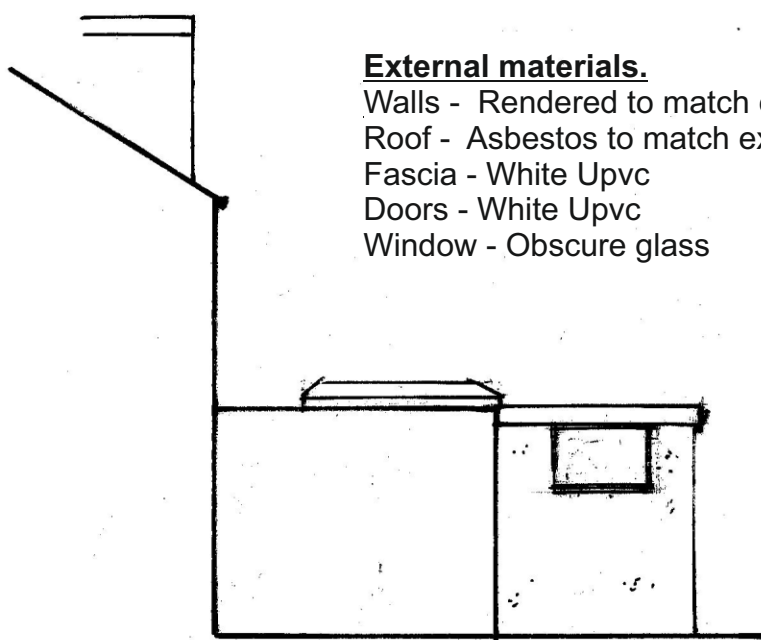

Proposed East Elevation 1:100 @ A3

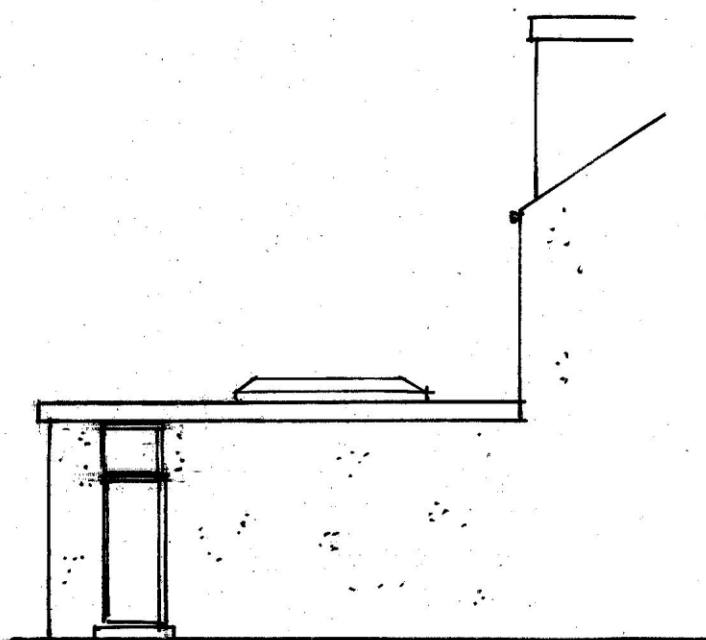

Proposed West Elevation 1:100 @ A3

External materials.
Walls - Rendered to match existing
Roof - Asbestos to match existing
Fascia - White Upvc
Doors - White Upvc
Window - Obscure glass

Ron Bagshaw & Associates Ltd.
Architectural Design & Planning Consultants



Wood Field House
1b Rosser Terrace
Cilfrew
Neath, SA10 8LH

Contact Details -
01639 632822 (Office)
07870 863859 (Mobile)
mail@ronbagshaw.co.uk

Drawing No: MH/2020/02
Scales: 1:50 and 1:100 @ A3
Date: October 2020
Notes/Revisions

Proposal: Single storey extension.
Location: 5 Alexander Road, Rhyddings, Neath SA10 8DY.
Client: Mr Mark Harris - same address.
Title: Proposed Floor Plan and Elevations.