




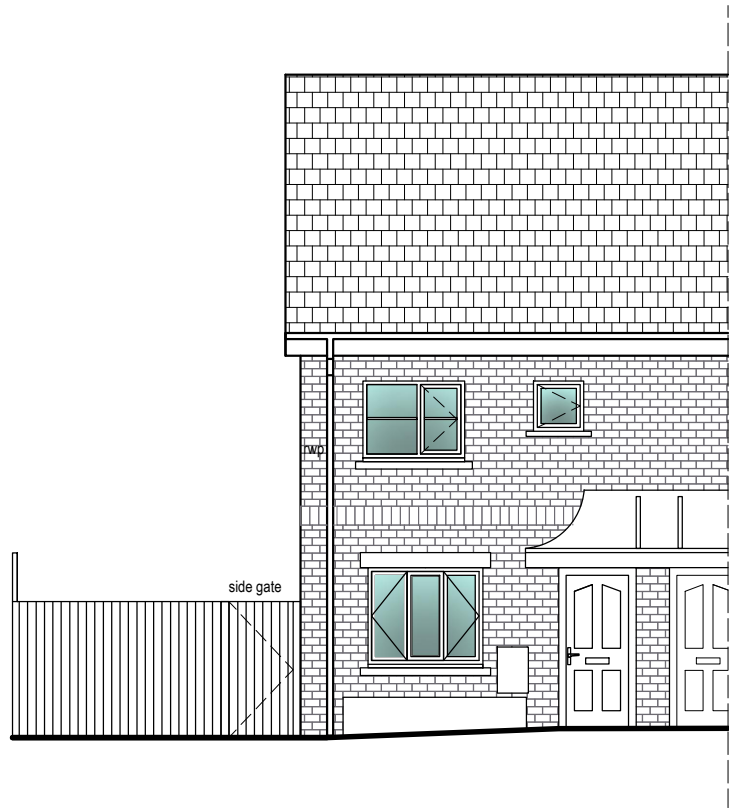


Existing Front Elevation *scale 1:100*

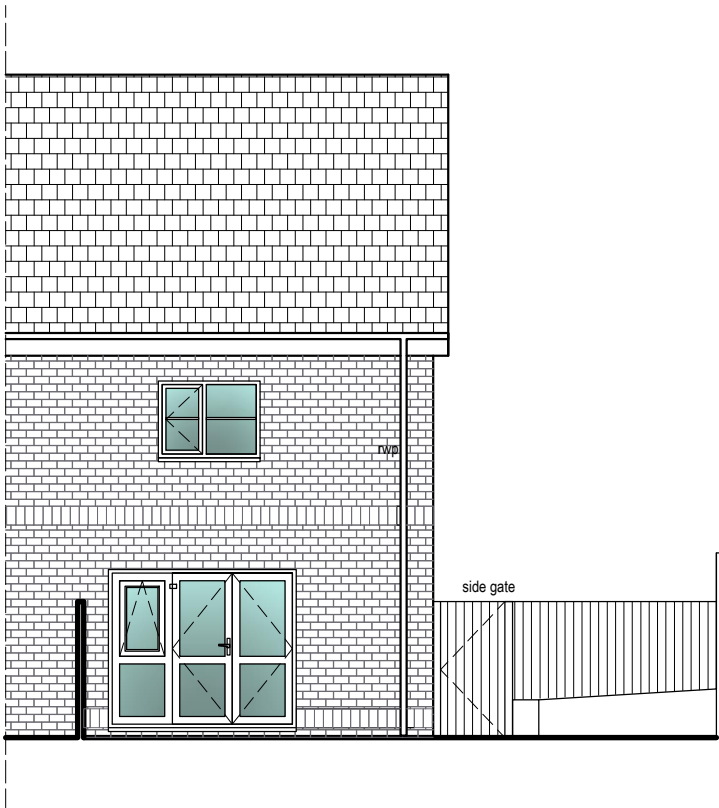


Existing Rear Elevation *scale 1:100*

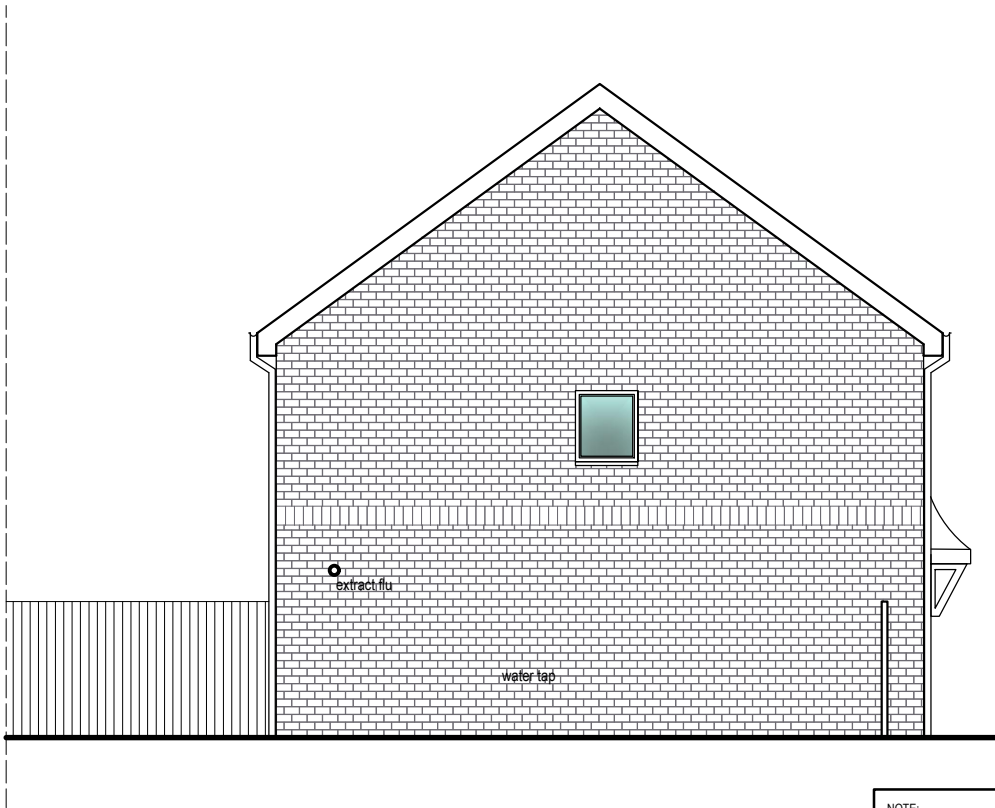

Existing LH Side Elevation *scale 1:100*

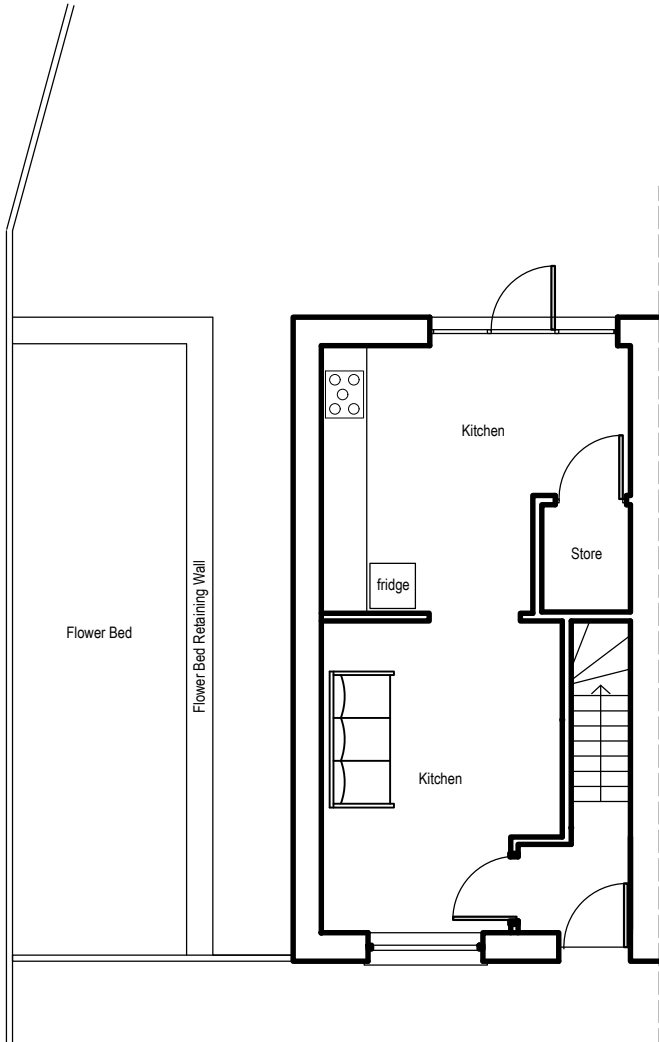

Existing Ground Floor Plan
scale 1:100

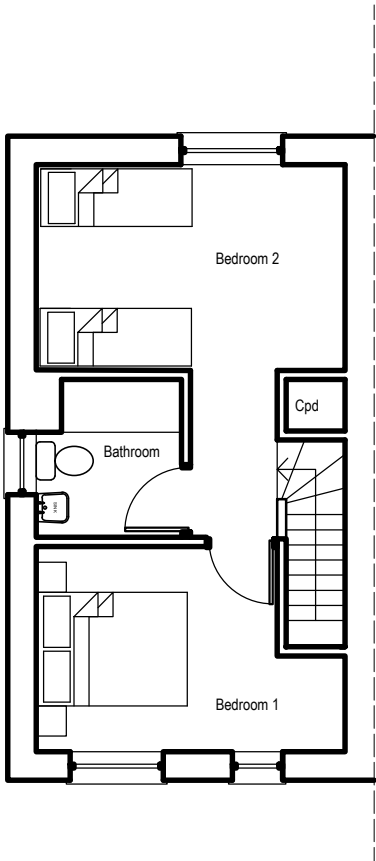

Existing First Floor Plan
scale 1:100



Existing Roof Plan
scale 1:100

NOTE:

The Contractor is to check and verify all building and site dimensions, levels and sewer invert levels at connection points before work starts.

This drawing must be read with and checked against any structural or other specialist drawings provided.

The Contractor is to comply in all respects with the current Building Regulations whether or not specifically stated on these drawings.

This drawing is not intended to show details of foundation or ground conditions. Each area of ground relied upon to support the structure depicted must be investigated by the Contractor and suitable methods of foundation be provided.

This drawing remains the Copyright of AR Design

Rev.		By	Date

AR DESIGN

5 Queens Road
Skewen
SA10 6UH

Tel: 07853169142

SITE ADDRESS:

20 Clos Y Cwm
Pontardawe
SA8 4JZ

DRAWING TITLE:

Existing Plans & Elevations

	DRAWN BY: AR	SCALE: A3@ 1:100	DATE: Sept 20
Arch/Designer AR	SYSTEM PROJECT NUMBER: 07 / 20	DRWG NO: 02	REVISION: -