


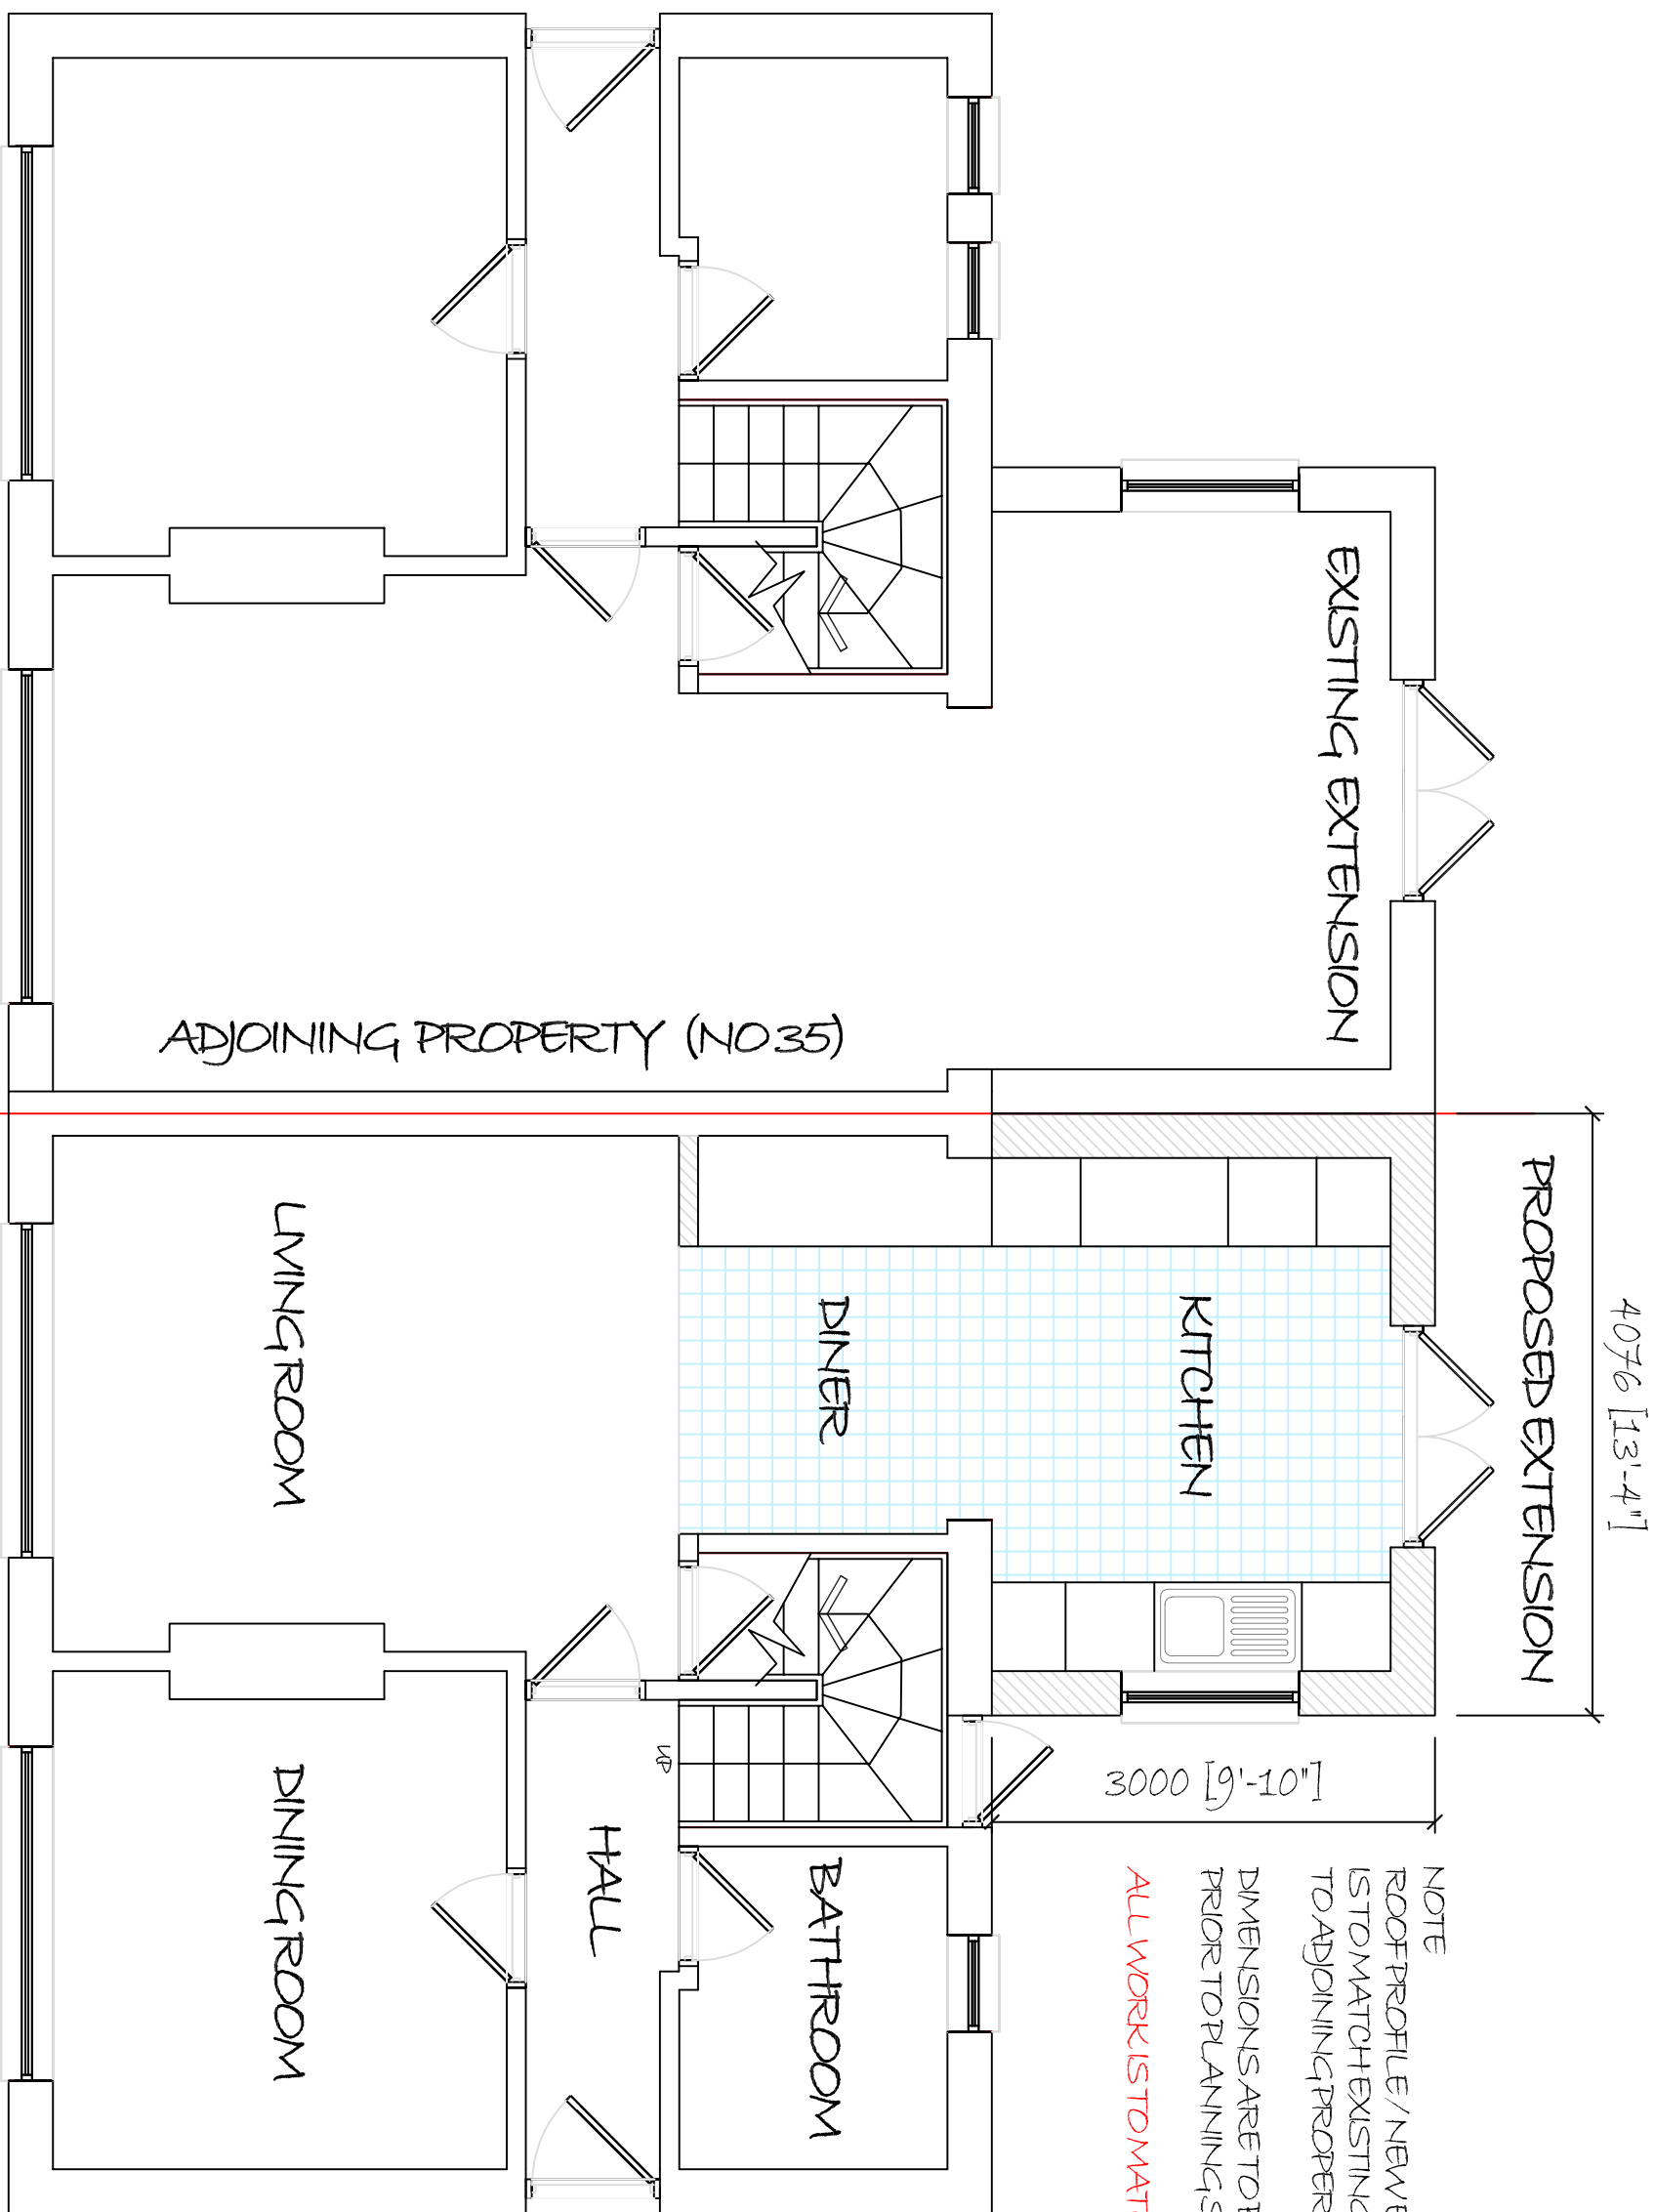

GROUND FLOOR PLAN
AS PROPOSED



REVISIONS
REV A - SCALE CORRECTED
NOTE ADDED
21 ST OCTOBER 2020

NOTE
ROOF PROFILE / NEW EXTENSION GEOMETRY
IS TO MATCH EXISTING, SIMILAR EXTENSION
TO ADJOINING PROPERTY NO 35
DIMENSIONS ARE TO BE CHECKED ON SITE
PRIOR TO PLANNING SUBMISSION
ALL WORK IS TO MATCH EXISTING PROPERTY

PROPOSED NEW REAR KITCHEN EXTENSION AT NO 37
LLYGAD YR HALL CAEVRN NEATH SAID JSR

PLANNING
APPLICATION
OCTOBER 2020

GFP PLAN AS PROPOSED
SCALE - 1:50 @ A3
DATE - OCTOBER 2020
DRAWING NUMBER 005A