

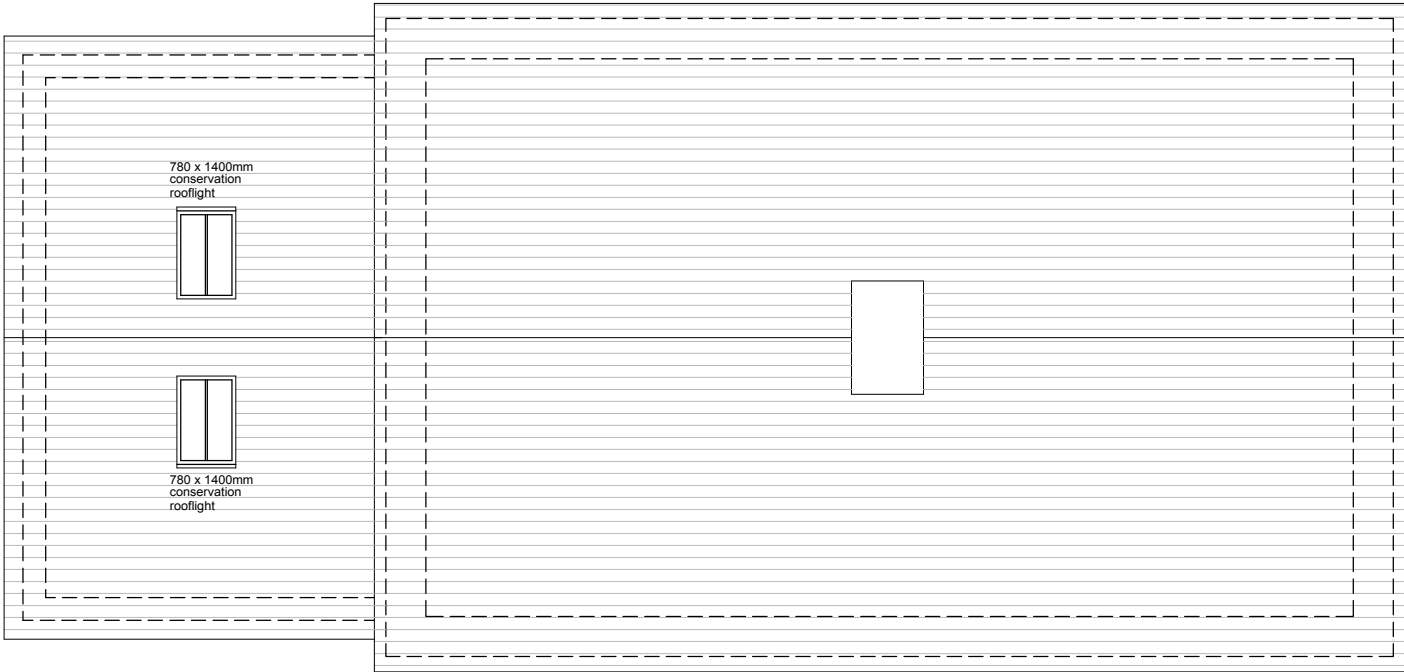


 

PROPOSED ROOF PLAN

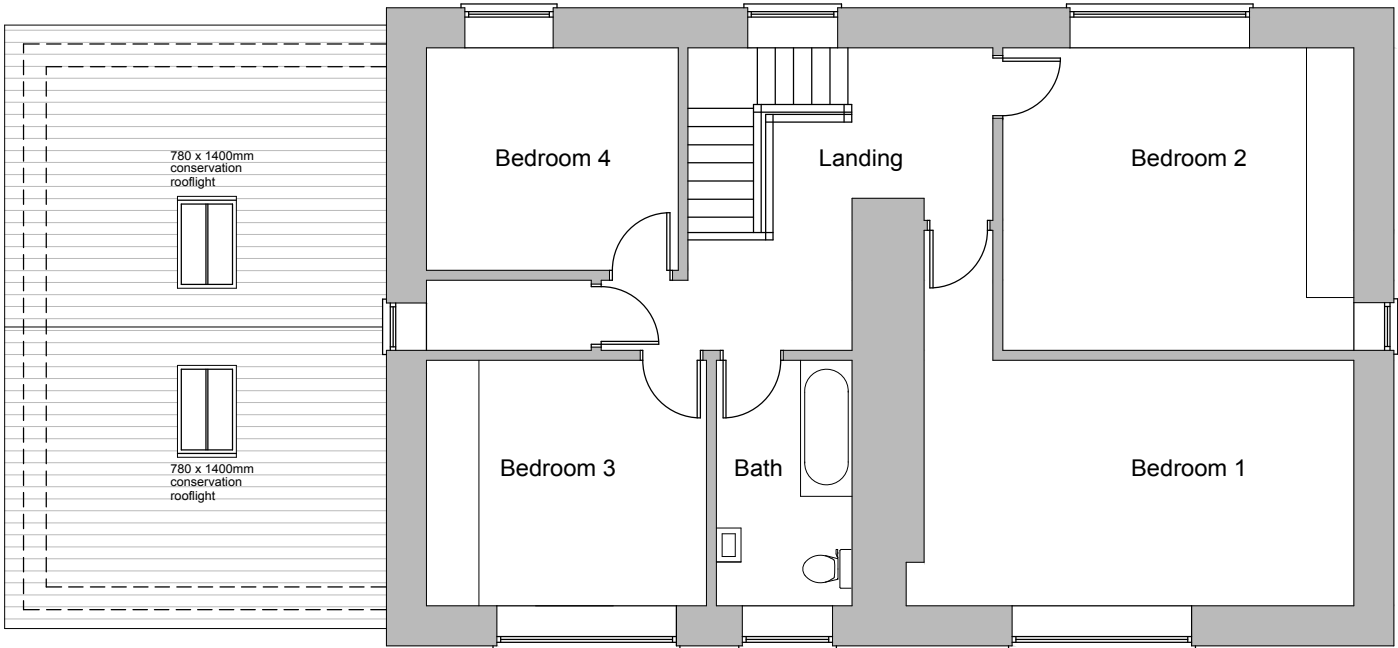

PROPOSED FIRST FLOOR PLAN

|           |                                |               |                                       |          |            |          |            |                |
|-----------|--------------------------------|---------------|---------------------------------------|----------|------------|----------|------------|----------------|
| CLIENT    | Mr & Mrs C Jackson             | DRAWING TITLE | Proposed First Floor Plan & Roof Plan | SCALE    | 1:100 @ A3 | DRAWN BY | IRJ        | REVISION NOTES |
| JOB TITLE | Hirwaun Farm, Margam, SA13 2TL | NUMBER        | 180-05                                | REVISION | -          | DATE     | October 19 |                |