




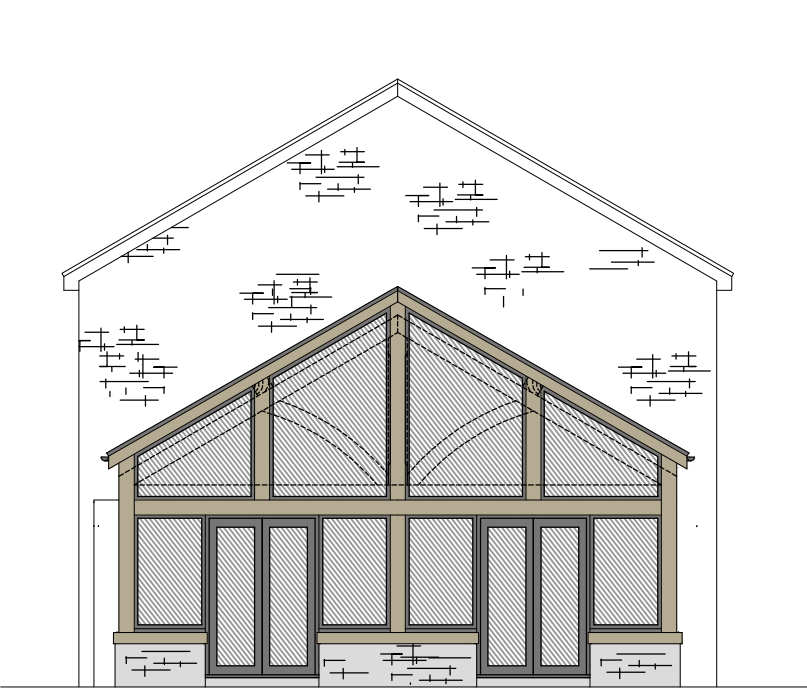


PROPOSED SIDE ELEVATION

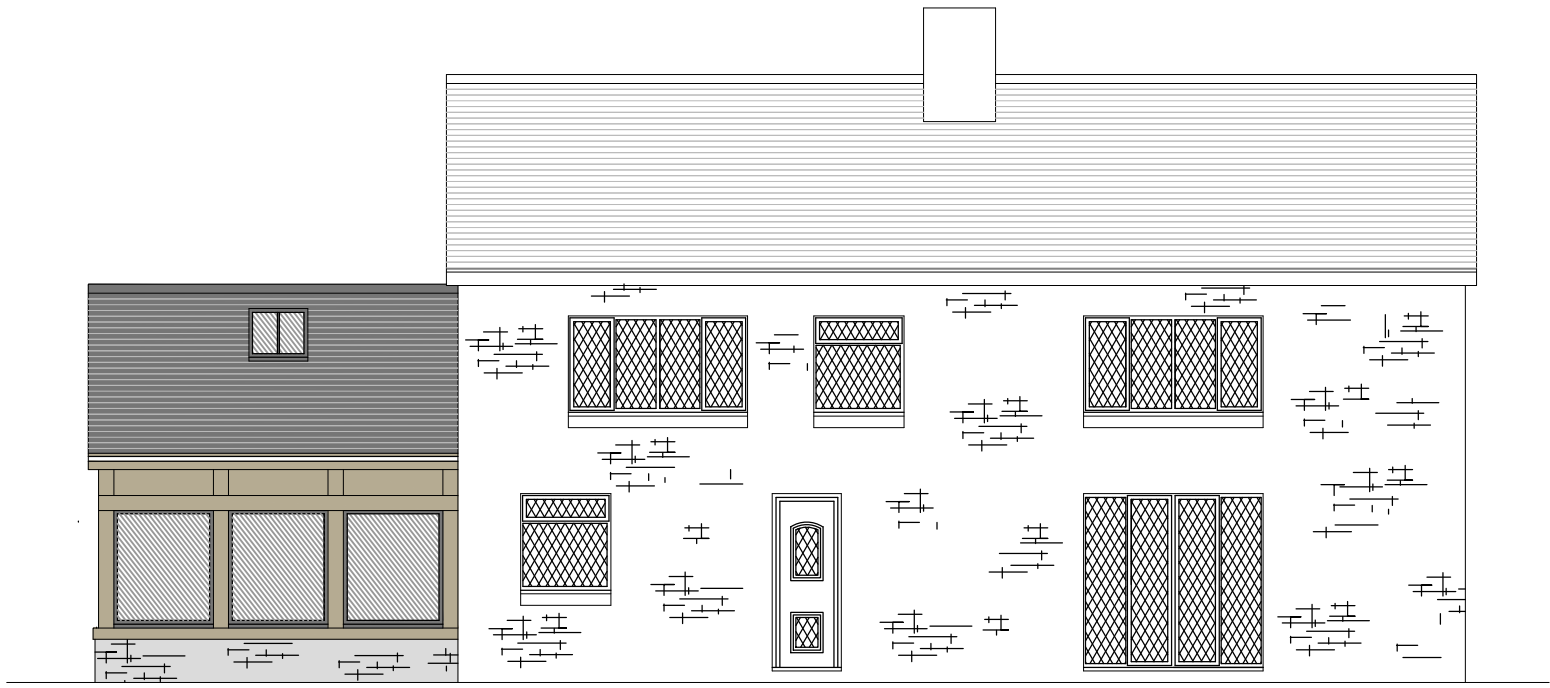


PROPOSED FRONT ELEVATION

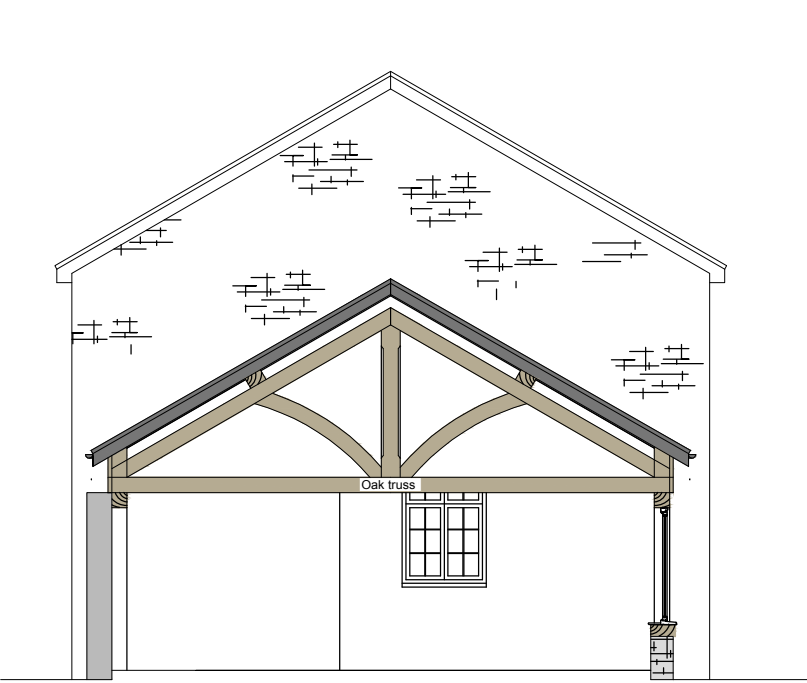

PROPOSED SECTION

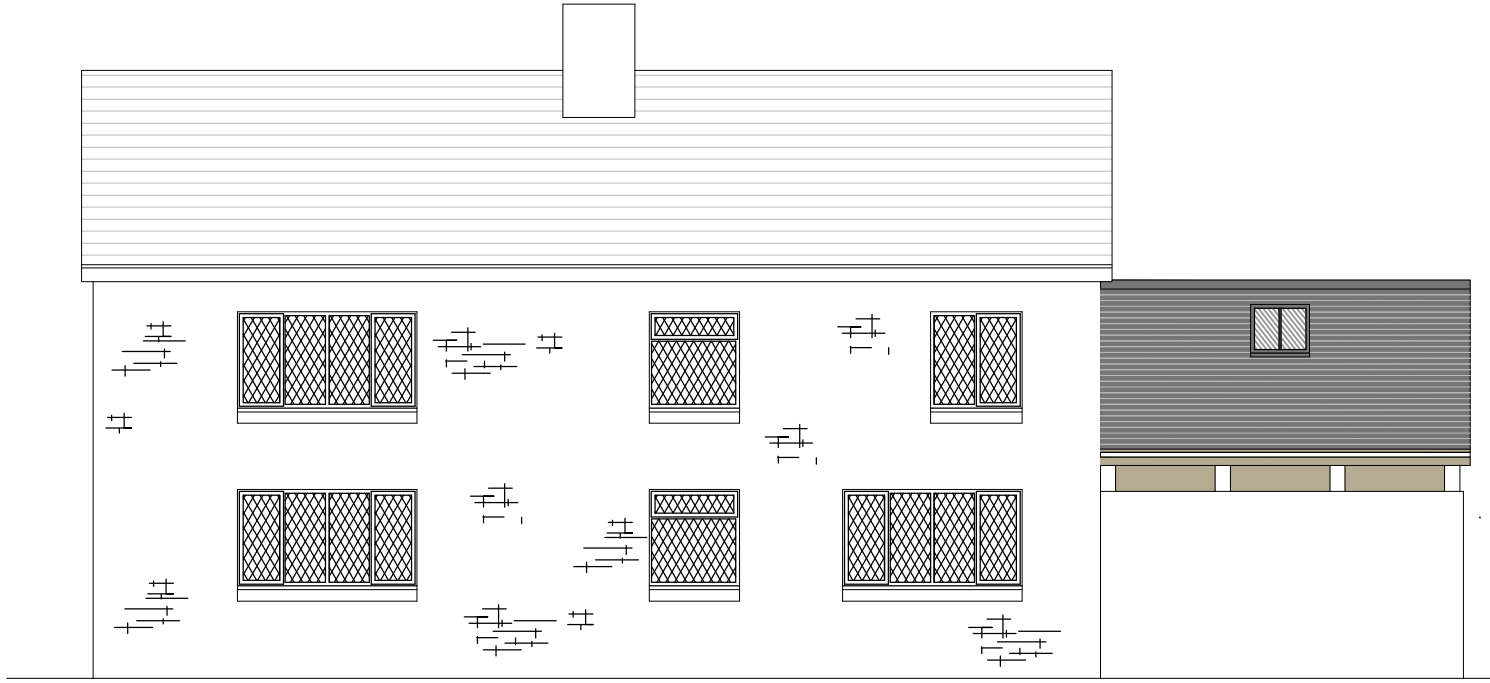

PROPOSED REAR ELEVATION

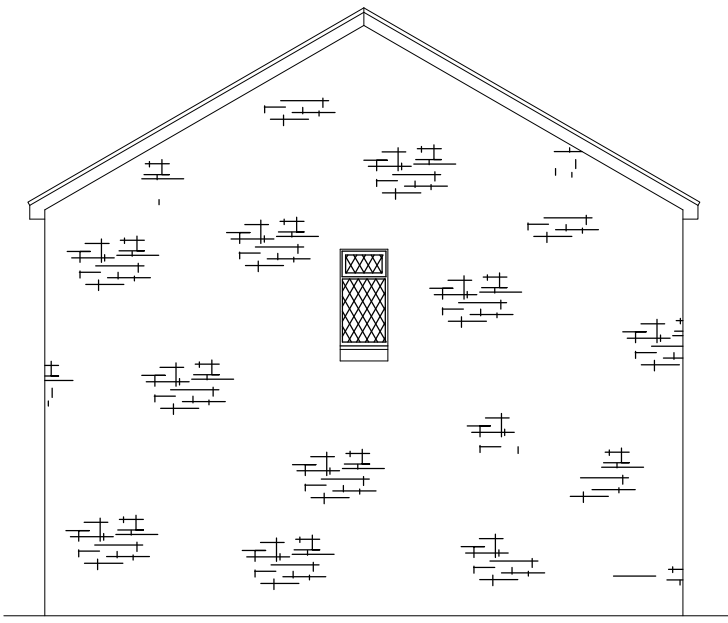

PROPOSED SIDE ELEVATION

CLIENT	Mr & Mrs C Jackson	DRAWING TITLE	Proposed Elevations & Section	SCALE	1:100 @ A3	DRAWN BY	IRJ	REVISION NOTES
JOB TITLE	Hirwaun Farm, Margam, SA13 2TL	NUMBER	180-06	REVISION	-	DATE	October 19	