




Rear Elevation

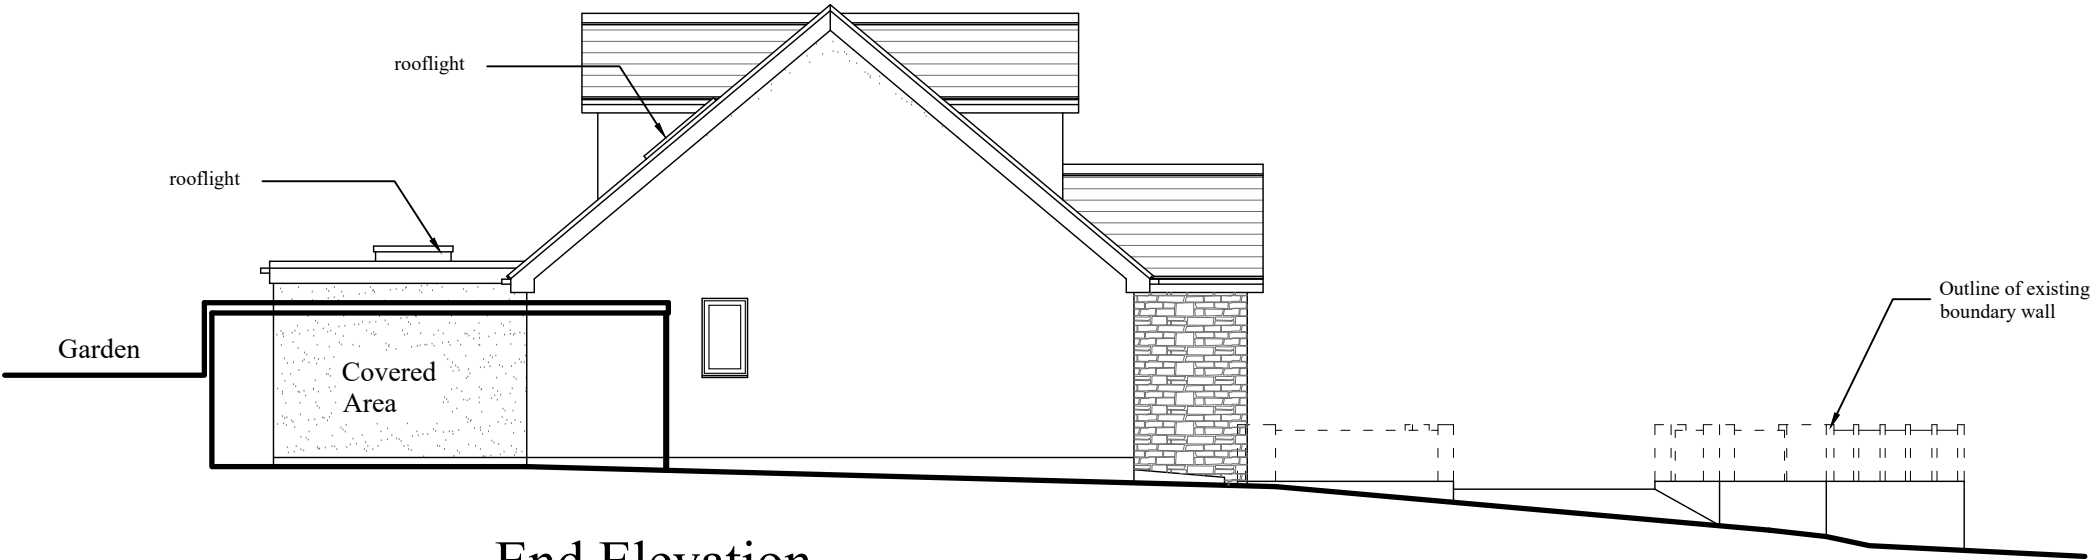

End Elevation

- Note:-**
- This drawing is intended for the purposes indicated only.
  - All dimensions are approximate and should be checked on site, with discrepancies reported.
  - Services searches to be obtained, prior to tendering or works commencing on site.
  - Building Regulations to be contacted to check if an application is required, and should advise the contractor accordingly.
  - A Party Wall agreement may be required with adjoining neighbours, prior to starting work.
  - CDM Regulations 2015 & Health and Safety at work act 1974 apply.

**Planning Finishes**

External walls to be rendered to match existing with facing stone to new front porch.

Pitched roof covering to be artificial slates.

Windows & external doors to be wood effect upvc. Obscure glass to bathrooms.

Fascias, soffits and rainwater goods to be wood effect upvc.

Garage to be provided with electrically operated roller shutter door in wood effect.

Velux rooflights to main / pitched roofs.

Fixed flat glass rooflight to kitchen flat roof.

**Gary Seymour**

Drawing Services

|                                                                                   |   |                                              |
|-----------------------------------------------------------------------------------|---|----------------------------------------------|
| Client:-<br>Mr Leigh Davenport<br>No. 24, Waungron, Glynneath,<br>Neath. SA11 5AS | Job Title :-<br>Proposed loft conversion & rear extension<br>to No. 24, Waungron, Glynneath,<br>Neath. SA11 5AS | Dwg Title:-<br>Proposed Rear & End Elevation |
|-----------------------------------------------------------------------------------|---|----------------------------------------------|

|               |                        |                   |                    |          |    |
|---------------|------------------------|-------------------|--------------------|----------|----|
| Scale:- 1:100 | Date :- September 2020 | Stage :- Planning | Dwg No.:- 1168-P10 | Rev.:- A | A3 |
|---------------|------------------------|-------------------|--------------------|----------|----|

10, Wellfield, Melincourt, Neath. SA11 4AU. Mob.:- 07846 715003 Email.:- garyjseymour@gmail.com