


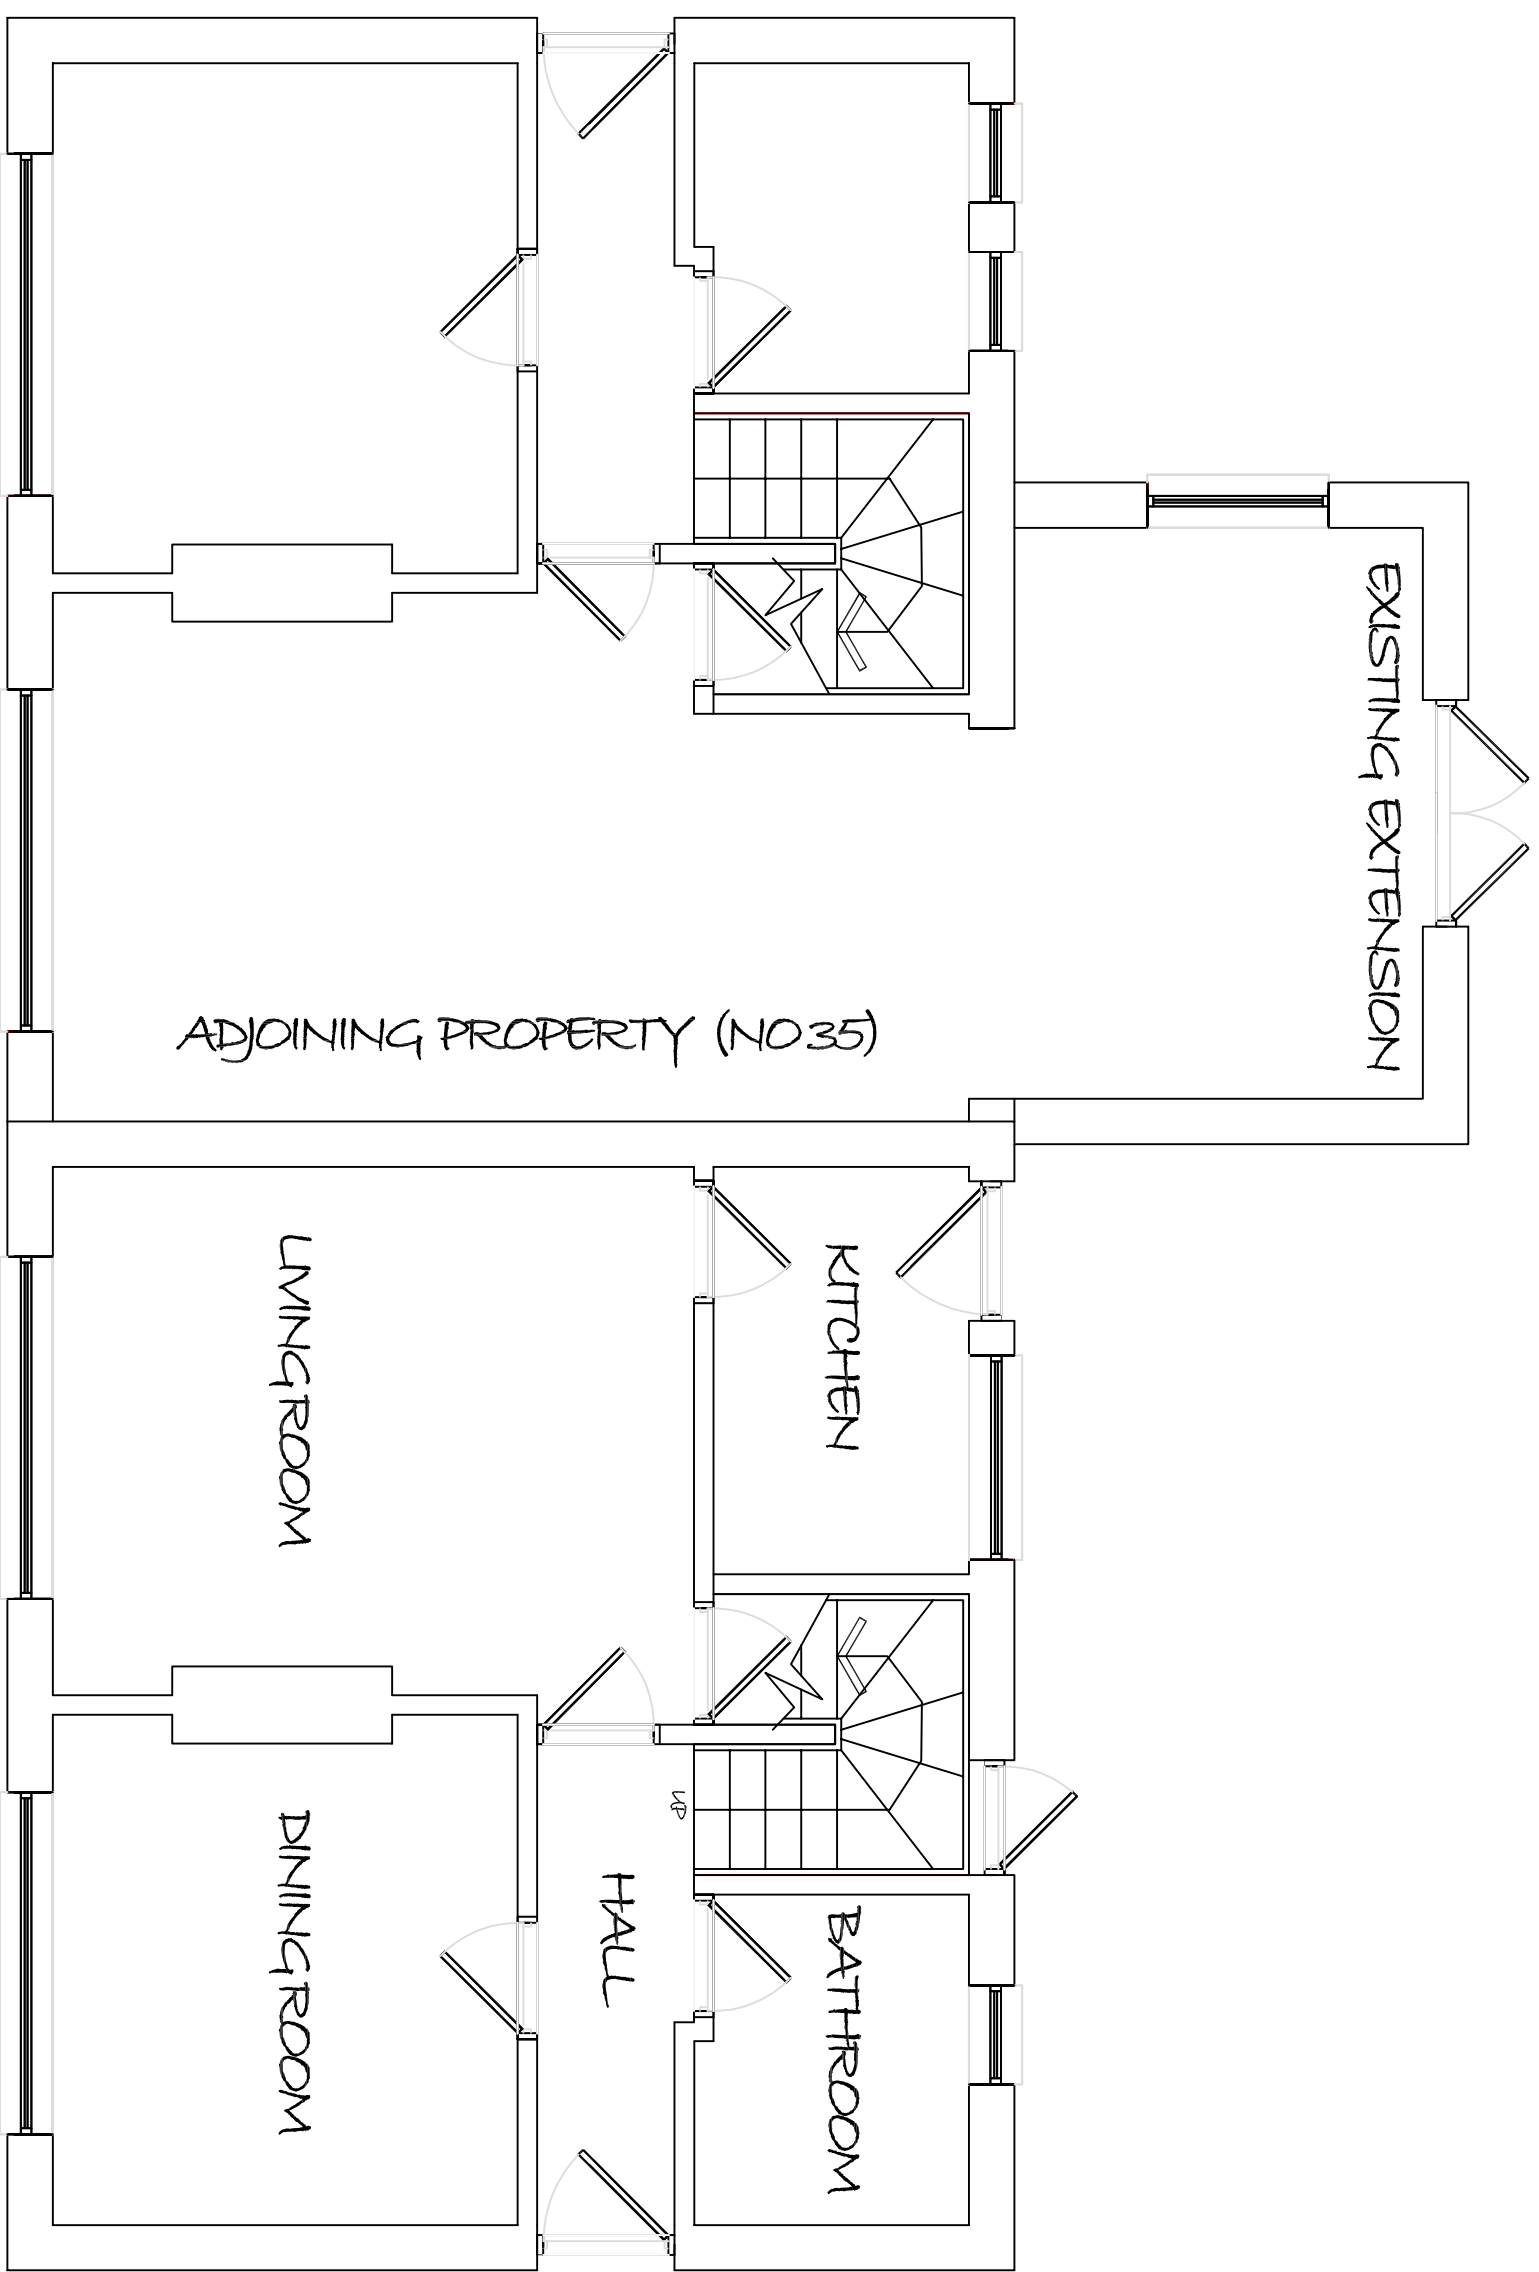

GROUND FLOOR PLAN
AS EXISTING



PROPOSED NEW REAR KITCHEN EXTENSION AT NO 37
LLYGAD YR HAUL CAE VERN NEATH SAID 7SR

PLANNING
APPLICATION
OCTOBER 2020

GF PLAN AS EXISTING
SCALE - 1:50 @ A3
DATE - OCTOBER 2020
DRAWING NUMBER 002