


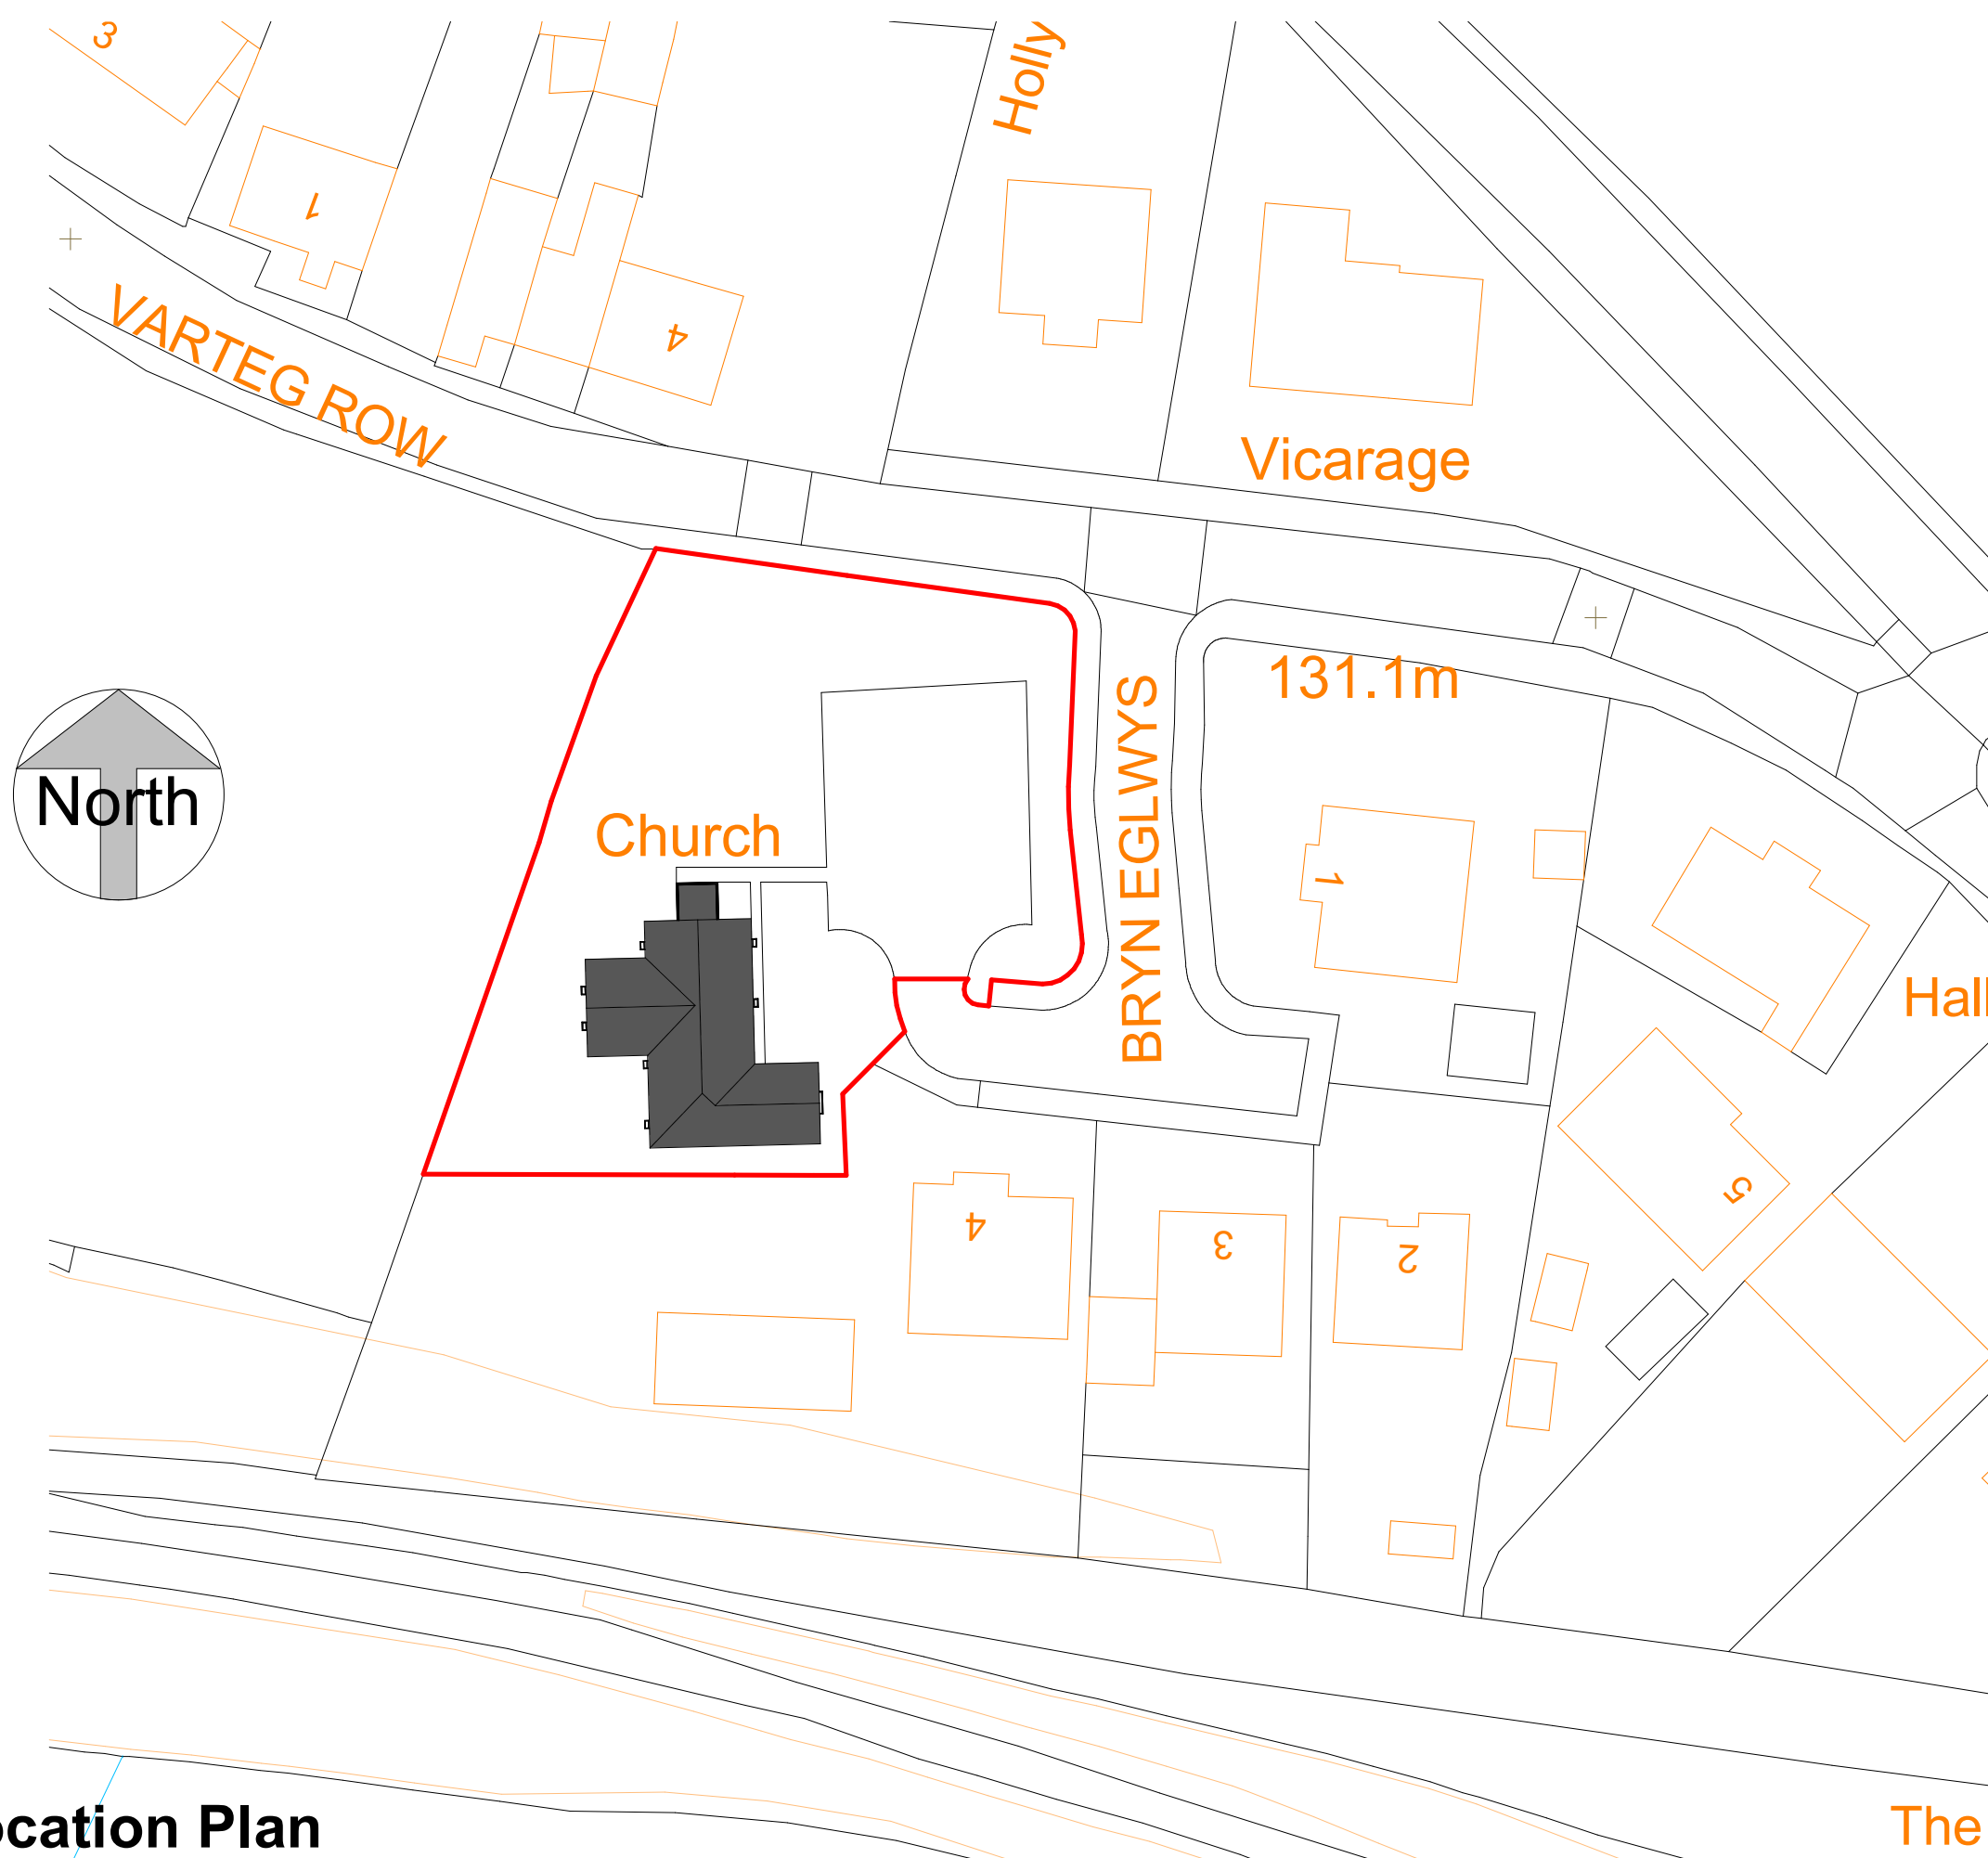

1 Location Plan
1 : 500

NOTES:



DRAWING STATUS

Planning

PROJECT

St Tydfils Church Conversion,
Bryn

TITLE

Location Plan

CLIENT

Mr K Heycock

DRAWN BY
Gareth Owen

DATE
23.10.20


SCALE (@A3)
1 : 500

PROJECT NO.
GOCD DH01

DRAWING NO.
A097

REV
P1

GO CONCEPT DESIGNS LTD, 9 DARWIN RD, PORT TALBOT, SA12 6BT
gareth@goconceptdesigns.co.uk

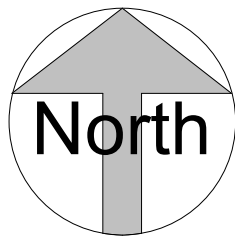

Church

BRYN EGLWYS

131.11

1

4

3

2

1

Existing Site Plan

1 : 250

NOTES:



DRAWING STATUS

Planning

PROJECT

St Tydfils Church Conversion,
Bryn

TITLE

Existing Site Plan

CLIENT

Mr K Heycock

DRAWN BY
Gareth Owen

DATE
23.10.20


SCALE (@A3)
1 : 250

PROJECT NO.
GOCD DH01

DRAWING NO.
A098

REV
P1

GO CONCEPT DESIGNS LTD, 9 DARWIN RD, PORT TALBOT, SA12 6BT
gareth@goconceptdesigns.co.uk

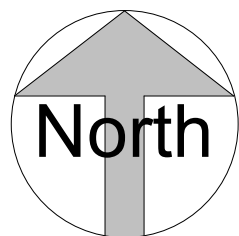

Church

BRYN EGLWYS


131.11

1

4

3

2

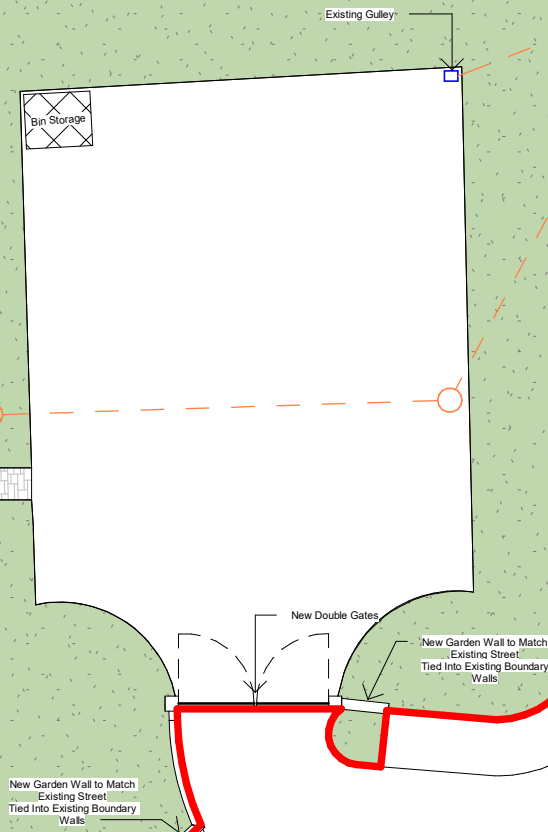

1

Proposed Site Plan

1 : 250

NOTES:

- Existing Combined Drainage
- Proposed SW Drainage from Garage



DRAWING STATUS

Planning

PROJECT

St Tydfils Church Conversion,
Bryn

TITLE

Proposed Site Plan

CLIENT

Mr K Heycock

DRAWN BY
Gareth Owen

DATE
23.10.20


SCALE (@A3)
1 : 250

PROJECT NO.
GOCD DH01


DRAWING NO.
A099

REV
P1

GO CONCEPT DESIGNS LTD, 9 DARWIN RD, PORT TALBOT, SA12 6BT
gareth@goconceptdesigns.co.uk

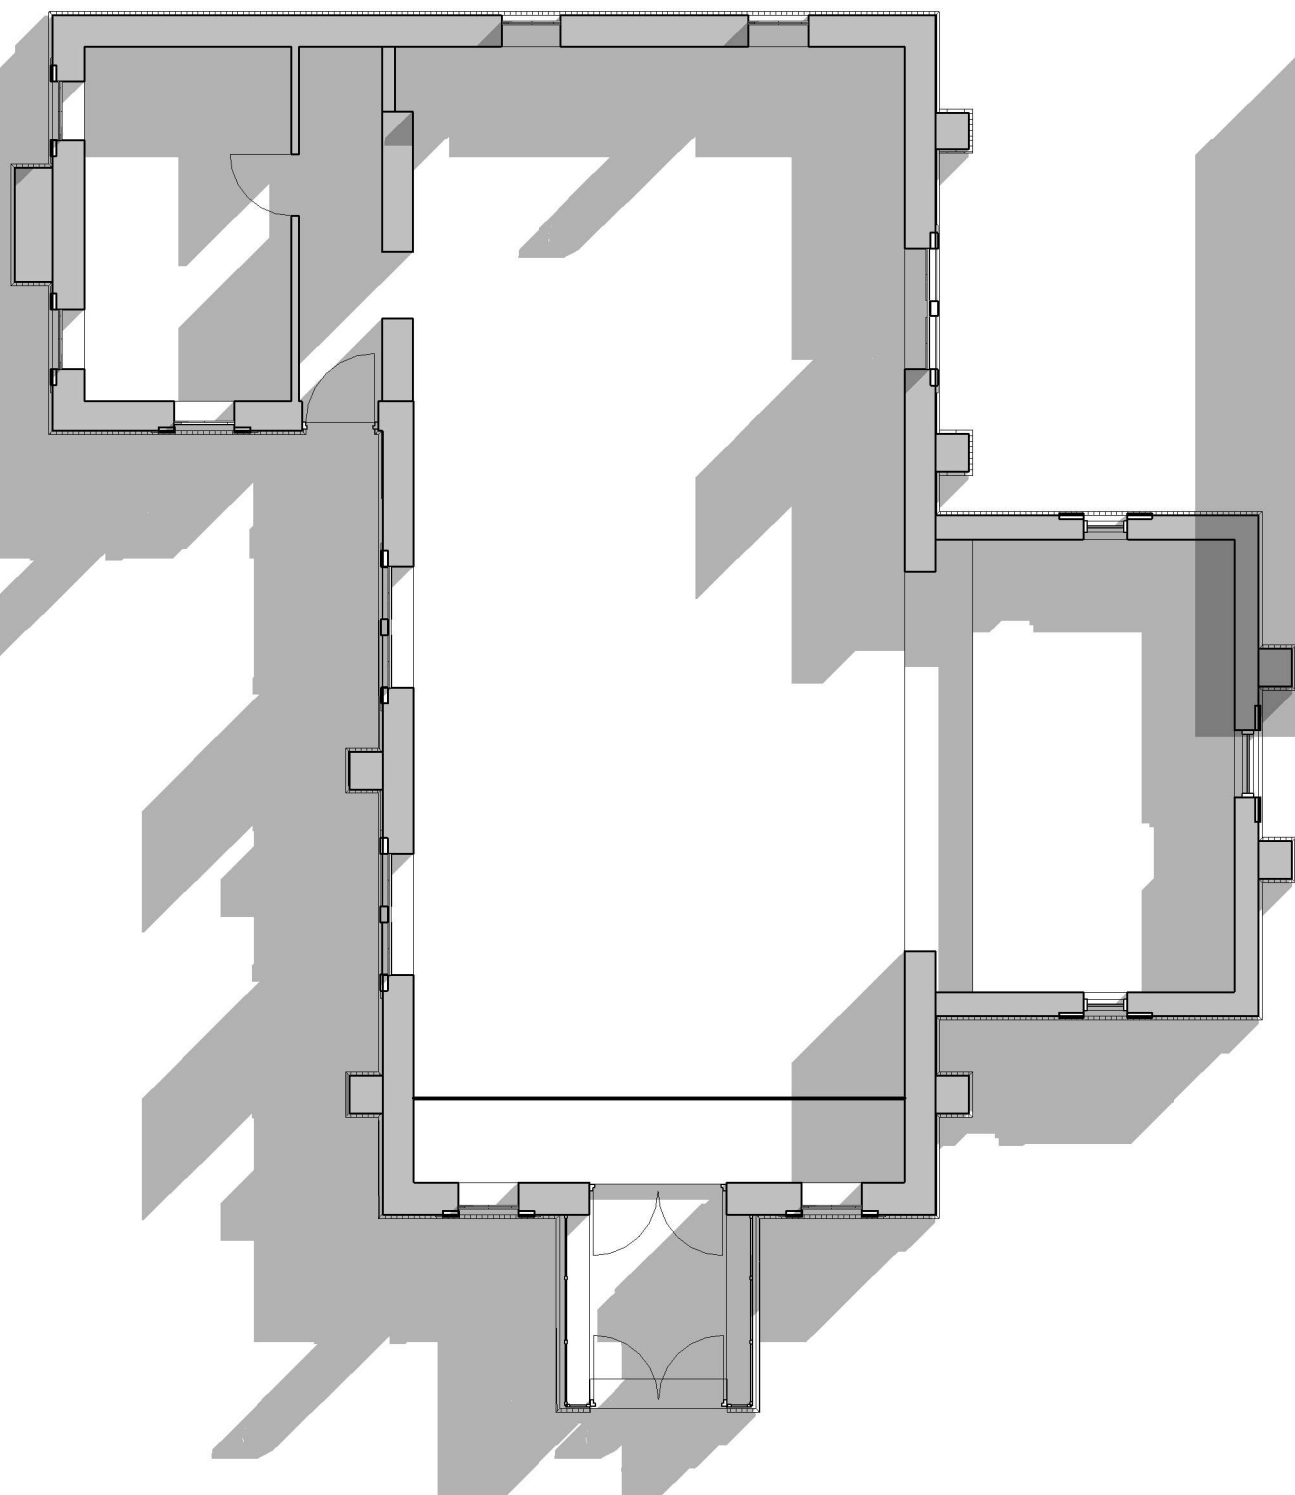

1 Existing - Ground Floor
1 : 100

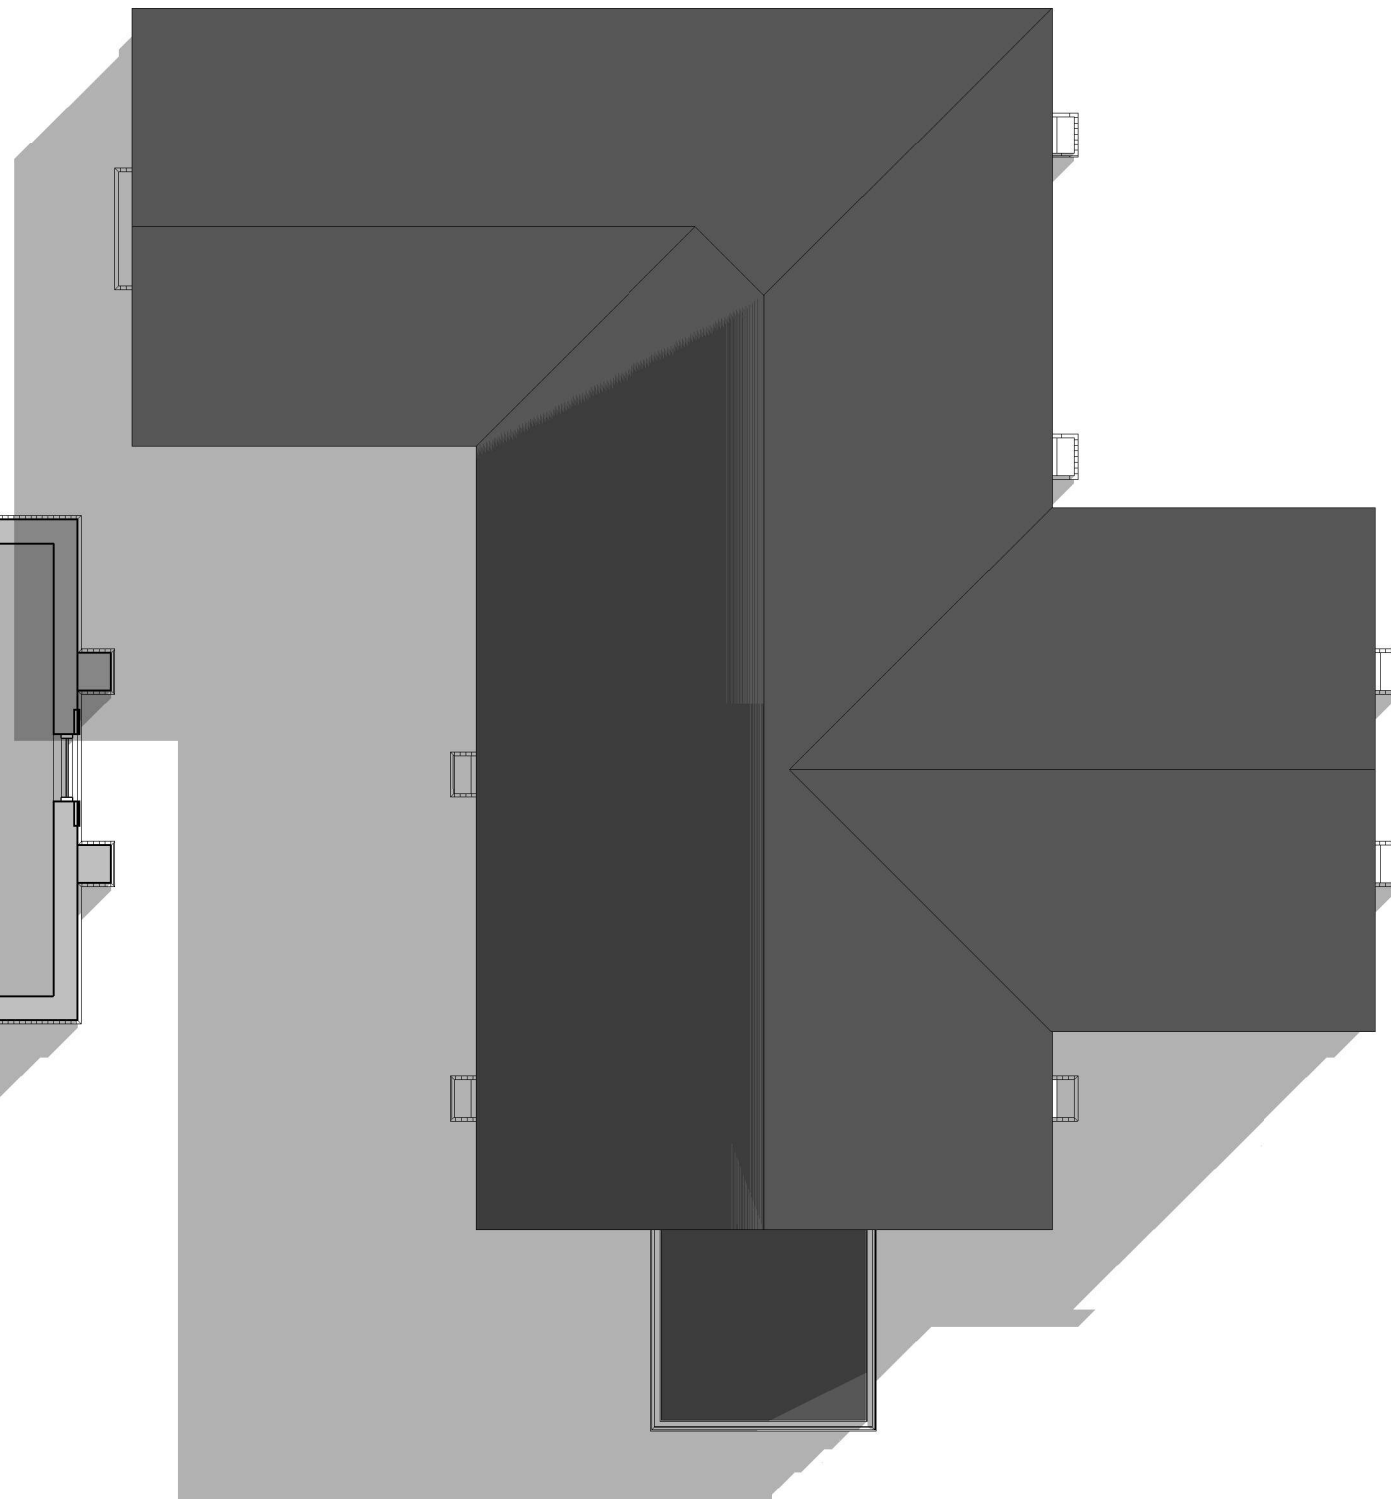

2 Existing - Roof Plan
1 : 100

NOTES:



DRAWING STATUS

Planning

PROJECT

St Tydfil's Church Conversion,
Bryn

TITLE

Existing Ground Floor & Roof Plan

CLIENT

Mr K Heycock

DRAWN BY
Gareth Owen

DATE
23.10.20


SCALE (@A3)
1 : 100

PROJECT NO.
GOCD DH01


DRAWING NO.
A099

REV
P1

GO CONCEPT DESIGNS LTD, 9 DARWIN RD, PORT TALBOT, SA12 6BT
gareth@goconceptdesigns.co.uk

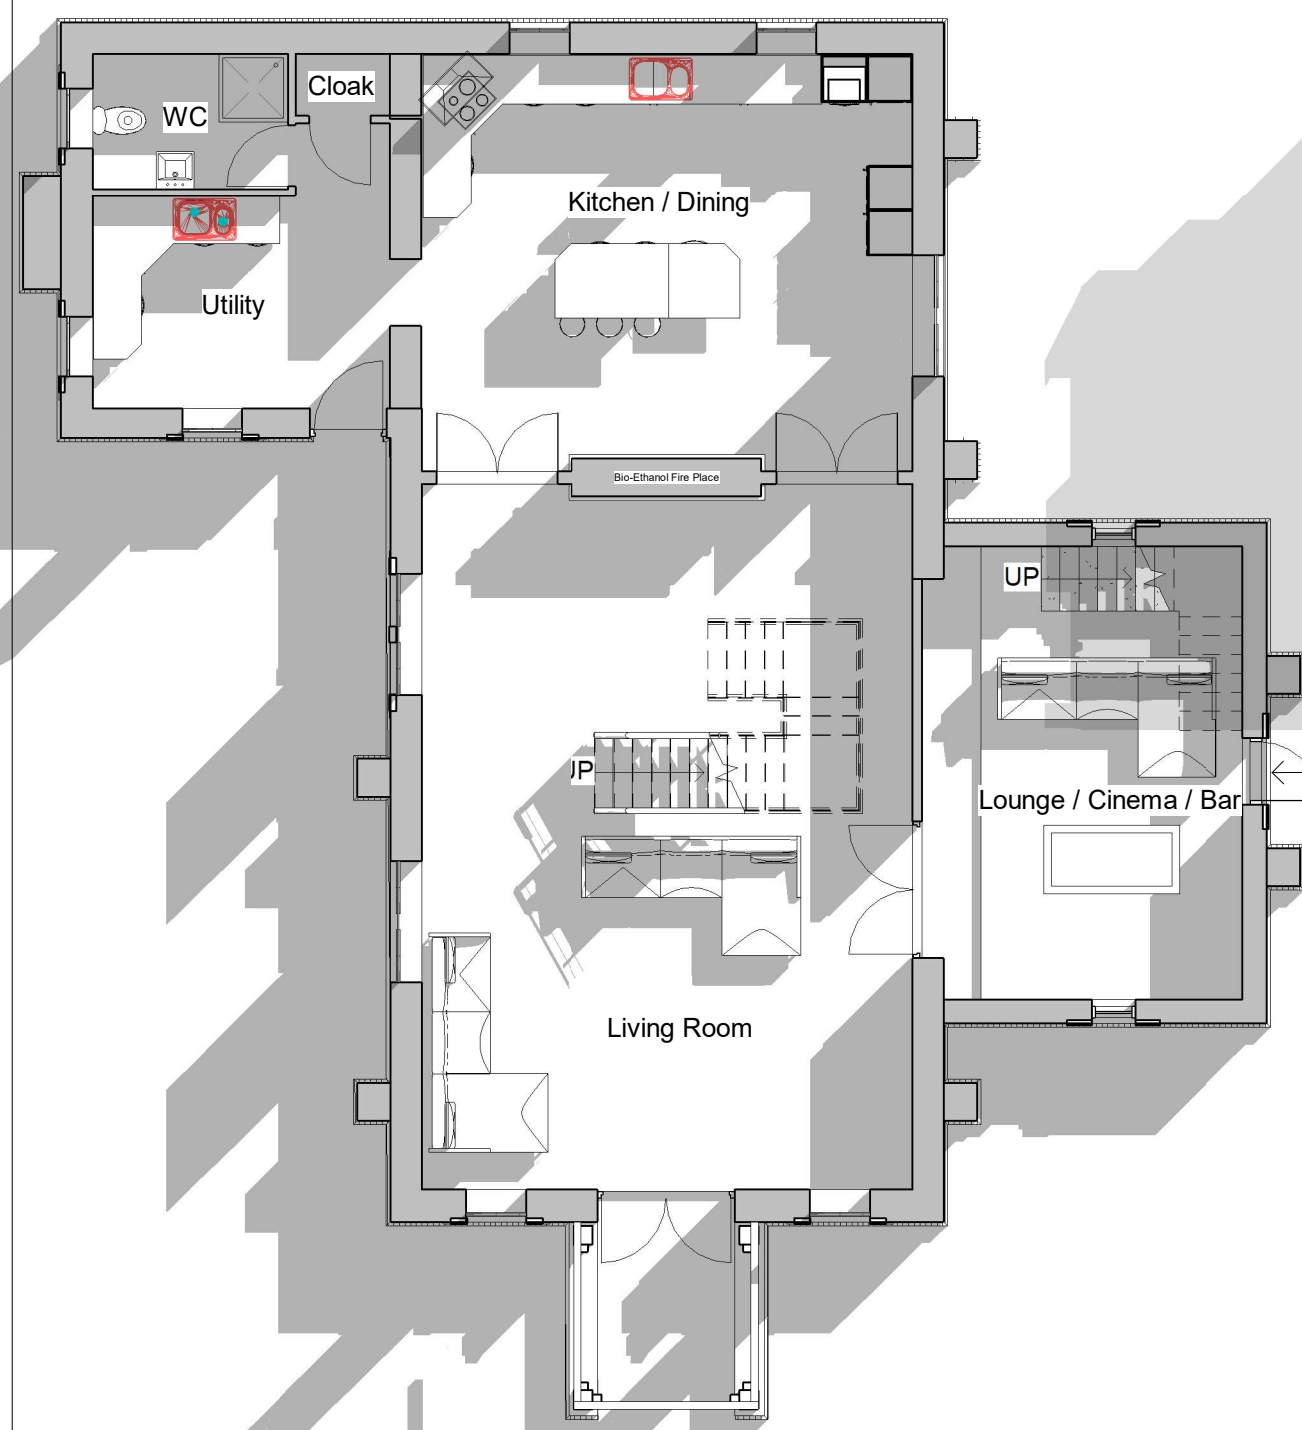

1 Proposed - Ground Floor
1 : 100

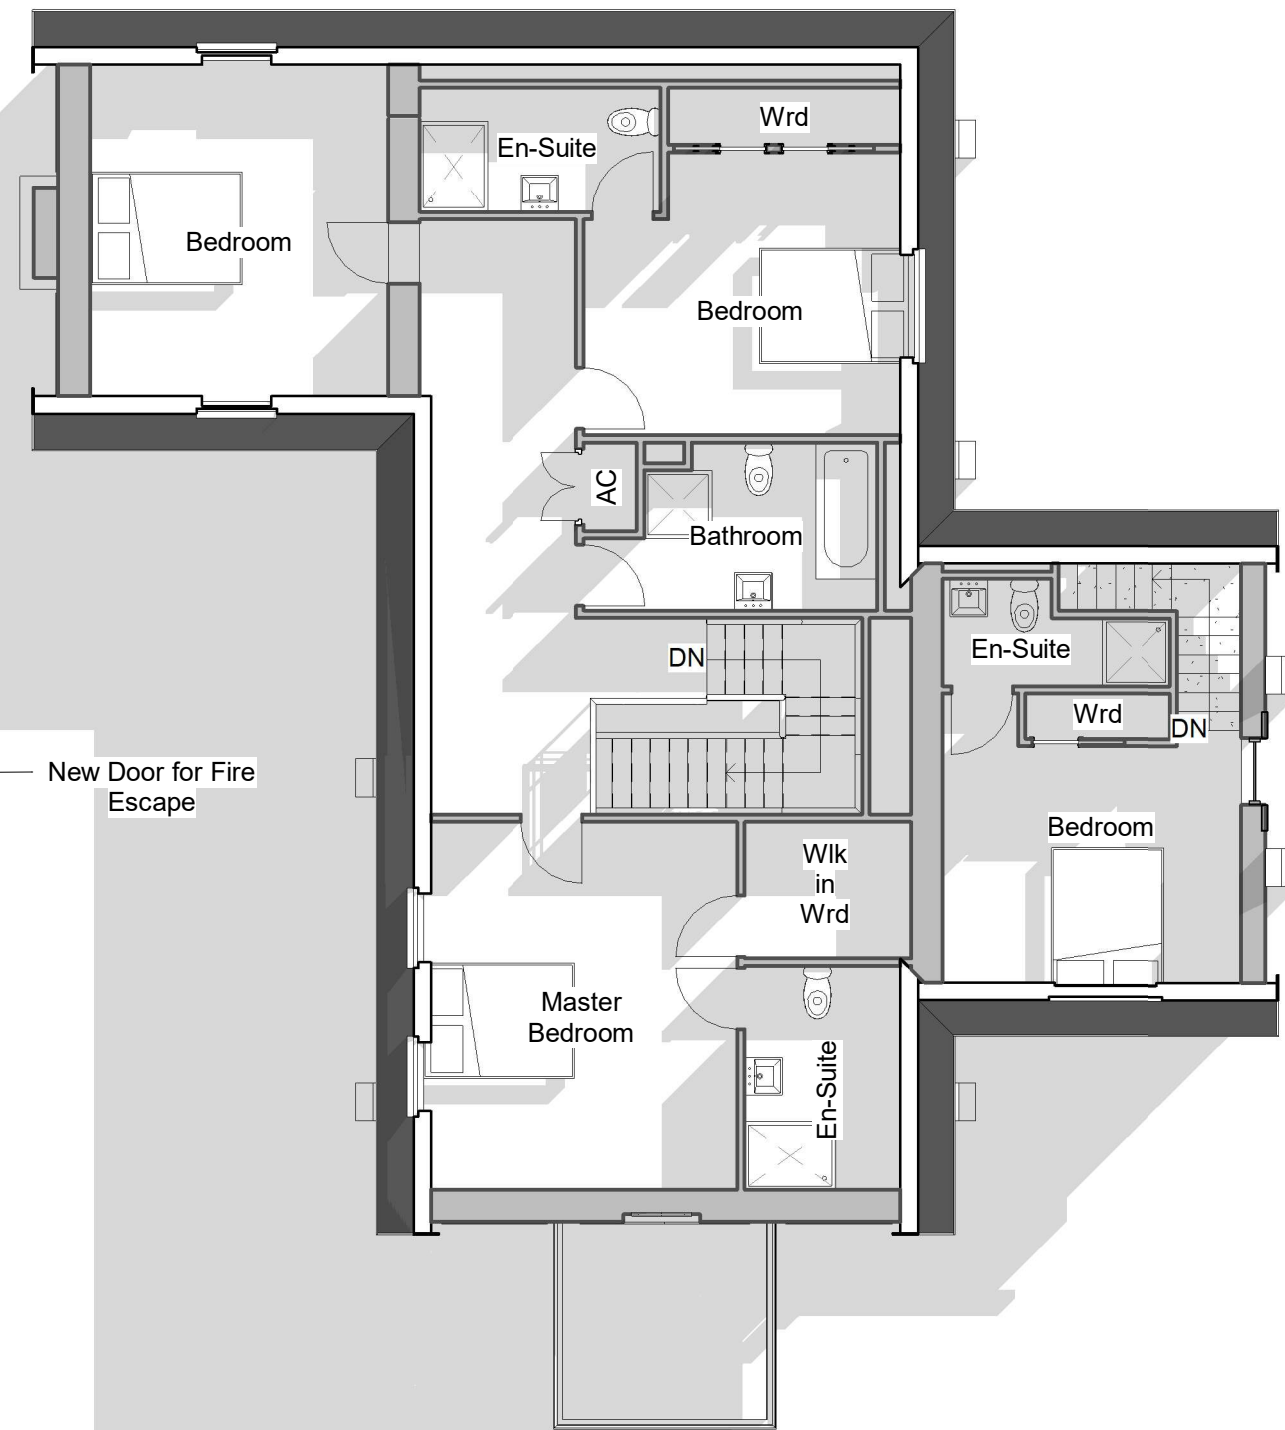

2 Proposed - First Floor
1 : 100

NOTES:



DRAWING STATUS

Planning

PROJECT

St Tydfil's Church Conversion,
Bryn

TITLE

Proposed Ground & First Floor
Plans

CLIENT

Mr K Heycock

DRAWN BY
Gareth Owen

DATE
23.10.20


SCALE (@A3)
1 : 100

PROJECT NO.
GOCD DH01

DRAWING NO.
A100

REV
-

GO CONCEPT DESIGNS LTD, 9 DARWIN RD, PORT TALBOT, SA12 6BT
gareth@goconceptdesigns.co.uk

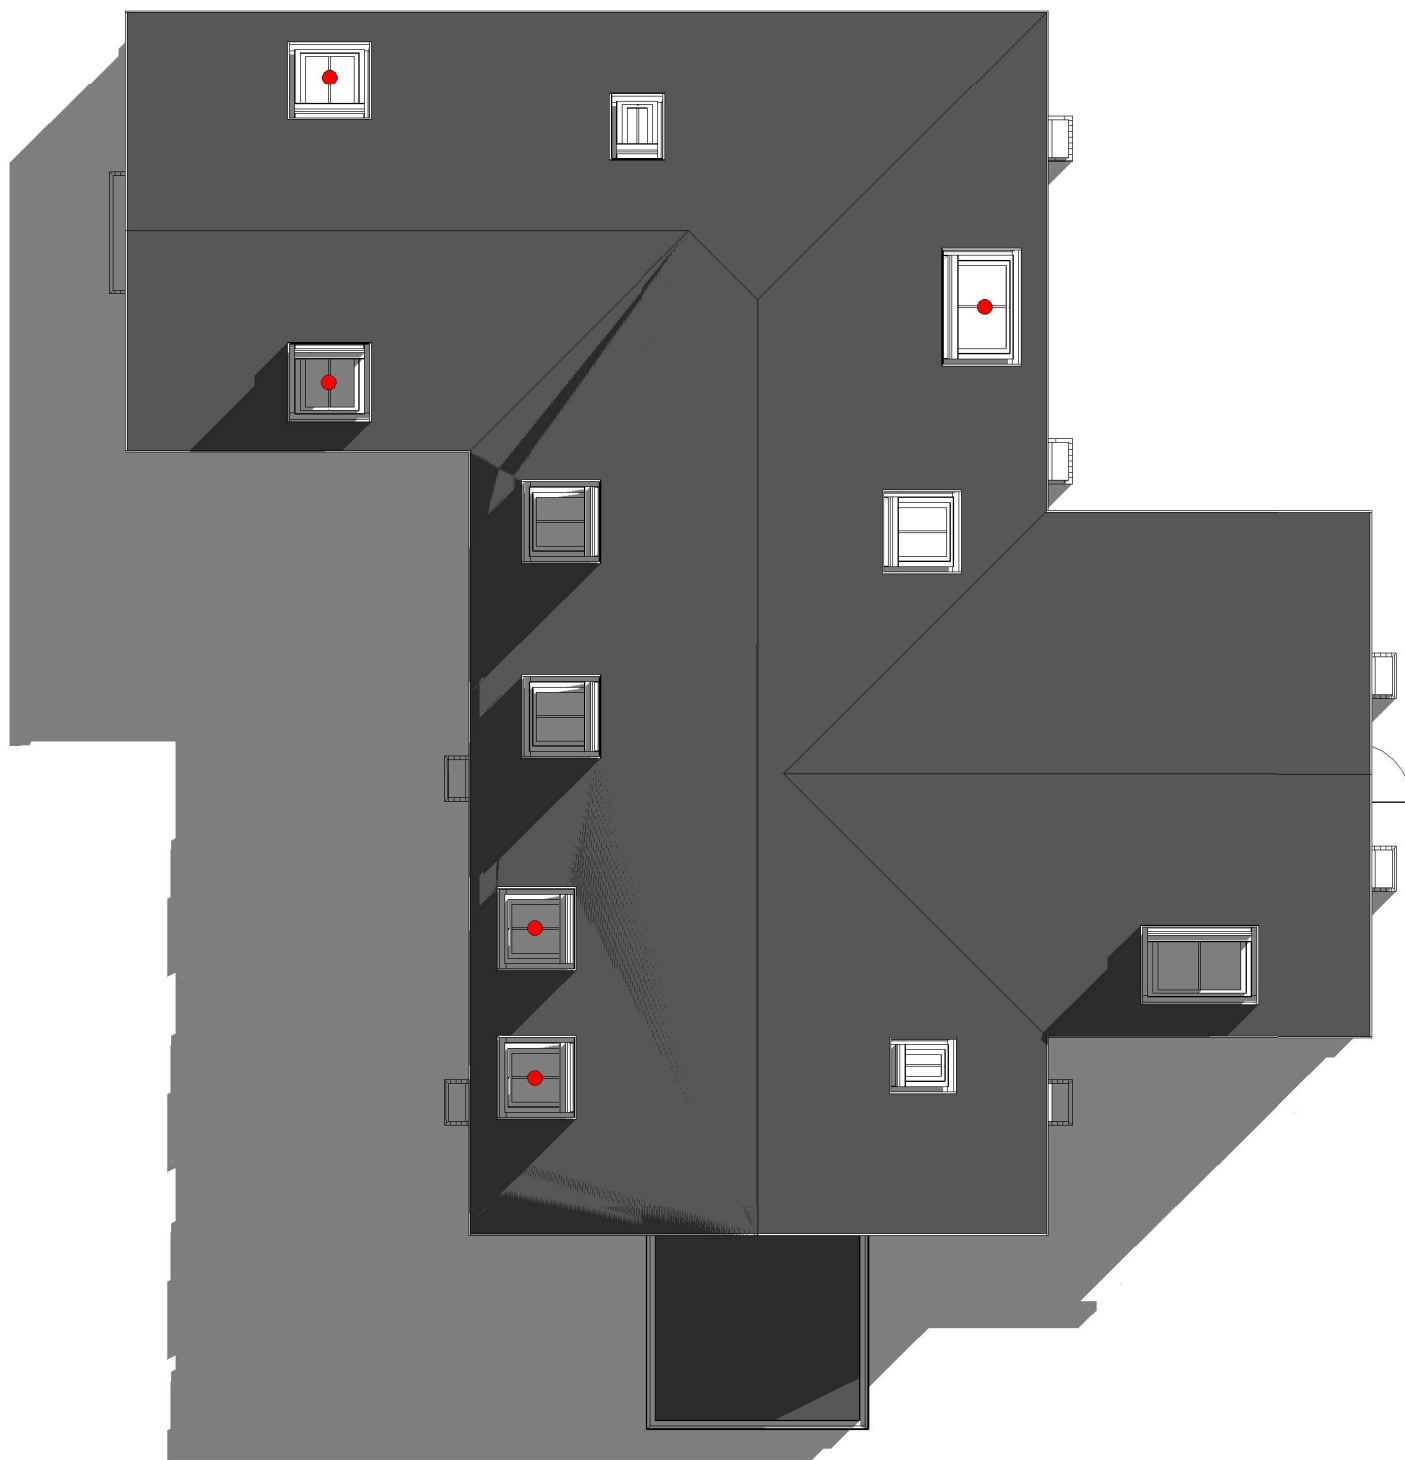

NOTES:

- Escape Windows



DRAWING STATUS

Planning

PROJECT

St Tydfil's Church Conversion,
Bryn

TITLE

Proposed Roof Plan

CLIENT

Mr K Heycock

DRAWN BY
Gareth Owen

DATE
23.10.20

SCALE (@A3)
1 : 100

PROJECT NO.
GOCD DH01

DRAWING NO.
A101


REV
P1

GO CONCEPT DESIGNS LTD, 9 DARWIN RD, PORT TALBOT, SA12 6BT
gareth@goconceptdesigns.co.uk

1

Proposed - Roof Plan

1 : 100

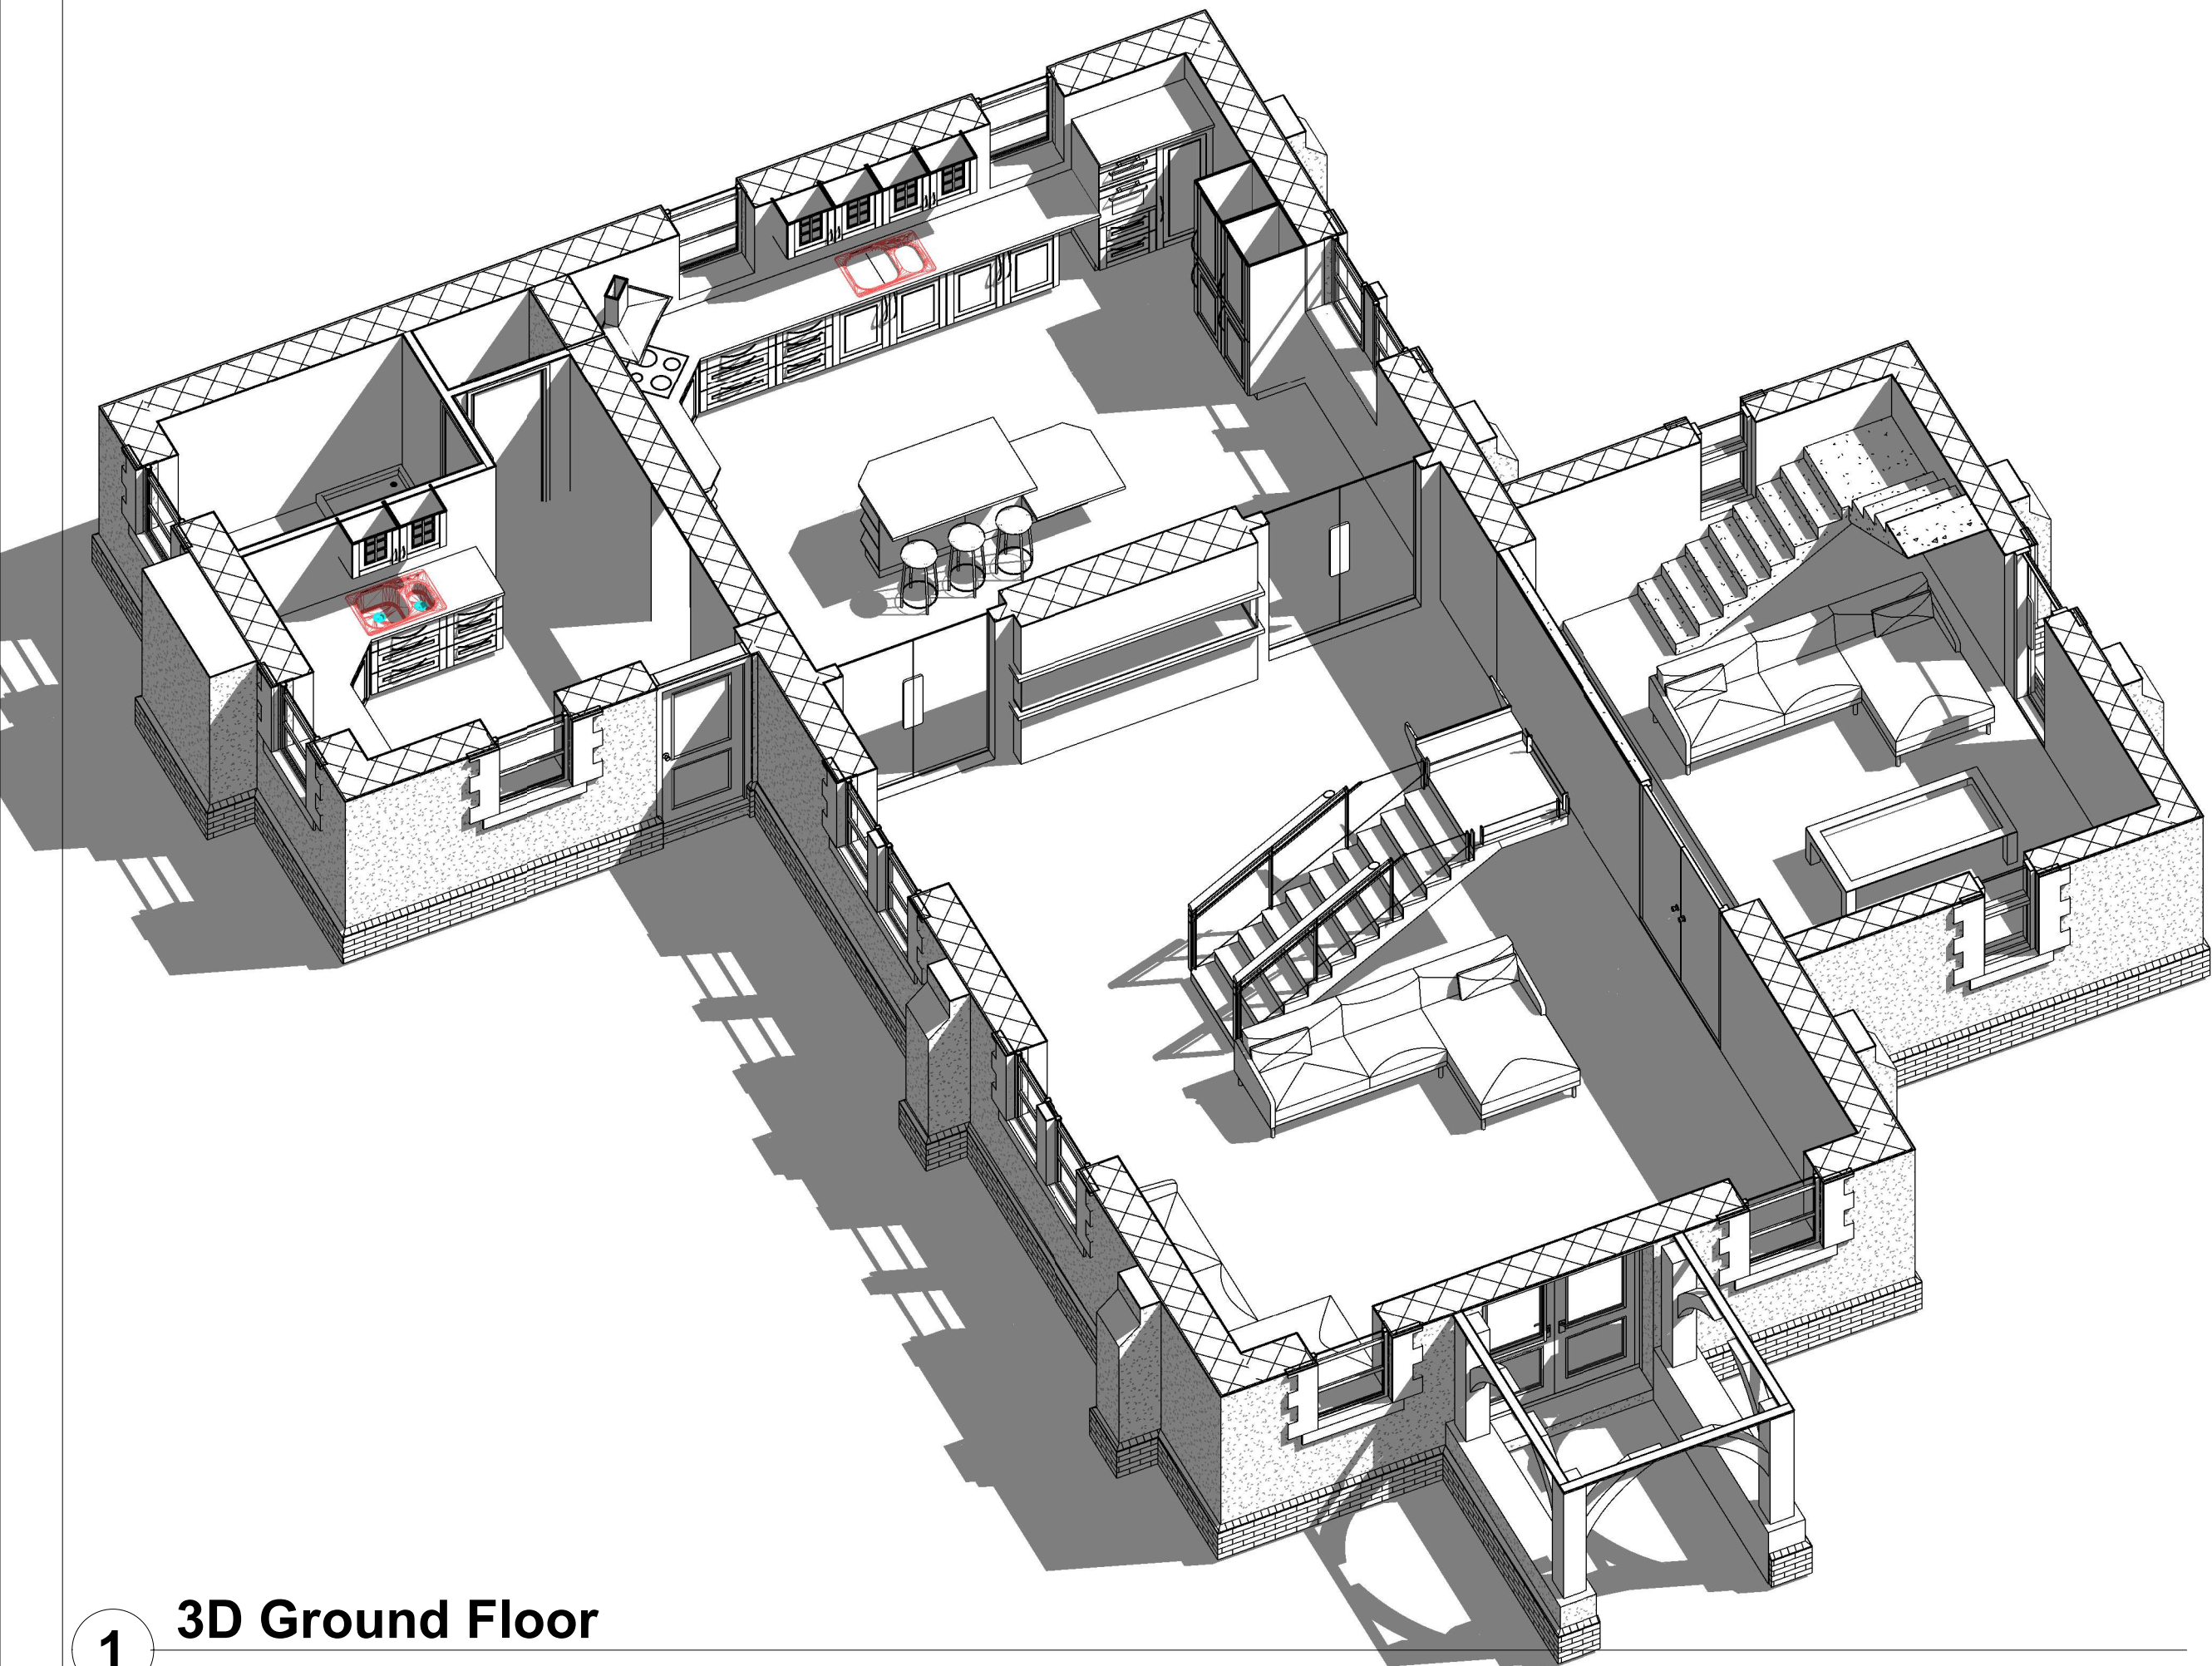

1

3D Ground Floor

NOTES:



DRAWING STATUS

Planning

PROJECT

St Tydfil's Church Conversion,
Bryn

TITLE

Proposed Ground Floor 3D

CLIENT

Mr K Heycock

DRAWN BY
Gareth Owen

DATE
23.10.20


SCALE (@A3)

PROJECT NO.
GOCD DH01

DRAWING NO.
A102

REV
-

GO CONCEPT DESIGNS LTD, 9 DARWIN RD, PORT TALBOT, SA12 6BT
gareth@goconceptdesigns.co.uk

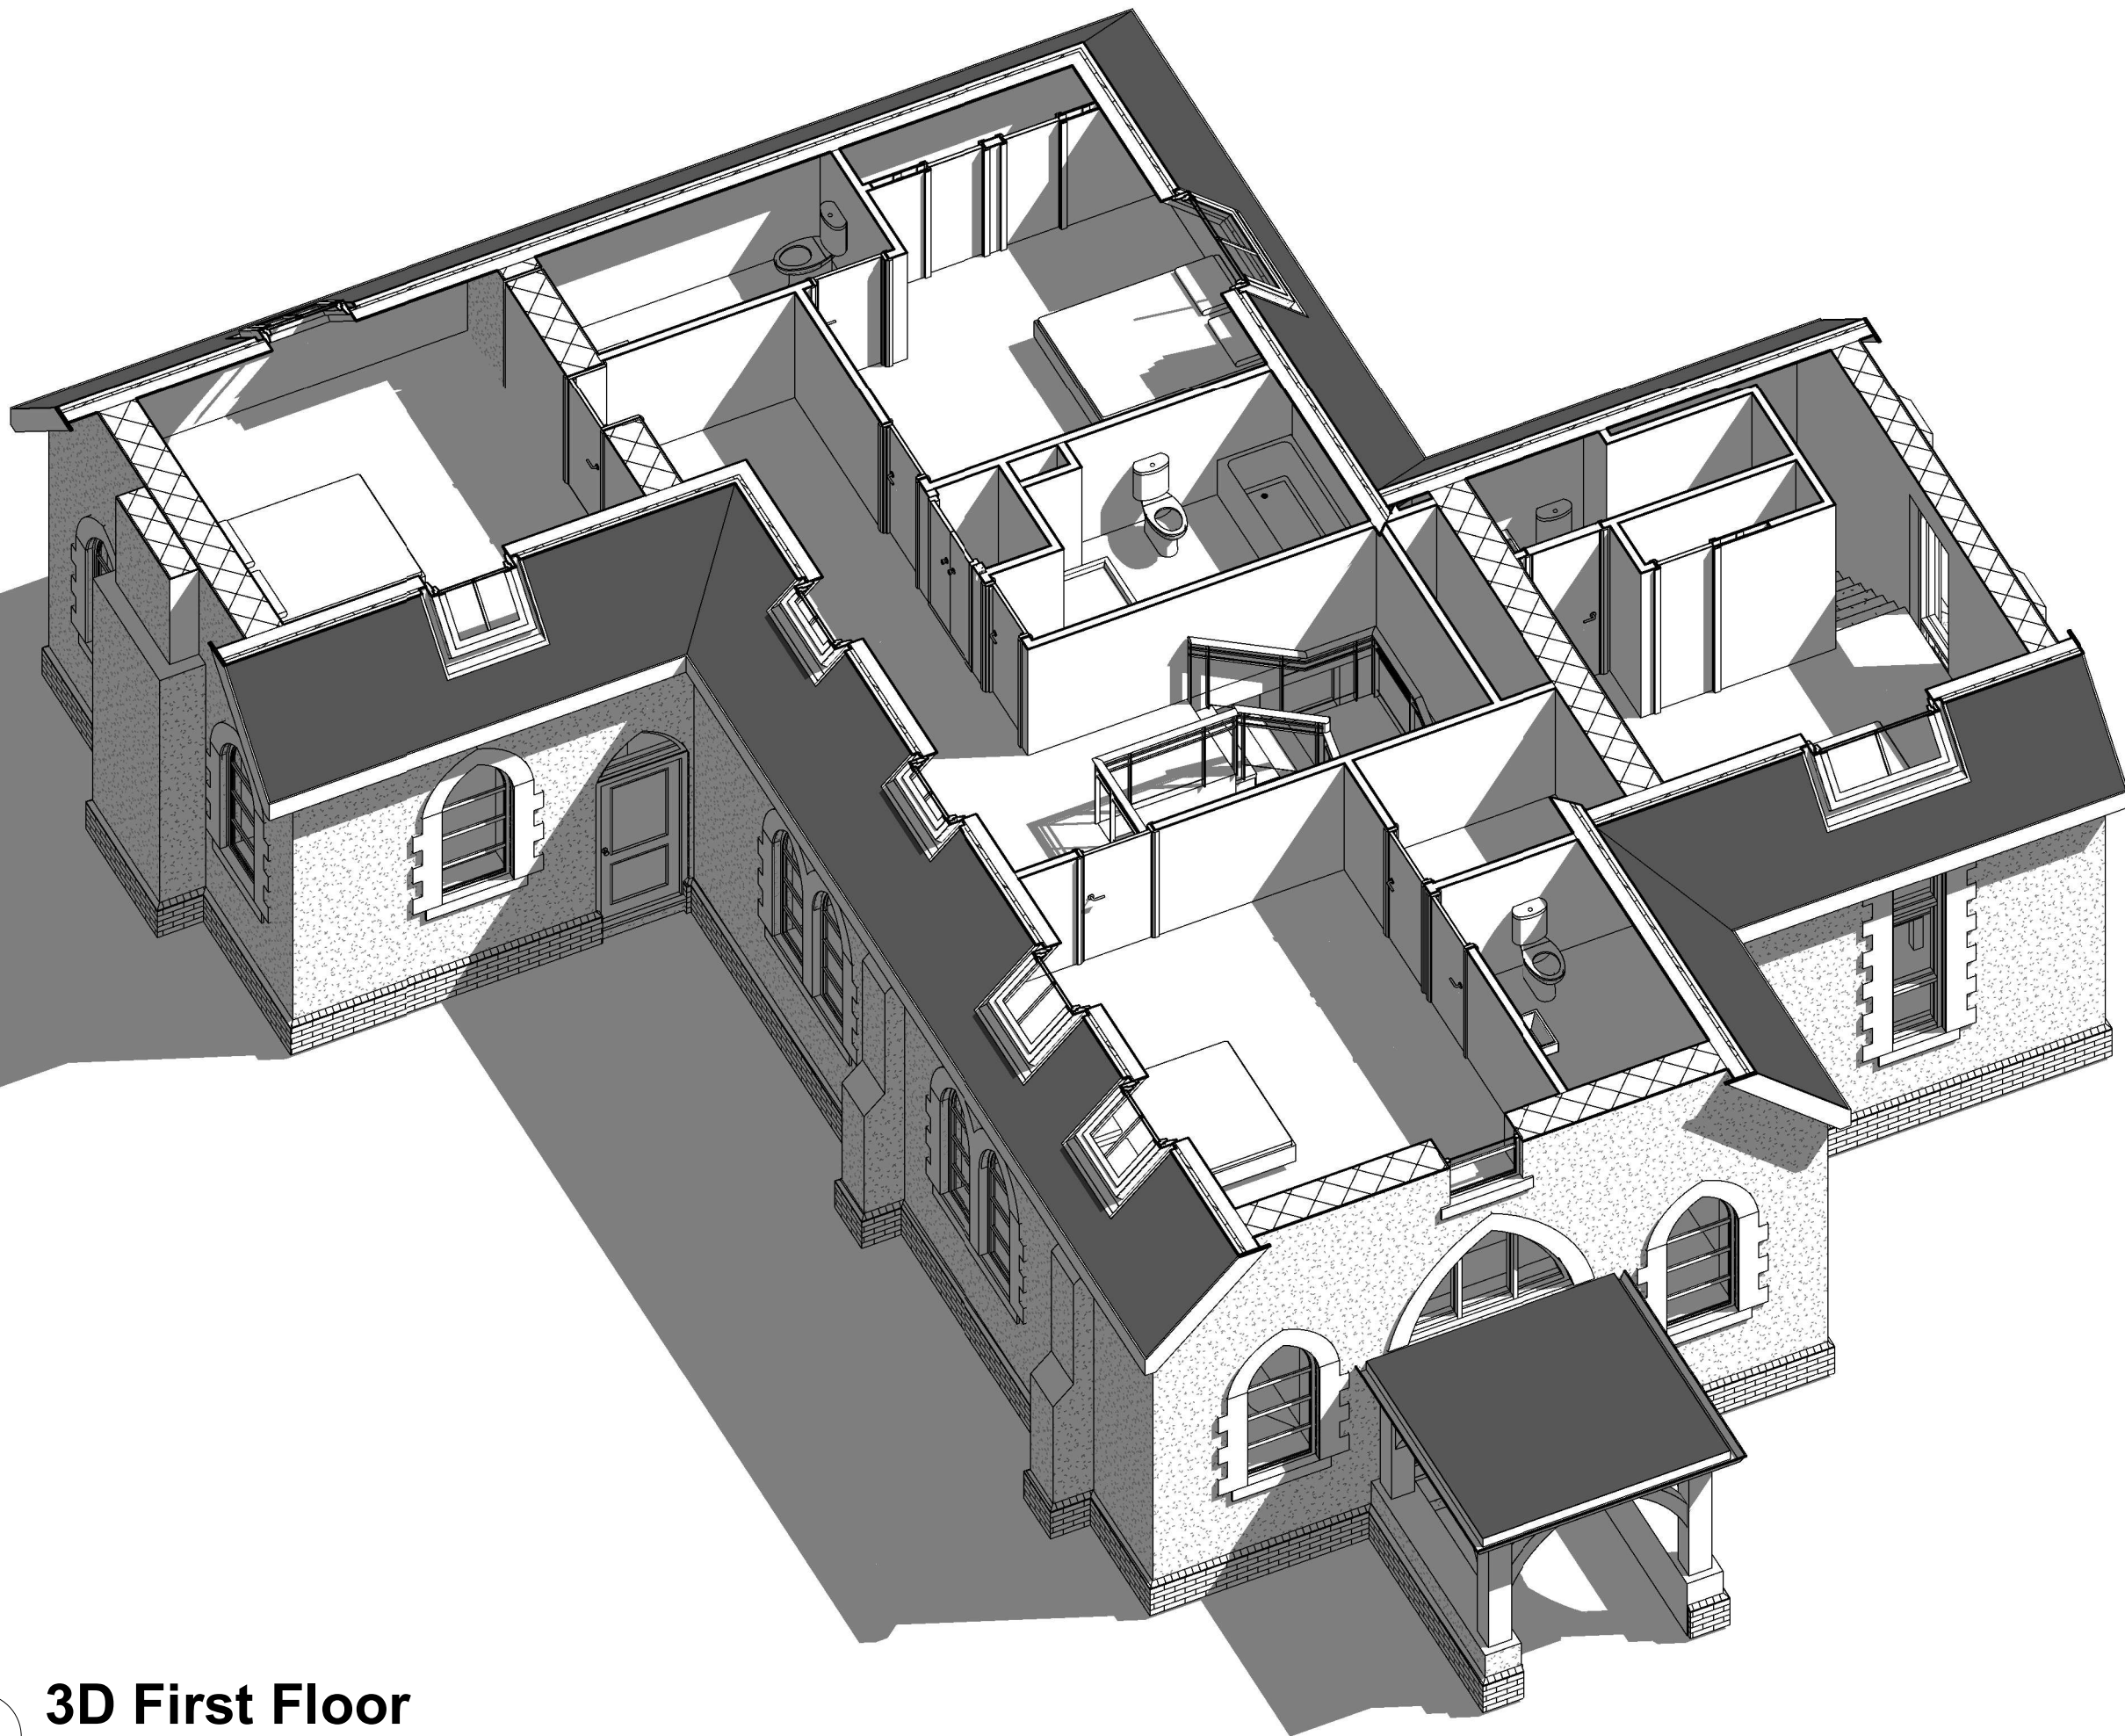

1 3D First Floor

NOTES:



DRAWING STATUS

Planning

PROJECT

St Tydfil's Church Conversion,
Bryn

TITLE

Proposed First Floor 3D

CLIENT

Mr K Heycock

DRAWN BY
Gareth Owen

DATE
23.10.20


SCALE (@A3)

PROJECT NO.
GOCD DH01

DRAWING NO.
A103

REV
-

GO CONCEPT DESIGNS LTD, 9 DARWIN RD, PORT TALBOT, SA12 6BT
gareth@goconceptdesigns.co.uk

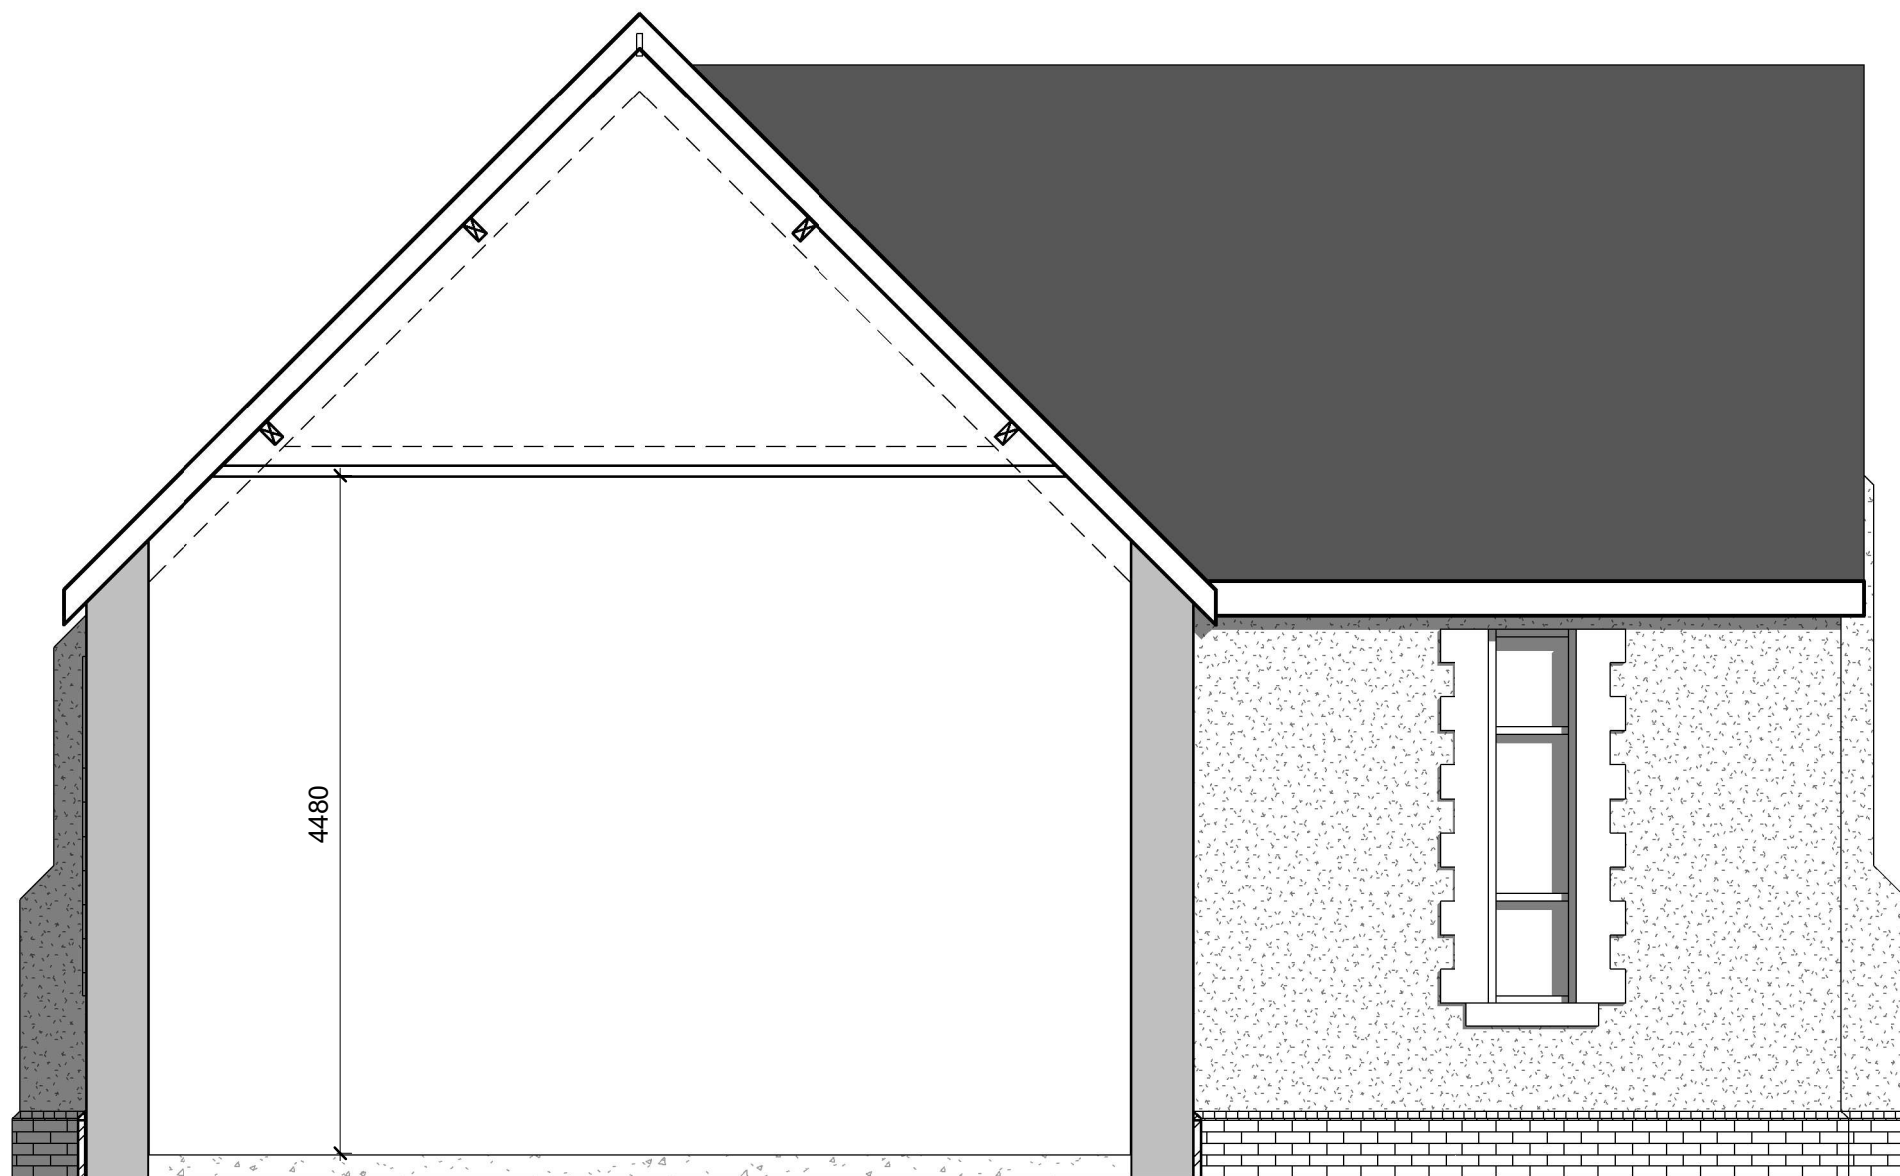

Existing Section

1 : 50

NOTES:



DRAWING STATUS

Planning

PROJECT

St Tydfil's Church Conversion,
Bryn

TITLE

Existing Section

CLIENT

Mr K Heycock

DRAWN BY
Gareth Owen

DATE
23.10.20


SCALE (@A3)
1 : 50

PROJECT NO.
GOCD DH01

DRAWING NO.
A104

REV
-

GO CONCEPT DESIGNS LTD, 9 DARWIN RD, PORT TALBOT, SA12 6BT
gareth@goconceptdesigns.co.uk

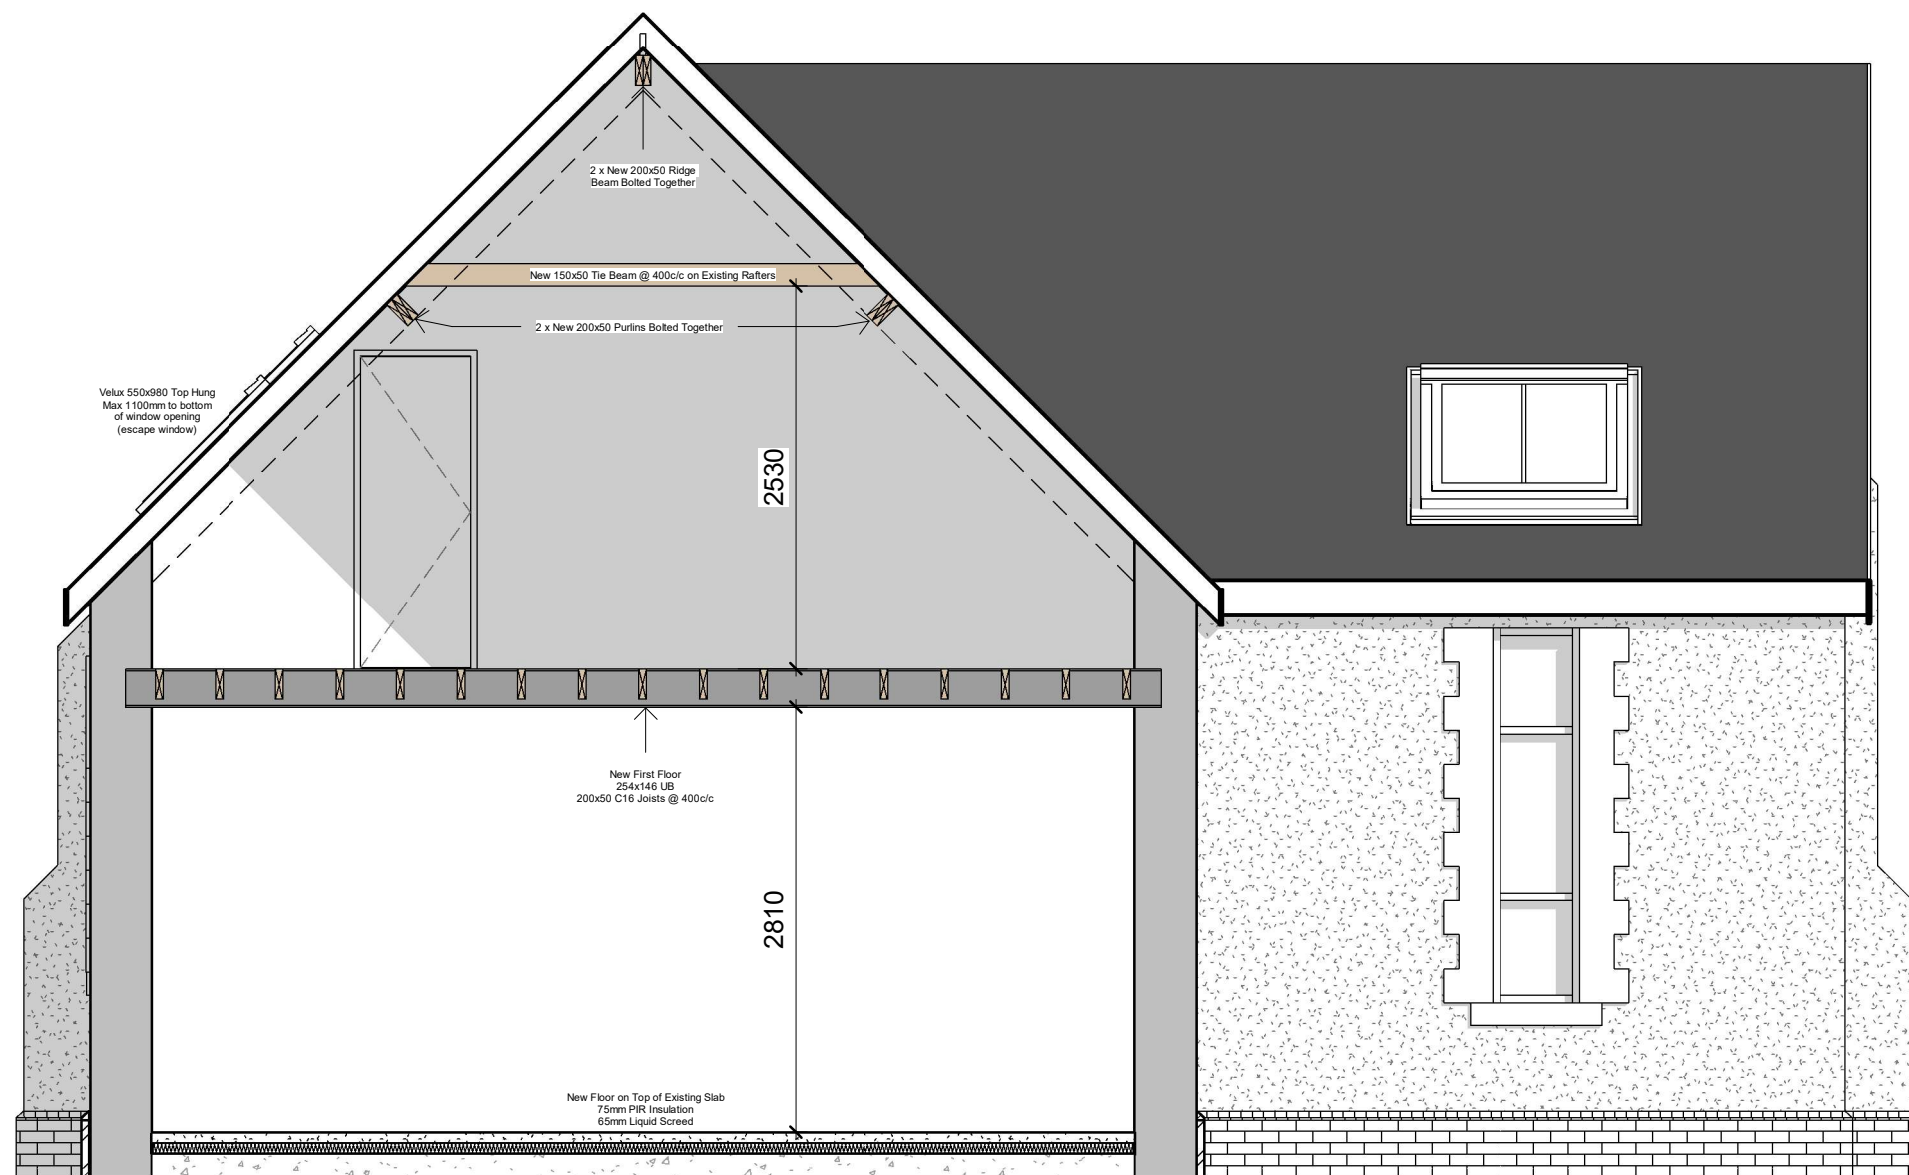

NOTES:



DRAWING STATUS

Planning

PROJECT

St Tydfil's Church Conversion,
Bryn

TITLE

Proposed Section

CLIENT

Mr K Heycock

DRAWN BY
Gareth Owen

DATE
23.10.20

SCALE (@A3)
1 : 50

PROJECT NO.
GOCD DH01

DRAWING NO.
A105

REV
-

GO CONCEPT DESIGNS LTD, 9 DARWIN RD, PORT TALBOT, SA12 6BT
gareth@goconceptdesigns.co.uk


1

Proposed Section

1 : 50



1 Existing Front Elevation
1 : 100

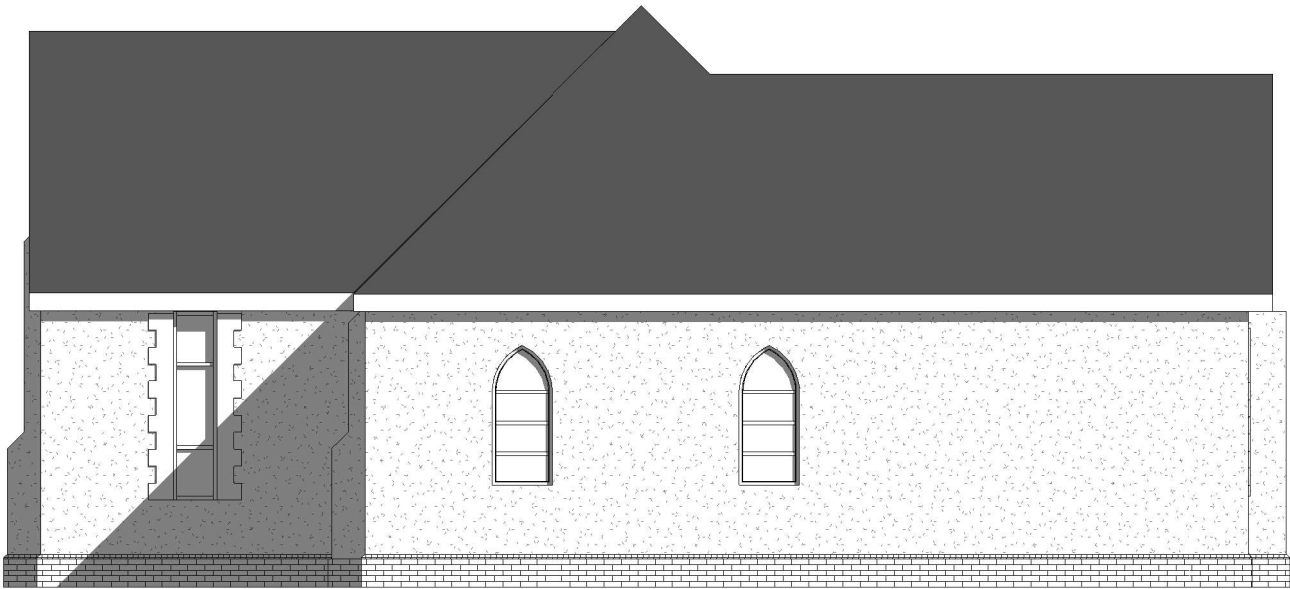

2 Existing Rear Elevation
1 : 100

NOTES:



DRAWING STATUS

Planning

PROJECT

St Tydfil's Church Conversion,
Bryn

TITLE

Existing Front & Rear Elevations

CLIENT

Mr K Heycock

DRAWN BY

Gareth Owen

DATE

23.10.20

SCALE (@A3)

1 : 100

PROJECT NO.

GOCD DH01

DRAWING NO.

A106

REV

-

GO CONCEPT DESIGNS LTD, 9 DARWIN RD, PORT TALBOT, SA12 6BT
gareth@goconceptdesigns.co.uk



1

Existing Right Elevation

1 : 100



2

Existing Left Elevation

1 : 100

NOTES:



DRAWING STATUS

Planning

PROJECT

St Tydfil's Church Conversion,
Bryn

TITLE

Existing Right & Left Elevations

CLIENT

Mr K Heycock

DRAWN BY
Gareth Owen

DATE
23.10.20

SCALE (@A3)
1 : 100

PROJECT NO.
GOCD DH01


DRAWING NO.
A107

REV
-

GO CONCEPT DESIGNS LTD, 9 DARWIN RD, PORT TALBOT, SA12 6BT
gareth@goconceptdesigns.co.uk



1 Proposed Front Elevation
1 : 100

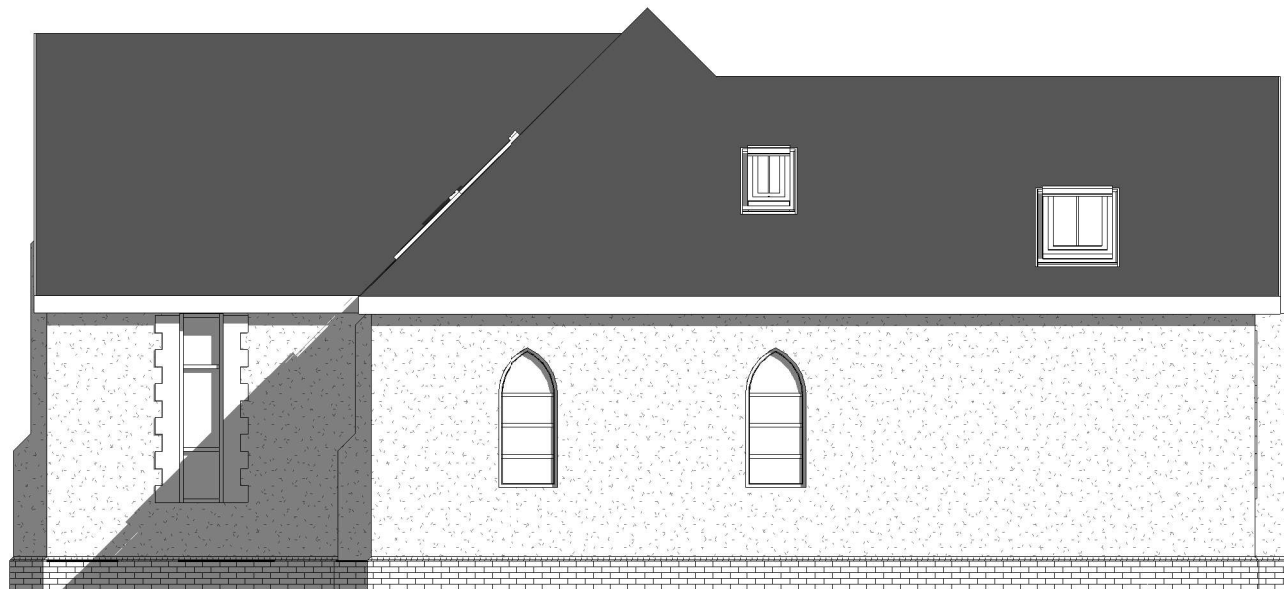

2 Proposed Rear Elevation
1 : 100

NOTES:



DRAWING STATUS	
Planning	
PROJECT	
St Tydfil's Church Conversion, Bryn	
TITLE	
Proposed Front & Rear Elevations	
CLIENT	
Mr K Heycock	
DRAWN BY Gareth Owen	DATE 23.10.20
SCALE (@A3) 1 : 100	PROJECT NO. GOCD DH01
DRAWING NO. A108	REV P1
GO CONCEPT DESIGNS LTD, 9 DARWIN RD, PORT TALBOT, SA12 6BT gareth@goconceptdesigns.co.uk	



1 Proposed Right Elevation
1 : 100



2 Proposed Left Elevation
1 : 100

NOTES:



DRAWING STATUS	
Planning	
PROJECT	
St Tydfil's Church Conversion, Bryn	
TITLE	
Proposed Right & Left Elevations	
CLIENT	
Mr K Heycock	
DRAWN BY Gareth Owen	DATE 23.10.20
SCALE (@A3) 1 : 100	PROJECT NO. GOCD DH01
DRAWING NO. A109	REV P1
GO CONCEPT DESIGNS LTD, 9 DARWIN RD, PORT TALBOT, SA12 6BT gareth@goconceptdesigns.co.uk	