
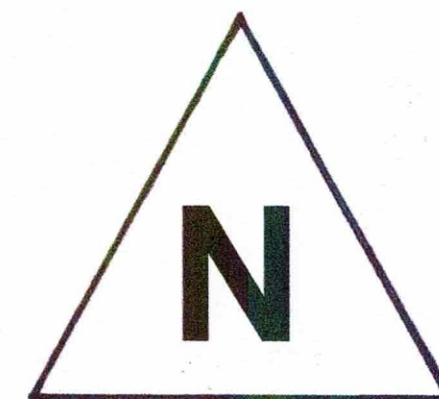


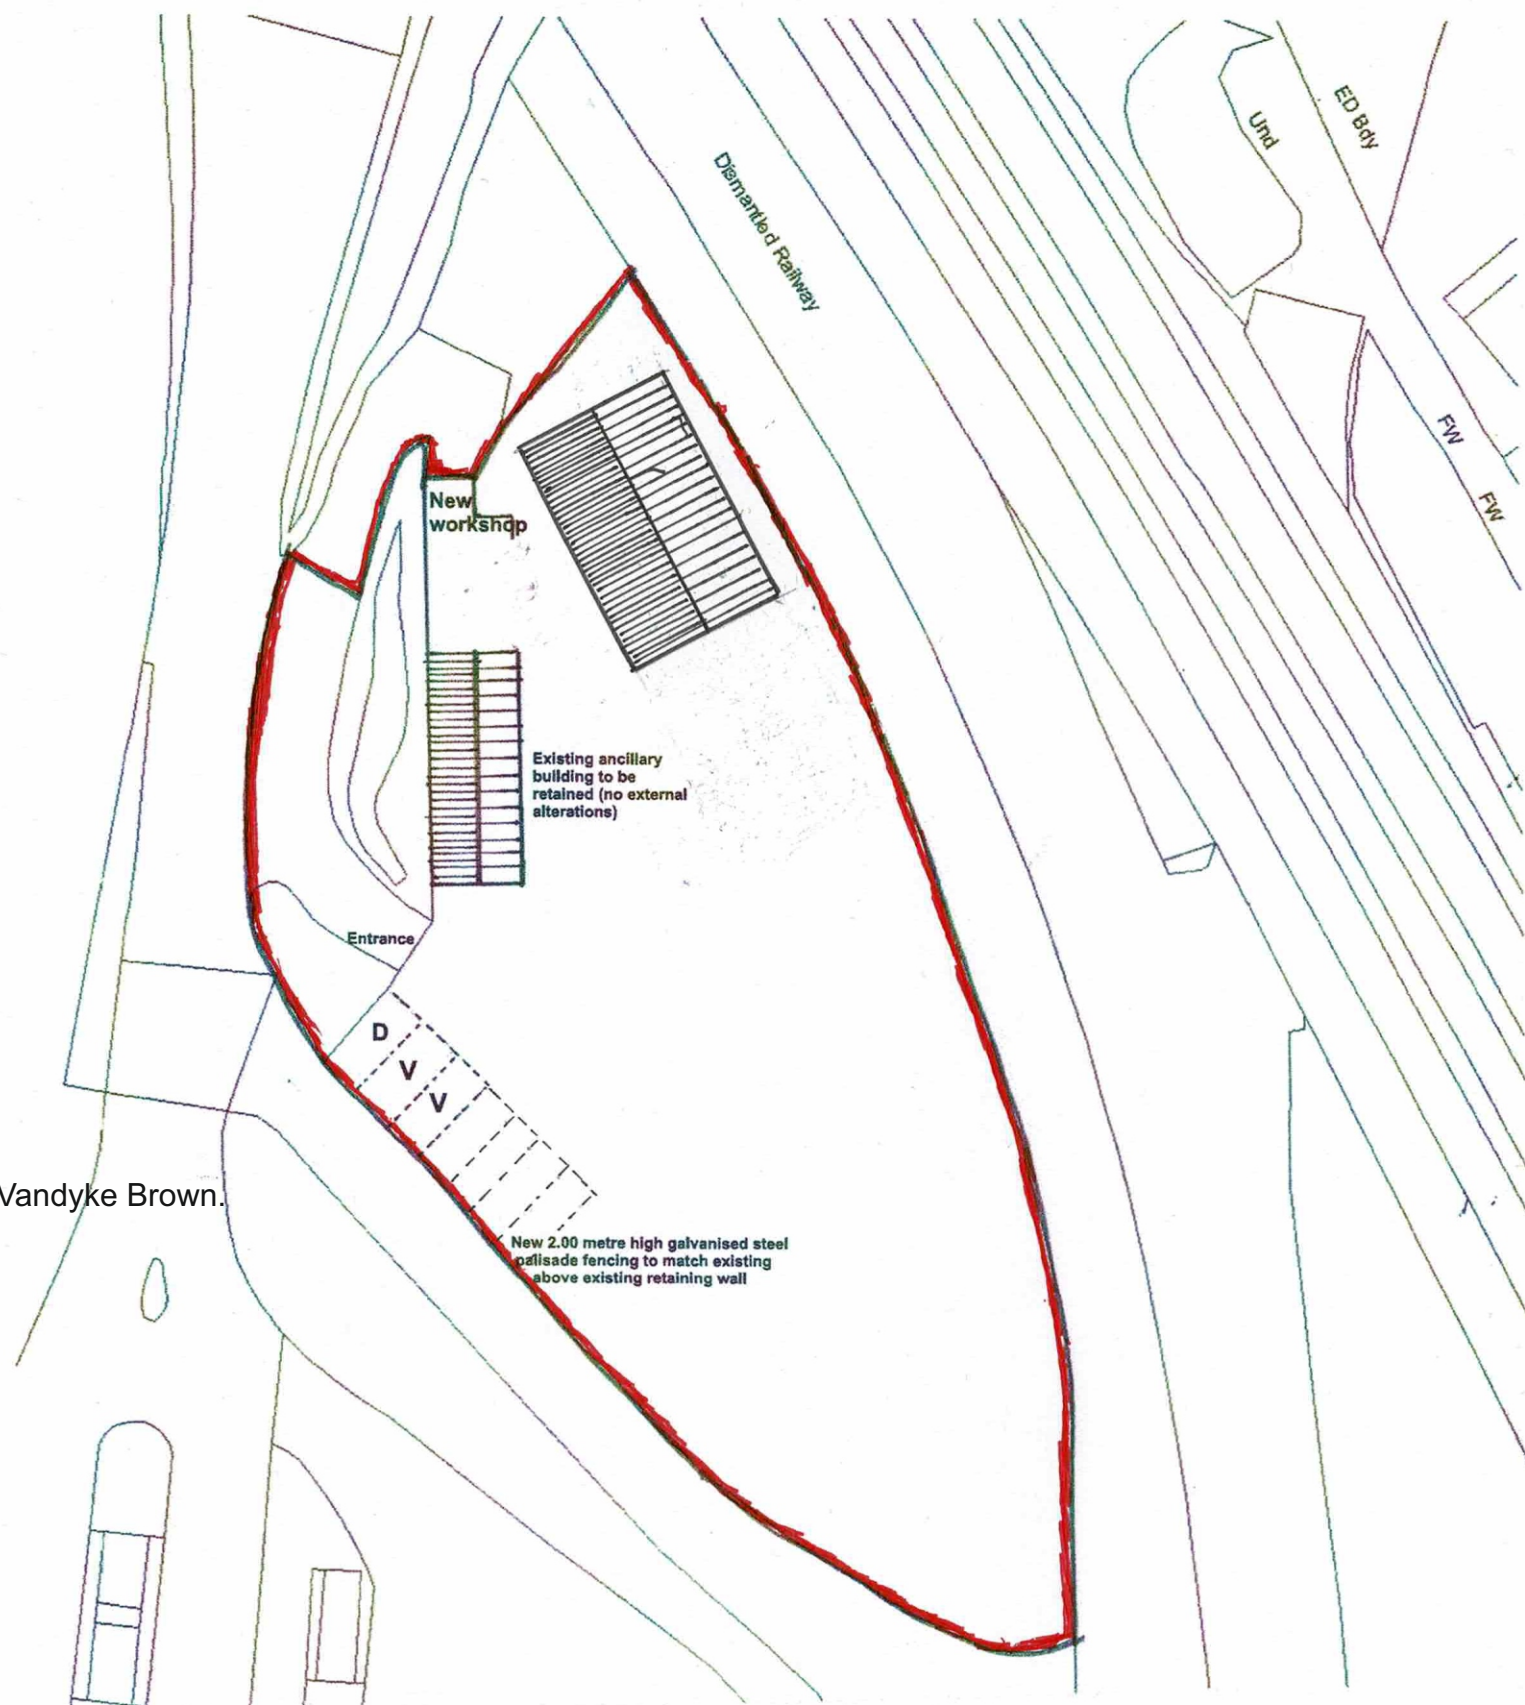

Note:
Material to be used externally on the new building to be Vandyke Brown.

Note:
All new drainage to be in accordance with the Howard Austin Partnership report and drawings approved by the SuDS Approving Body (SAB) before any work is commenced on same.

Ron Bagshaw & Associates Ltd.
Architectural Design & Planning Consultants

Drawing No: RC/2020/07/C

Proposal: Coach Depot

Scale: 1:500 @ A3

Location: Land adjacent to The Arches, off Penrhyn Street, Taibach, Port Talbot Sa13 1LU.

Date: October 2020

Client: Ridgway Coaches Limited.

Revision A: Workshop reduced in size.

Title: Proposed Site Plan.

Revision B: Building moved.



Wood Field House
1b Rosser Terrace
Cilfrew
Neath, SA10 8LH

Contact Details -
01639 632822 (Office)
07870 863859 (Mobile)
mail@ronbagshaw.co.uk