



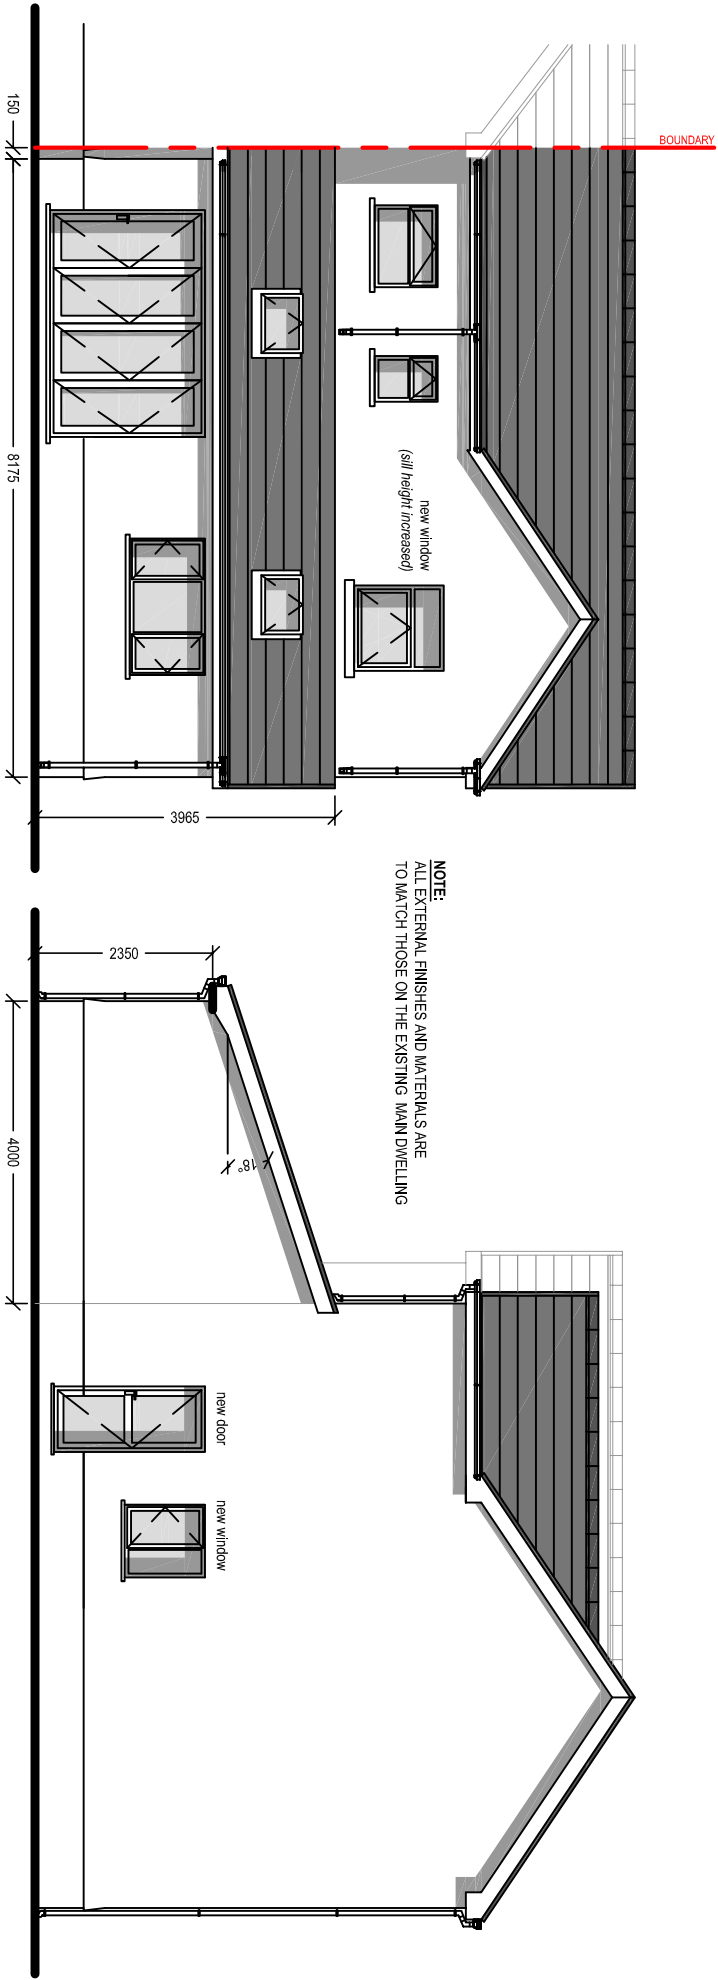

PROPOSED REAR ELEVATION
Scale 1:100

PROPOSED SIDE ELEVATION
Scale 1:100

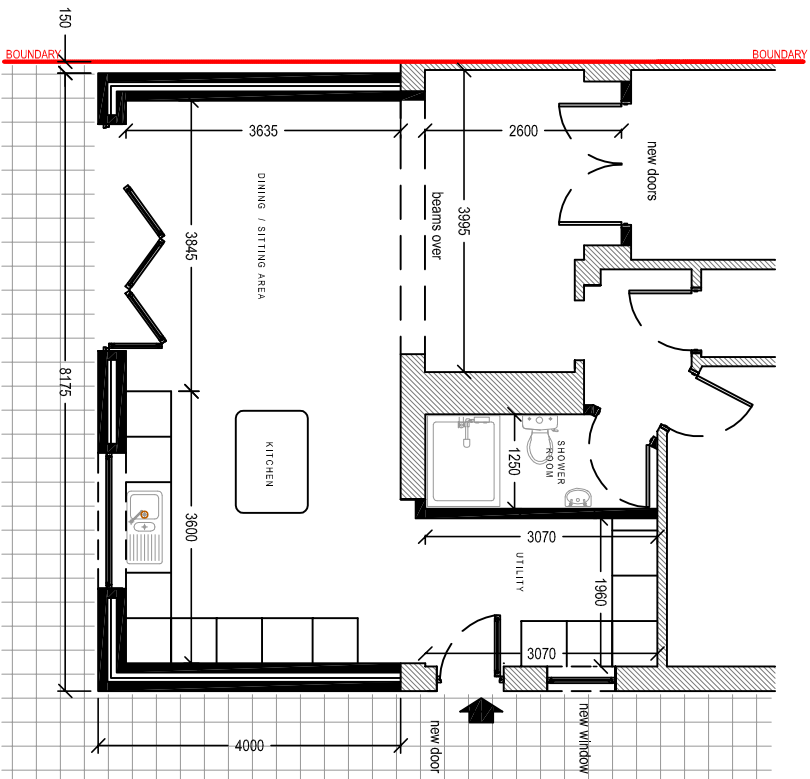

PROPOSED GROUND FLOOR PLAN
Scale 1:100

Client:

Mr. & Mrs. Percival
8 Francis Street
Pontardawe

Project Title:

PROPOSED SINGLE STOREY
REAR EXTENSION

General Notes:

1. Do not scale from this drawing, take typed dimensions only.
2. Dimensions are in millimetres unless otherwise stated.

Drawing Issue:

LAWFUL
DEVELOPMENT

Drawing Title:

PROPOSED ELEVATIONS & PLANS

Drawing No:	Revision:	Date:	Revised:
003	A	10-09-2020	26-10-2020
Scale(s):	1:100	Paper Size:	A3



Cwm Planning & Design Ltd.
(architectural and Draughting Services)