


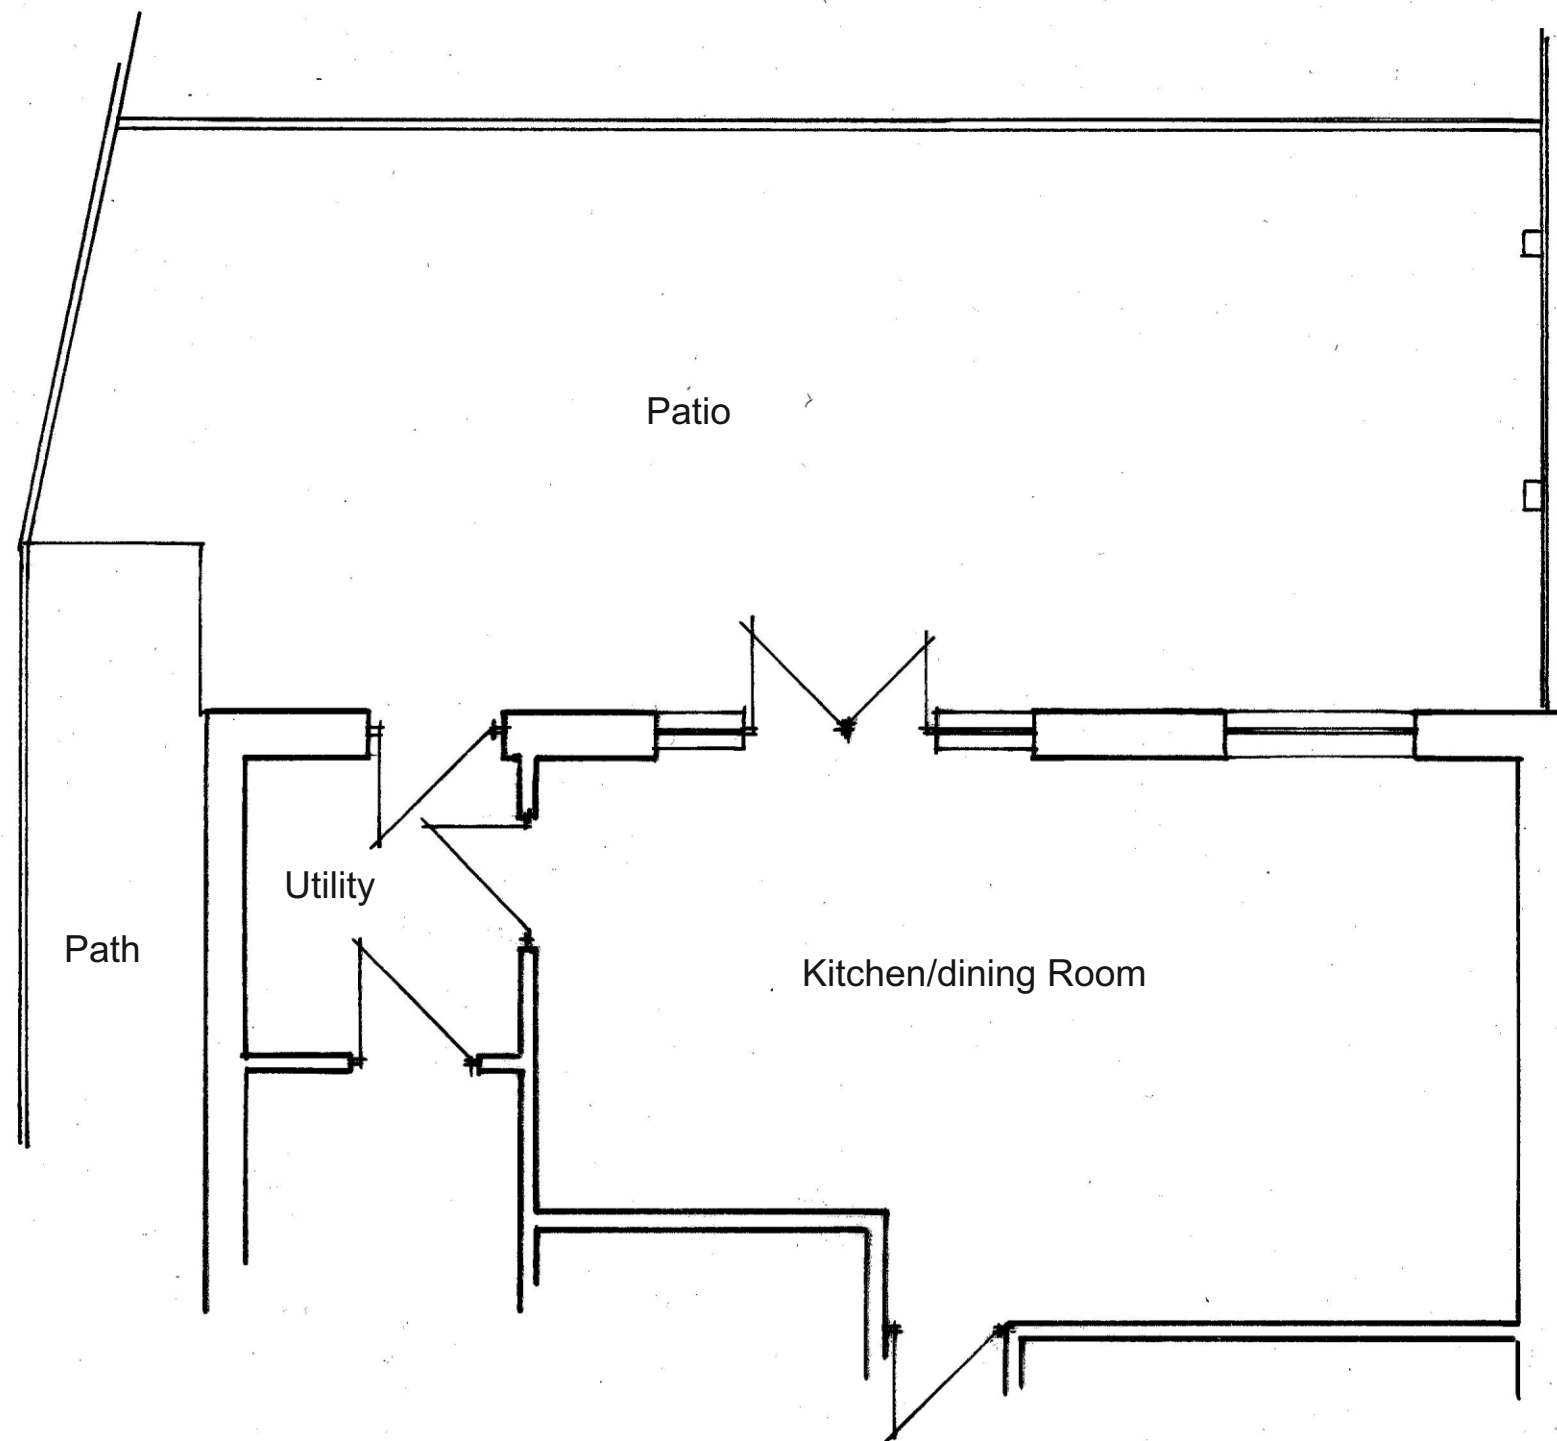

Existing Ground Floor Plan

Ron Bagshaw & Associates Ltd.

Architectural Design & Planning Consultants



Wood Field House
1b Rosser Terrace
Cilfrew
Neath, SA10 8LH

Contact Details -
01639 632822 (Office)
07870 863859 (Mobile)
mail@ronbagshaw.co.uk

Drawing No: LP/2020/01

Scale: 1:50 @ A3

Date: October 2020

Notes/Revisions

Proposal: Rear two storey extension.

Location: 191 Bryn Morgrug, Alltwen, Pontardawe SA8 3BE.

Client: Lynsey Price - same address.

Title: Existing Ground Floor Plan.