




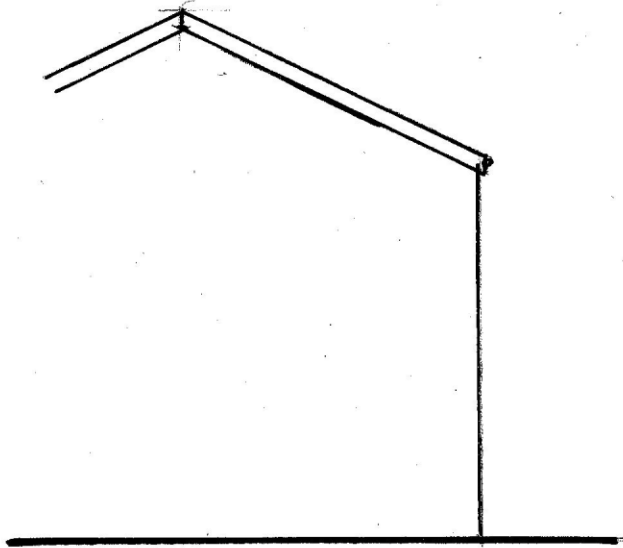


Existing West Elevation

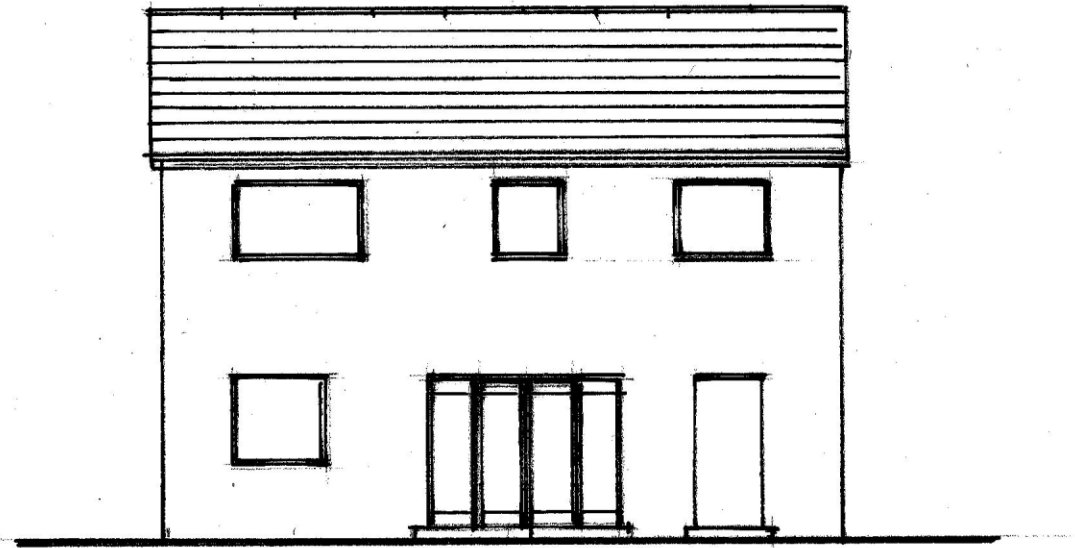


Existing South Elevation

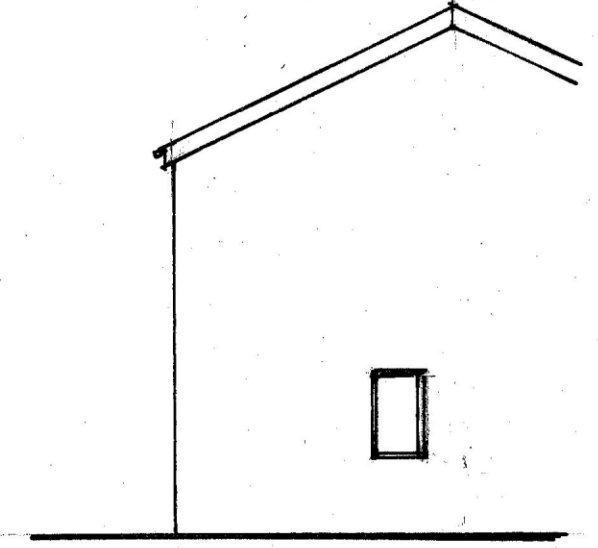


Existing East Elevation

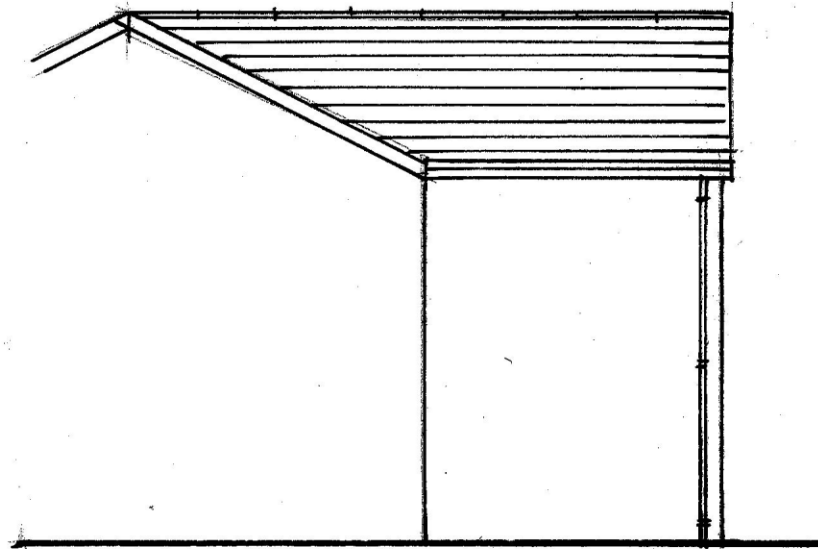

Proposed West Elevation.

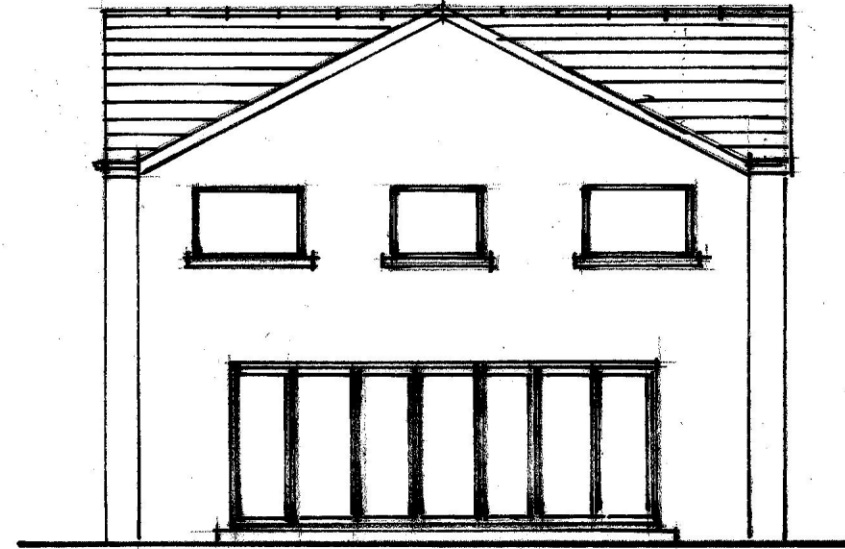

Proposed South Elevation.

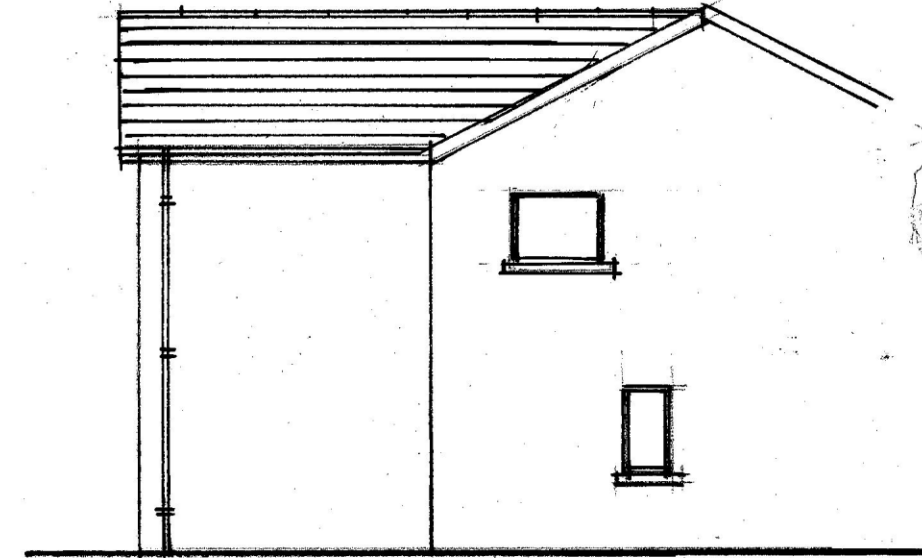

Proposed East Elevation.

# Ron Bagshaw & Associates Ltd.

Architectural Design & Planning Consultants



Wood Field House  
1b Rosser Terrace  
Cilfrew  
Neath, SA10 8LH

Contact Details -  
01639 632822 (Office)  
07870 863859 (Mobile)  
mail@ronbagshaw.co.uk

Drawing No: LP/2020/03

Scale: 1:100 @ A3

Date: October 2020

Notes/Revisions

Proposal: Rear extension.

Location: 191 Bryn Morgrug, Alltwen, Pontardawe

Client: Lynsey Price - same address

Title: Elevations.