



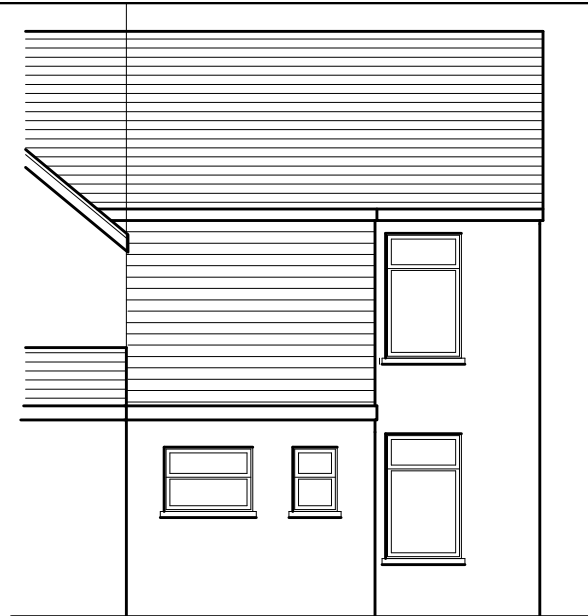


Proposed Rear Elevation

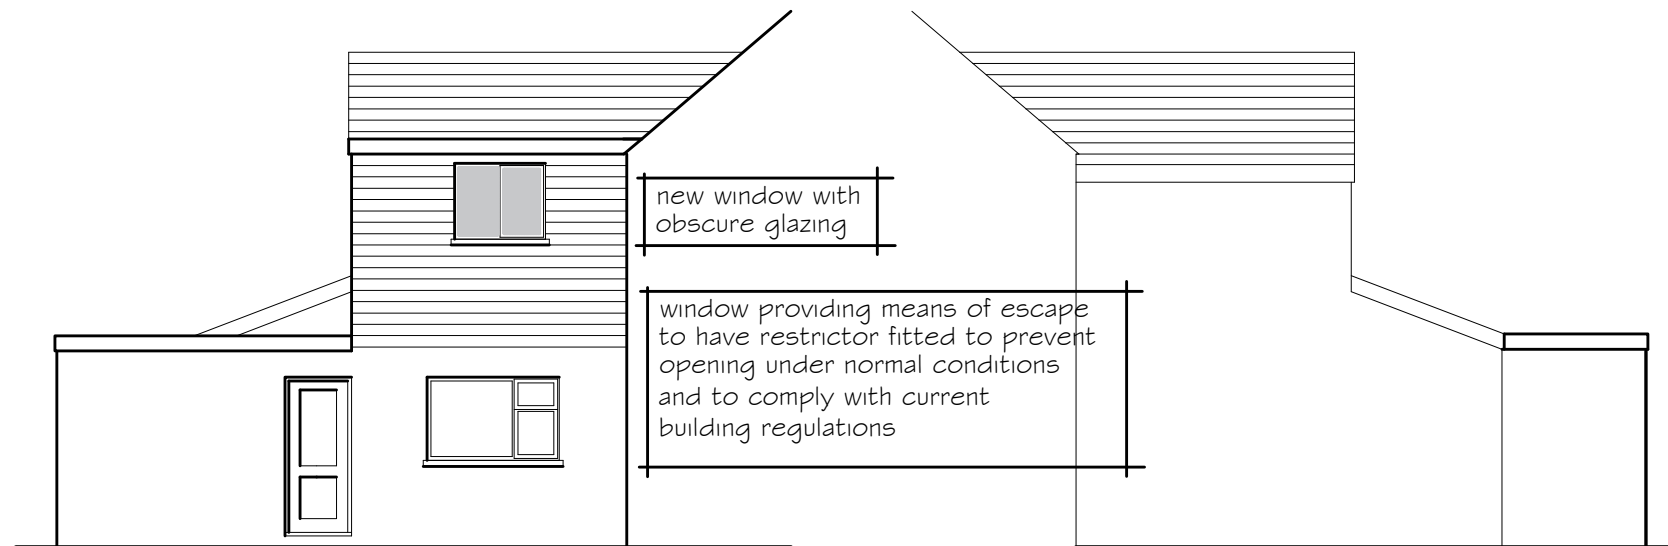


Proposed RH Side Elevation


Proposed LH Side Elevation
NO CHANGES

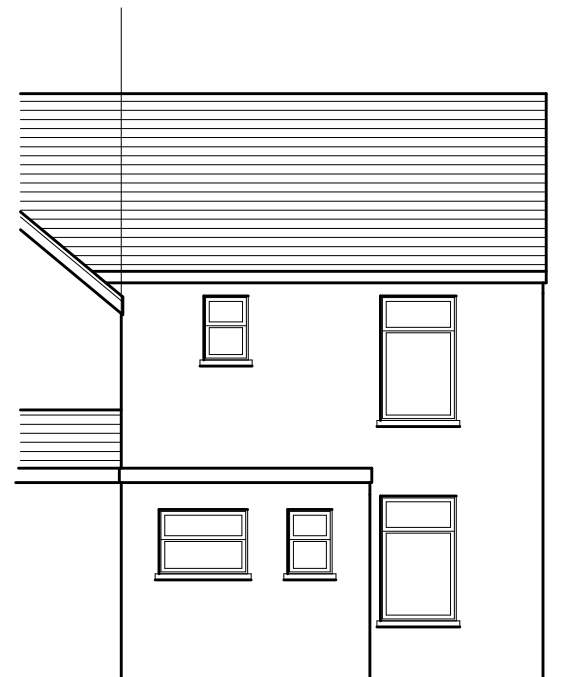

Existing Rear Elevation

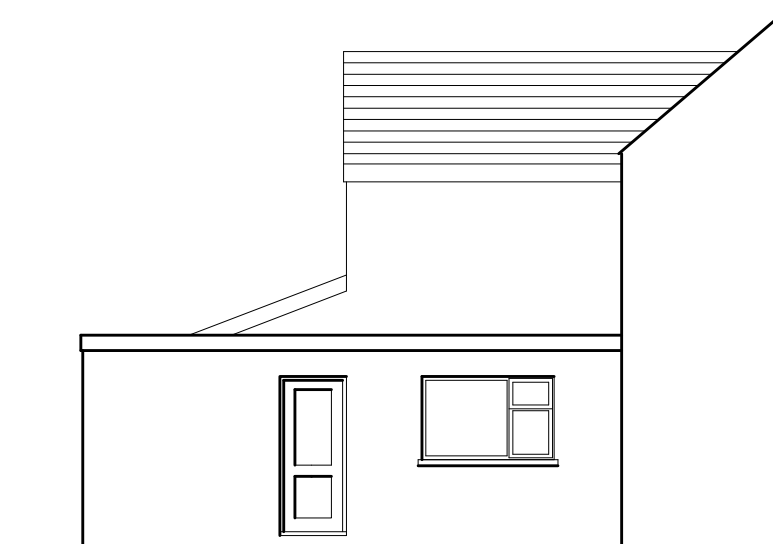

Existing RH Side Elevation

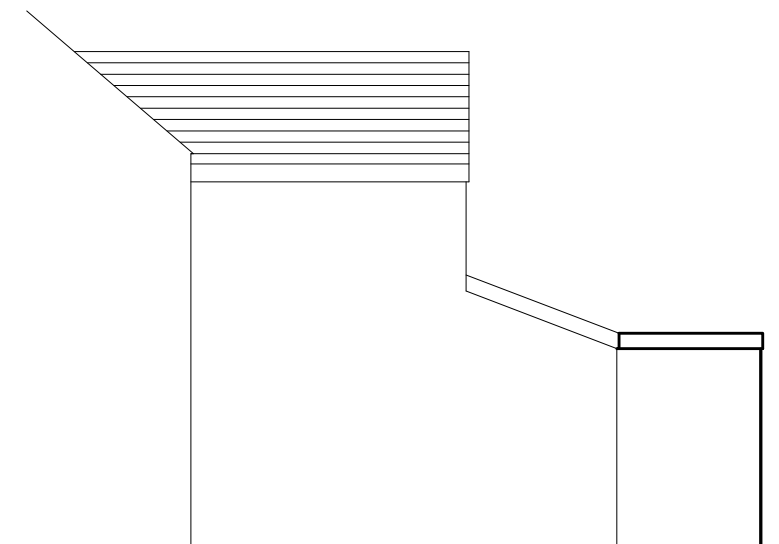

Existing LH Side Elevation
VIEW FROM ADJOINING PROPERTY

GENERAL NOTES

THE DESIGN AND CONSTRUCTION OF THE BUILDING WORKS
AND ALL SERVICES WILL BE CARRIED OUT TO SATISFY THE
REQUIREMENTS SET OUT IN LATEST STATUTORY BUILDING
REGULATIONS AND TO THE APPROVAL OF THE APPOINTED
BUILDING INSPECTOR

Proposed Materials & Finishes

Roof

Flat roof glass fibre finish
White PVCu fascia, soffit and barge boards.
White PVCu rainwater goods

Walls

cedar wood cladding

Windows, doors to comprise of
double glazed White PVCu units.

revision A 23/10/20
details added for new first floor window

Proposed Bedroom Extension
68 The Highlands
Neath Abbey NPT

Existing & Proposed
Elevations

drawing No
68 TH - 01 rev A

date Sept 2020 scale 1:100