





Existing Front Elevation




Existing Rear Elevation

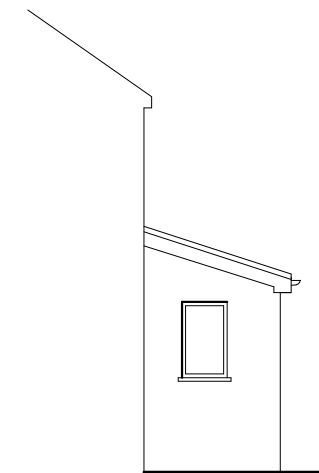

Side Elevation - no changes

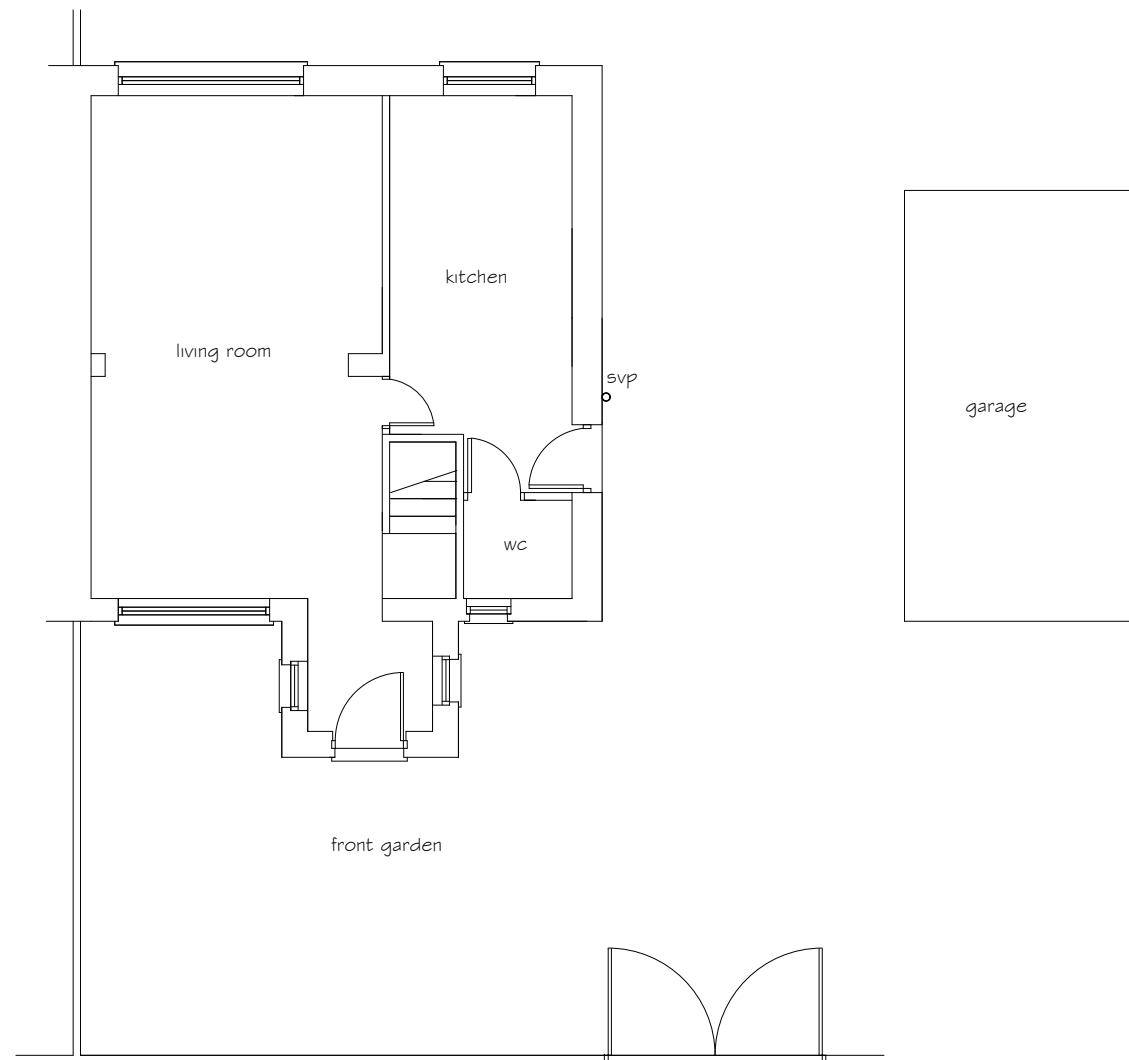

Existing Ground Floor Plan

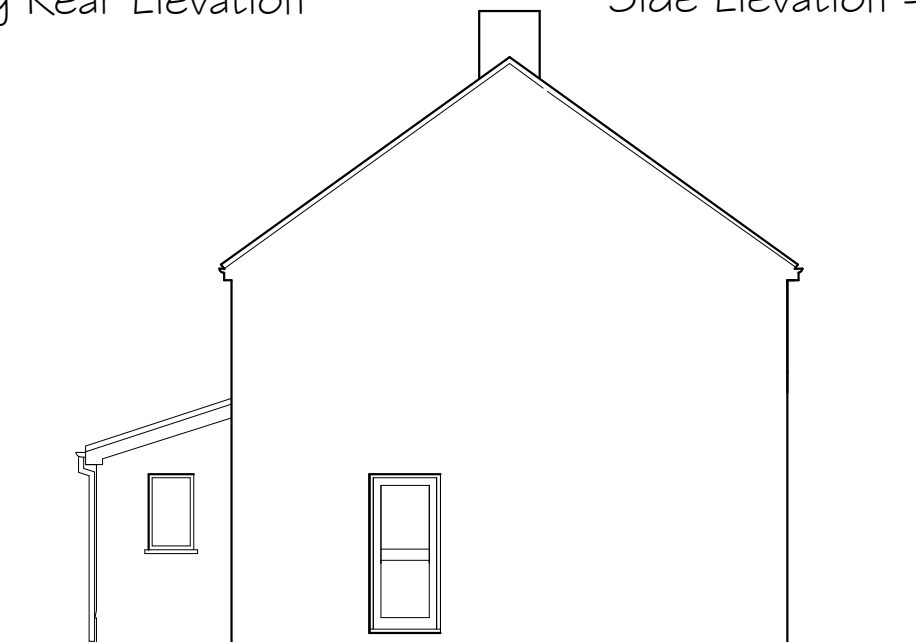

Existing Side Elevation

Existing Materials & Finishes

concrete tile roof covering
brown PVCu fascia, soffit and barge boards
brown PVCu rainwater goods

Walls - 'no fines' construction with external insulation with render and dash finish

Windows & doors
double glazed white PVCu units.

PETER JONES TALBOT DESIGN SERVICES mobile: 07817538014 email: jonespeter177@gmail.com	project title Proposed attached annex 4 Newton Avenue Port Talbot	drawing title existing elevations and floor plan	date March 2020	scale 1:100
			drawing No 4NA - 02	