





Proposed Front Elevation




Proposed Rear Elevation

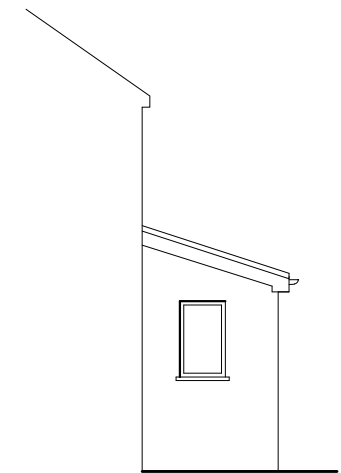


Side Elevation - no changes

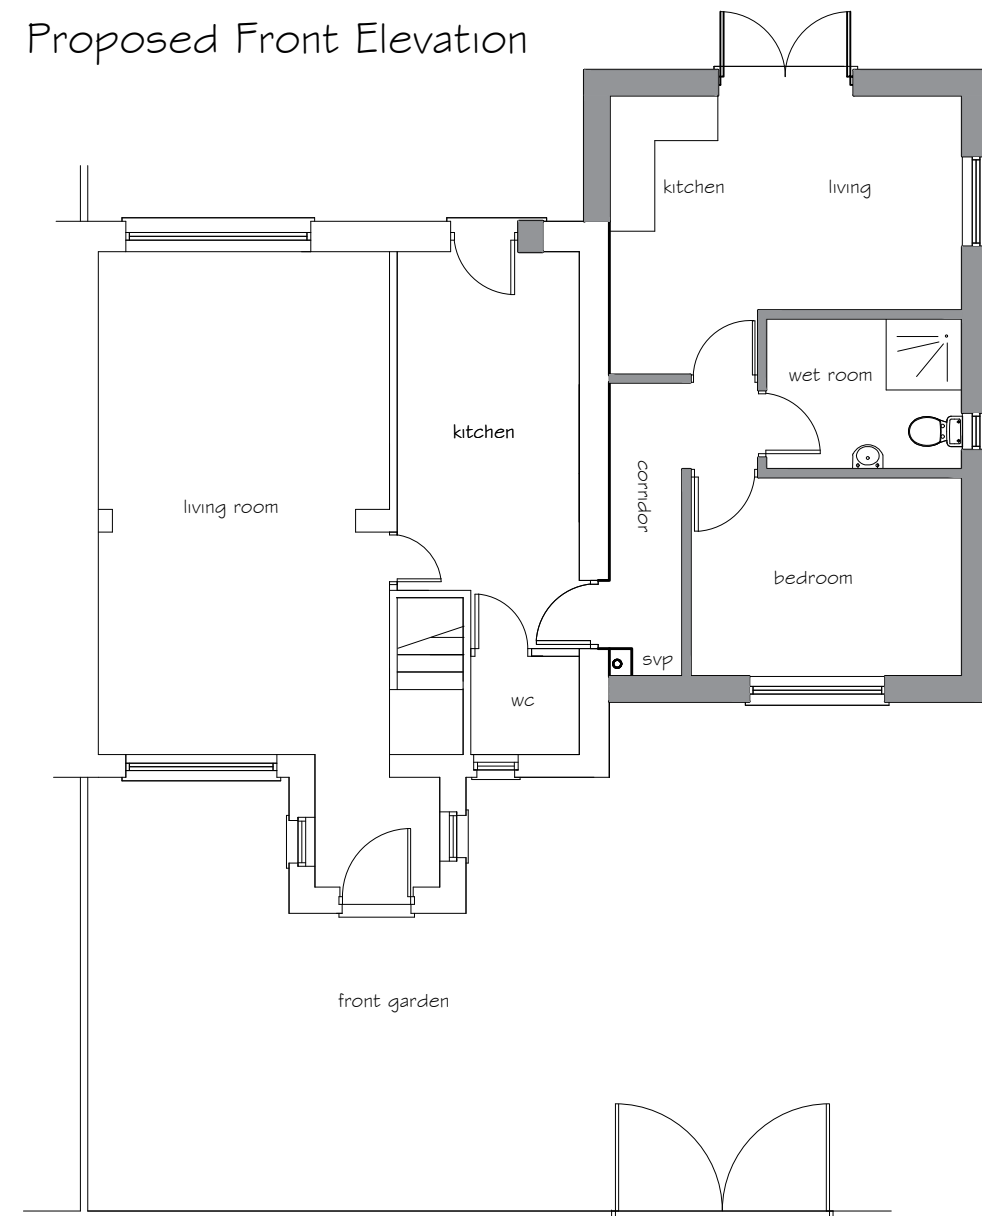

Proposed Ground Floor Plan

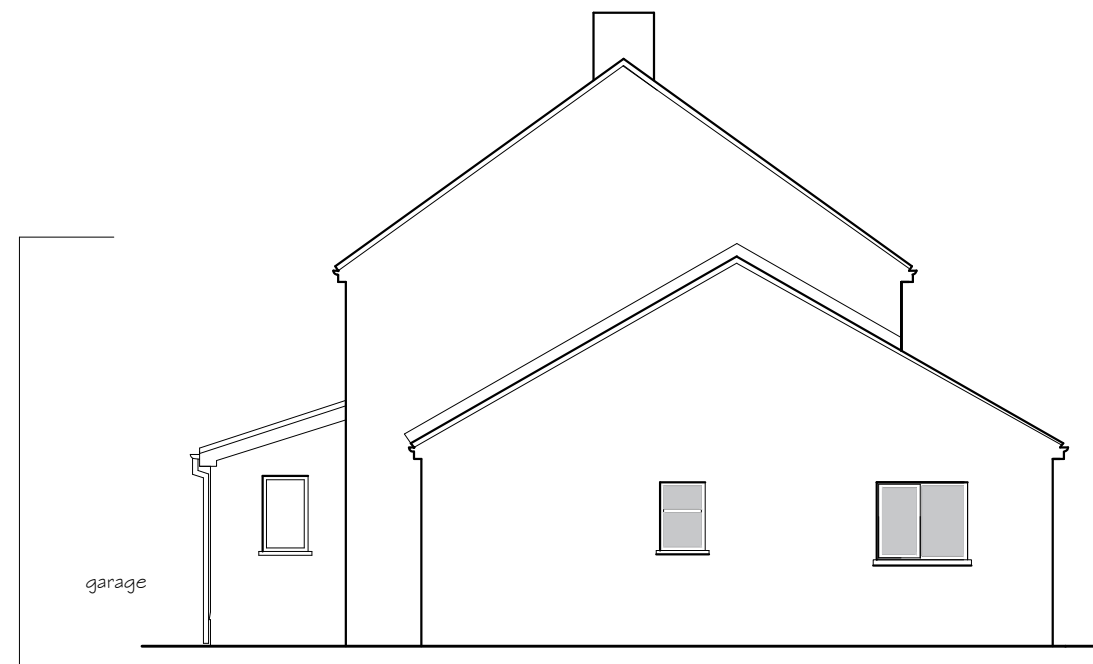

Proposed RH Side Elevation

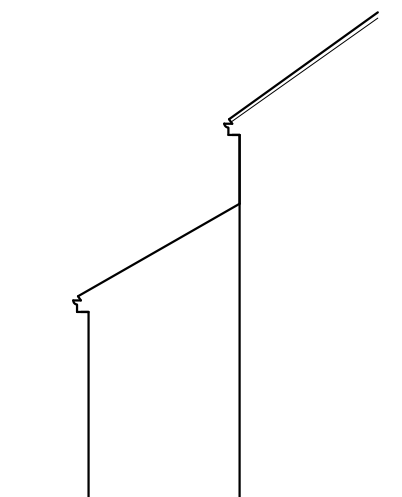

Proposed LH Side Elevation

Proposed Materials & Finishes
 concrete tile roof covering to match
 brown PVCu fascia, soffit and barge boards.
 brown PVCu rainwater goods
 Walls - rendered finish to match
 Windows & doors
 double glazed brown PVCu units.

PETER JONES TALBOT DESIGN SERVICES mobile: 07817538014 email: jonespeter177@gmail.com	project title Proposed attached annex 4 Newton Avenue Port Talbot	drawing title proposed elevations and floor plan	date July 2020	scale 1:100
			drawing No 4NA - 03	