


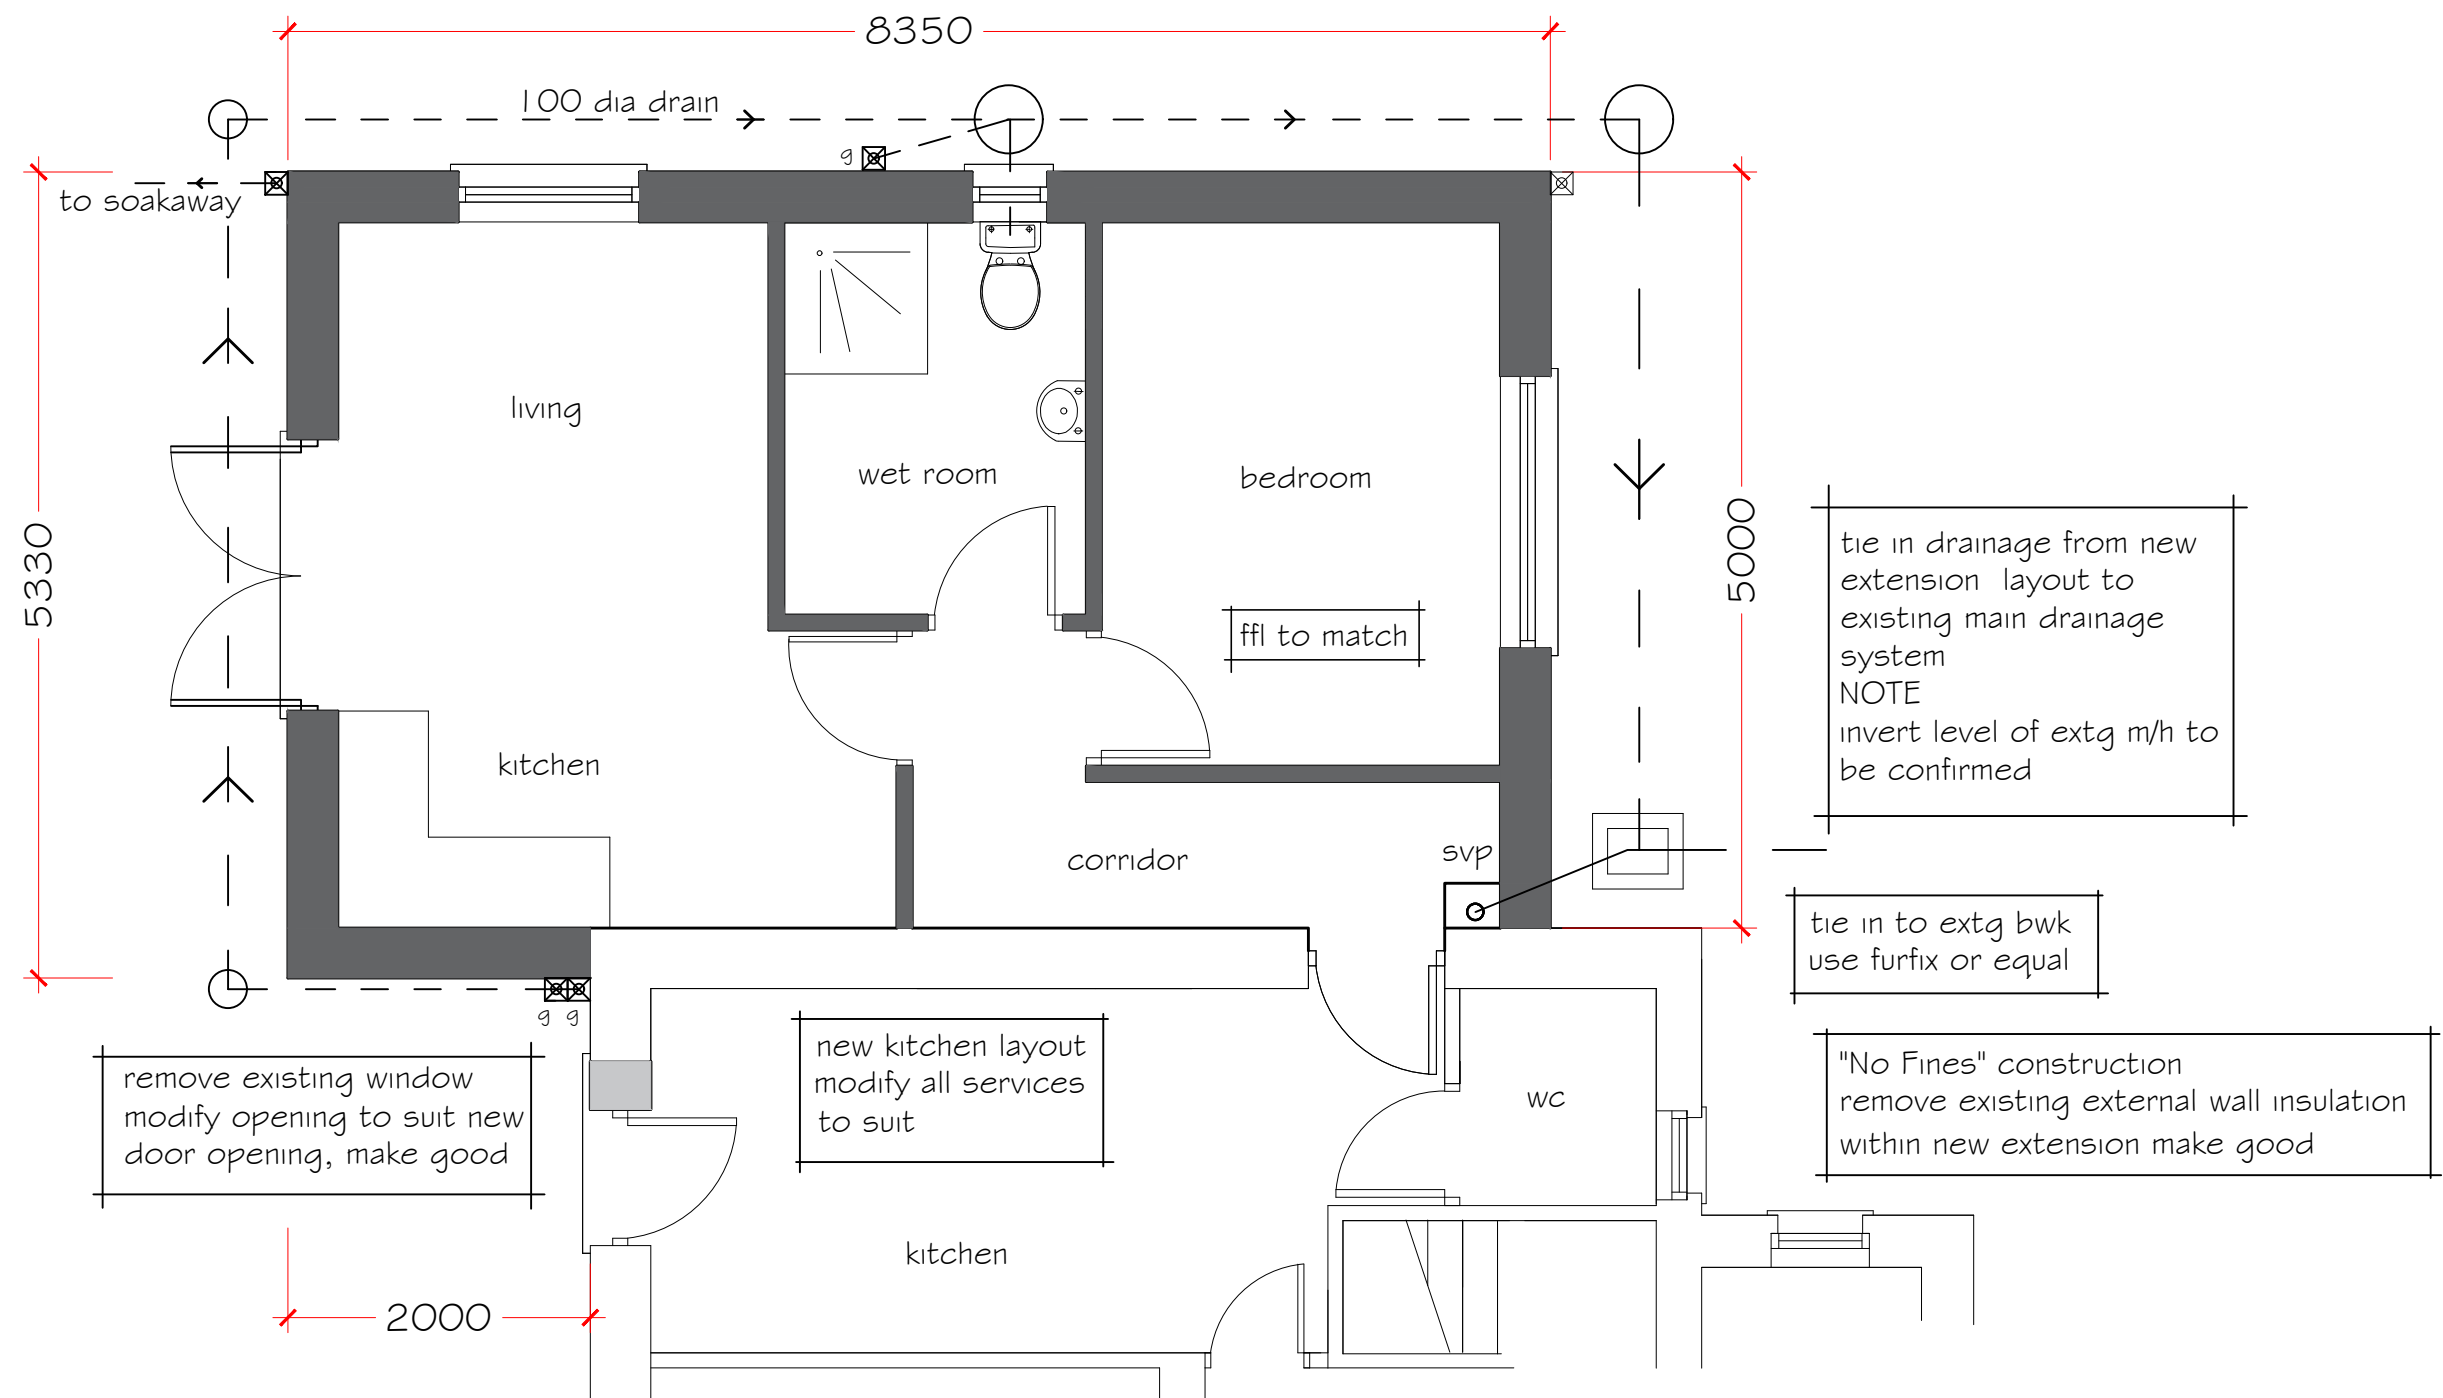

PETER JONES TALBOT DESIGN SERVICES mobile: 07817538014 email: jonespeter177@gmail.com	project title Proposed attached annex 4 Newton Avenue Port Talbot	drawing title Proposed floor plan	date Aug 2020	scale 1:50
			drawing No 4NA - 04	