




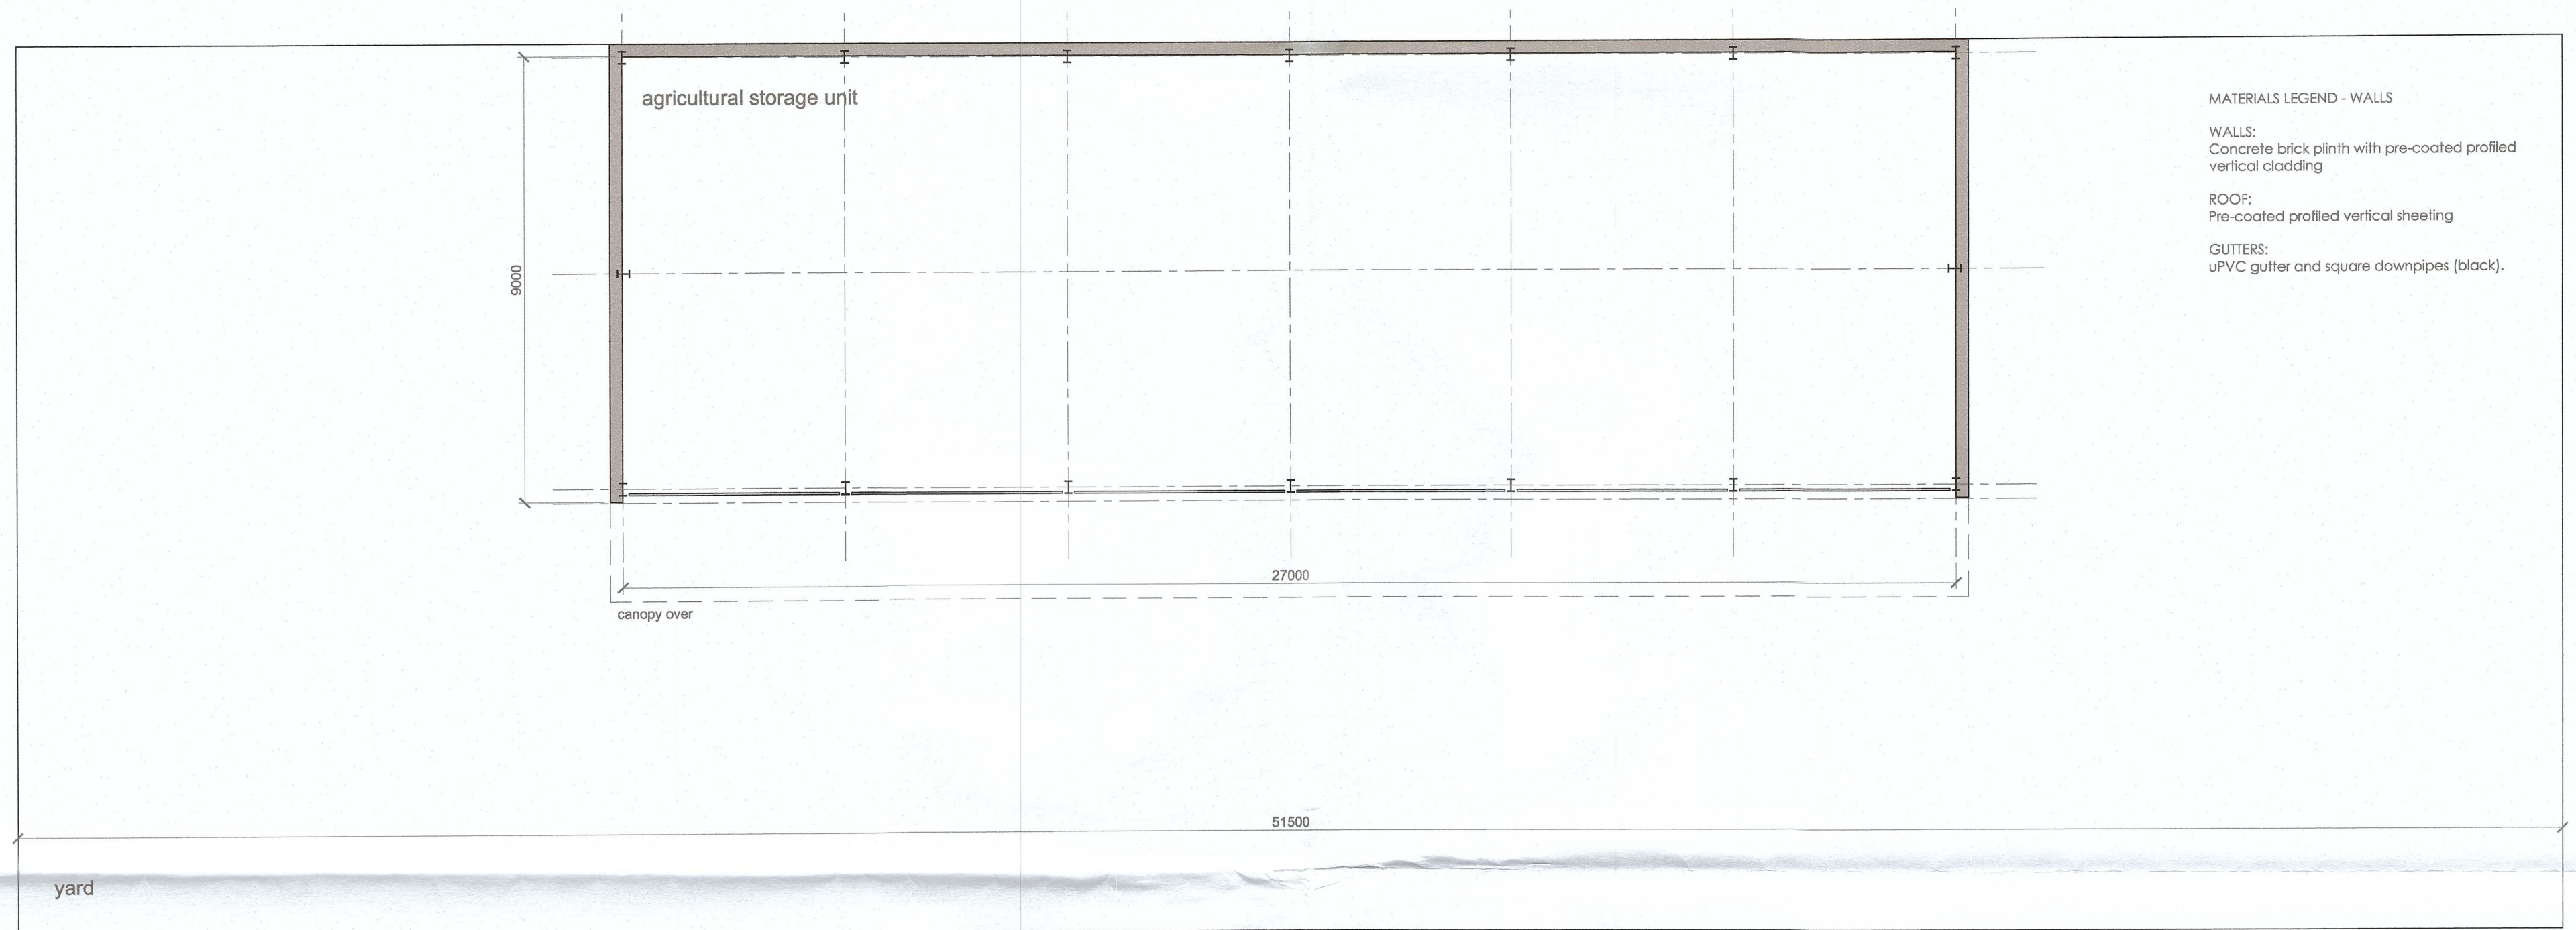


plan - proposed

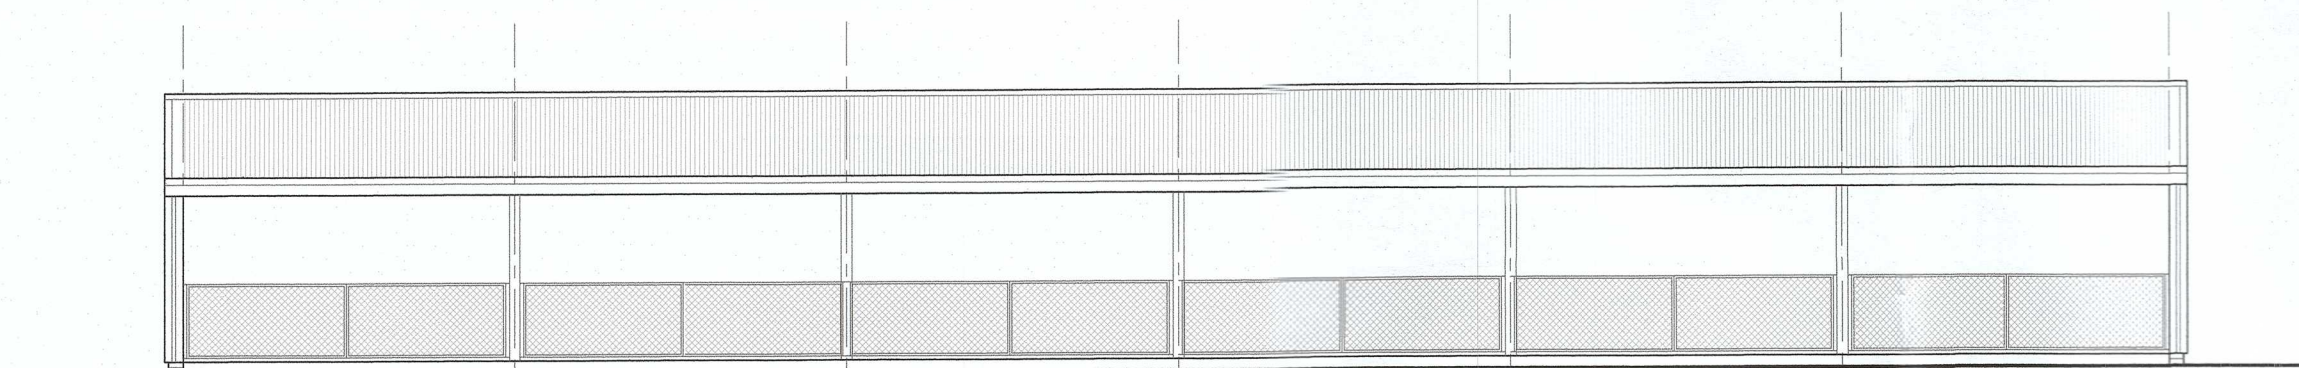


yard elevation - proposed

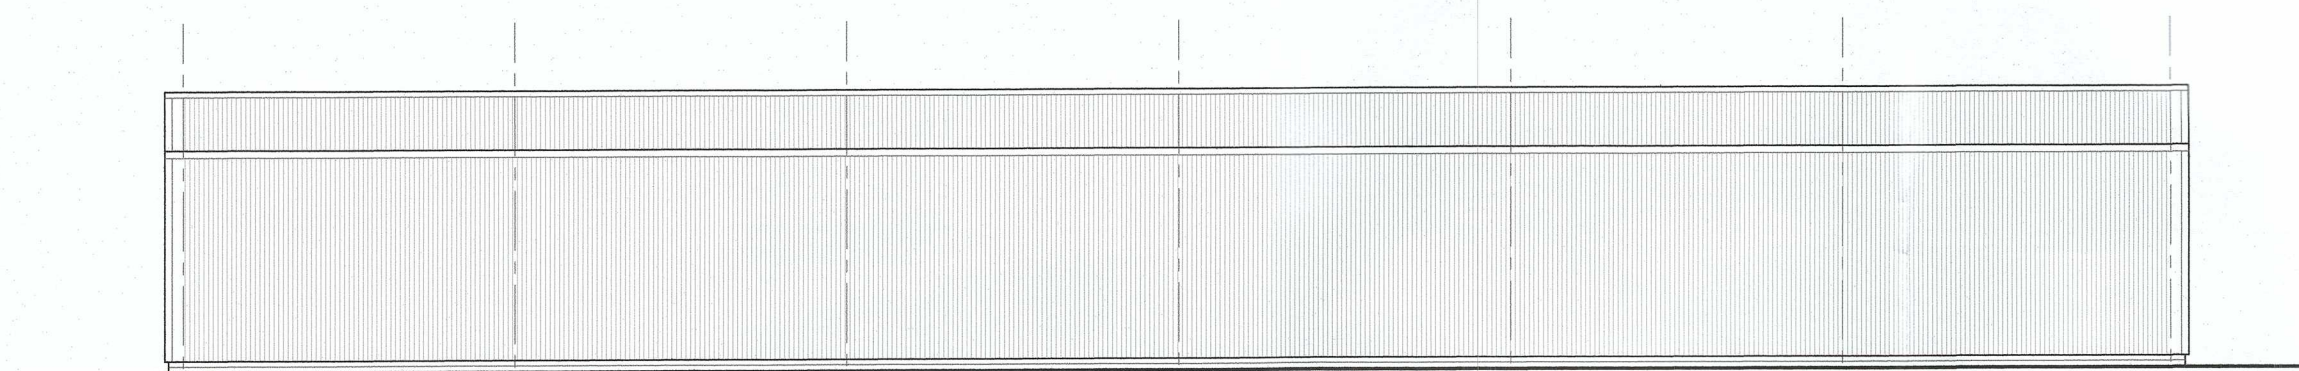

rear elevation - proposed

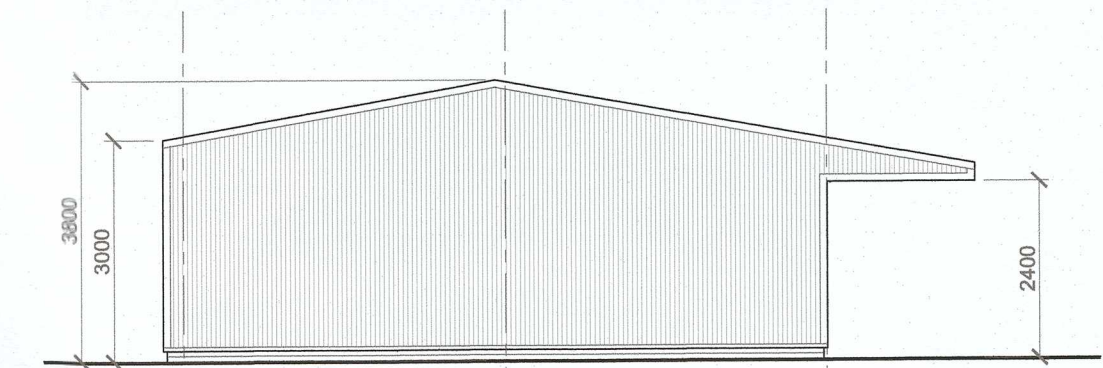

side elevation - proposed

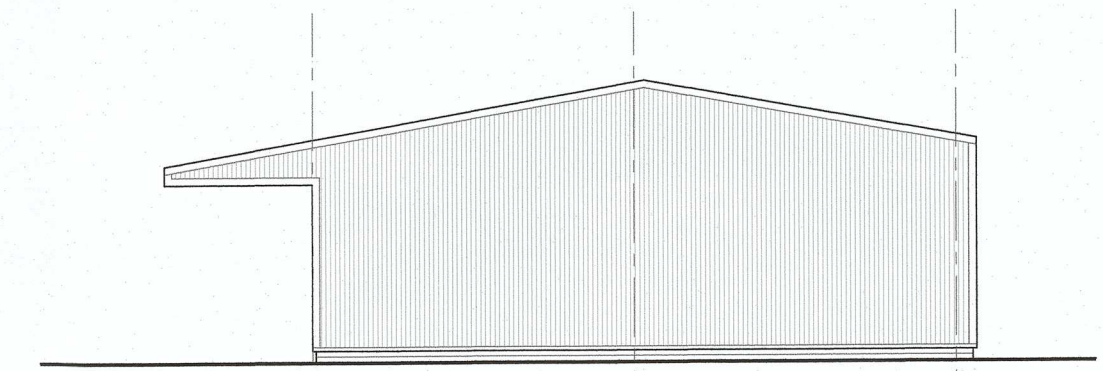


side elevation - proposed

RICKYARD FARM - MARGAM

PROPOSED AGRICULTURAL UNIT

SKETCH SCHEME
PLANS & ELEVATIONS
DRAWING NO. **2020** - SK01 / SCALE 1:100 @ A2
31.07.2020 / REV:

 

ARCHITECTURAL DESIGN
(SOUTH WALES)

Canna Studio
Llangan
CF35 5DR

t. 01446 772581
e. info@ad-sw.co.uk