



Superseded

Scale 1:50/1:100 @ A2		Drawing No PL20-21	
Drawn By PLN		Date 17/02/20	Job No PL20
		Rev 1	
Title Existing Plans & Elevations			
Project 14, Brynawelon Tonna, Neath SA11 3NQ			
Client Emma Jenkins			
Rev 1	Description	Date	


EXISTING GROUND FLOOR PLAN 1:50

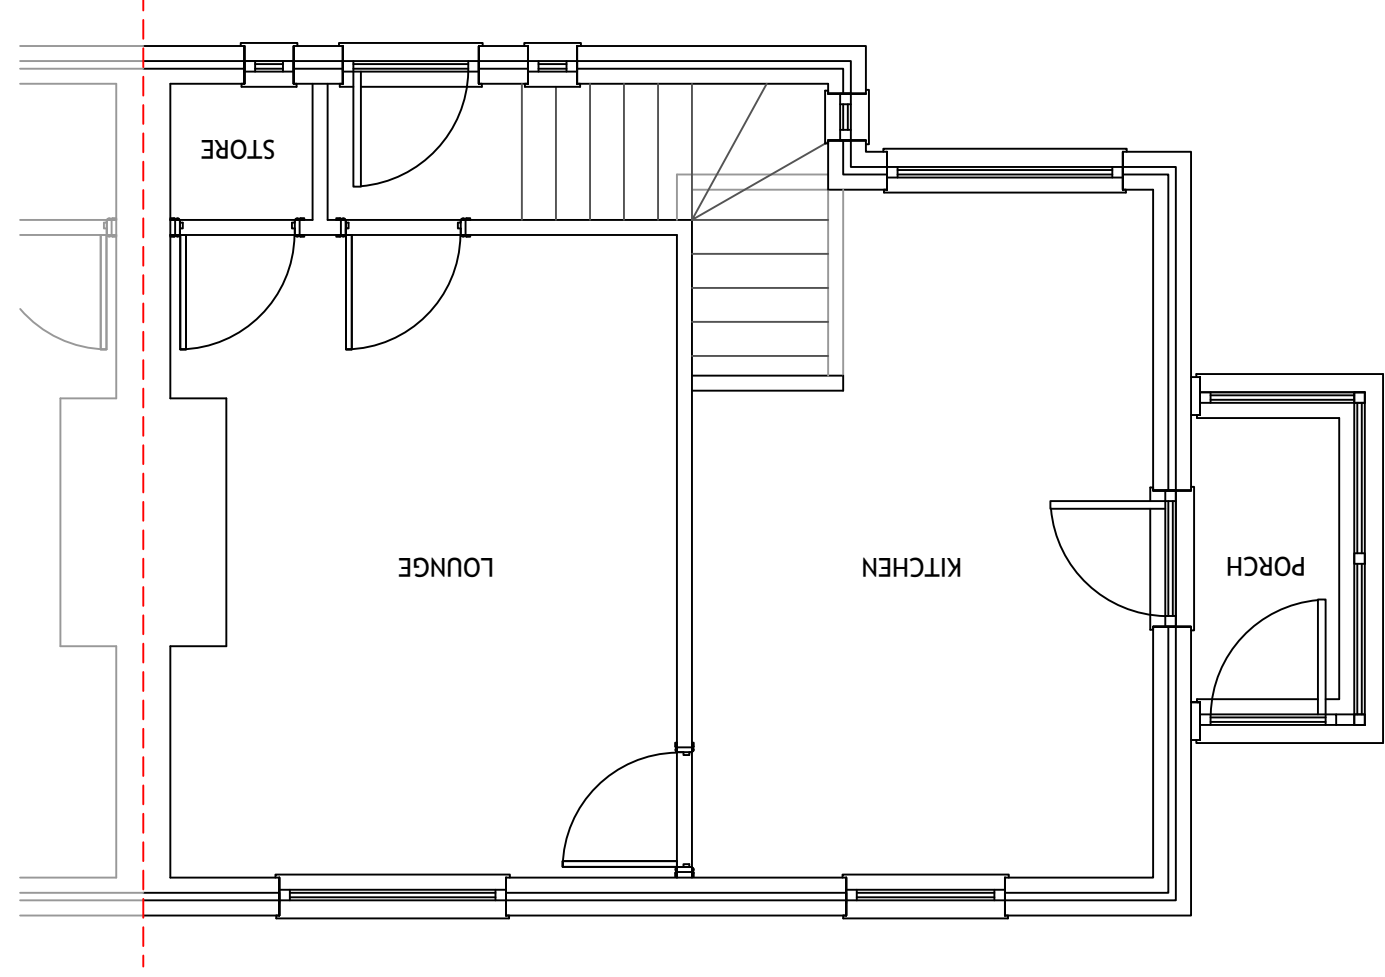


EXISTING FIRST FLOOR PLAN 1:50

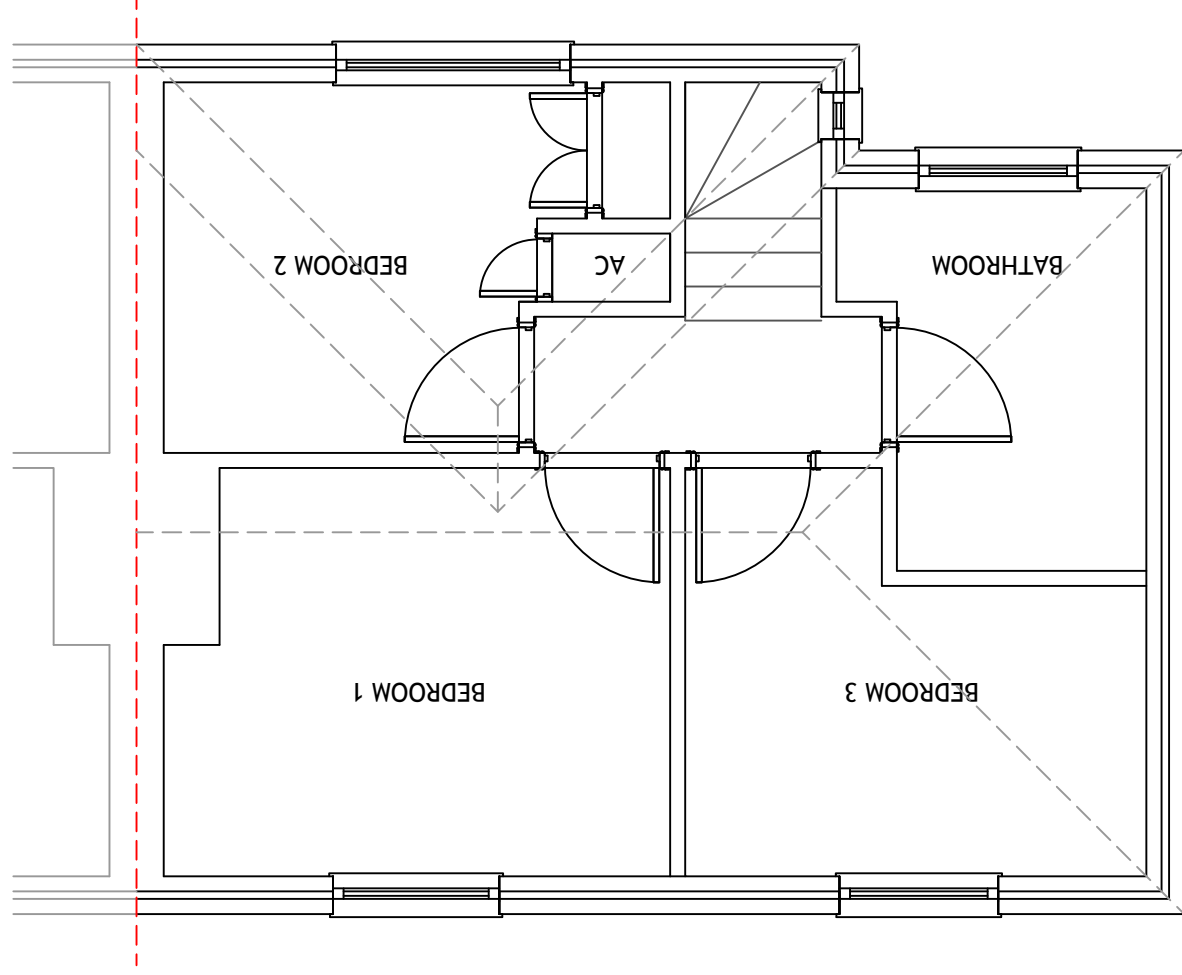


EXISTING LEFT ELEVATION 1:75

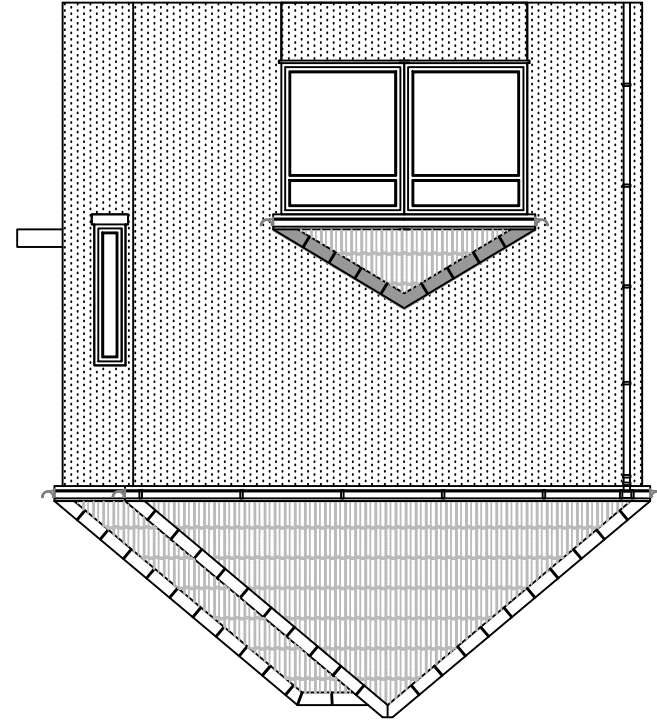

EXISTING FRONT ELEVATION 1:75

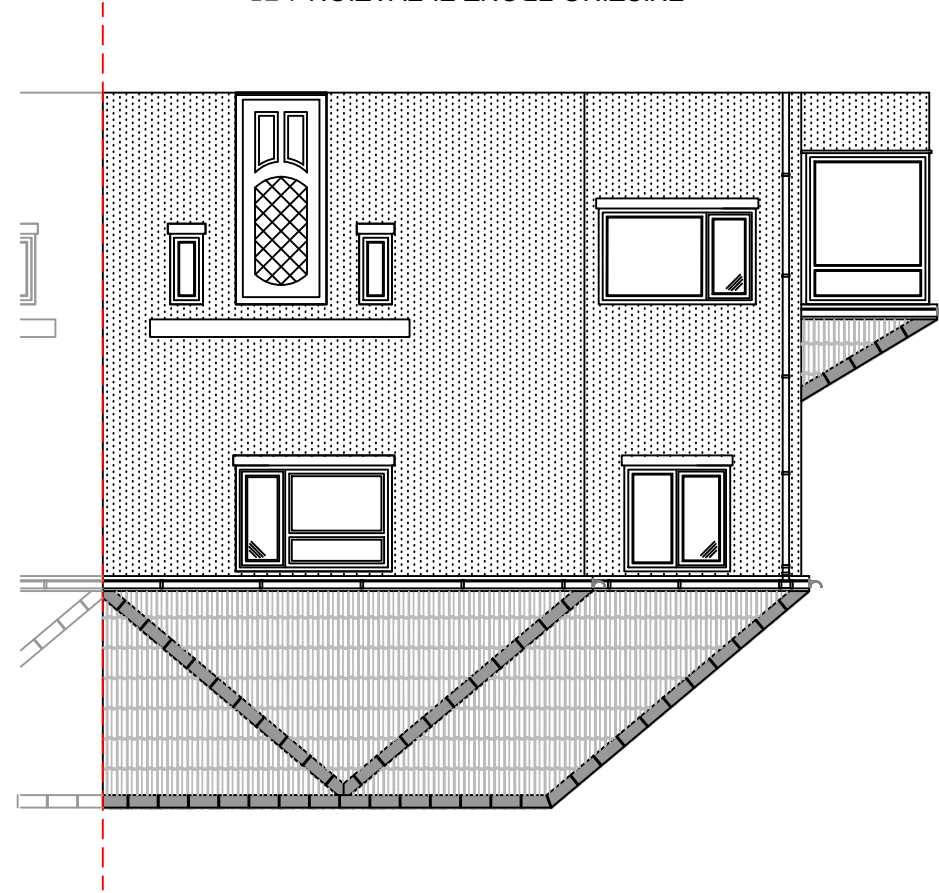

EXISTING REAR ELEVATION 1:75

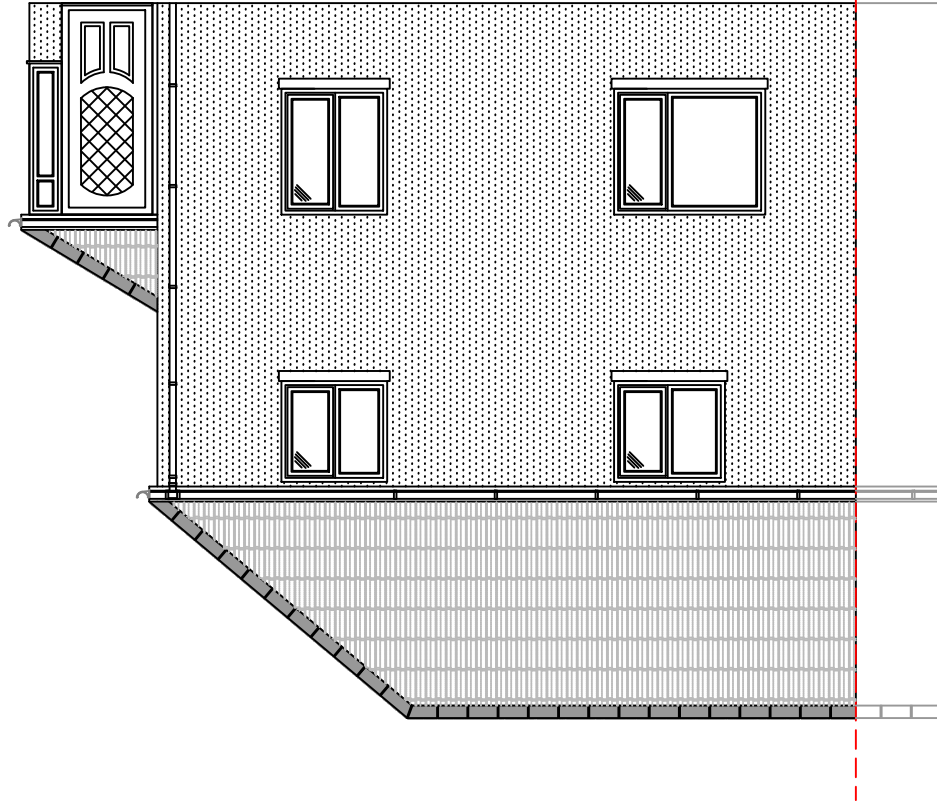

EXISTING RIGHT ELEVATION 1:75

