

STRUCTURAL NOTES:

**SETTING OUT:**  
ALL DIMENSIONS ARE TAKEN FROM BRICKWORK/BLOCKWORK FACE AND PLASTERBOARD FACE OF STUD PARTITIONS.

**LINTELS:**  
REFER TO MANUFACTURER'S SCHEDULE FOR REFERENCES AND SIZES.


**DRAINAGE:**  
SEE SITE DRAINAGE PLAN FOR ACTUAL POSITIONS OF RWPS GULLIES & MANHOLES.

CHECK WITH SITE DRAINAGE PLAN TO DETERMINE LOCATION OF SOIL STACKS TO BE VENTED TO AIR.

**INTERNAL DRAINAGE:**  
ALL SVP BOXING OUT TO INCORPORATE 25mm SOUND INSULATION. HORIZONTAL SVP'S IN FLOOR VOIDS TO BE SURROUNDED WITH 75mm INSULATION QUILT.

**GENERAL:**  
CONSTRUCTION PACK TO BE READ IN CONJUNCTION WITH GENERAL SPECIFICATION AND STANDARD DETAILS.

MINIMUM 10mm AIR GAP TO BE LEFT BELOW ALL INTERNAL DOORS AFTER FINAL FLOOR FINISH HAS BEEN LAID

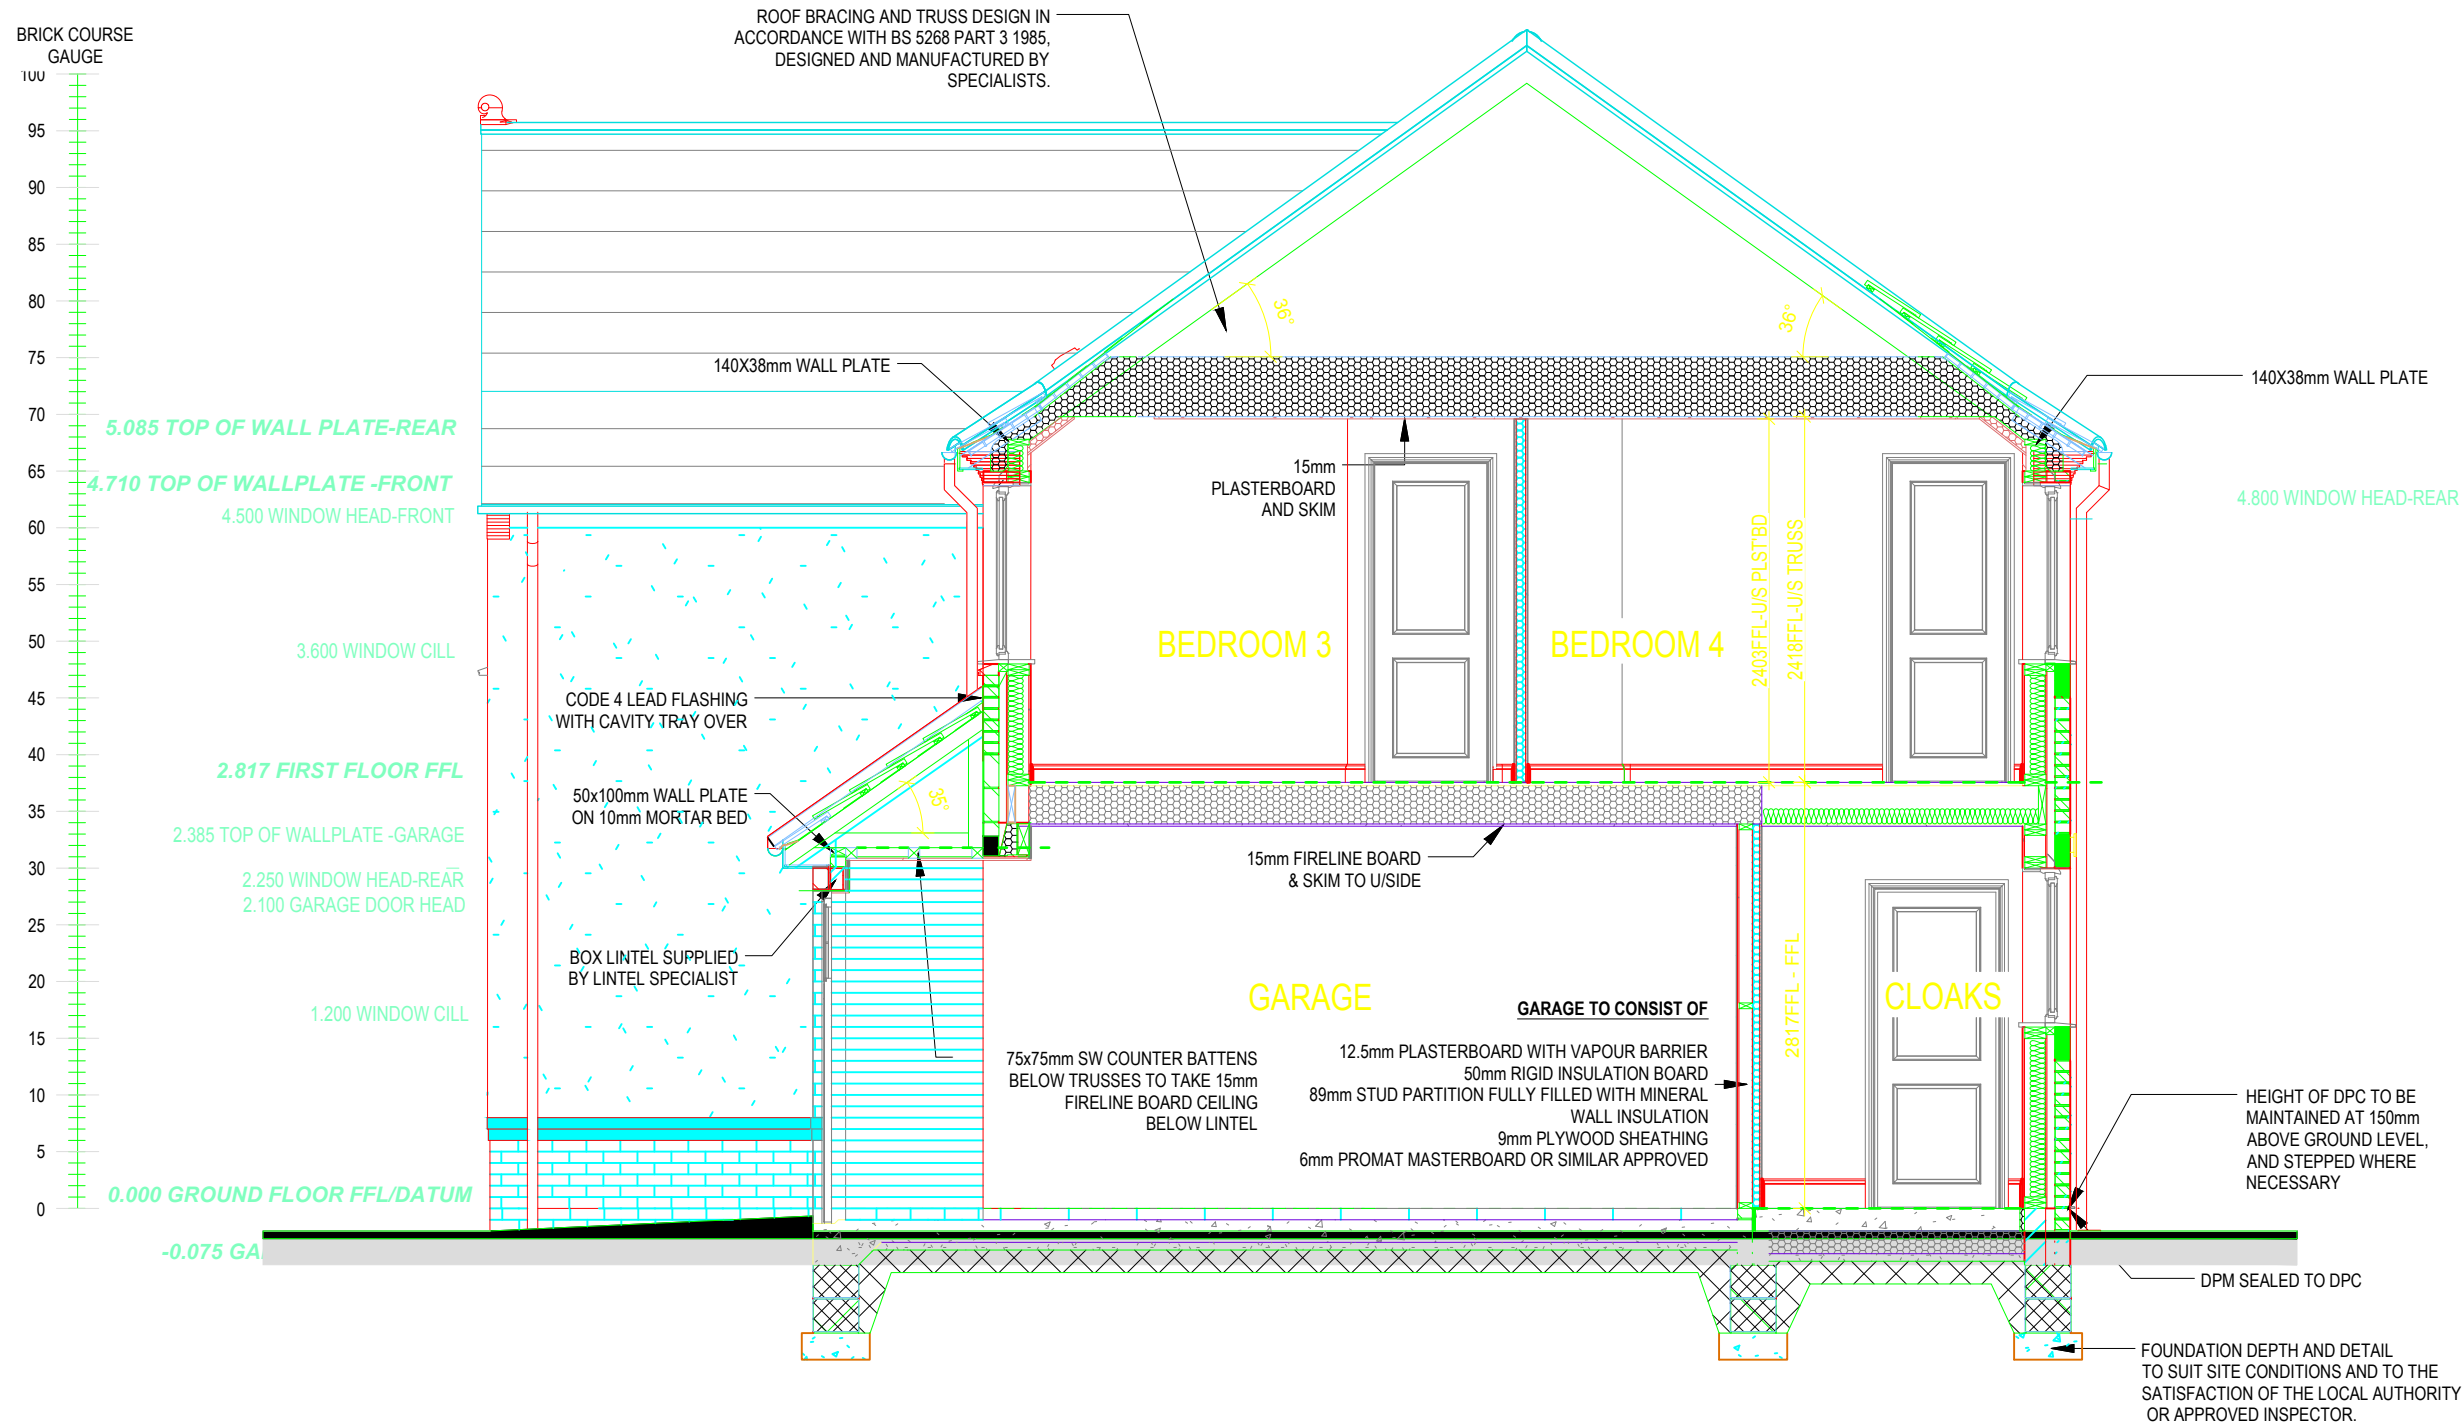

| Rev                                    | Description | Date   |
|----------------------------------------|-------------|--------|
| Client                                 |             |        |
| Mr J Camps                             |             |        |
| Project                                |             |        |
| Land Adj.<br>27, Heol Tabor<br>Cwmavon |             |        |
| Title                                  |             |        |
| Proposed Dwelling<br>Section B-B       |             |        |
| Drawn By                               | Date        | Job No |
| PLN                                    | 26/05/20    | PL875  |
| Scale                                  | Rev         |        |
| 1:50 @ A3                              | -           |        |
| Drawing No                             |             |        |
| 875-005                                |             |        |

