


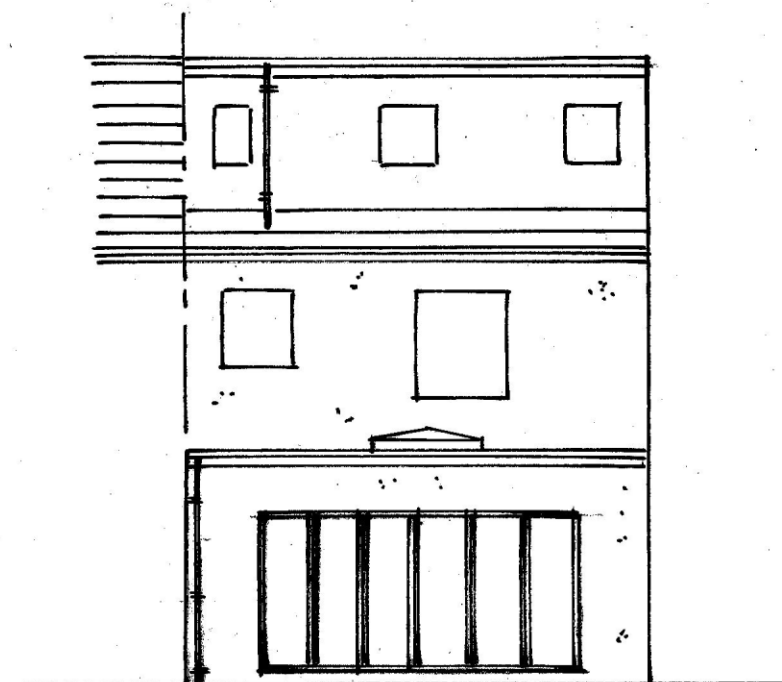


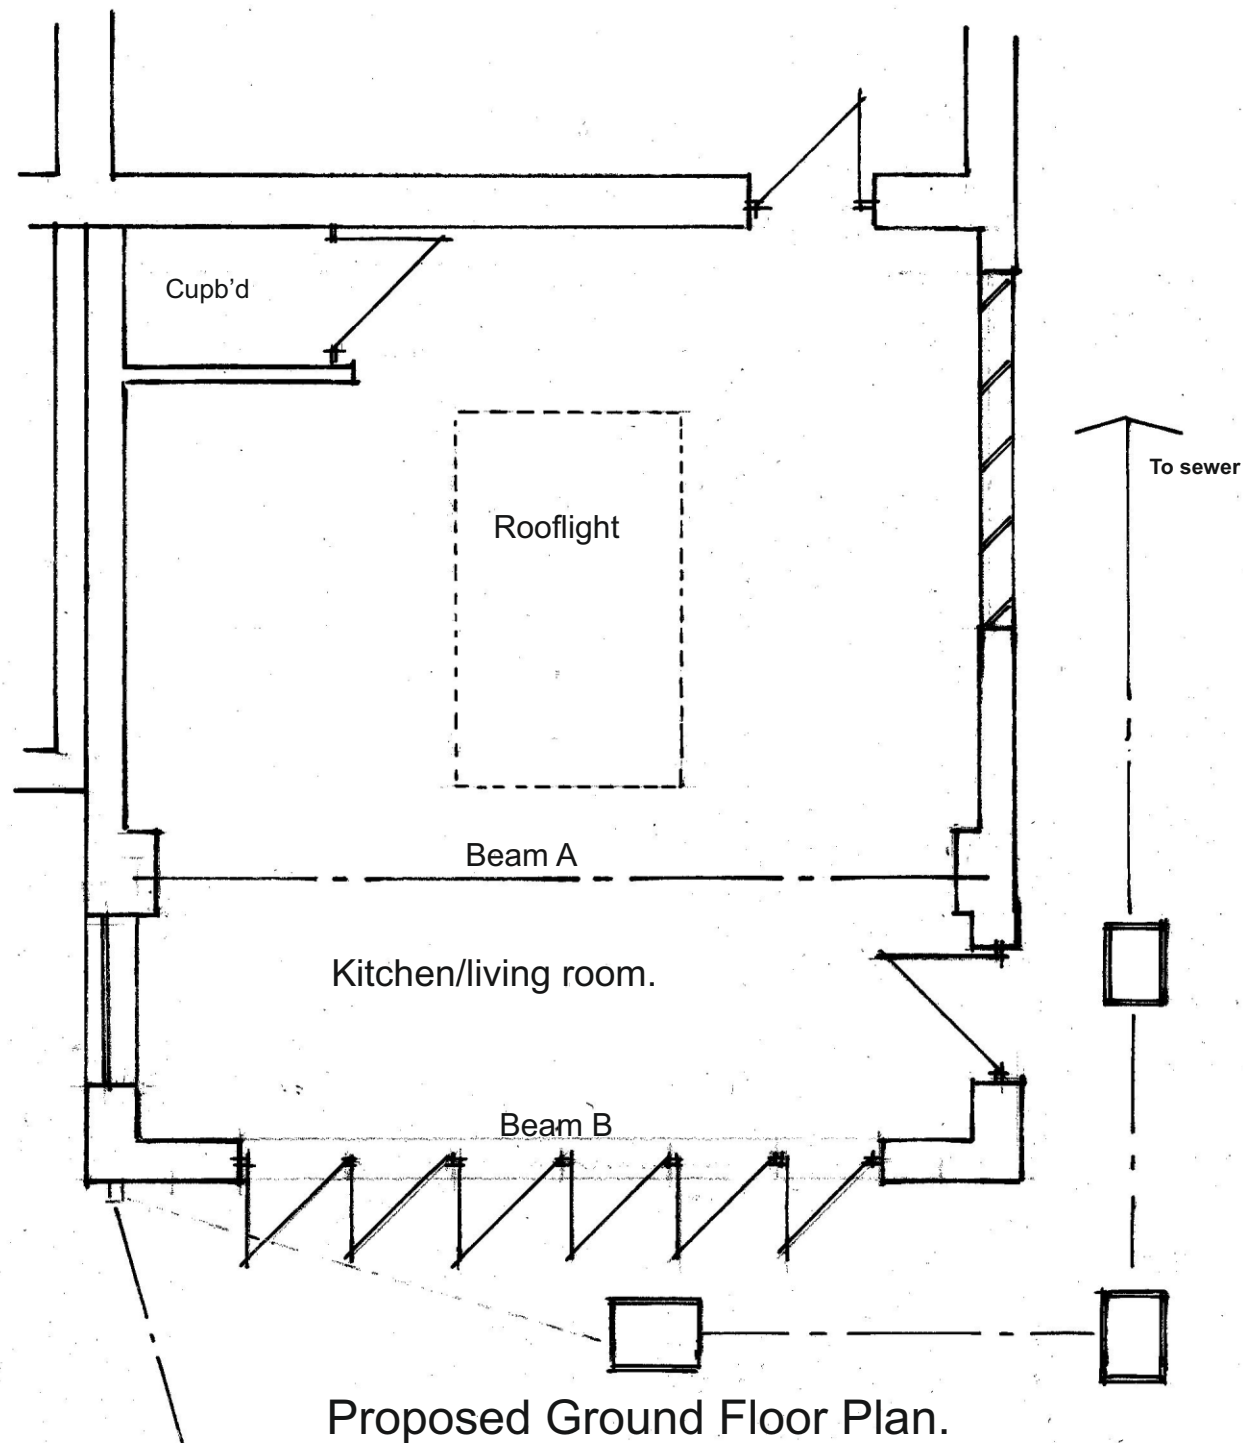

Proposed North 1:100 @ A3

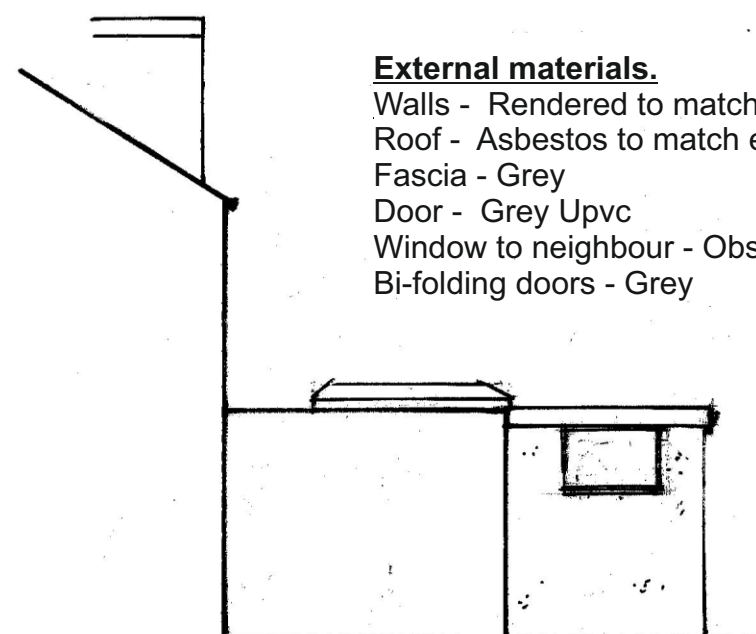

Proposed East Elevation 1:100 @ A3

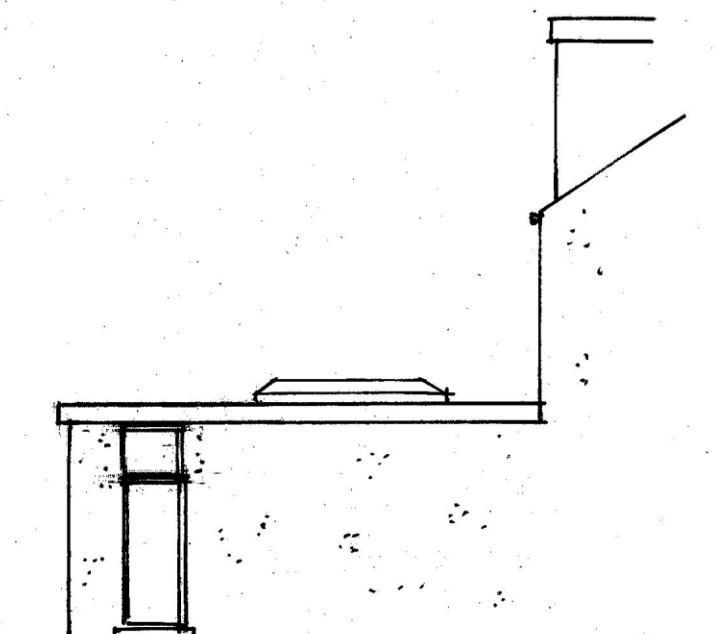

Proposed West Elevation 1:100 @ A3

External materials.

Walls - Rendered to match existing
 Roof - Asbestos to match existing
 Fascia - Grey
 Door - Grey Upvc
 Window to neighbour - Obscure glass
 Bi-folding doors - Grey

Ron Bagshaw & Associates Ltd.

Architectural Design & Planning Consultants



Wood Field House
 1b Rosser Terrace
 Cilfrew
 Neath, SA10 8LH

Contact Details -
 01639 632822 (Office)
 07870 863859 (Mobile)
 mail@ronbagshaw.co.uk

Drawing No: MH/2020/02

Scales: 1:50 and 1:100 @ A3

Date: October 2020

Notes/Revisions

Proposal: Single storey extension.

Location: 5 Alexander Road, Rhyddings, Neath SA10 8DY.

Client: Mr Mark Harris - same address.

Title: Proposed Floor Plan and Elevations.