



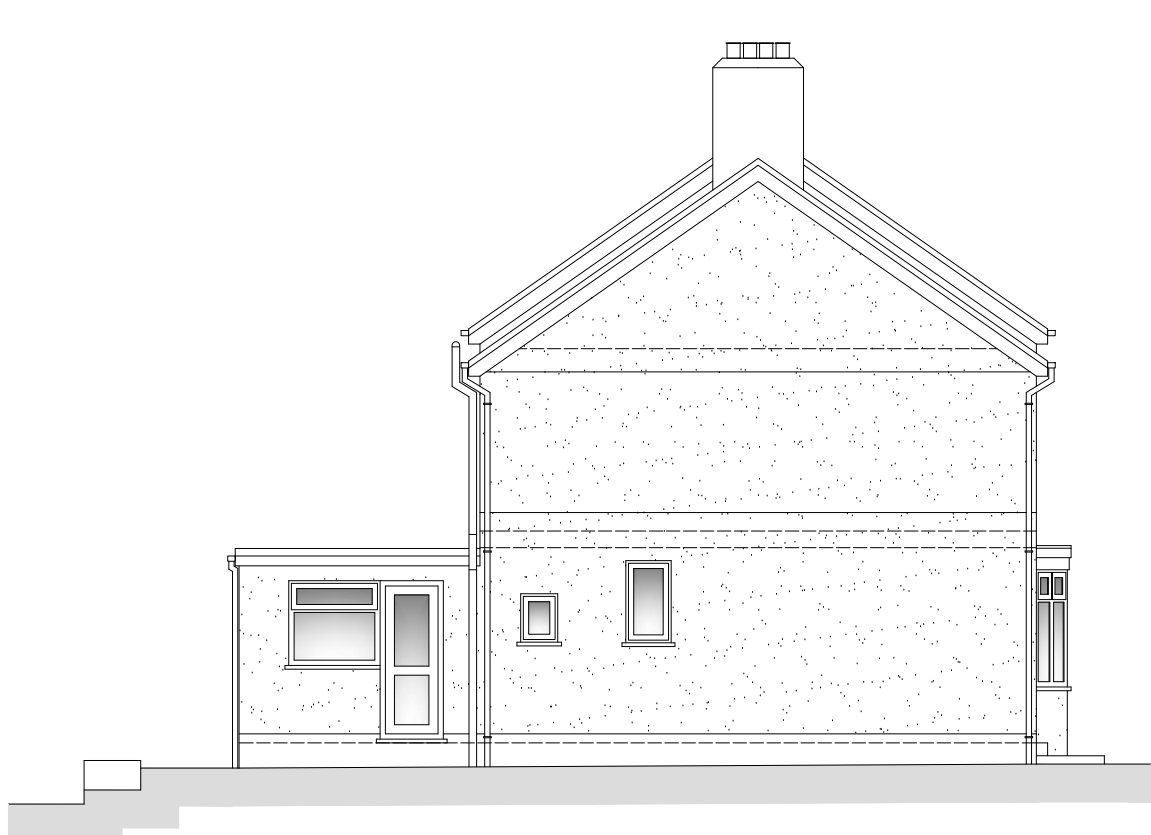


south elevation
scale | 1:100

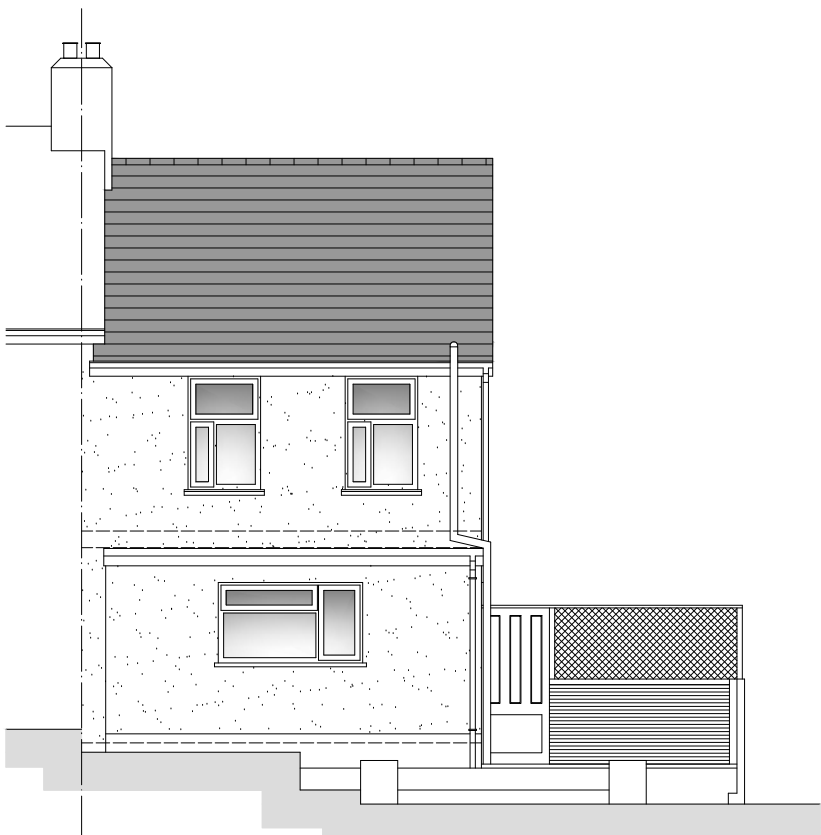

west elevation





north elevation

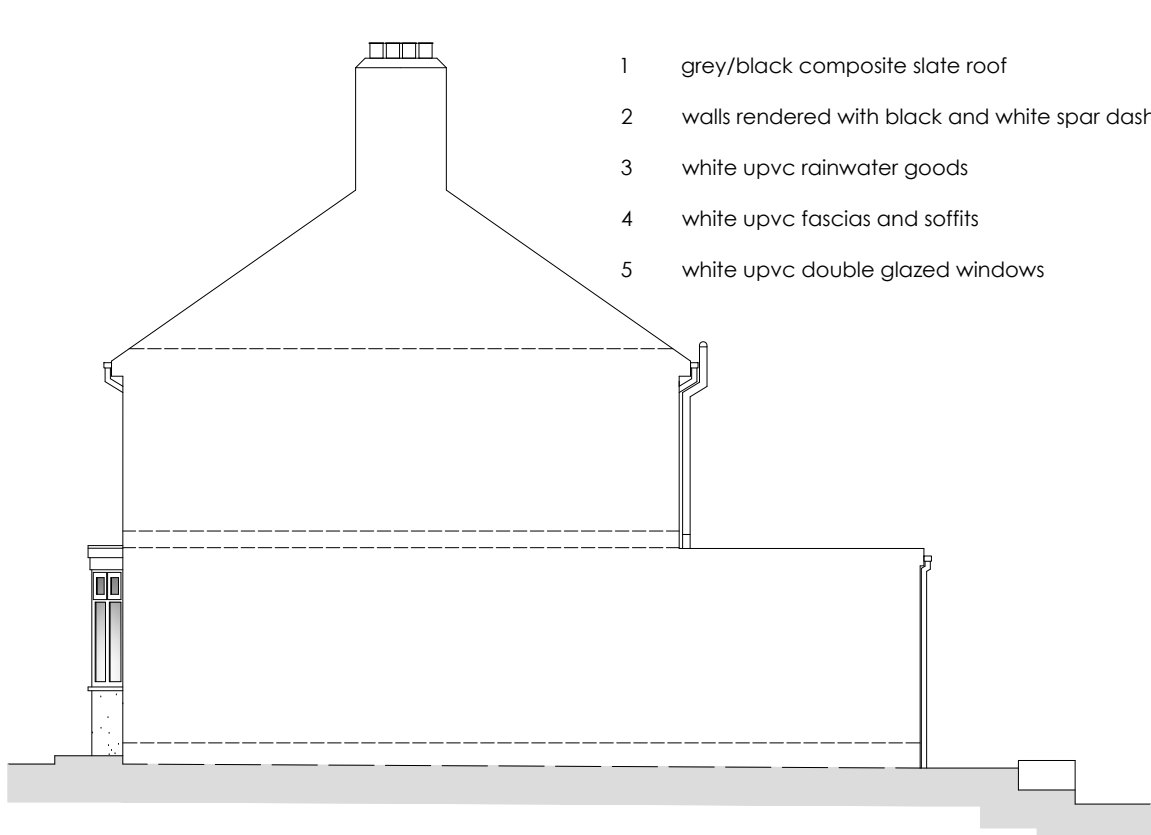

east elevation


- 1 grey/black composite slate roof
- 2 walls rendered with black and white spar dash
- 3 white upvc rainwater goods
- 4 white upvc fascias and soffits
- 5 white upvc double glazed windows

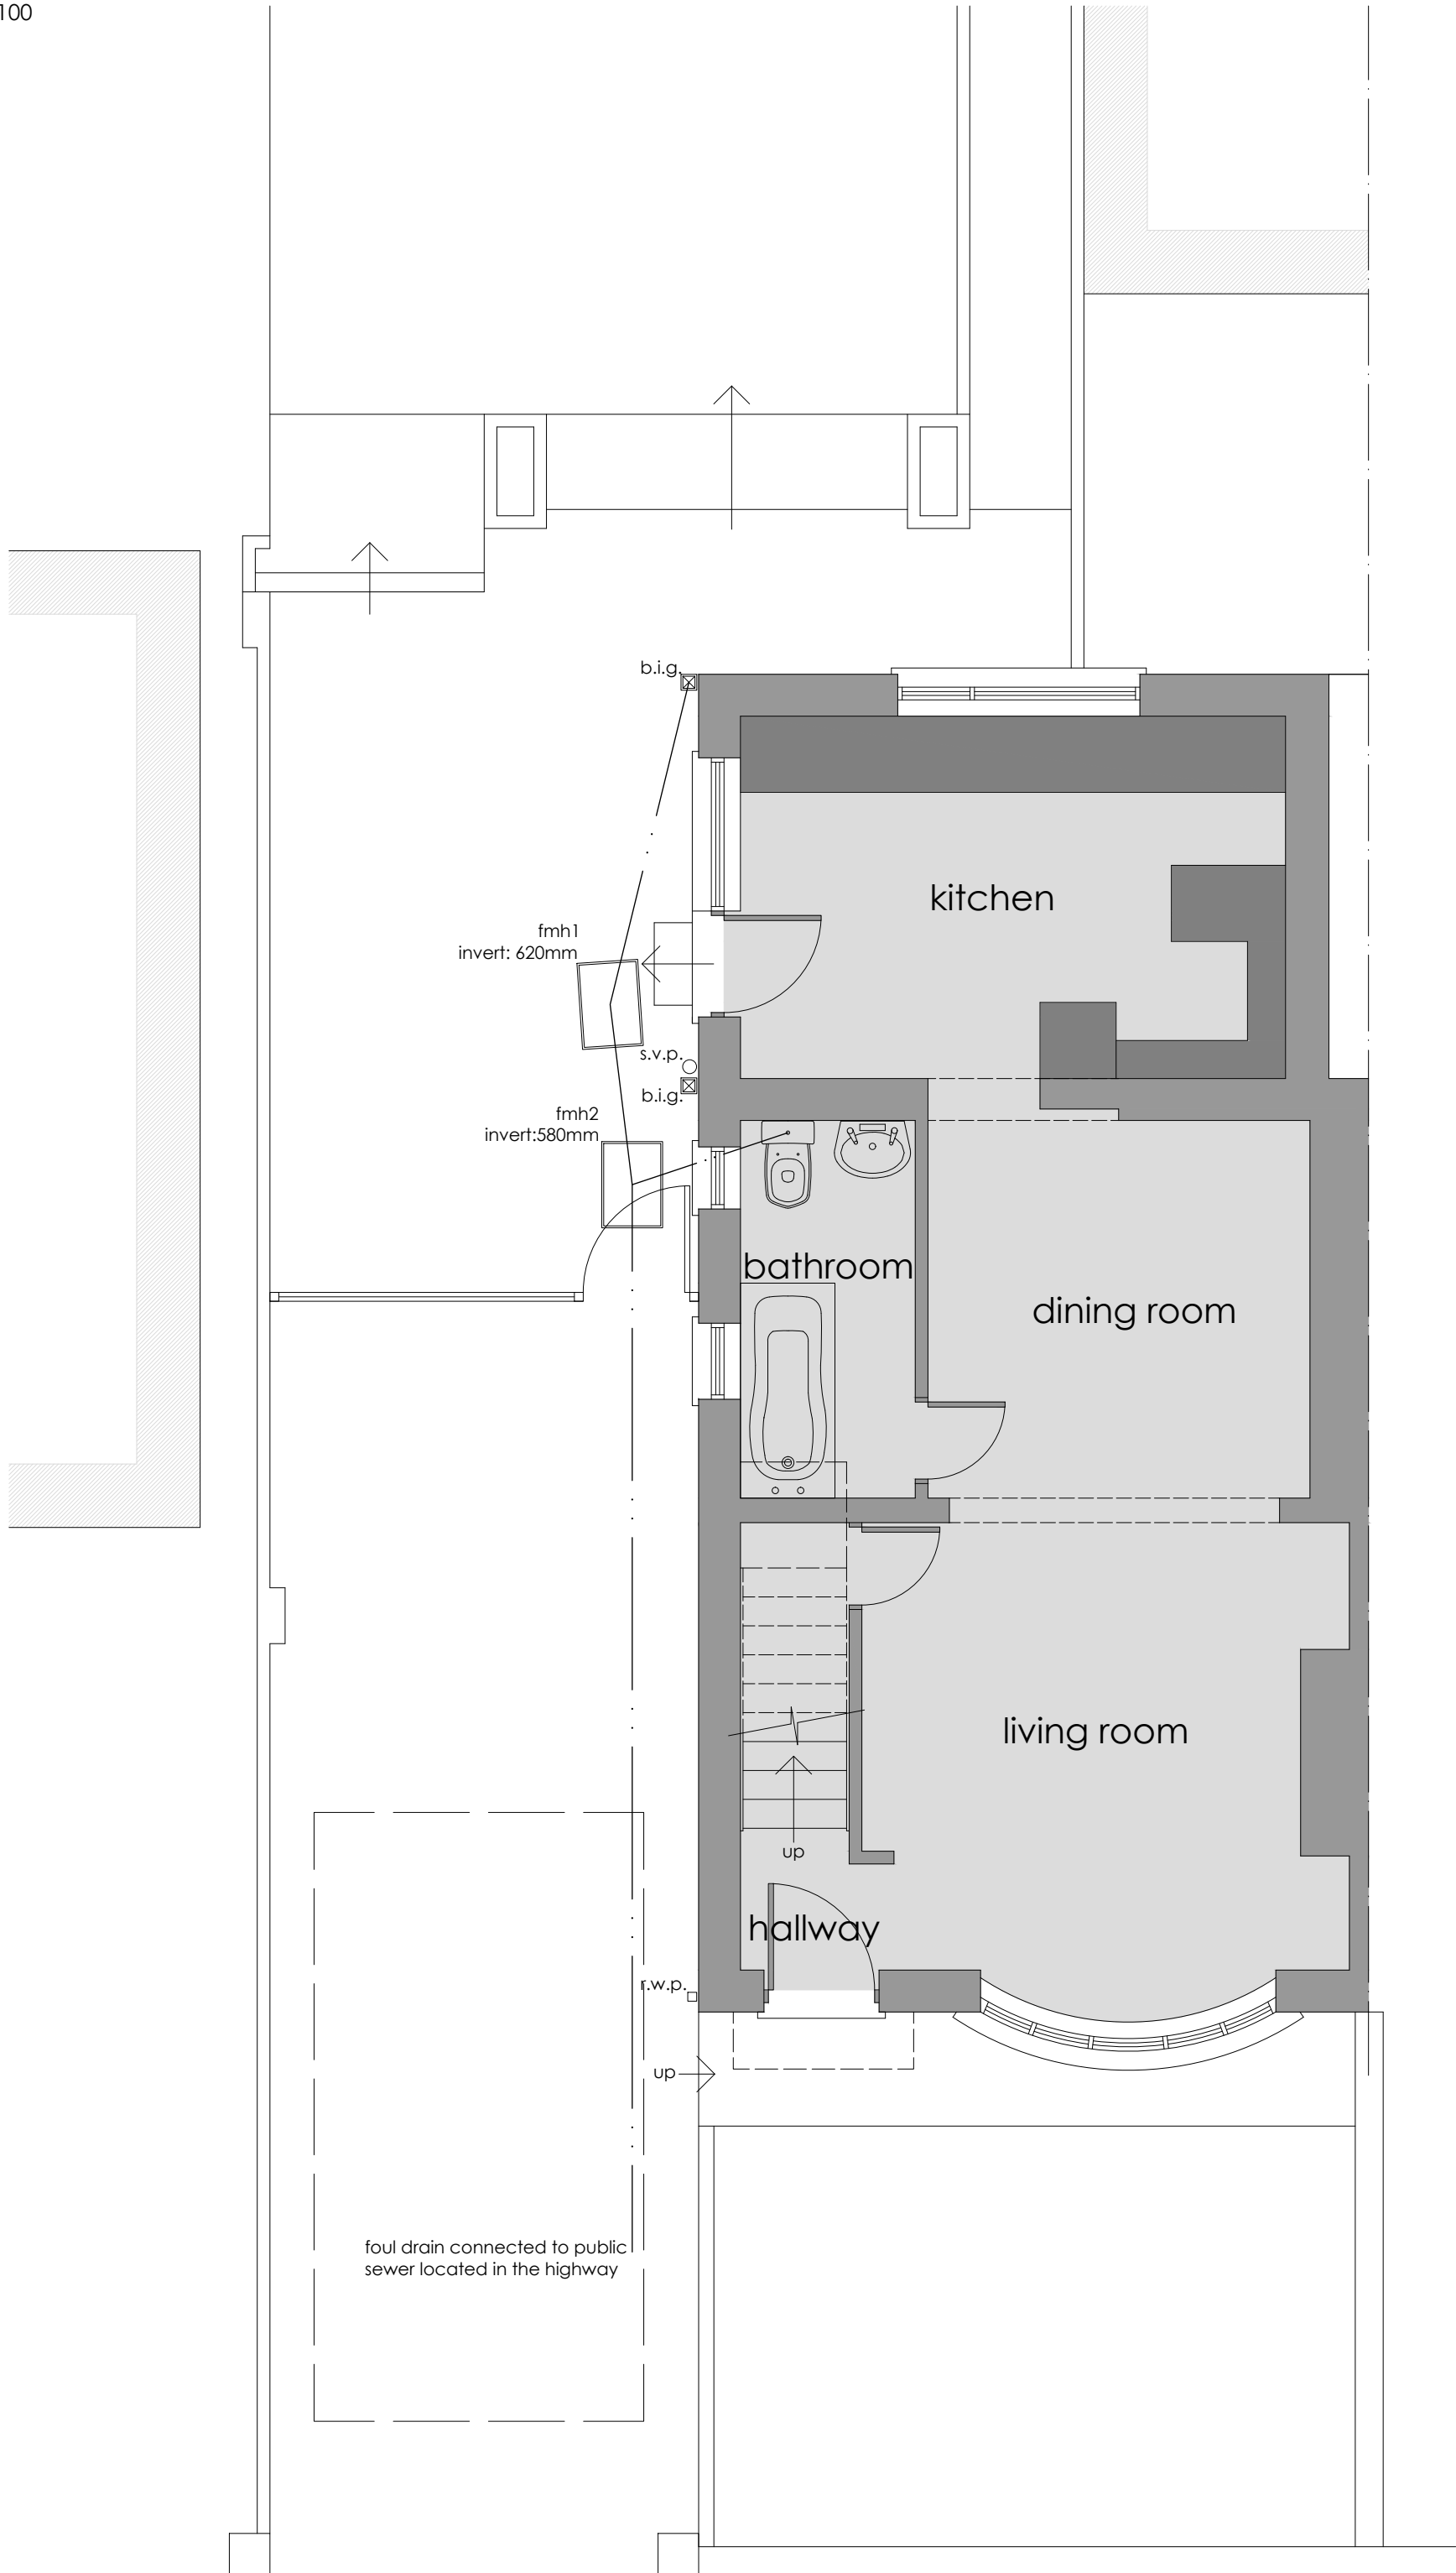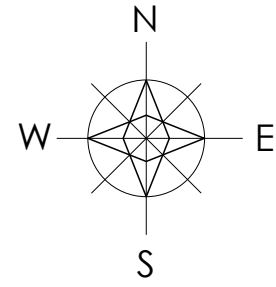

existing ground floor plan
scale | 1:50



existing first floor plan

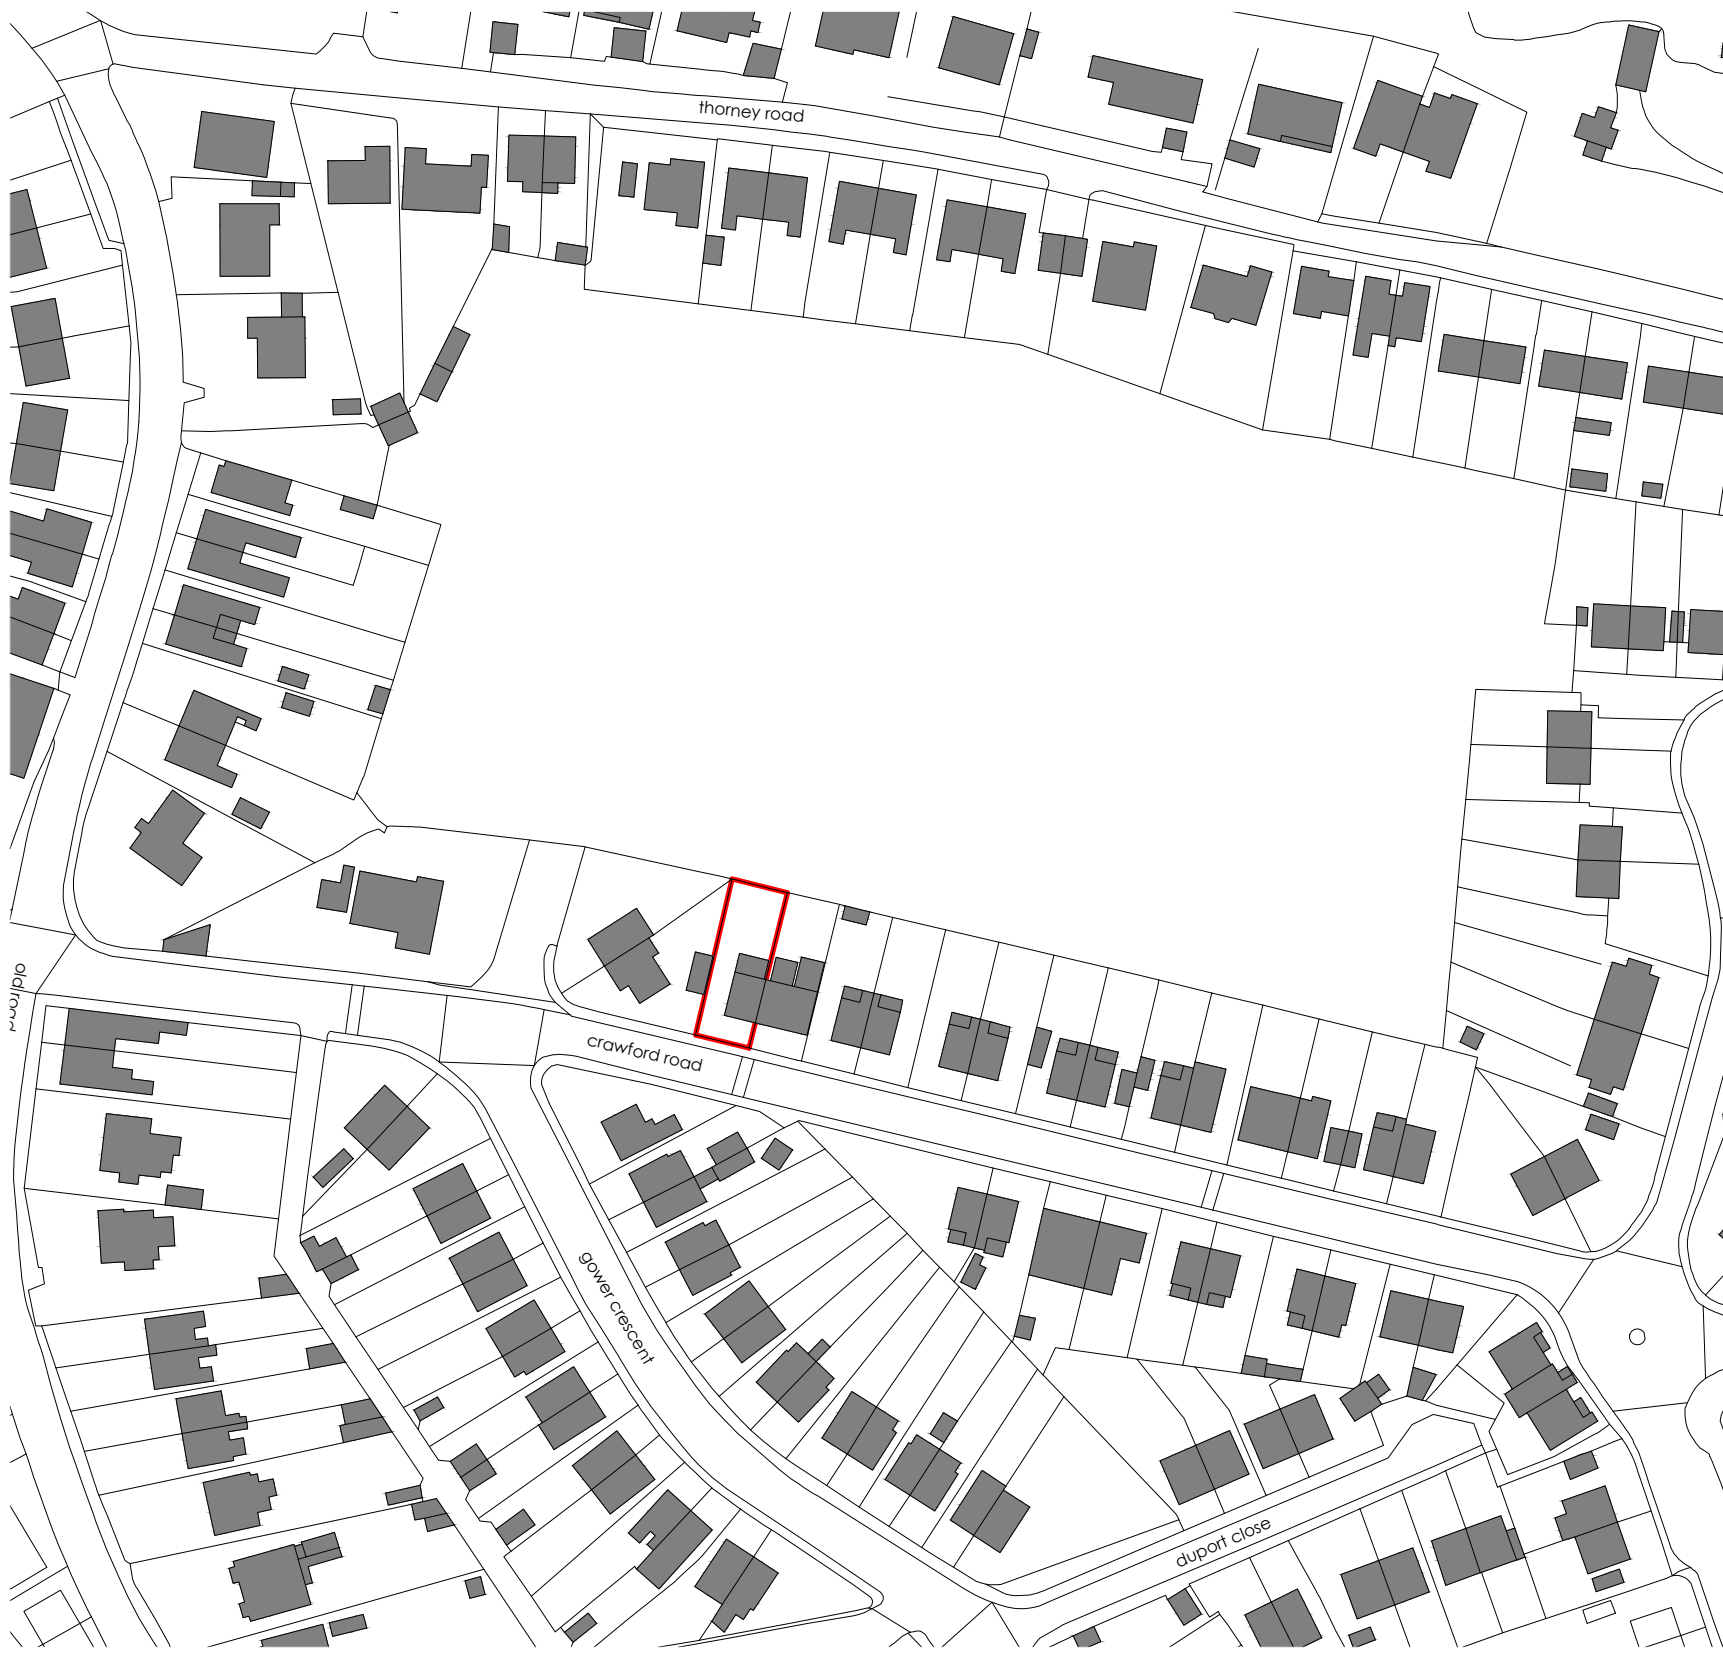

location plan
scale | 1:1250



block plan
scale | 1:500

revision	
a	
b	
c	
d	
e	
f	
g	

project	drawing	date
5 CRAWFORD ROAD, BAGLAN NEATH PORT TALBOT	EXISTING FLOOR PLANS & ELEVATIONS	OCTOBER 2020
client	drawing no.	scale
MR & MRS SAMSONENKO	20.233.01	1 50 @ A1
www.iplanarchitecture.co.uk	hello@iplanarchitecture.co.uk	07765 660189