


- 1 grey/black composite slate roof to match existing
- 2 walls rendered with black and white spar dashto match existing
- 3 white upvc rainwater goods to match existing
- 4 white upvc fascias and soffits to match existing
- 5 white upvc double glazed windows to match existing

south elevation
scale | 1:100


west elevation

north elevation


east elevation

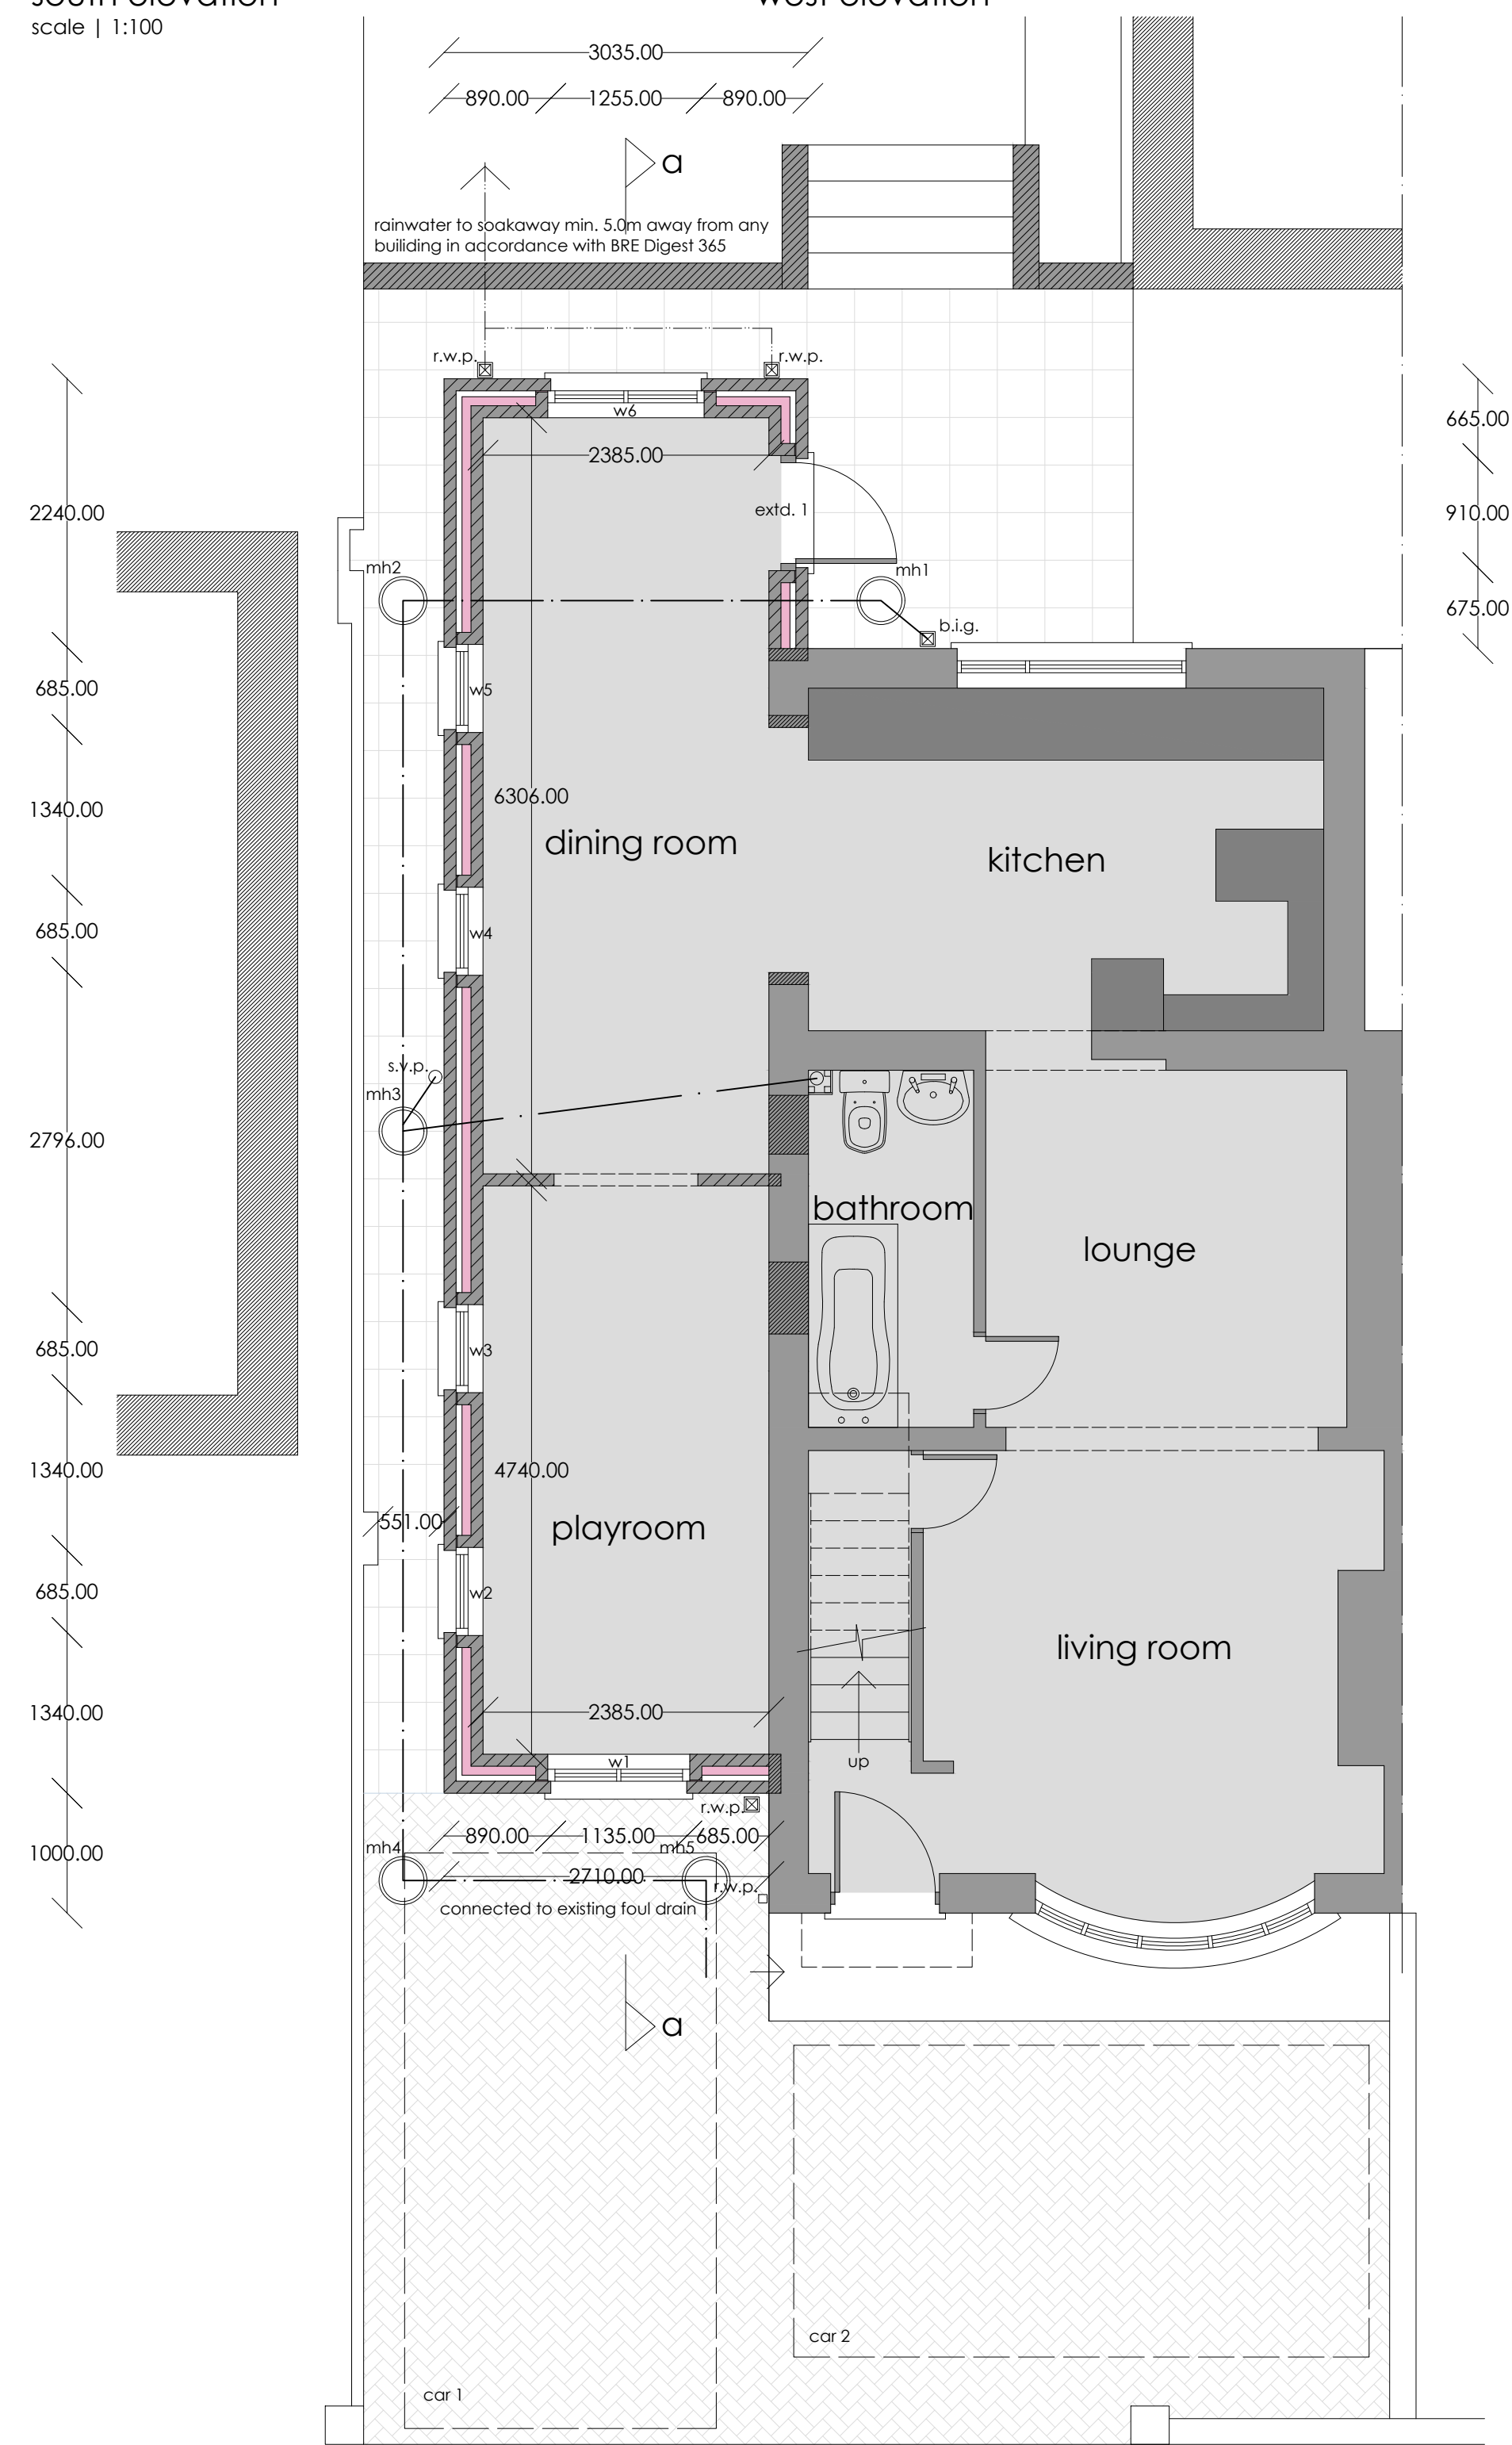


proposed ground floor plan
scale | 1:50

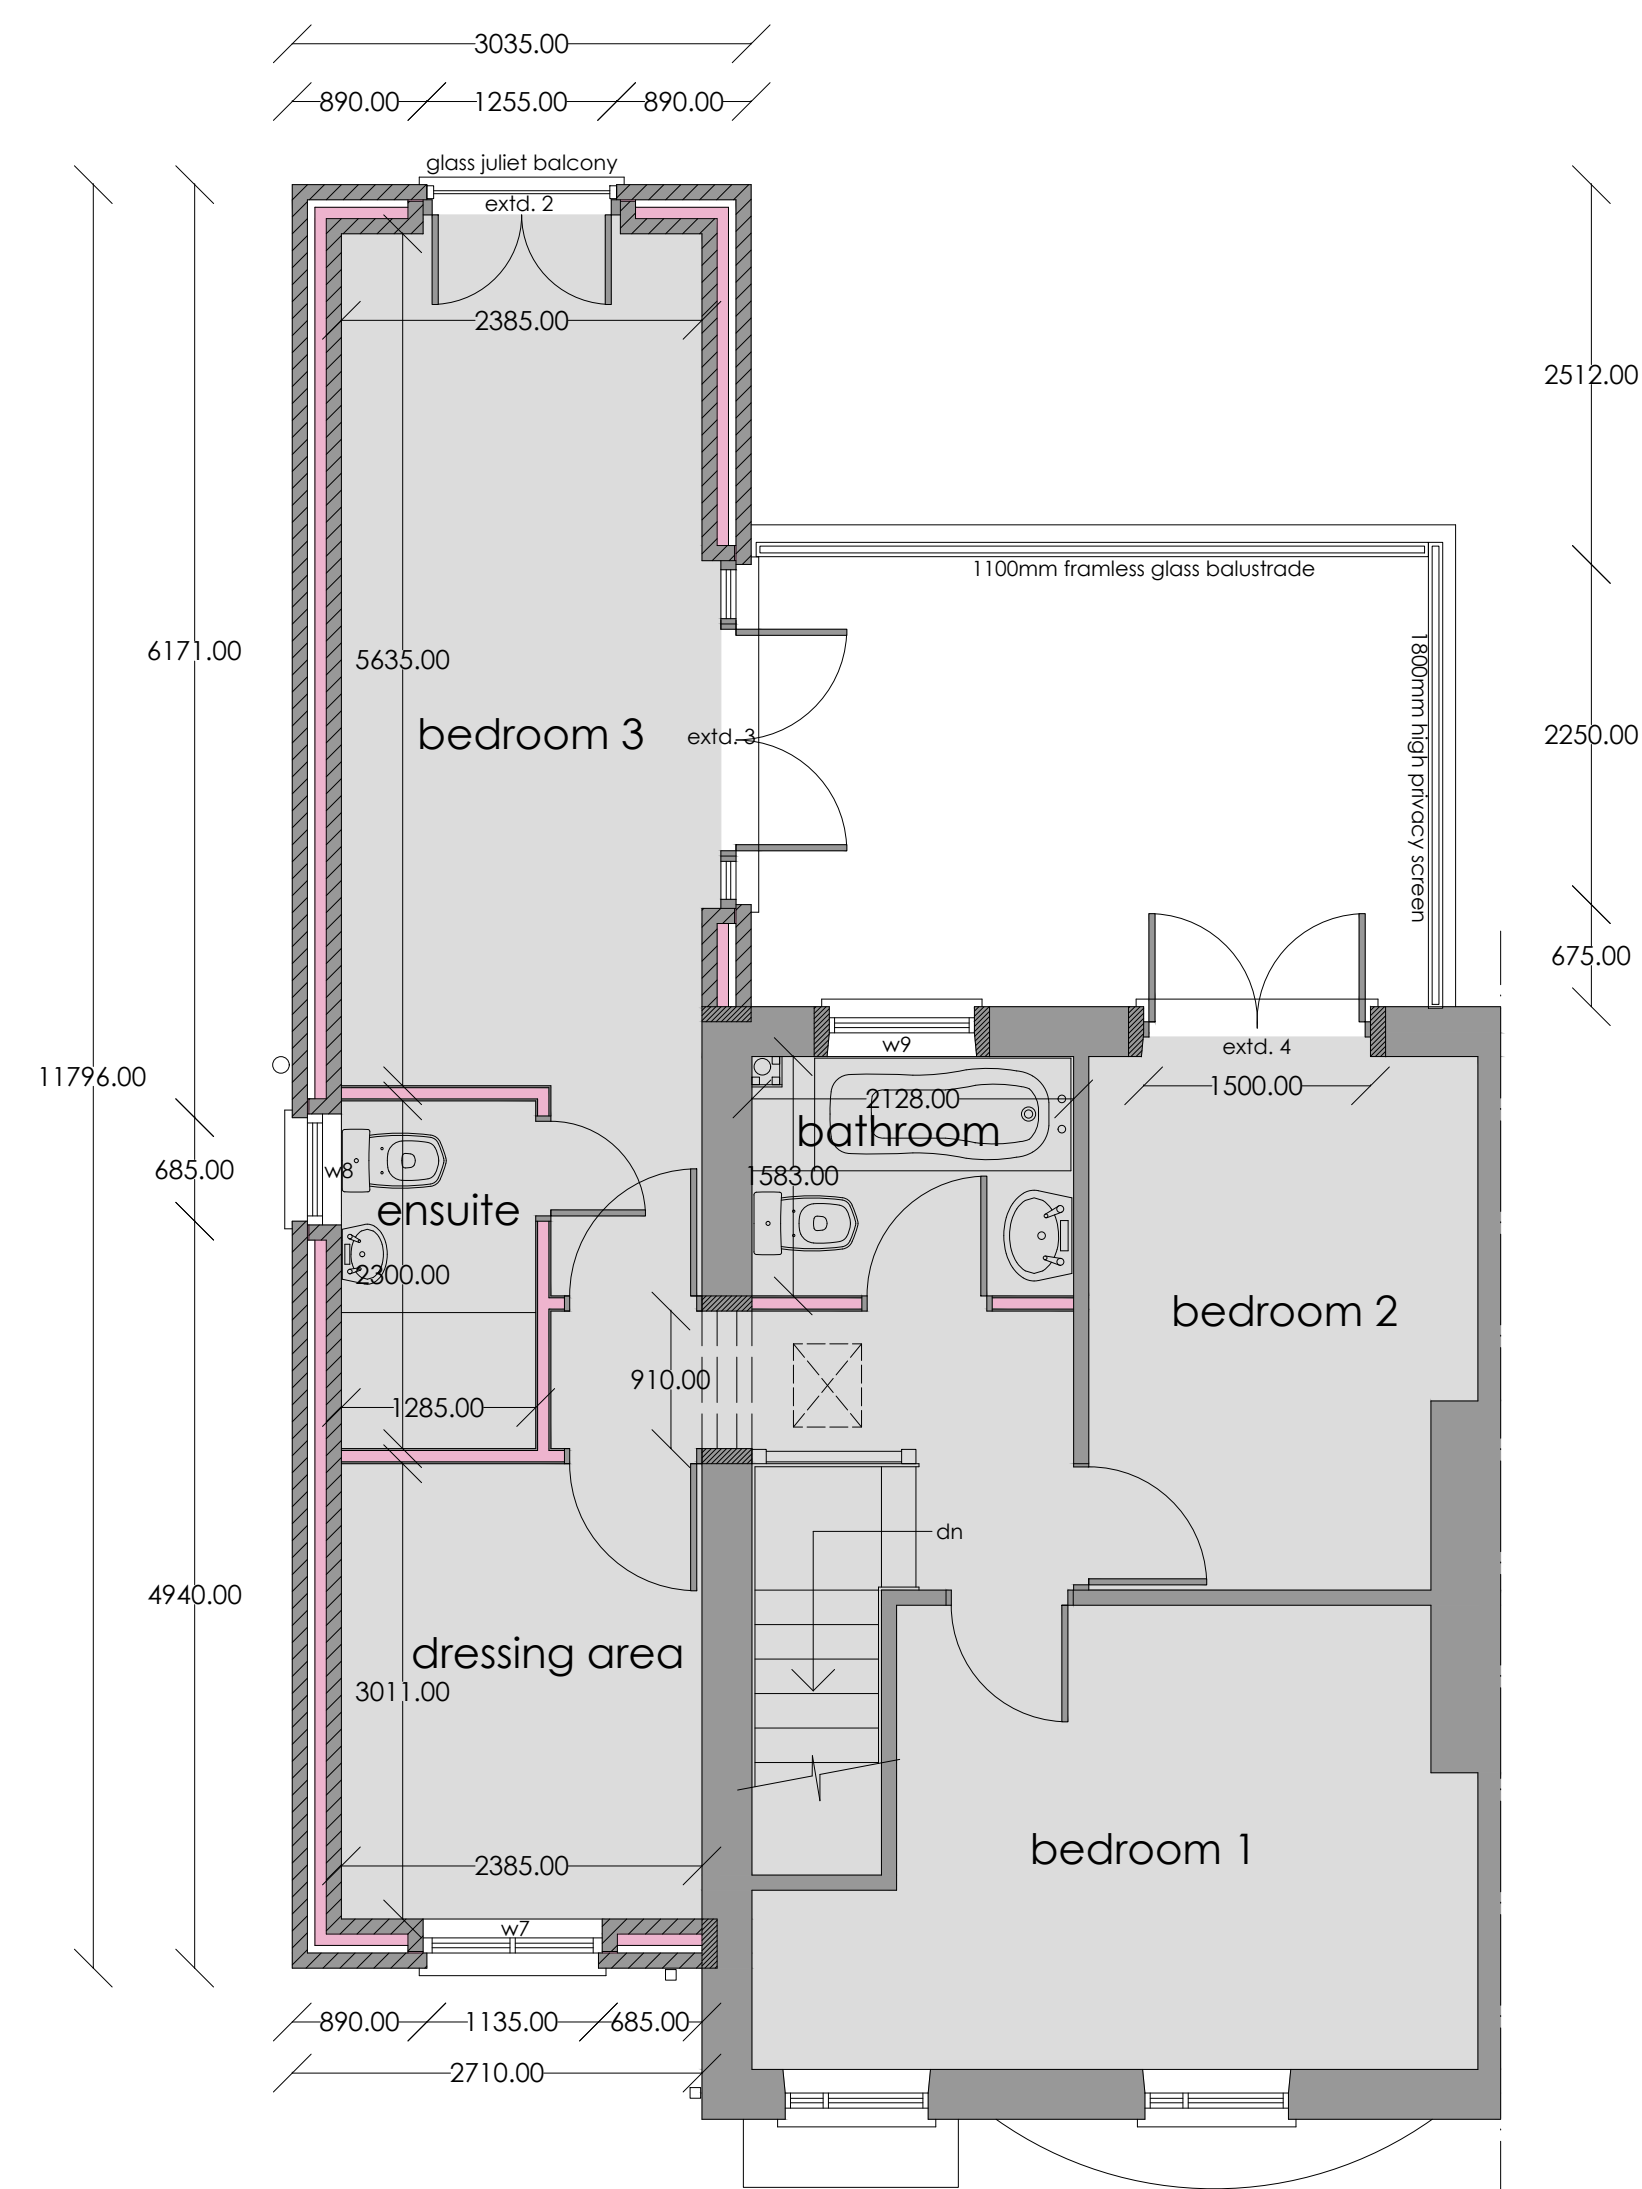


proposed first floor plan

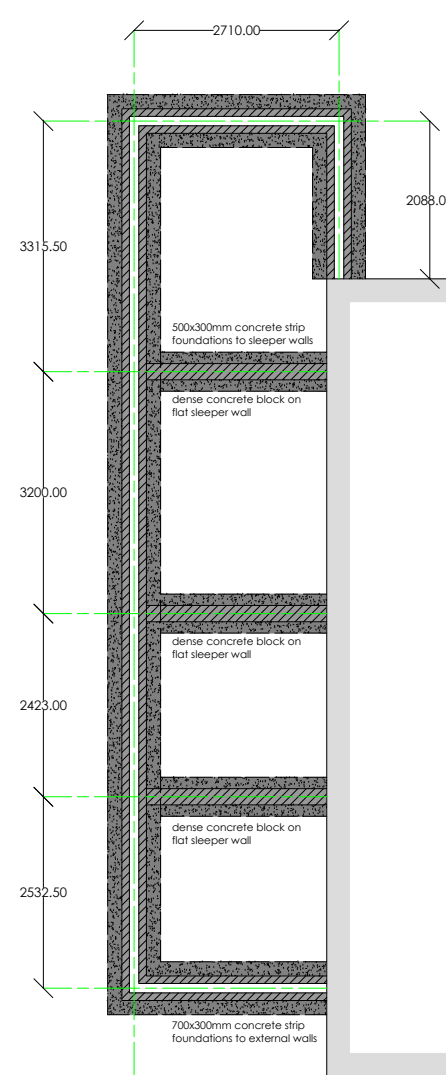

foundation plan
scale | 1:100

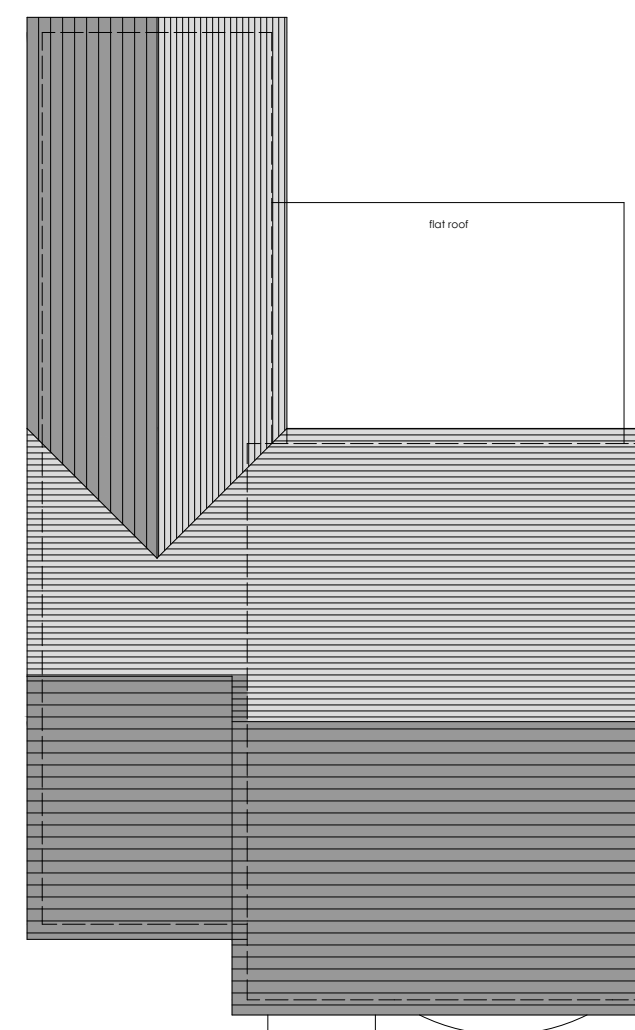

roof plan
scale | 1:100

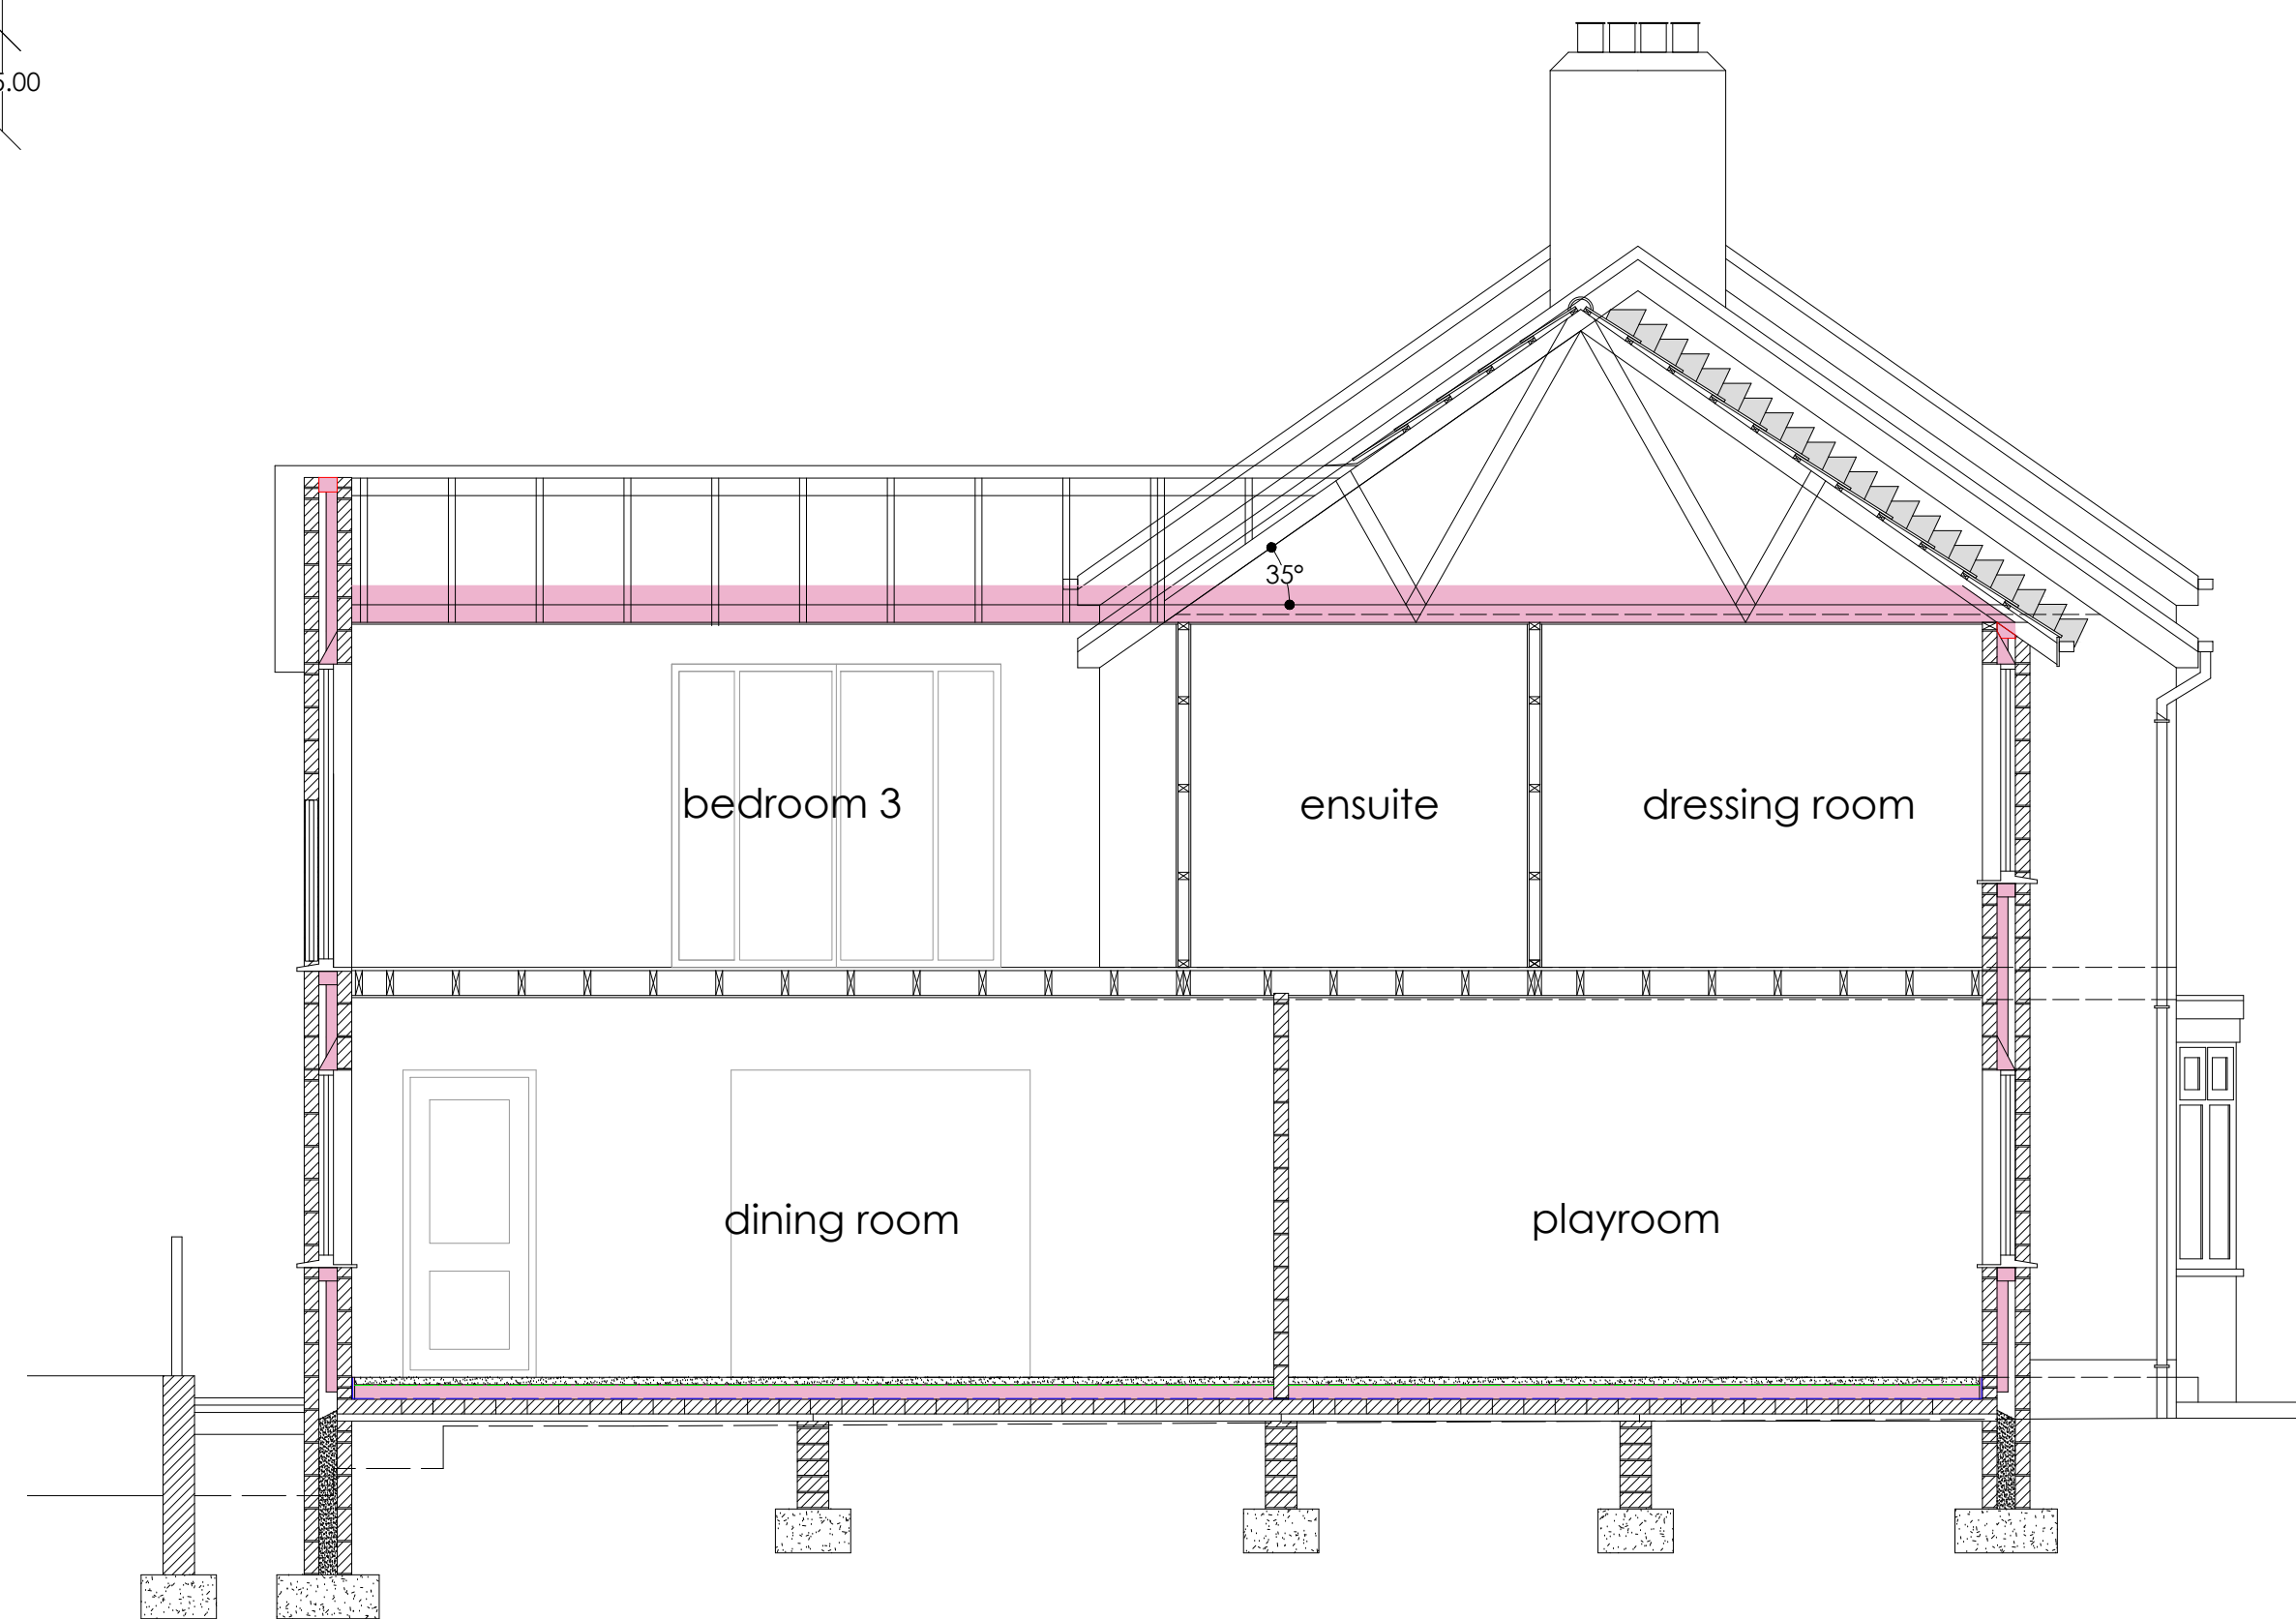

section a-a
scale | 1:50

revision	
a	
b	
c	
d	
e	
f	
g	

project	drawing	date
5 CRAWFORD ROAD, BAGLAN NEATH PORT TALBOT	PROPOSED FLOOR PLANS & ELEVATIONS	OCTOBER 2020
client	drawing no.	scale
MR & MRS SAMSONENKO	20.233.02	1 50 @ A1
www.ipanarchitecture.co.uk	hello@ipanarchitecture.co.uk	07765 660189