




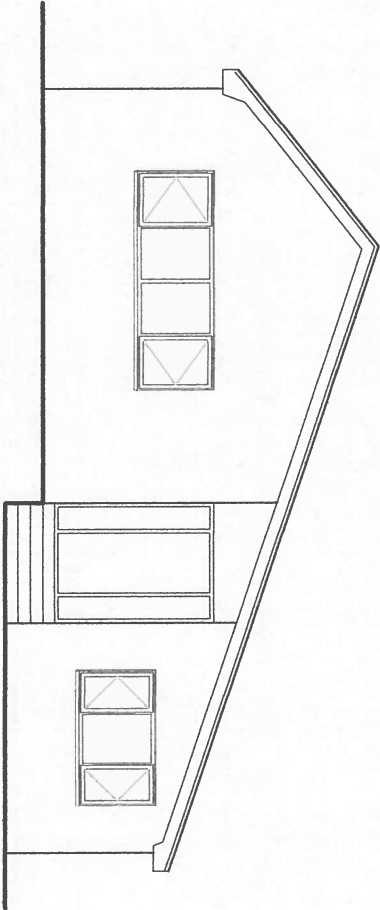


Existing Front Elevation

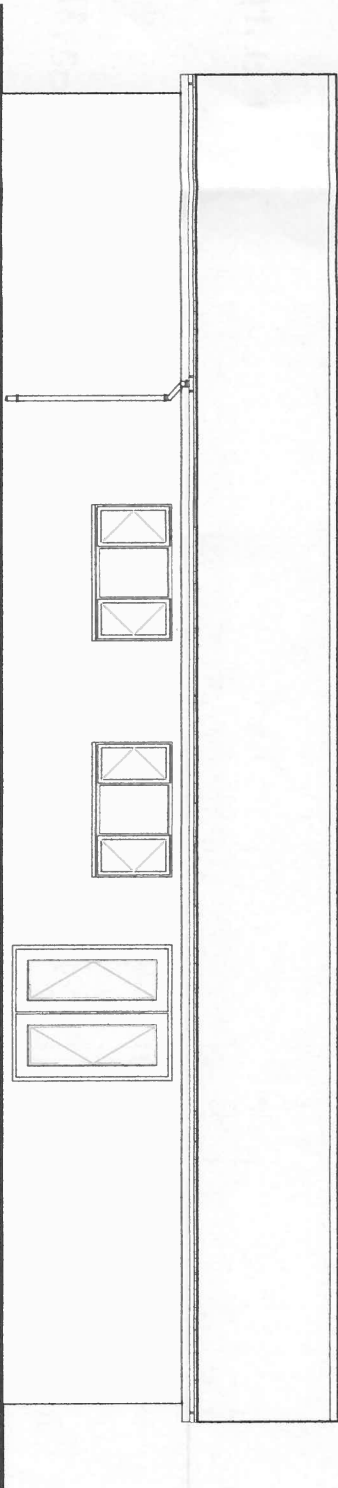

Existing Side Elevation

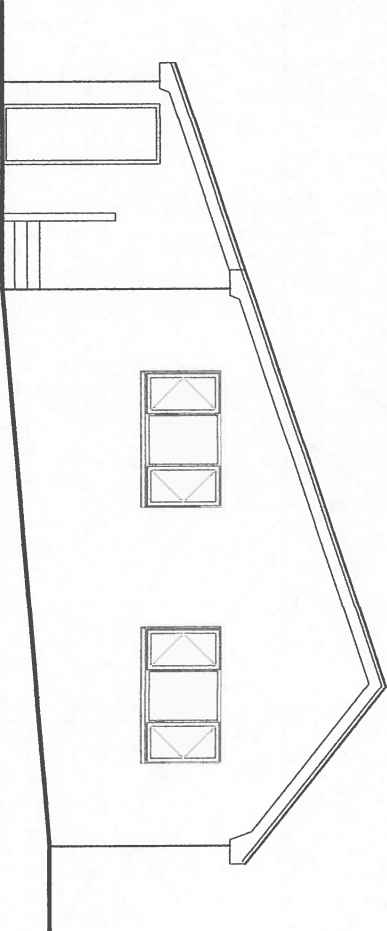

Existing Rear Elevation

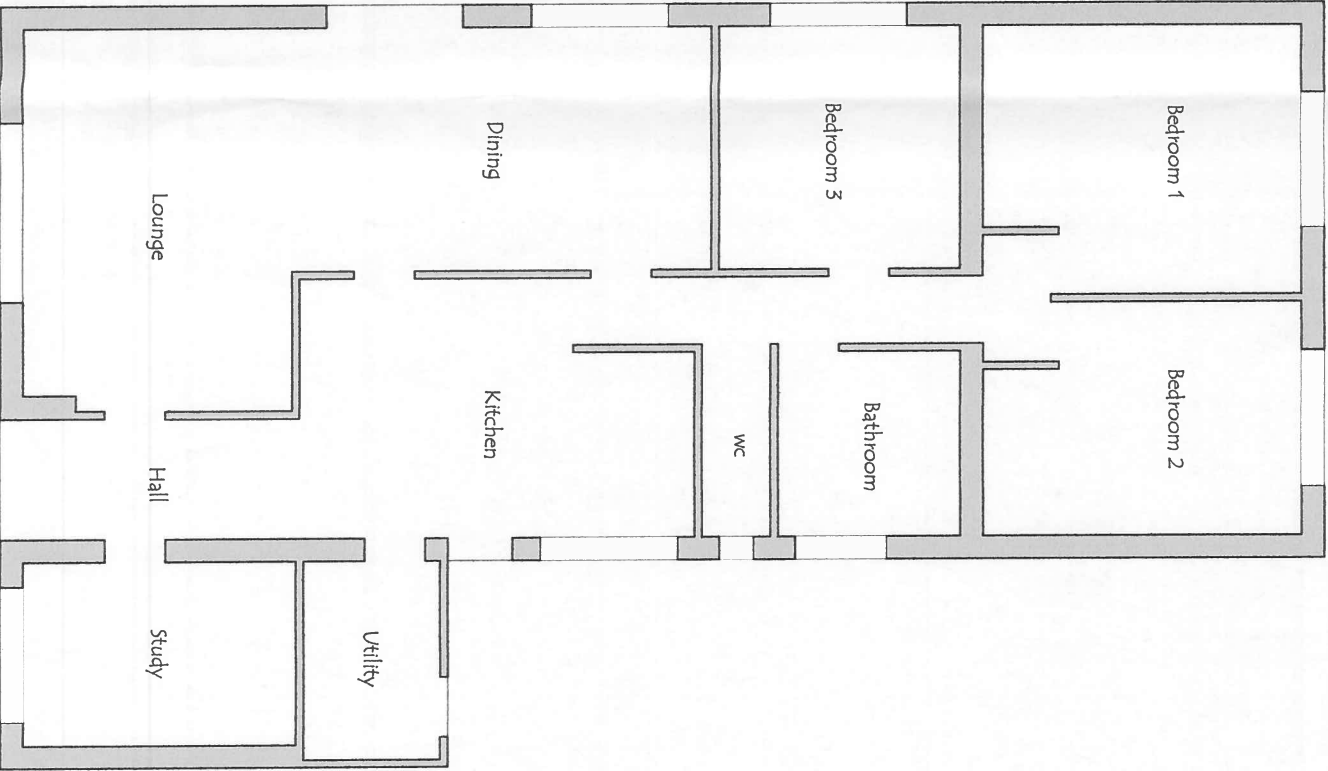

Existing Floor Layout Plan

Date:	Revisions:	Ref:
	A	
	B	
	C	
	D	

Mr. & Mrs. Davies,
153 Delffordd,
Rhos,
Swansea,
SA8 3EN

Project:
Proposed Side Conservatory

D/No: CN-07-1178288/01 Date: Oct. 2020

Drawn by: Richard Thomas
e-mail: richard.thomas@leekes.co.uk
mobile: 017870 313842

Scale: 1:100 Paper Size: A3 Doc Ref: Rev:

Customer Approval Drawings:

I / we hereby approve these plans and authorize Leekes Ltd to proceed with the contract as detailed:

Customer Approval:

Date:


NB: If drawing has been rec'd by e-mail, then please confirm by return **Quoting Drawing & Issue No.s**: as shown above stating acceptance of plans proposed.




Registered Head Office
Leekes Ltd
Mynydd Business Park
Pontyclun
Rhonda Cynon Taif
CF72 8XU
Tel: 0845 050 8240
www.leekes.co.uk

Copyright Drawing **NOT** to be re-produced without written permission from: Leekes Ltd.
Company Reg No: 563751


Copies to: Builders, Installers, Main File.
NB: **DO NOT** Scale from drawings for setting out or manufacture.
Any discrepancies to be notified as soon as possible.

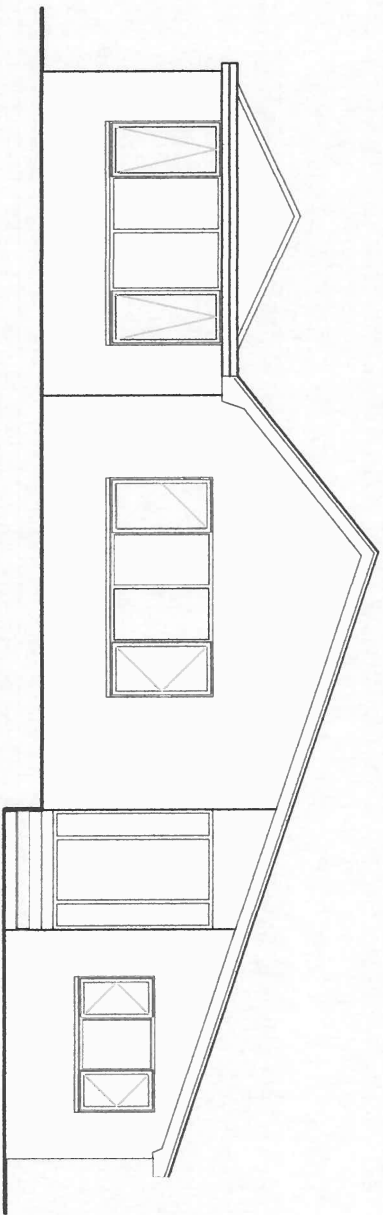


Proposed Front Elevation

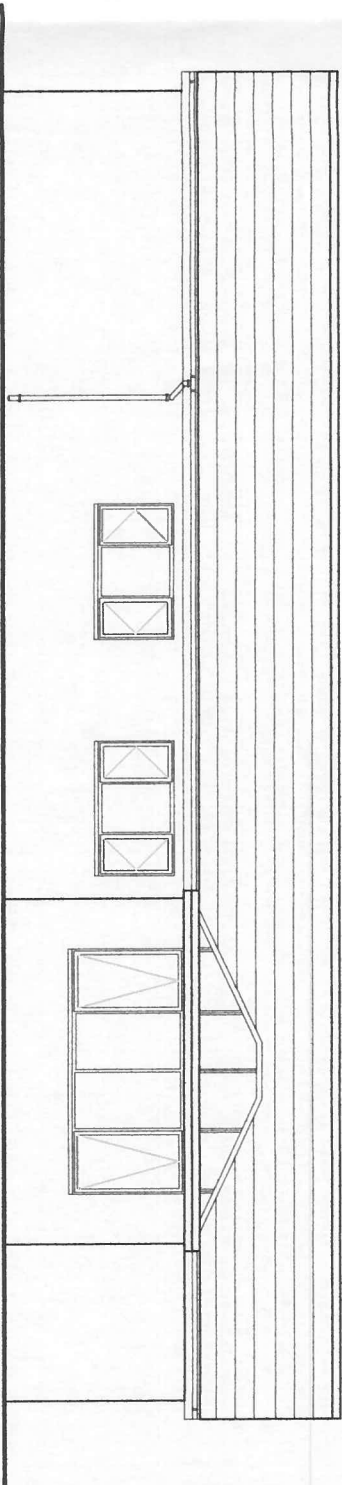

Proposed Side Elevation

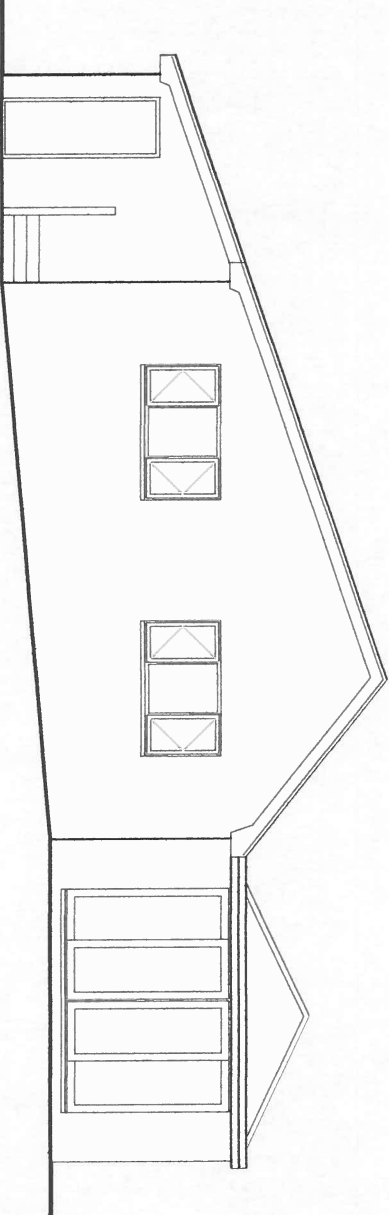

Proposed Rear Elevation

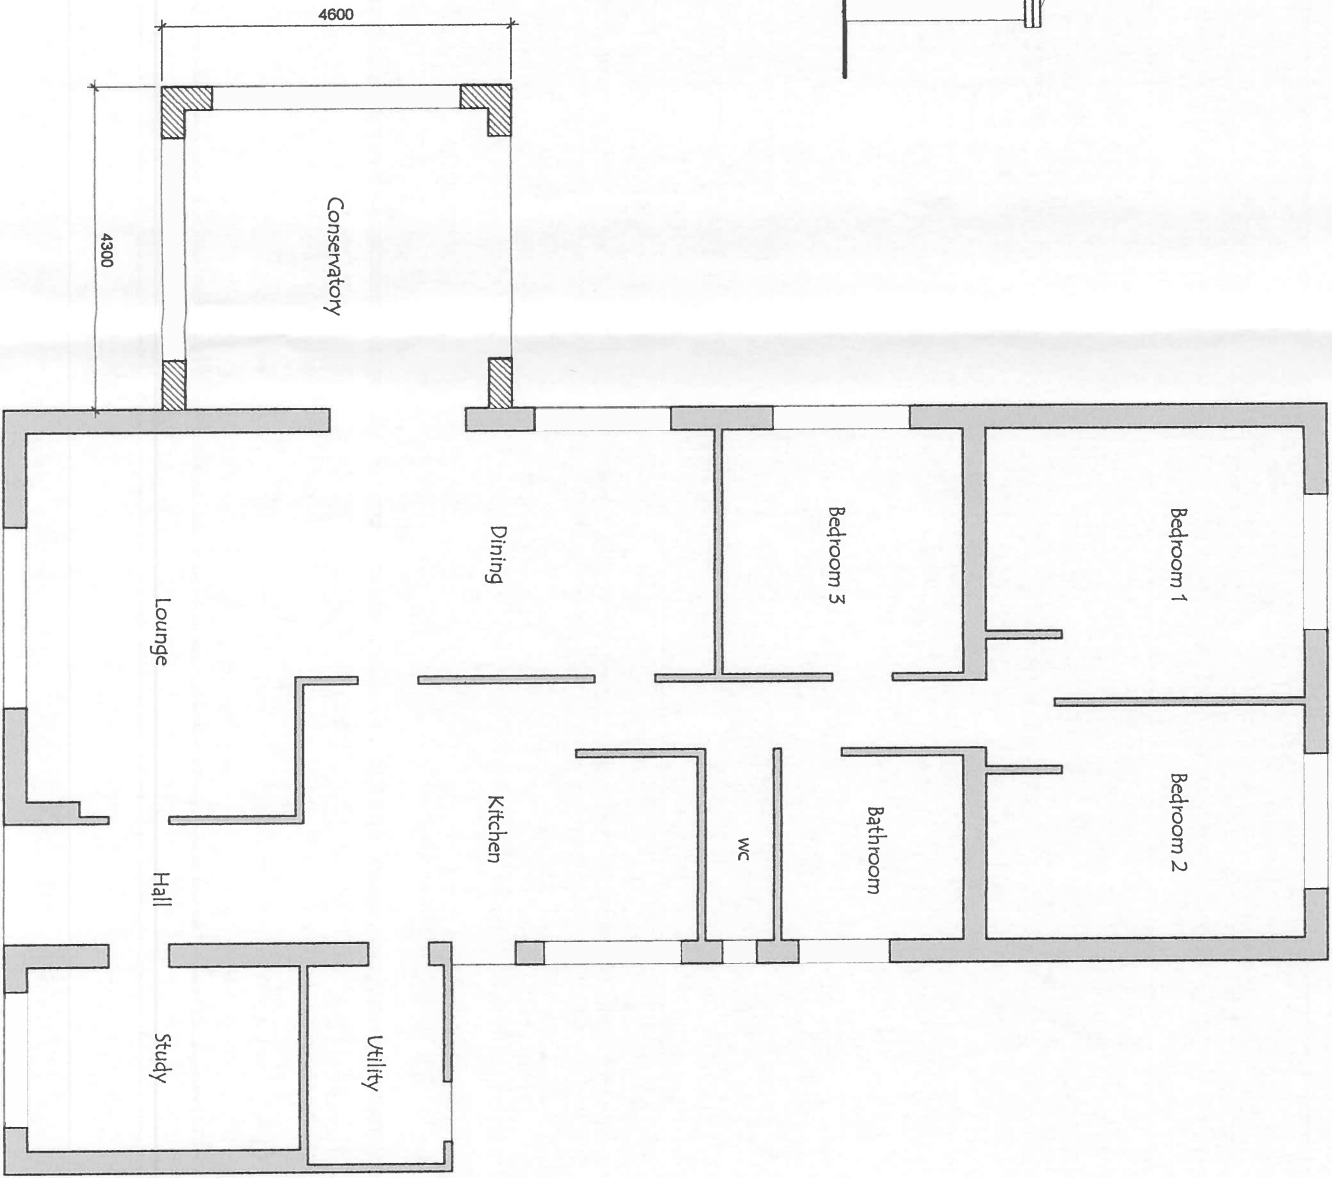

Proposed Floor Layout Plan

Date:	Revisions:	Ref:
	A	
	B	
	C	
	D	

Mr. & Mrs. Davies,
153 Delfford,
Rhos,
Swansea,
SA8 3EN

Project:
Proposed Side Conservatory

D/No: CN-07-1178288/02 Date: Oct. 2020

Drawn by: Richard Thomas
e-mail: richard.thomas@leekes.co.uk
mobile: 07970 313942

Scale: 1:100 Paper Size: A3 Doc Ref:

Customer Approval Drawings:

I / we hereby approve these plans and authorize Leekes Ltd to proceed with the contract as detailed:

Customer Approval:

Date:

NB: If drawing has been rec'd by e-mail, then please confirm by return. Quoting Drawing & Issue No.s, as shown above stating acceptance of plans proposed.

Leekes
You're home

Registered Head Office
Leekes Ltd
Mwyndy Business Park
Pontyclun
Rhonda Cynon Taff
CF72 8XU
Tel: 0845 050 8240
www.leekes.co.uk

Copyright Drawing **NOT** to be re-produced without written permission from: Leekes Ltd.
Company Reg No: 563751

Copies to: Builders, Installers, Main File.
NB: **DO NOT** Scale from drawings for setting out or manufacture.
Any discrepancies to be notified as soon as possible.