




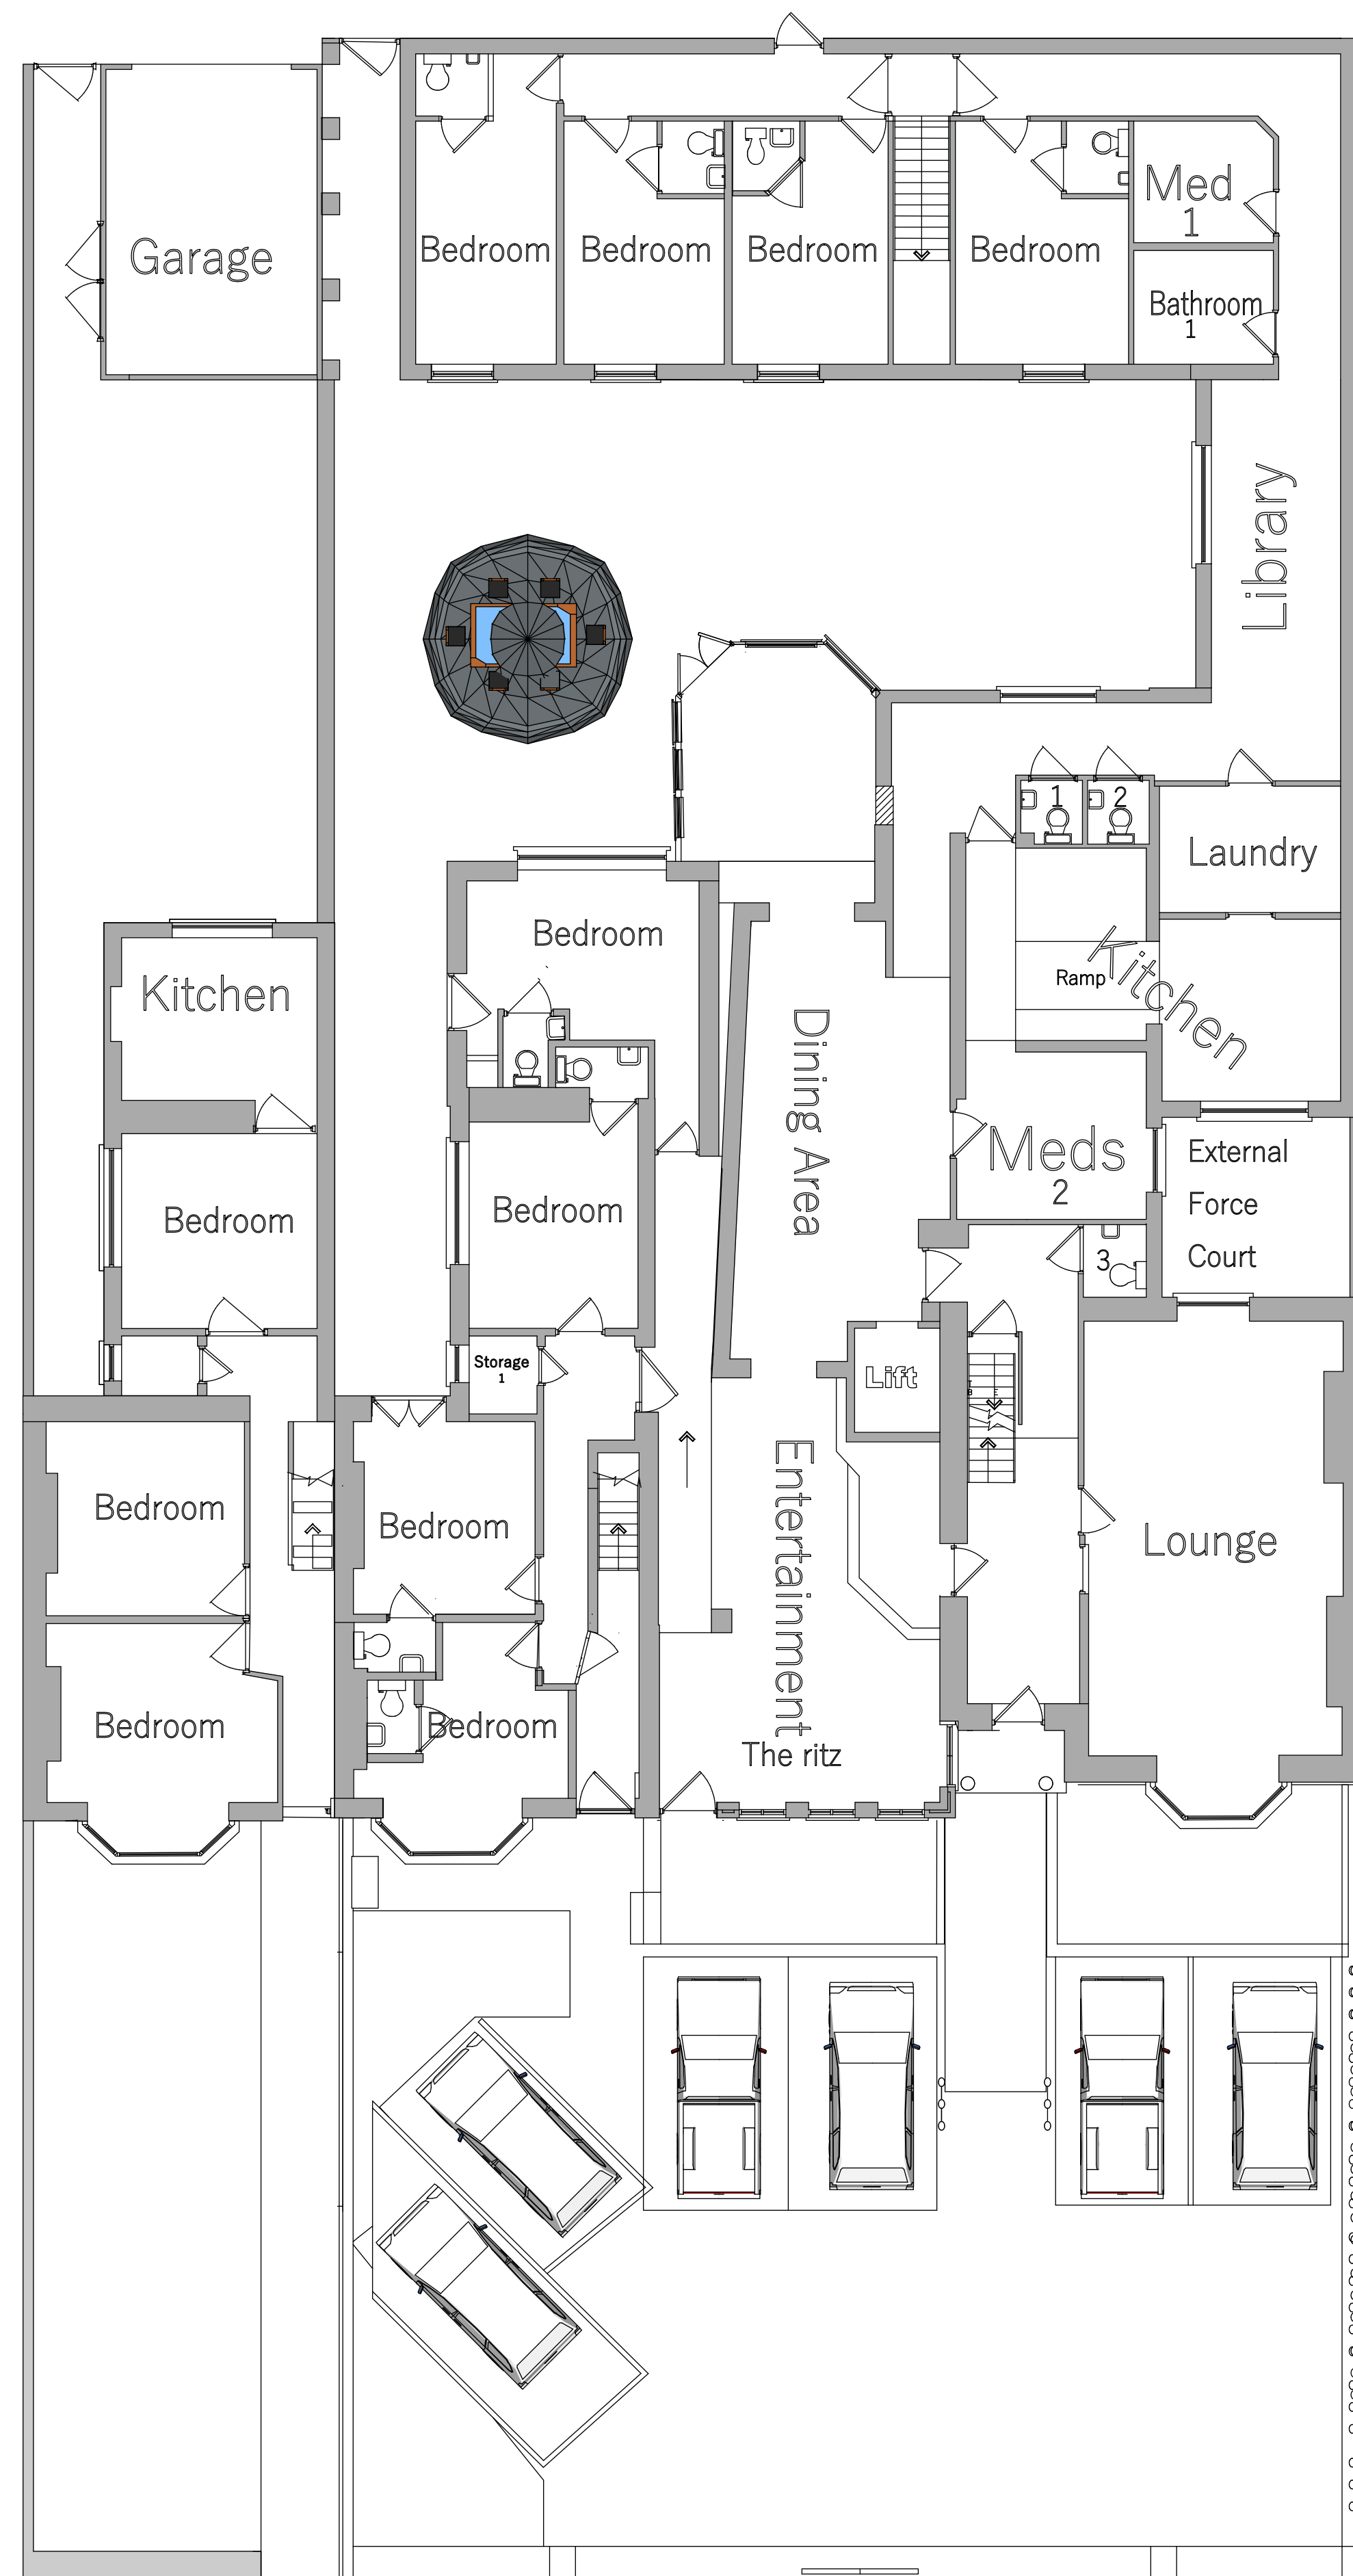

Ground Floor- Existing

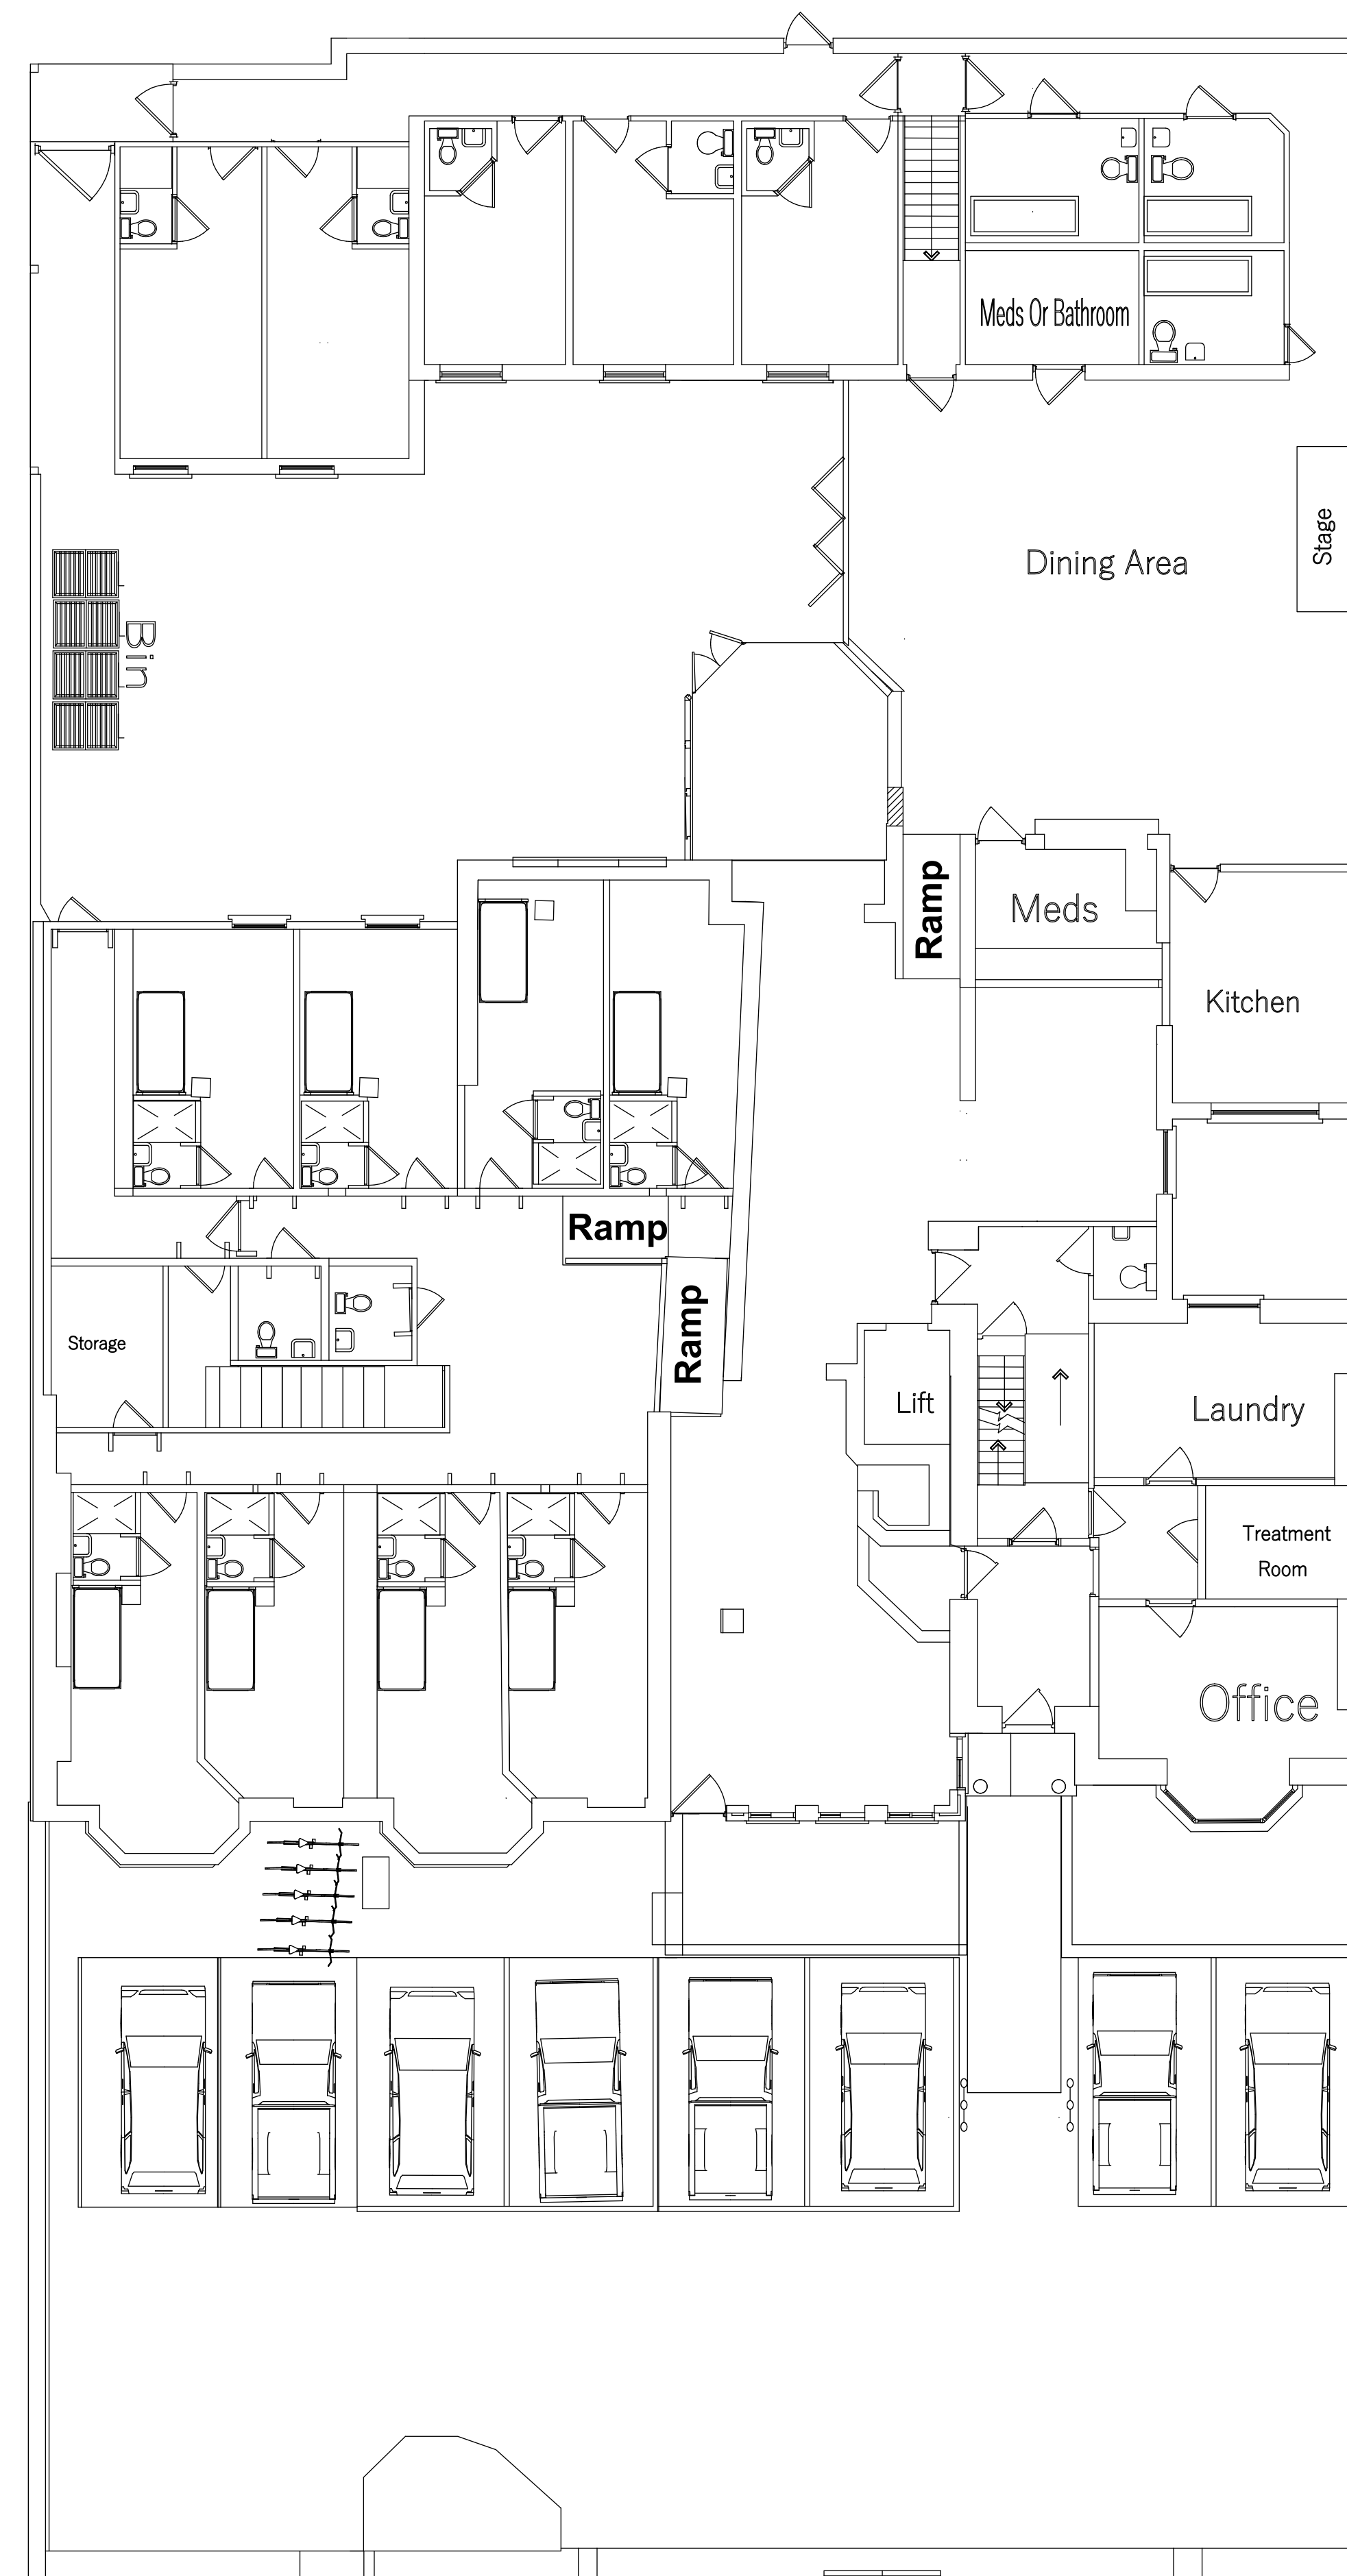

Ground Floor- Proposed

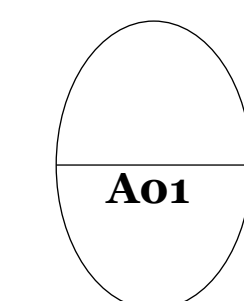

Ground Floor
Existing & proposed
Scale: 1:100

DRAWN BY
Armin Mahboubi

DESCRIPTION
Ground Floor
existing & proposed

PROJECT NO.
01


PROJECT
Park View Carehome

ISSUE-V5
29.10.2020


CLIENT
City Council

COMPANY NAME
EMJ&GP Ltd


a

 

Basement- Existing

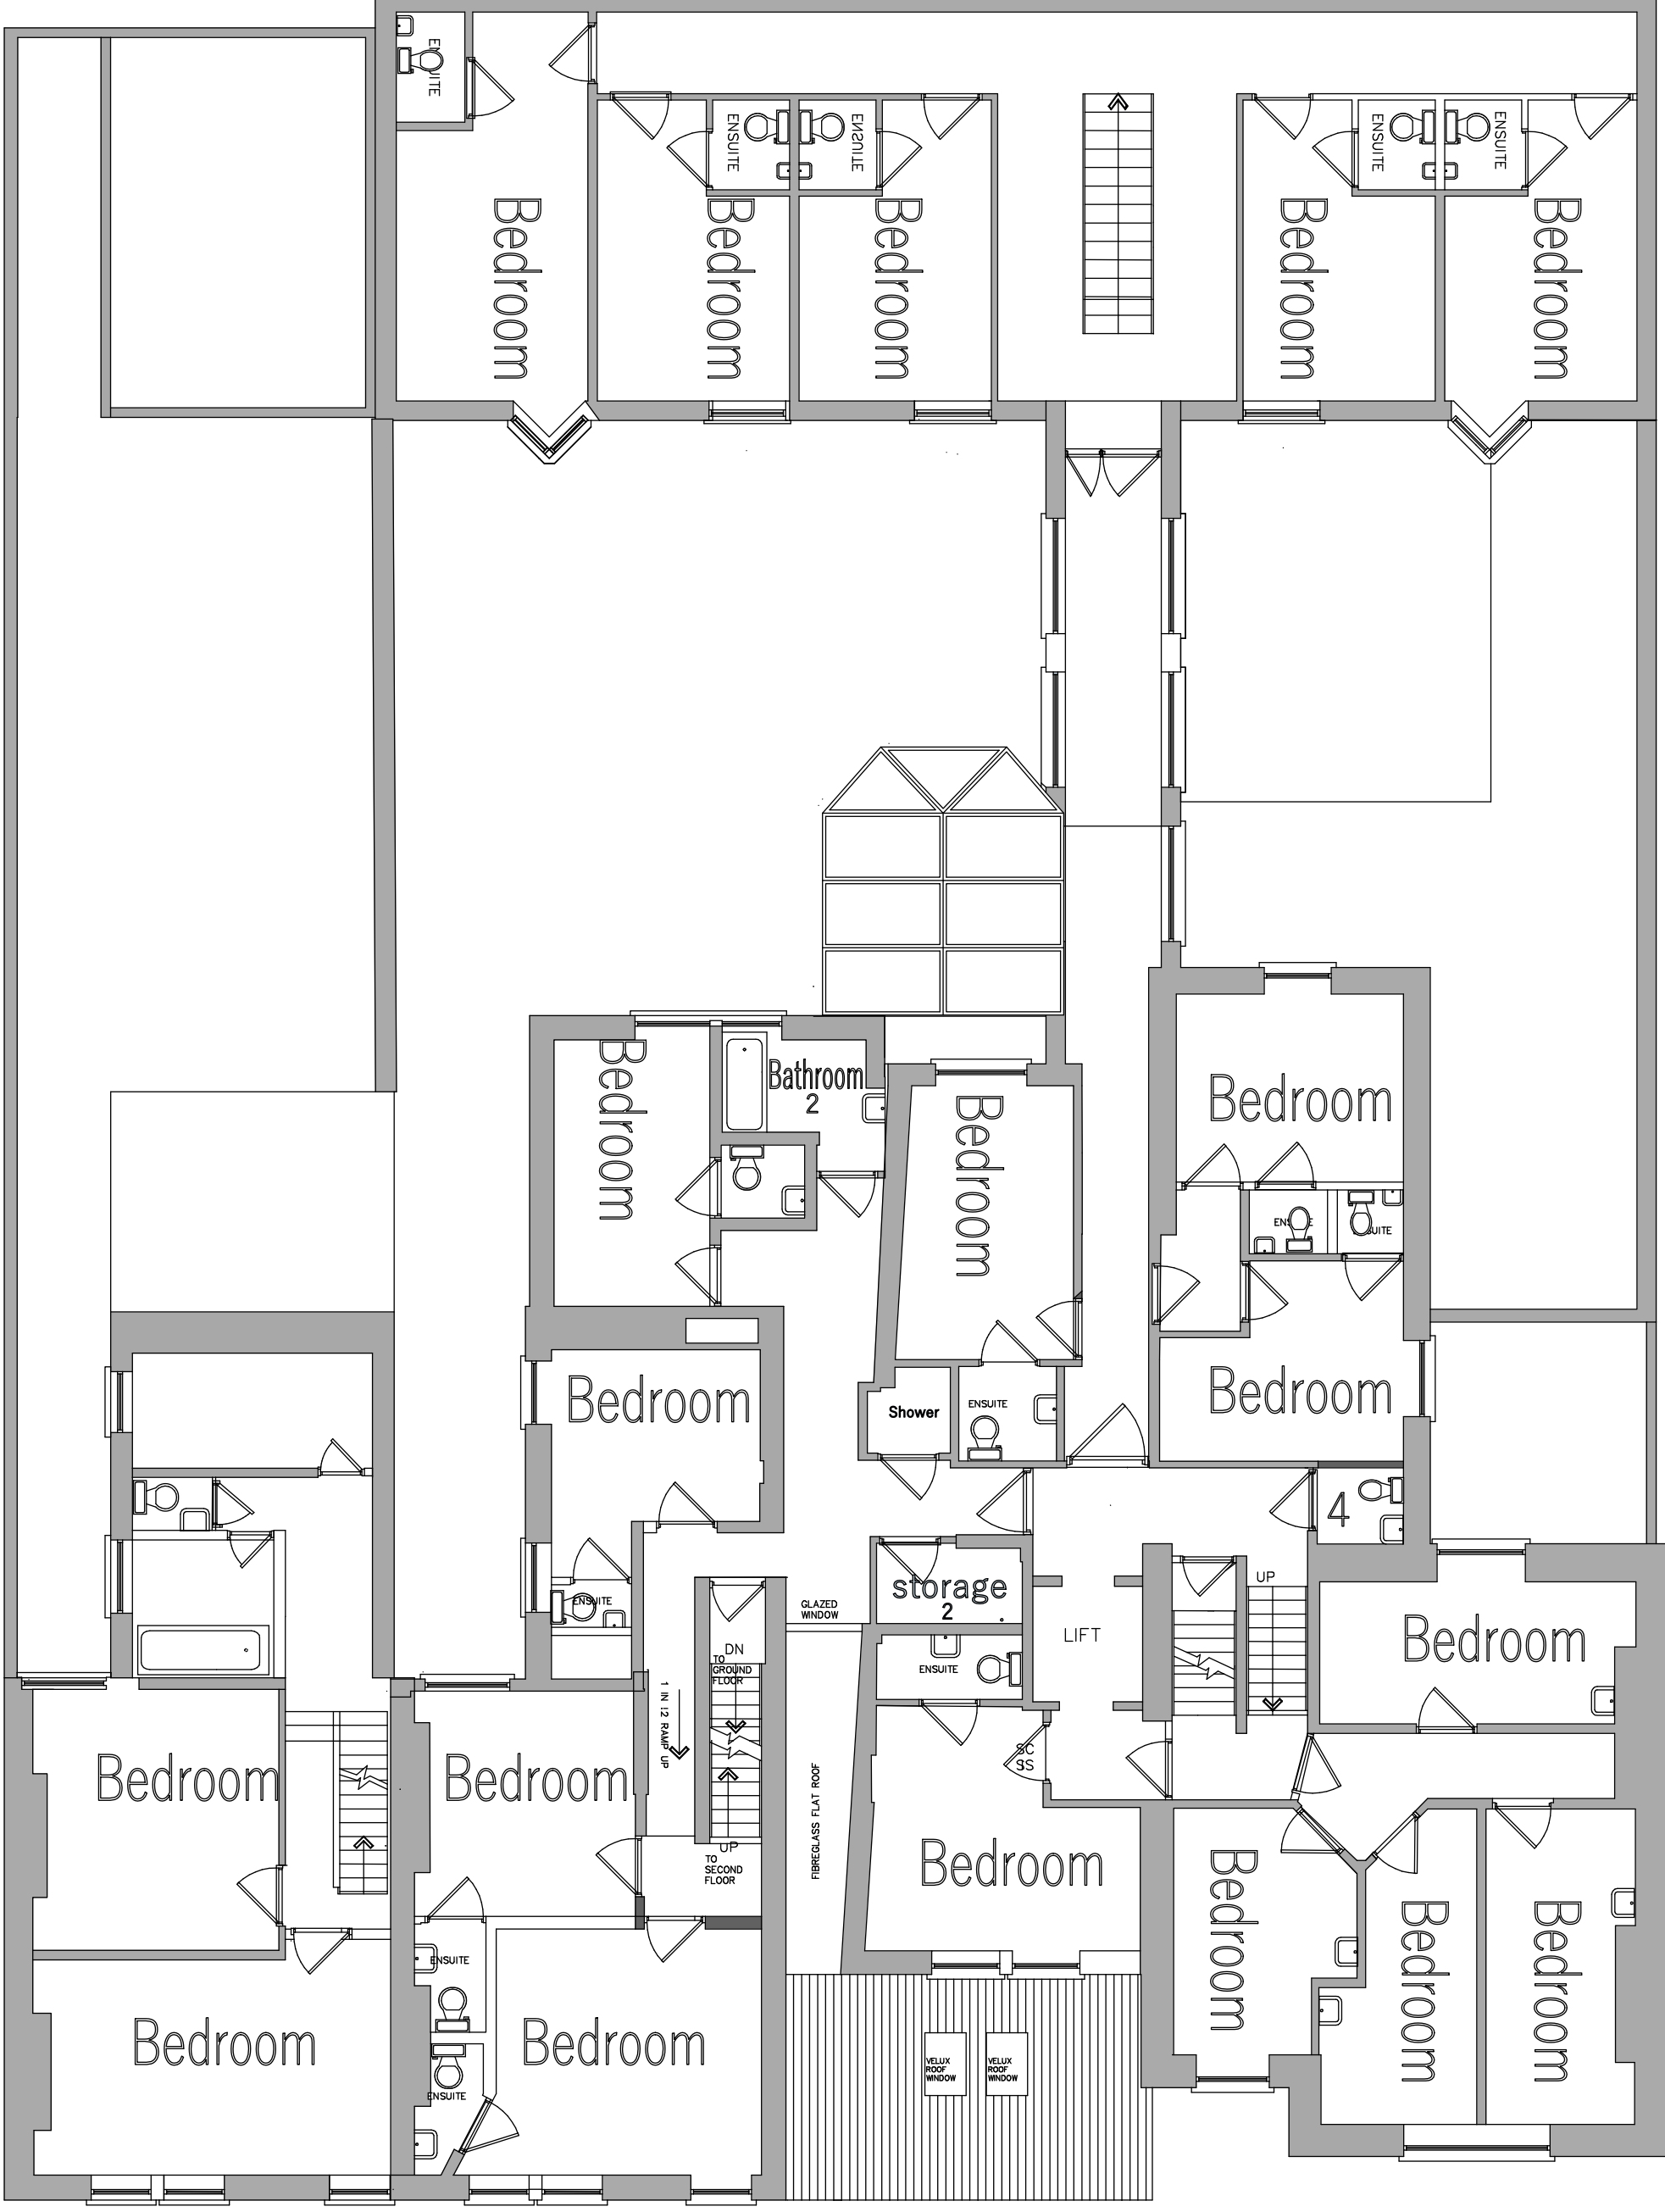

1st Floor- Existing

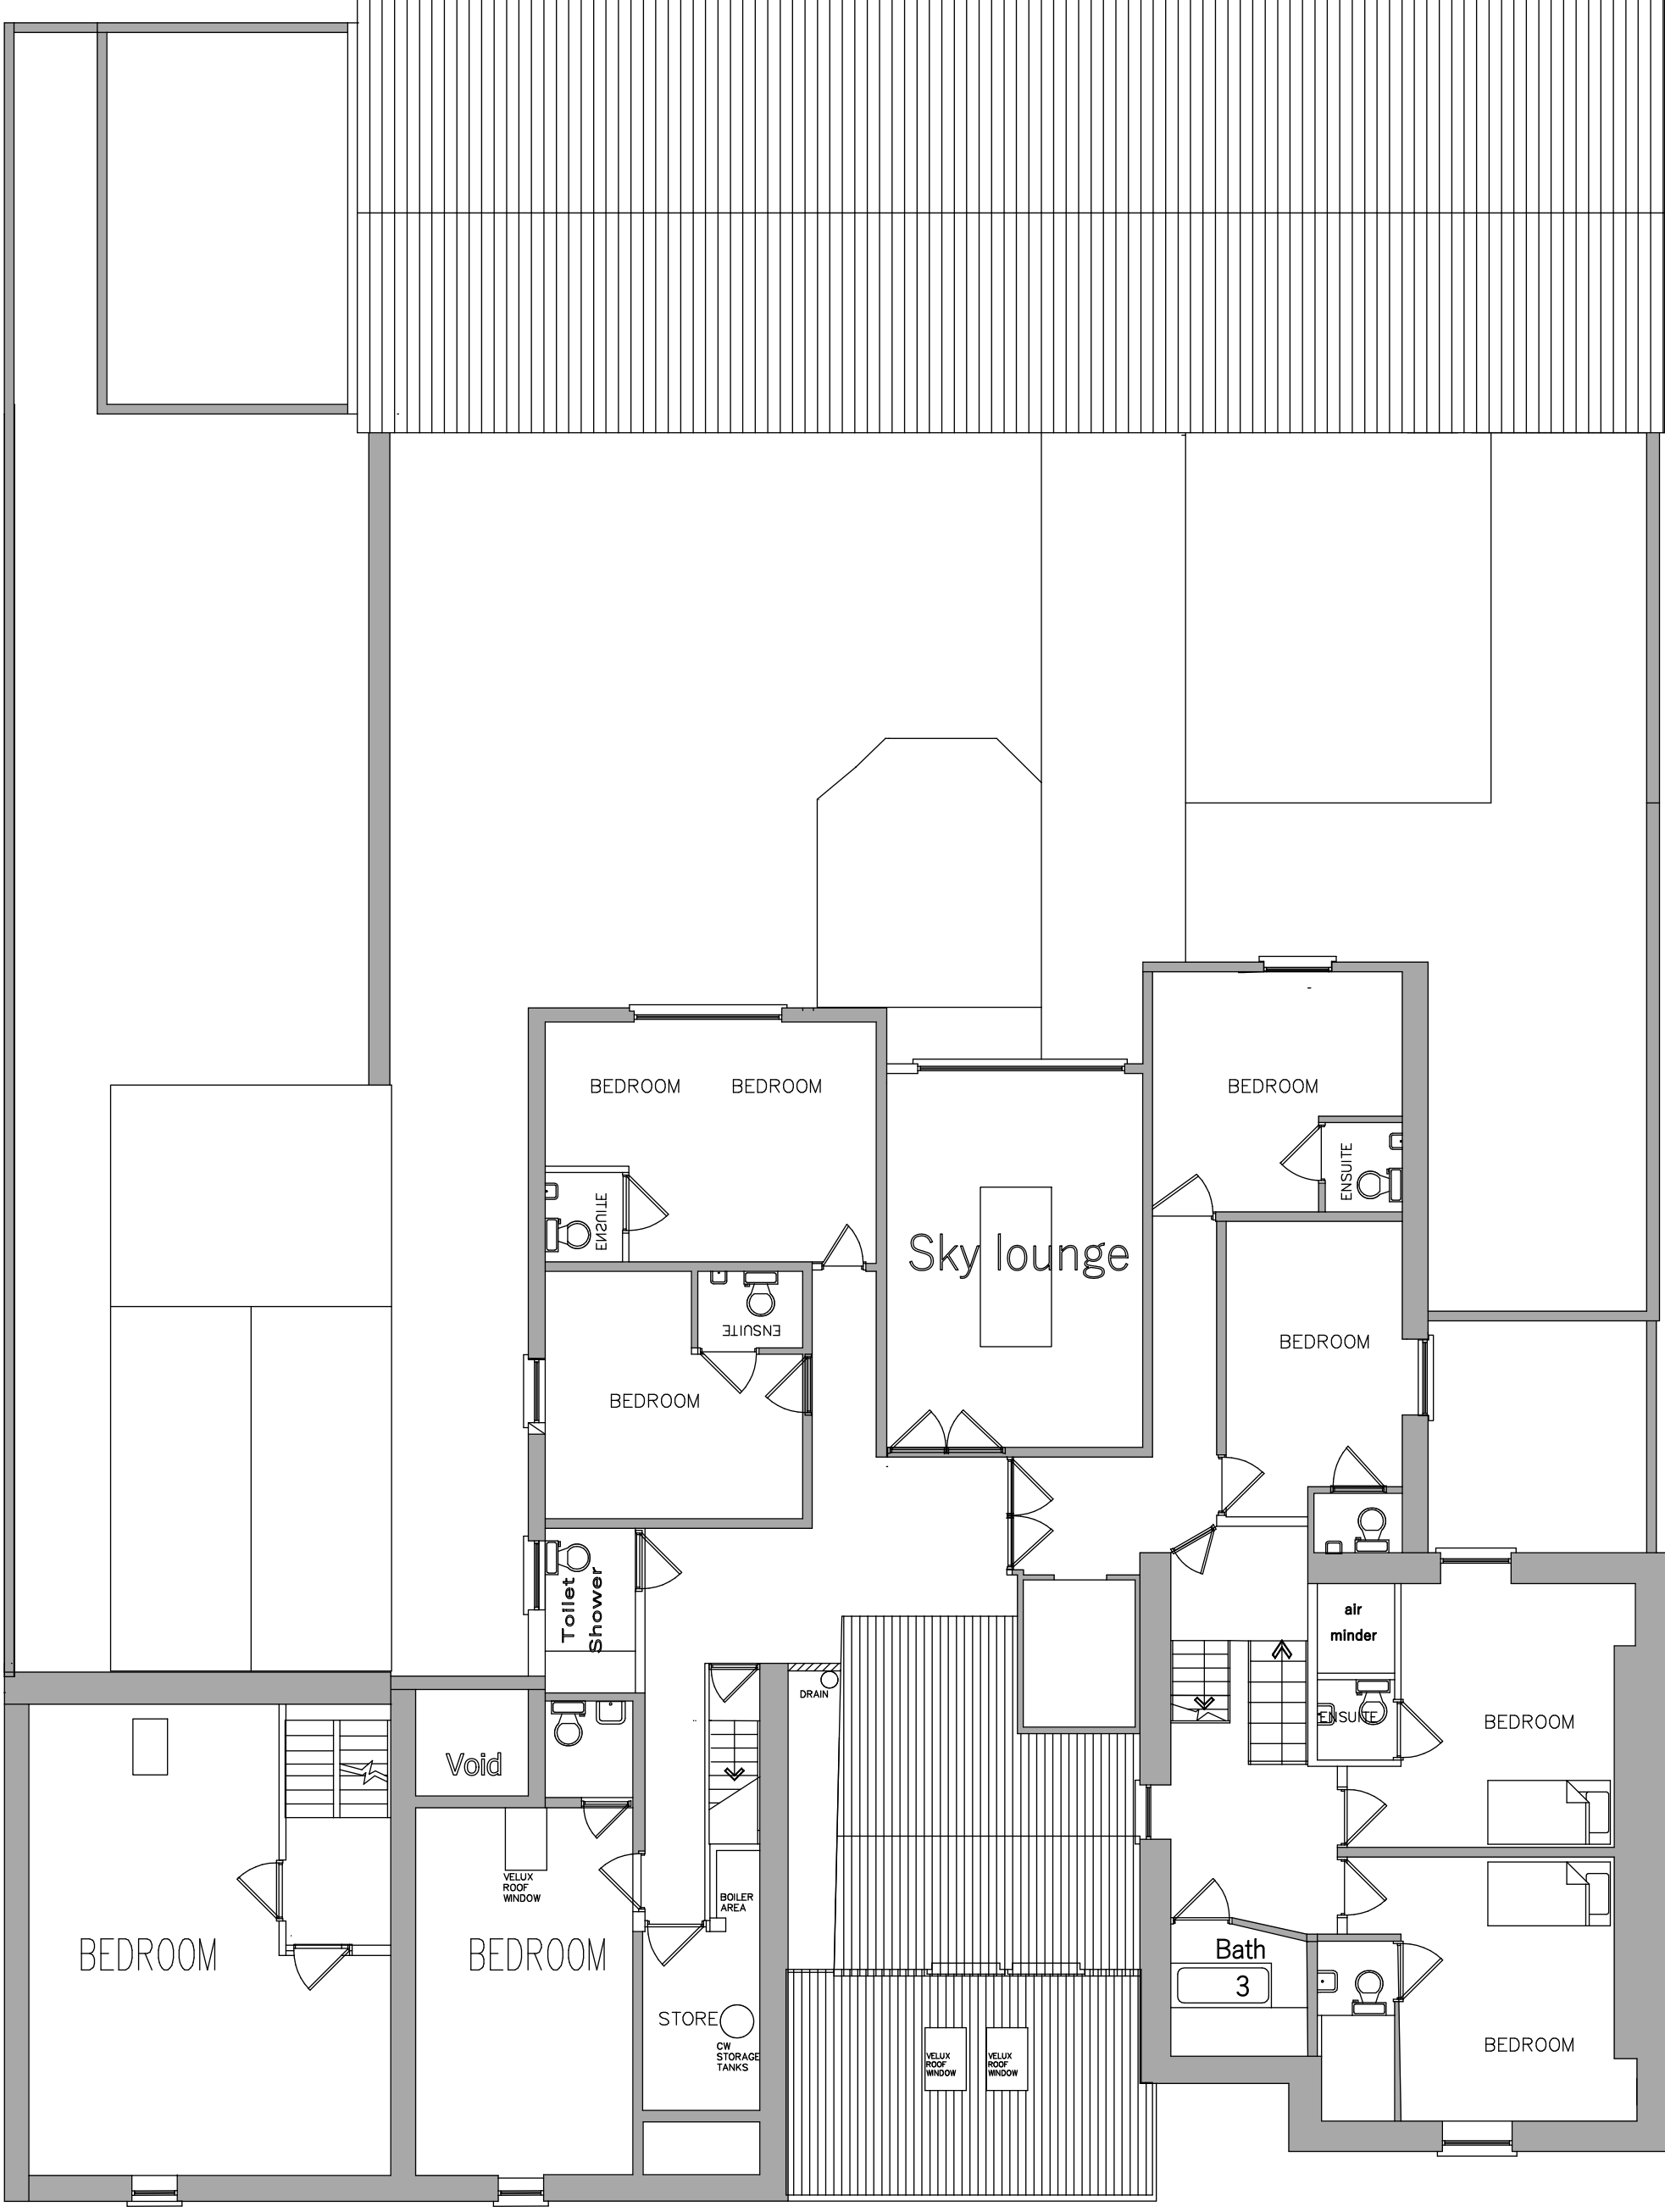


2nd Floor- Existing

A01


Existing Floor Plan
Basement,1st 2nd floor

Scale: 1:100

 
	DRAWN BY Armin Mahboubi	PROJECT NO. 01	ISSUE-V5 29.10.2020	CLIENT City Council	COMPANY NAME EMJ&GP Ltd
	DESCRIPTION Basement, first and second existing layout	PROJECT Park View Carehome			



Front Elevation-Existing

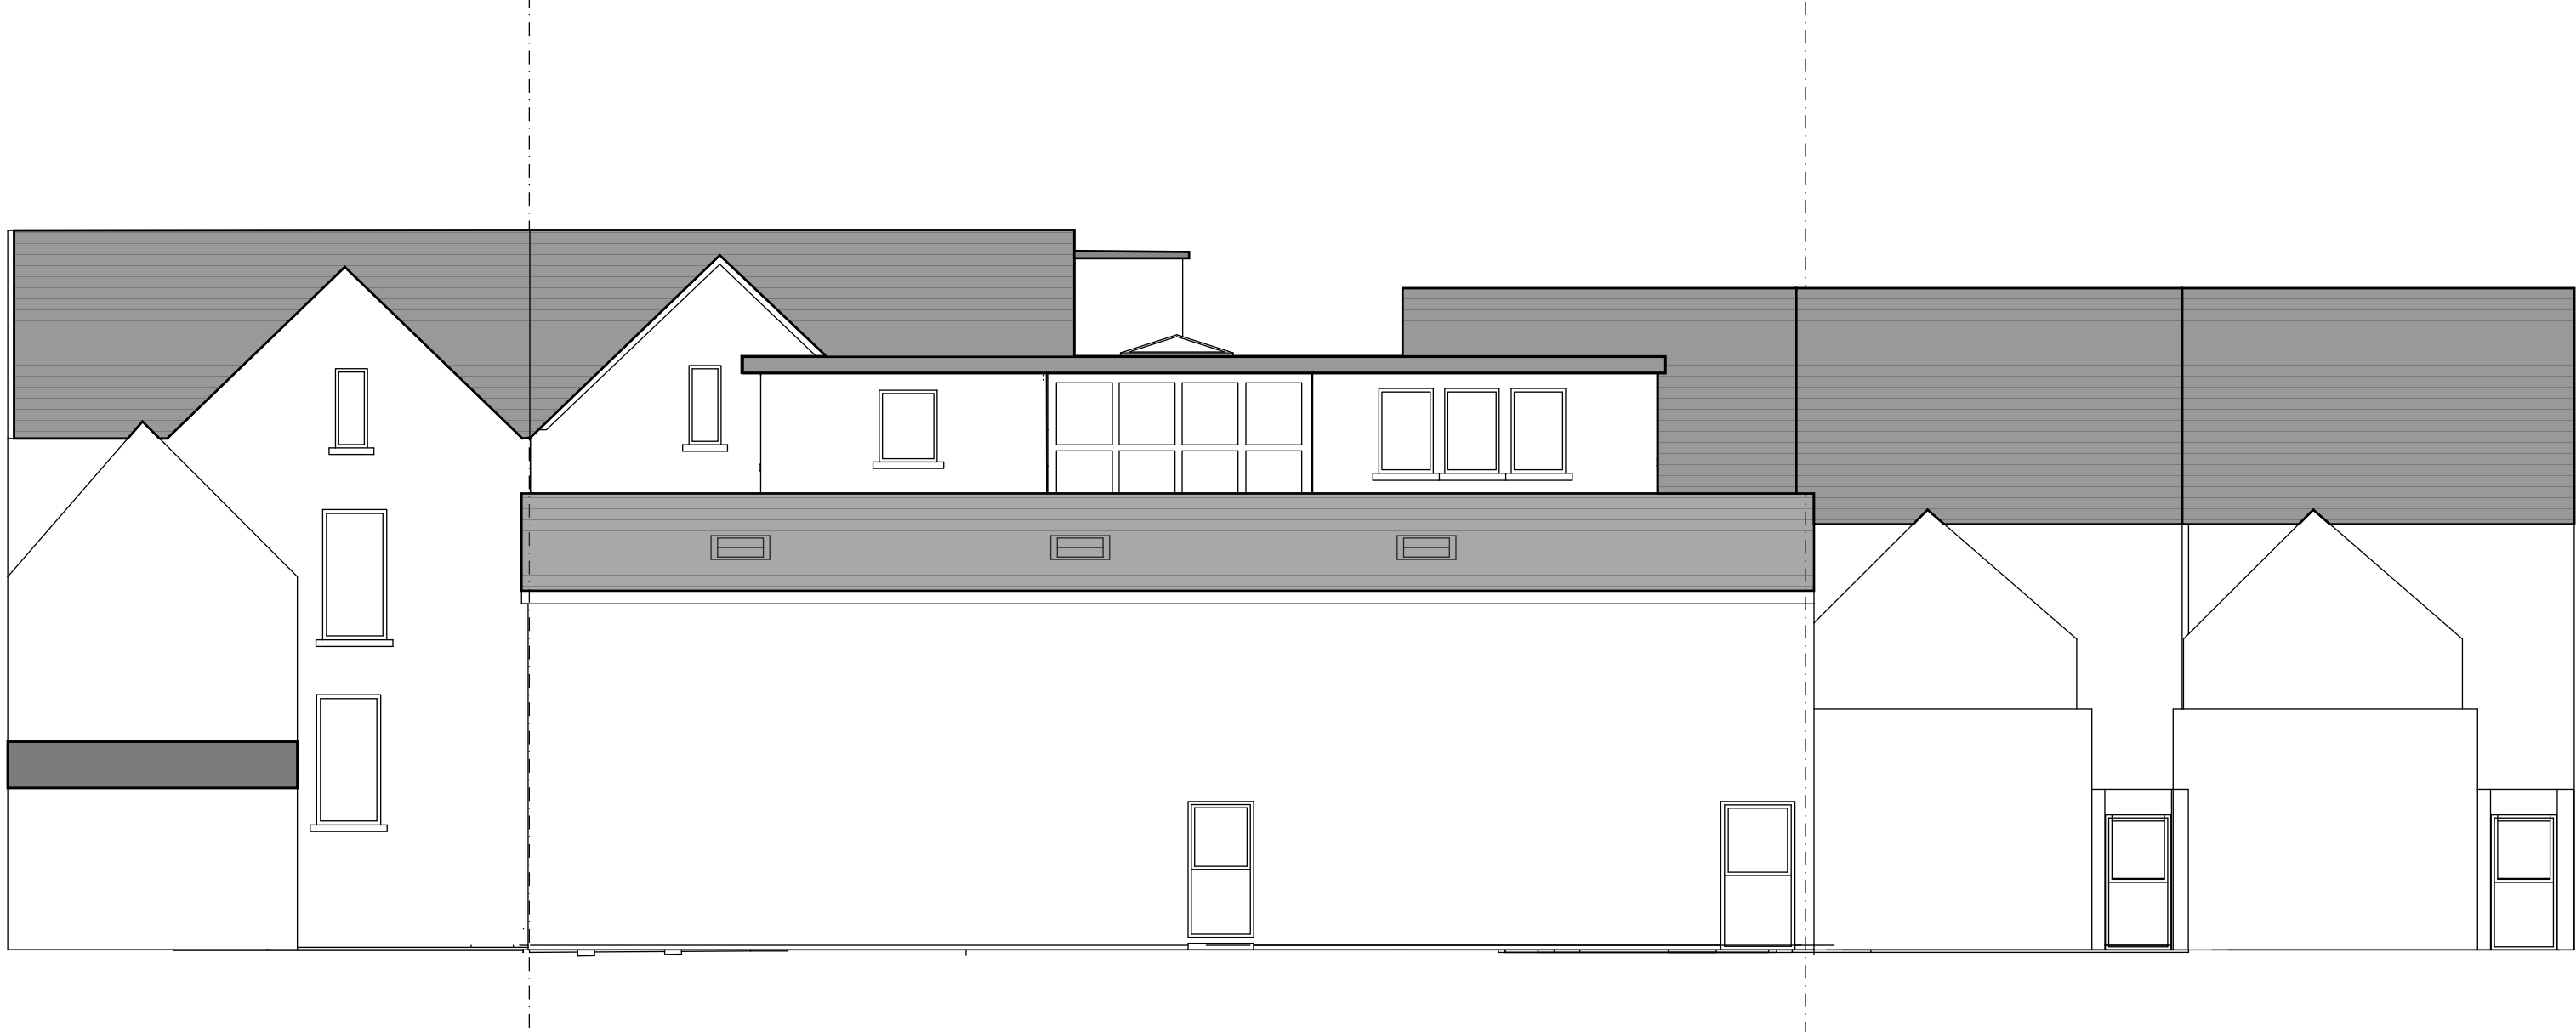


Rear Elevation- Existing

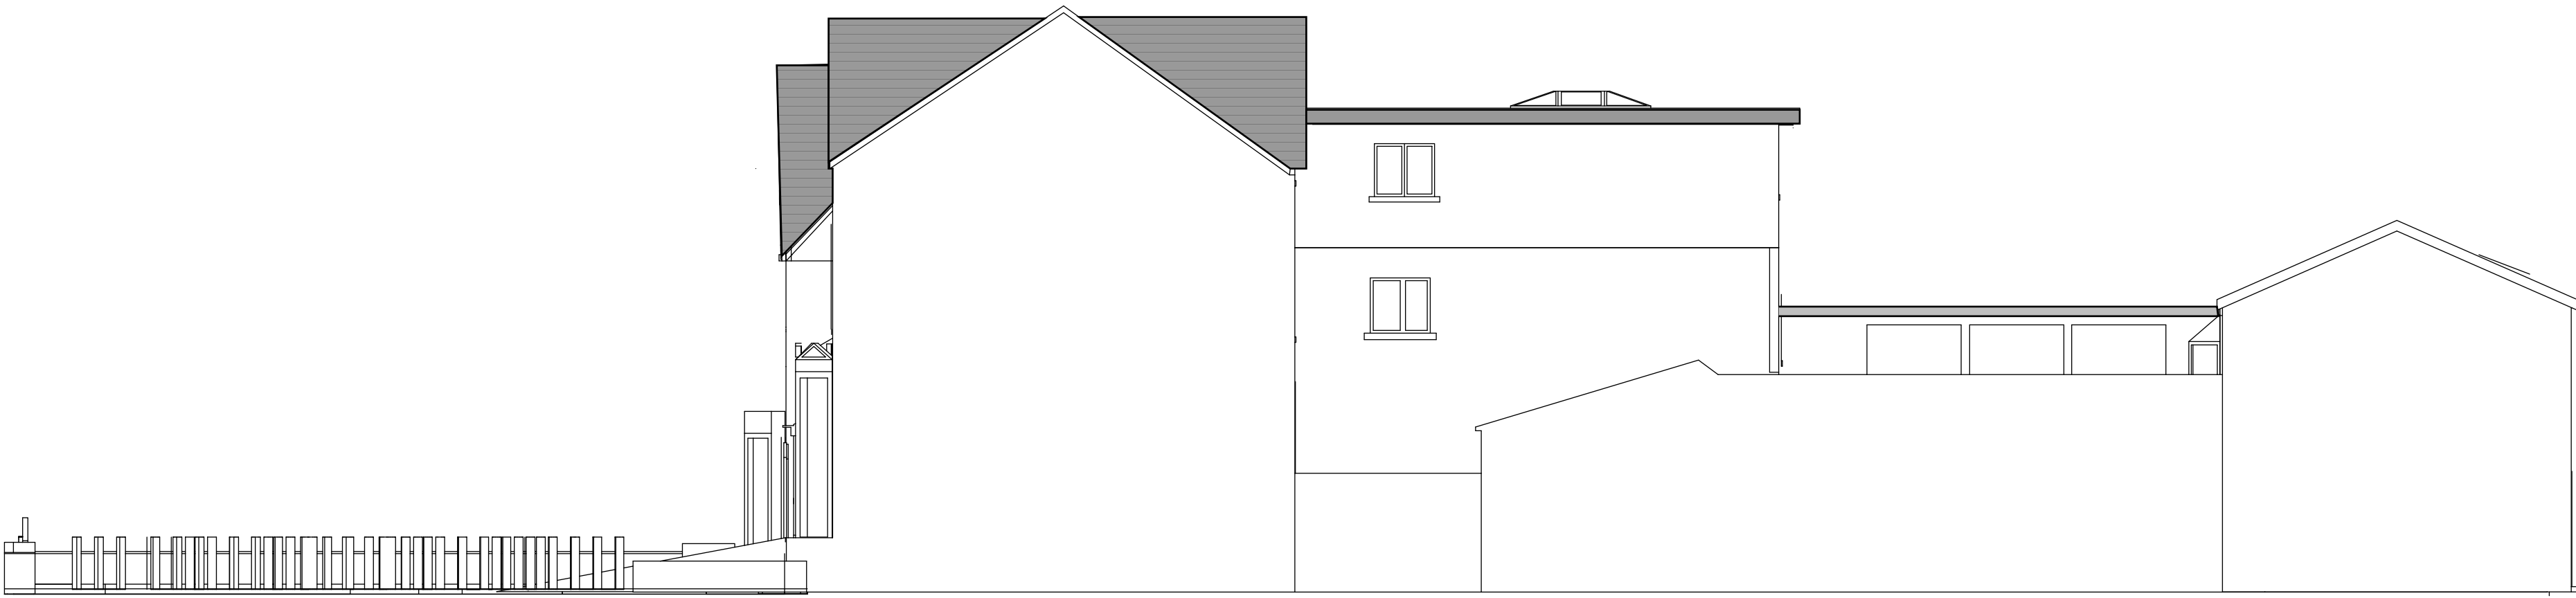

Right Elevation- Existing




Frontage to Courtyard Elevation- Existing

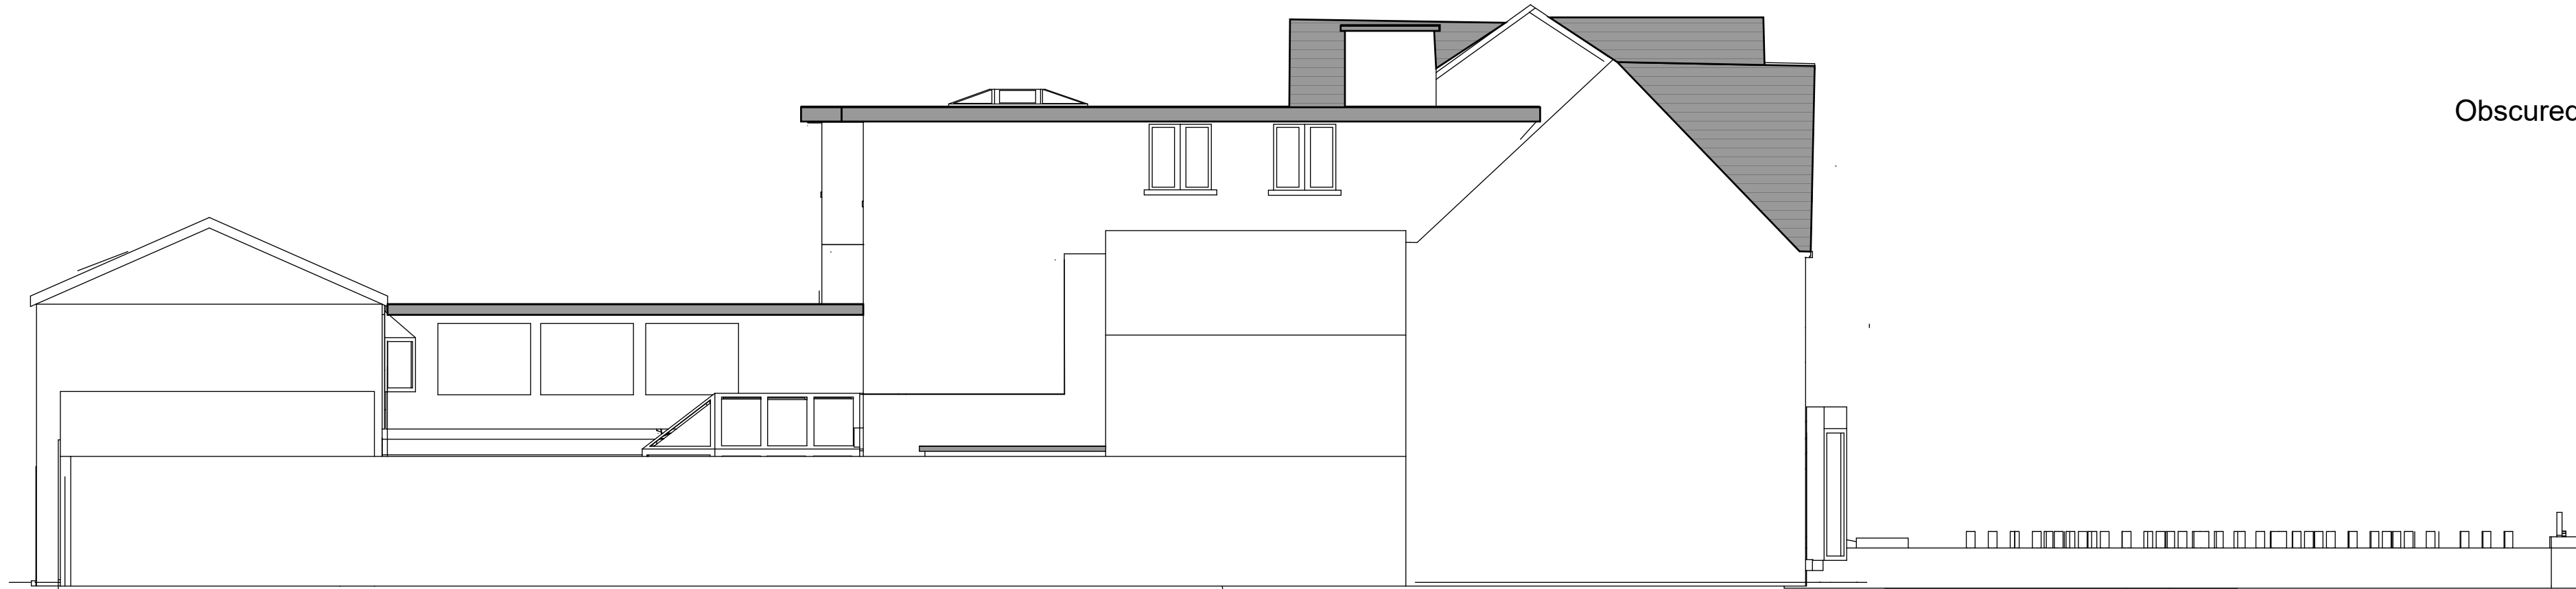



Left Elevation- Existing

Obscured glazed

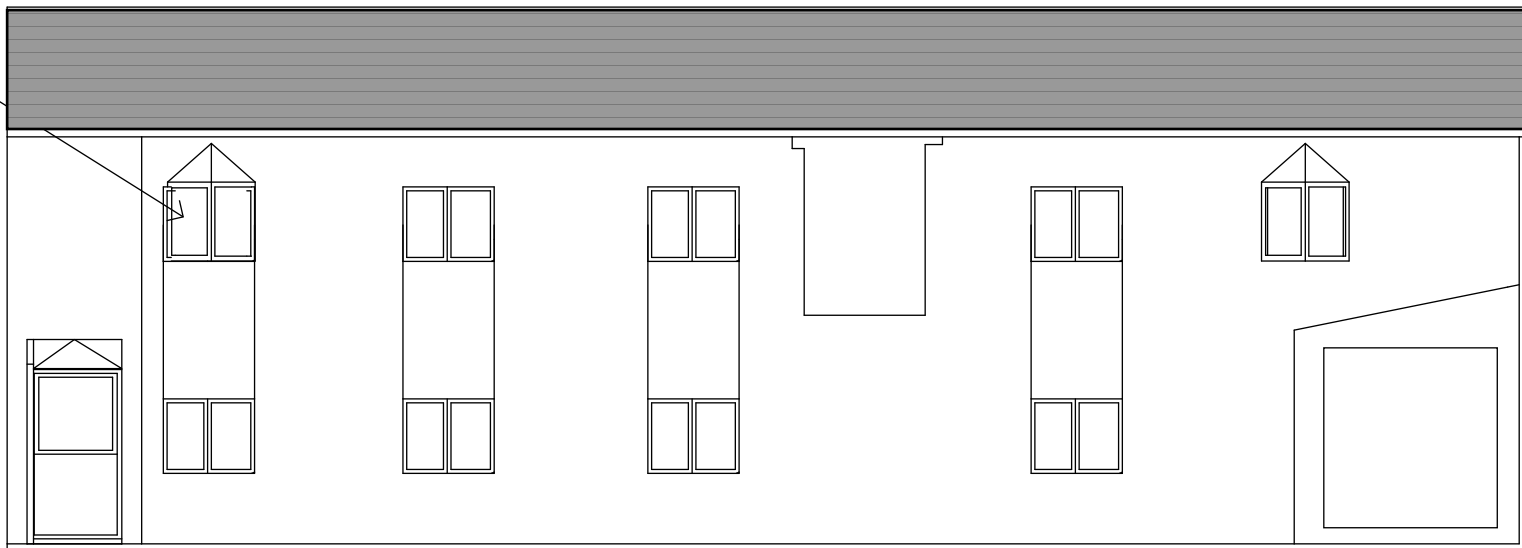

Other side of Rear Elevation to
Courtyard Elevation- Existing

 	DRAWN BY Armin Mahboubi	PROJECT NO. 01	ISSUE-V5 29.10.2020	CLIENT City Council	COMPANY NAME EMJ&GP Ltd
	PROJECT Park View Carehome				
	DESCRIPTION Existing Building Elevation				

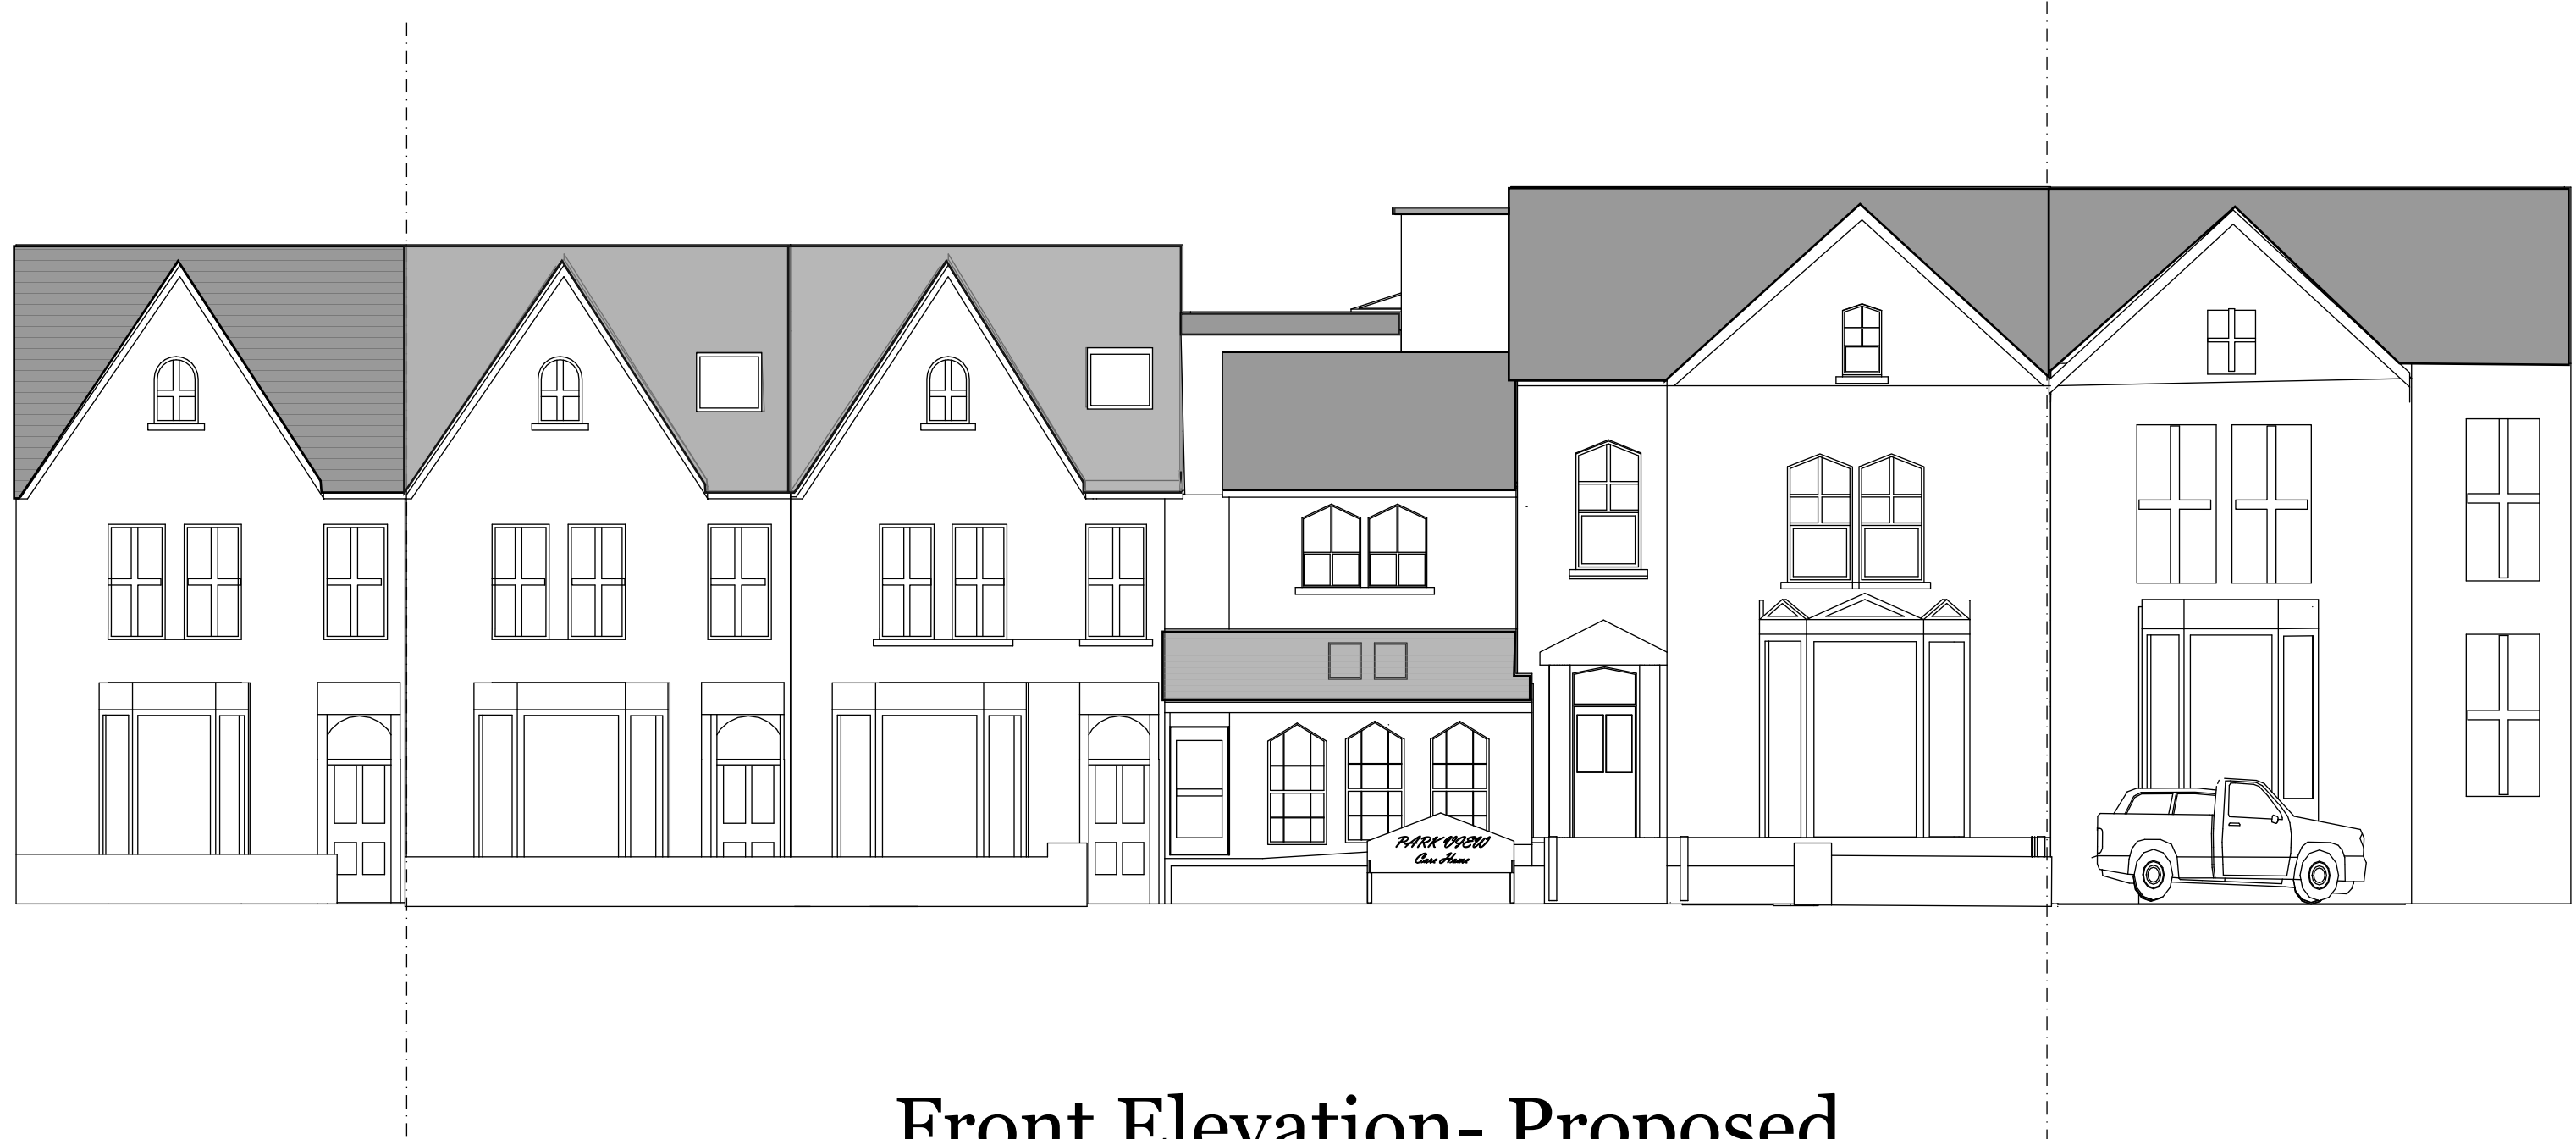

Front Elevation- Proposed




Rear Elevation- Proposed



Right Elevation- Proposed



Frontage to Courtyard Elevation- Proposed

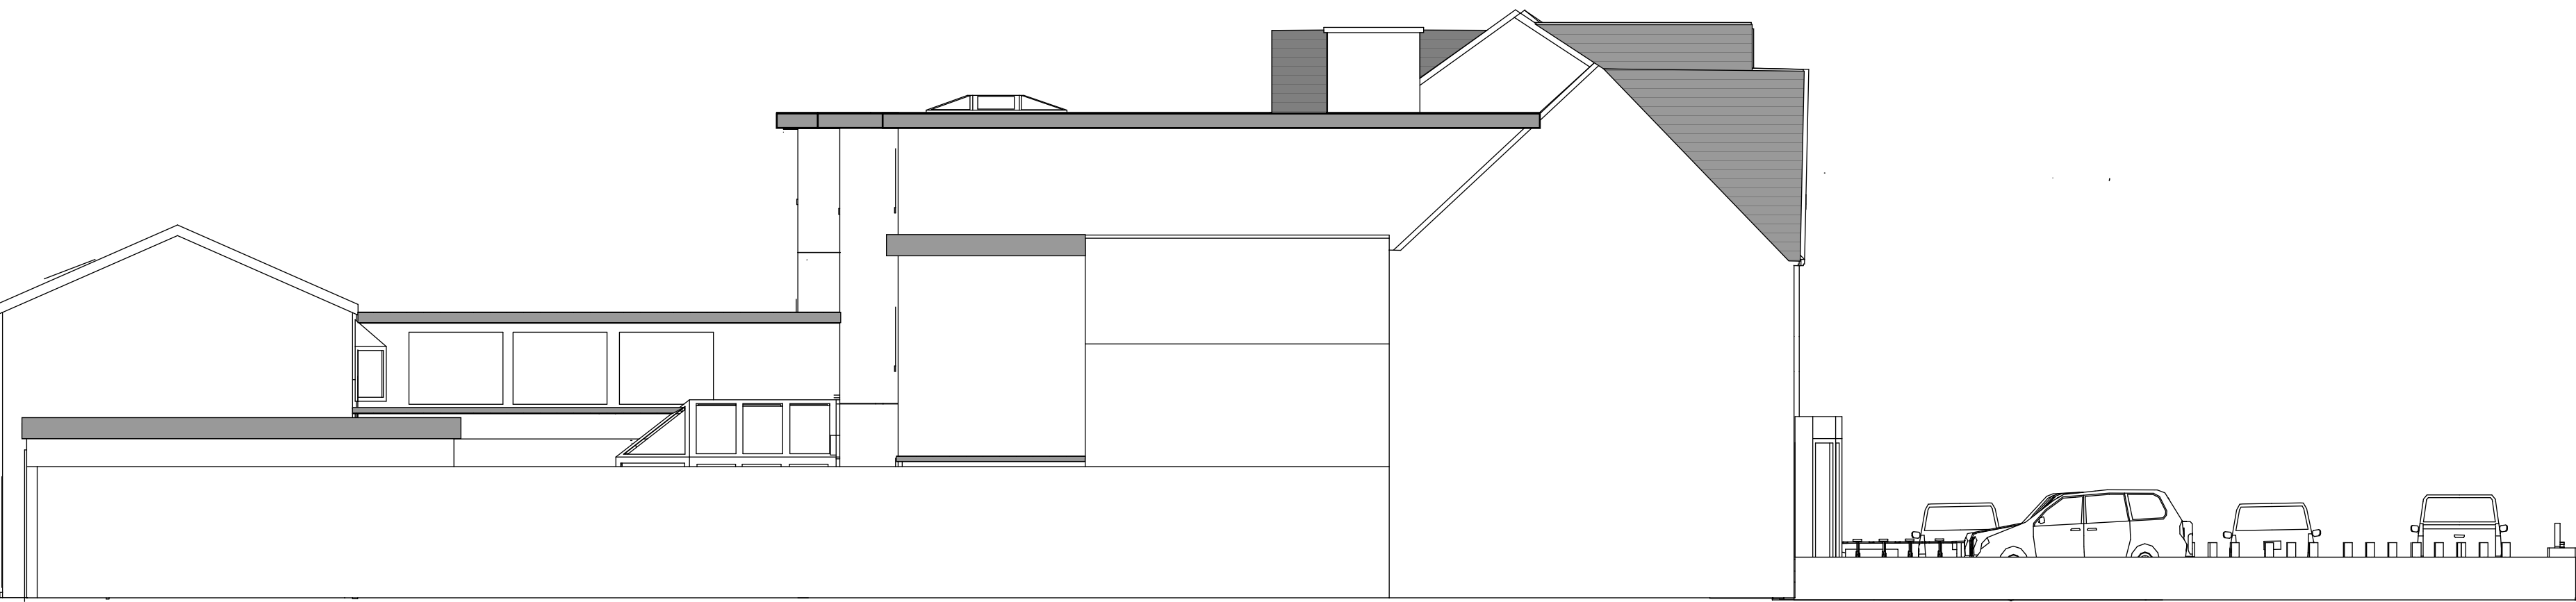

Left Elevation- Proposed



Other side of Rear Elevation to
Courtyard Elevation- Proposed

	DRAWN BY Armin Mahboubi	PROJECT NO. 01	ISSUE-V5 29.10.2020	CLIENT City Council	COMPANY NAME EMJ&GP Ltd
	PROJECT Park View Carehome				
	DESCRIPTION Proposed Building Elevation				