






LOCATION PLAN SCALE 1:1250

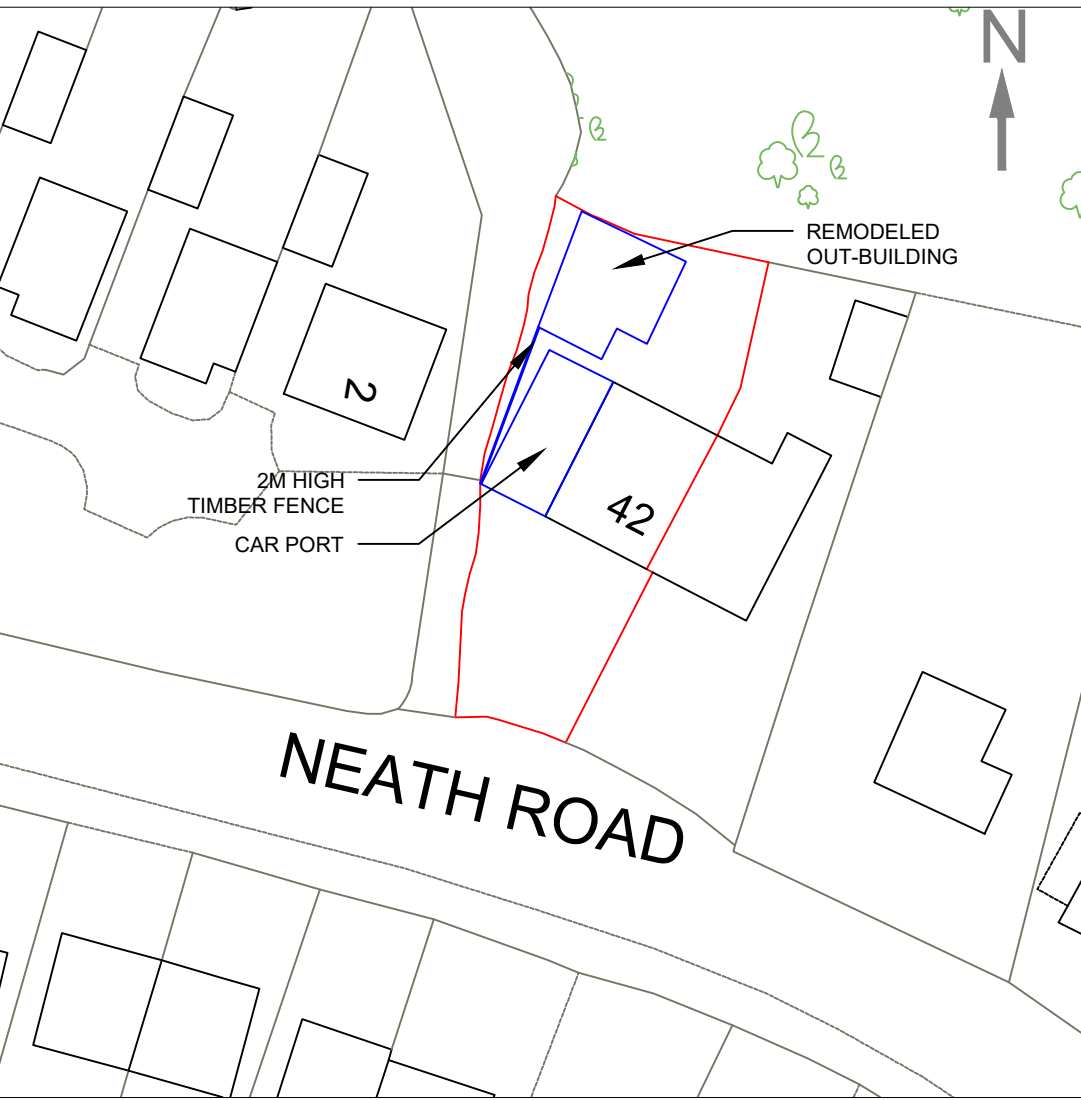


BLOCK PLAN SCALE 1:500

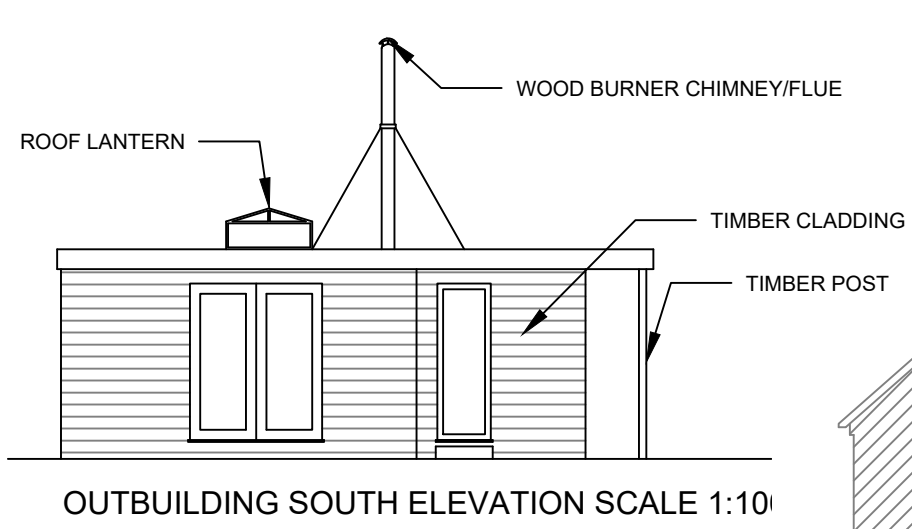


OUTBUILDING SOUTH ELEVATION SCALE 1:10

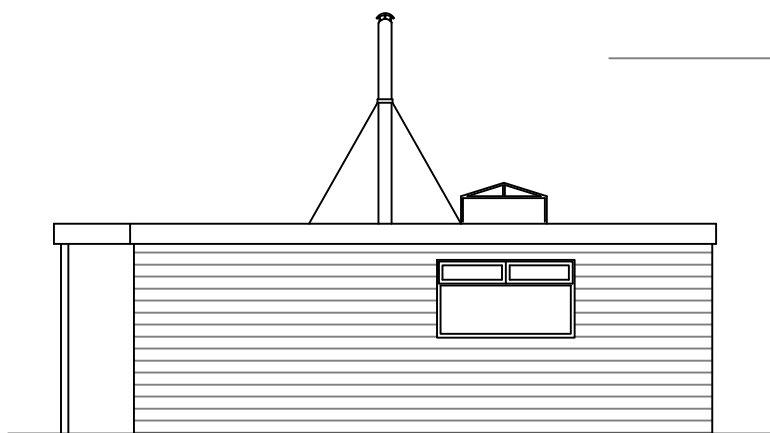


OUTBUILDING NORTH ELEVATION SCALE 1:100

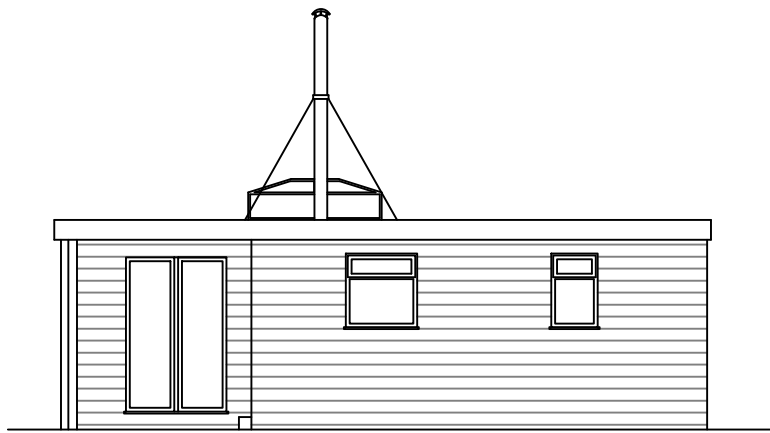


OUTBUILDING EAST ELEVATION SCALE 1:100

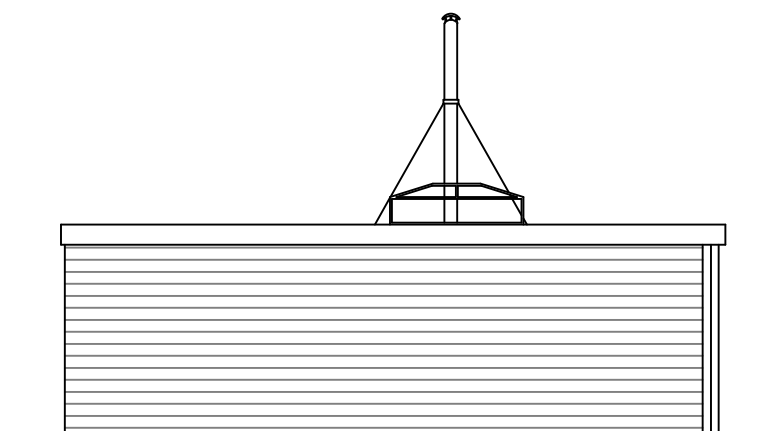


OUTBUILDING WEST ELEVATION SCALE 1:100

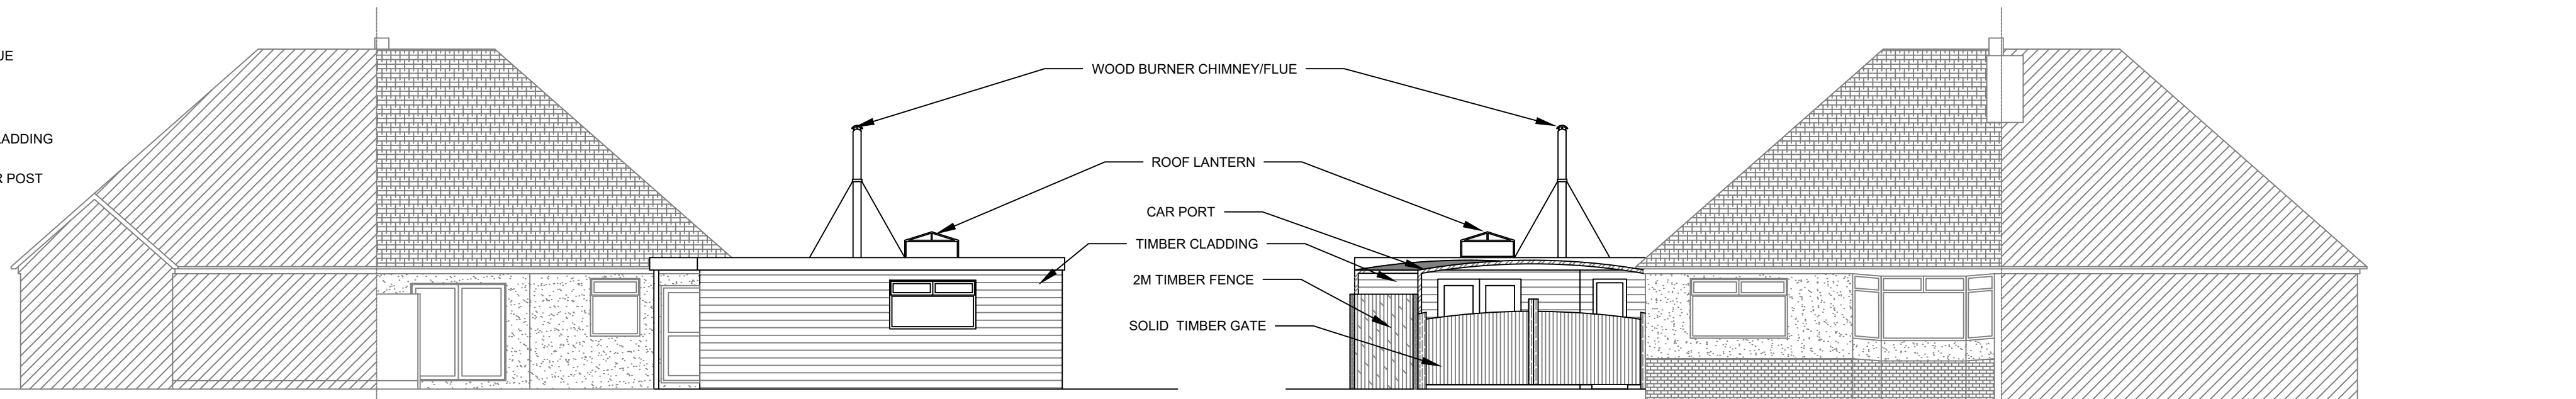

NORTH ELEVATION IN RELATION TO NO 42 SCALE 1:100

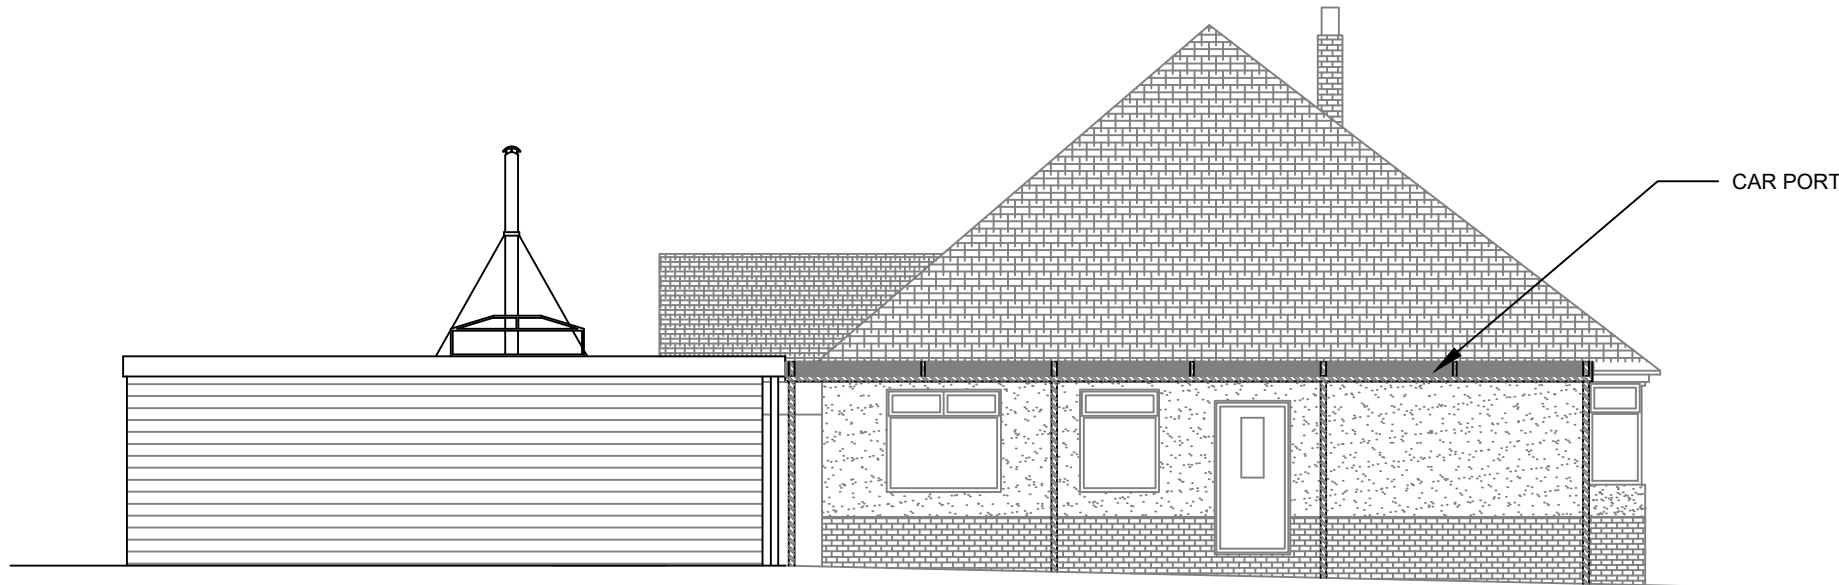


WEST ELEVATION IN RELATION TO NO 42 SHOWING CAR PORT W/O FENCE SCALE 1:100

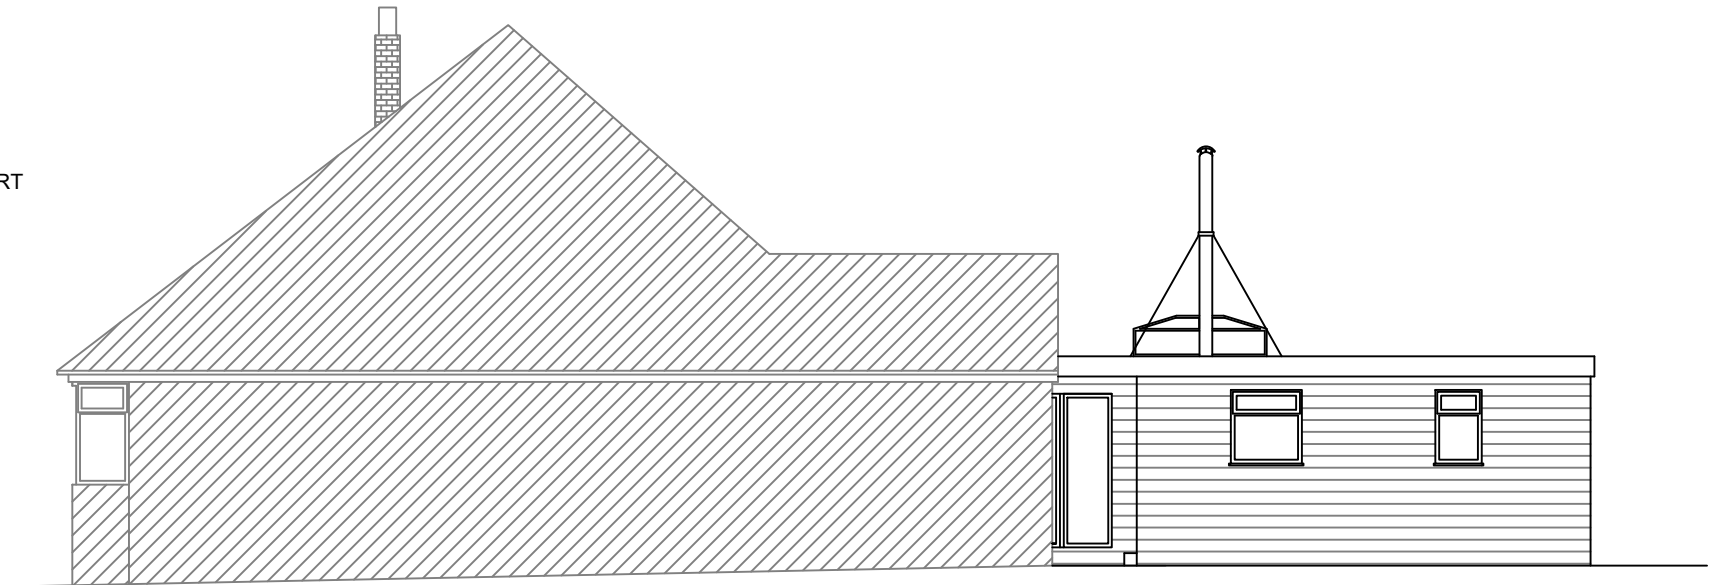


EAST ELEVATION IN RELATION TO NO 42 SCALE 1:100




WEST ELEVATION IN RELATION TO NO 42 SHOWING CAR PORT WITH 2M HIGH TIMBER FENCE SCALE 1:100

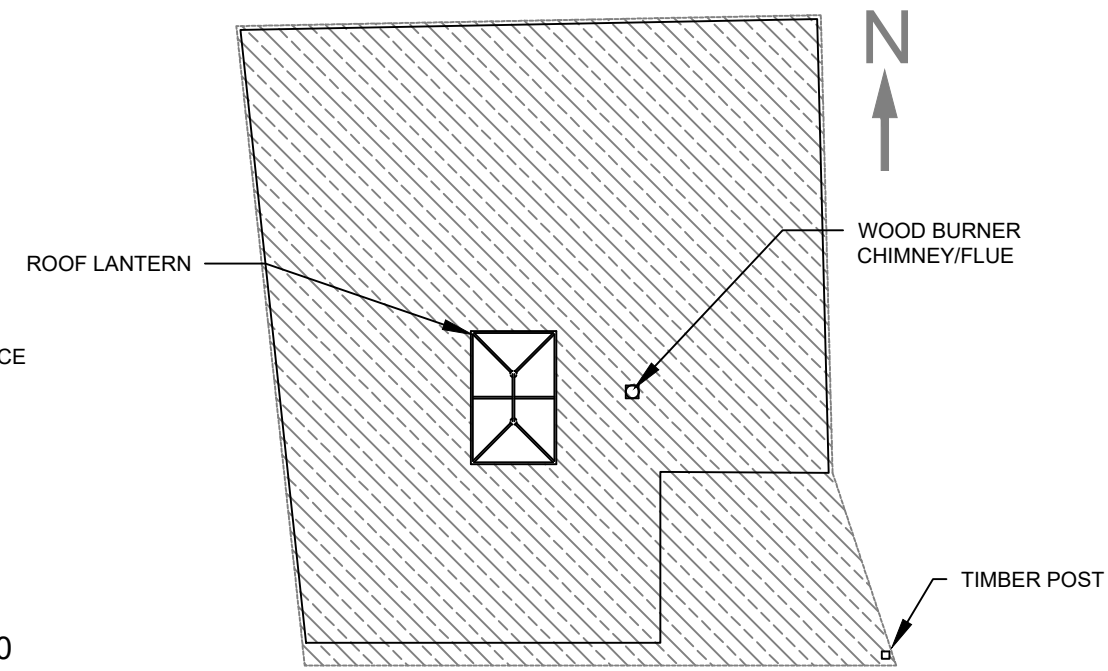

ROOF PLAN SCALE 1:100

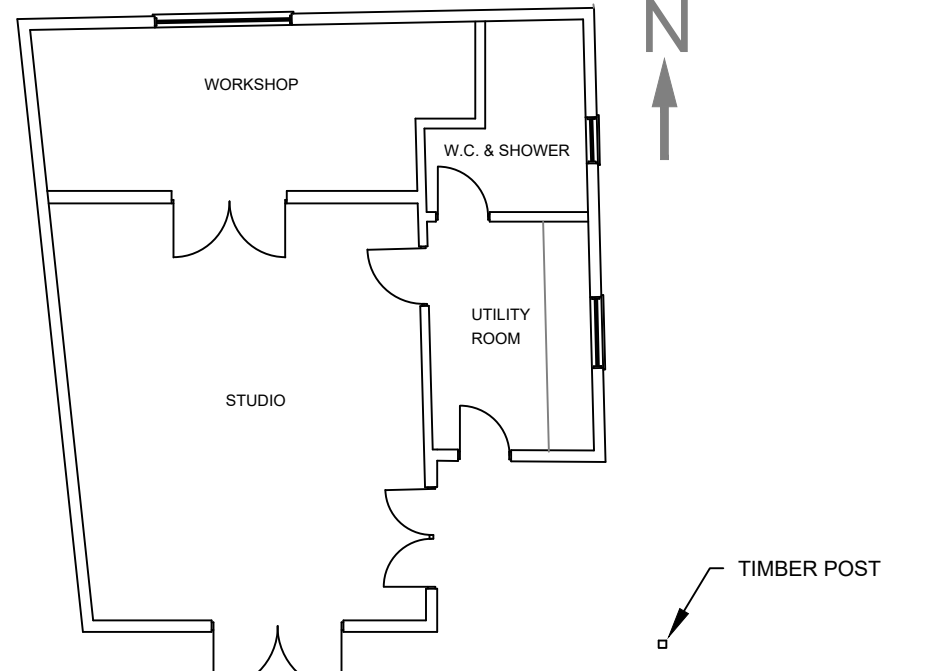

FLOOR PLAN SCALE 1:100

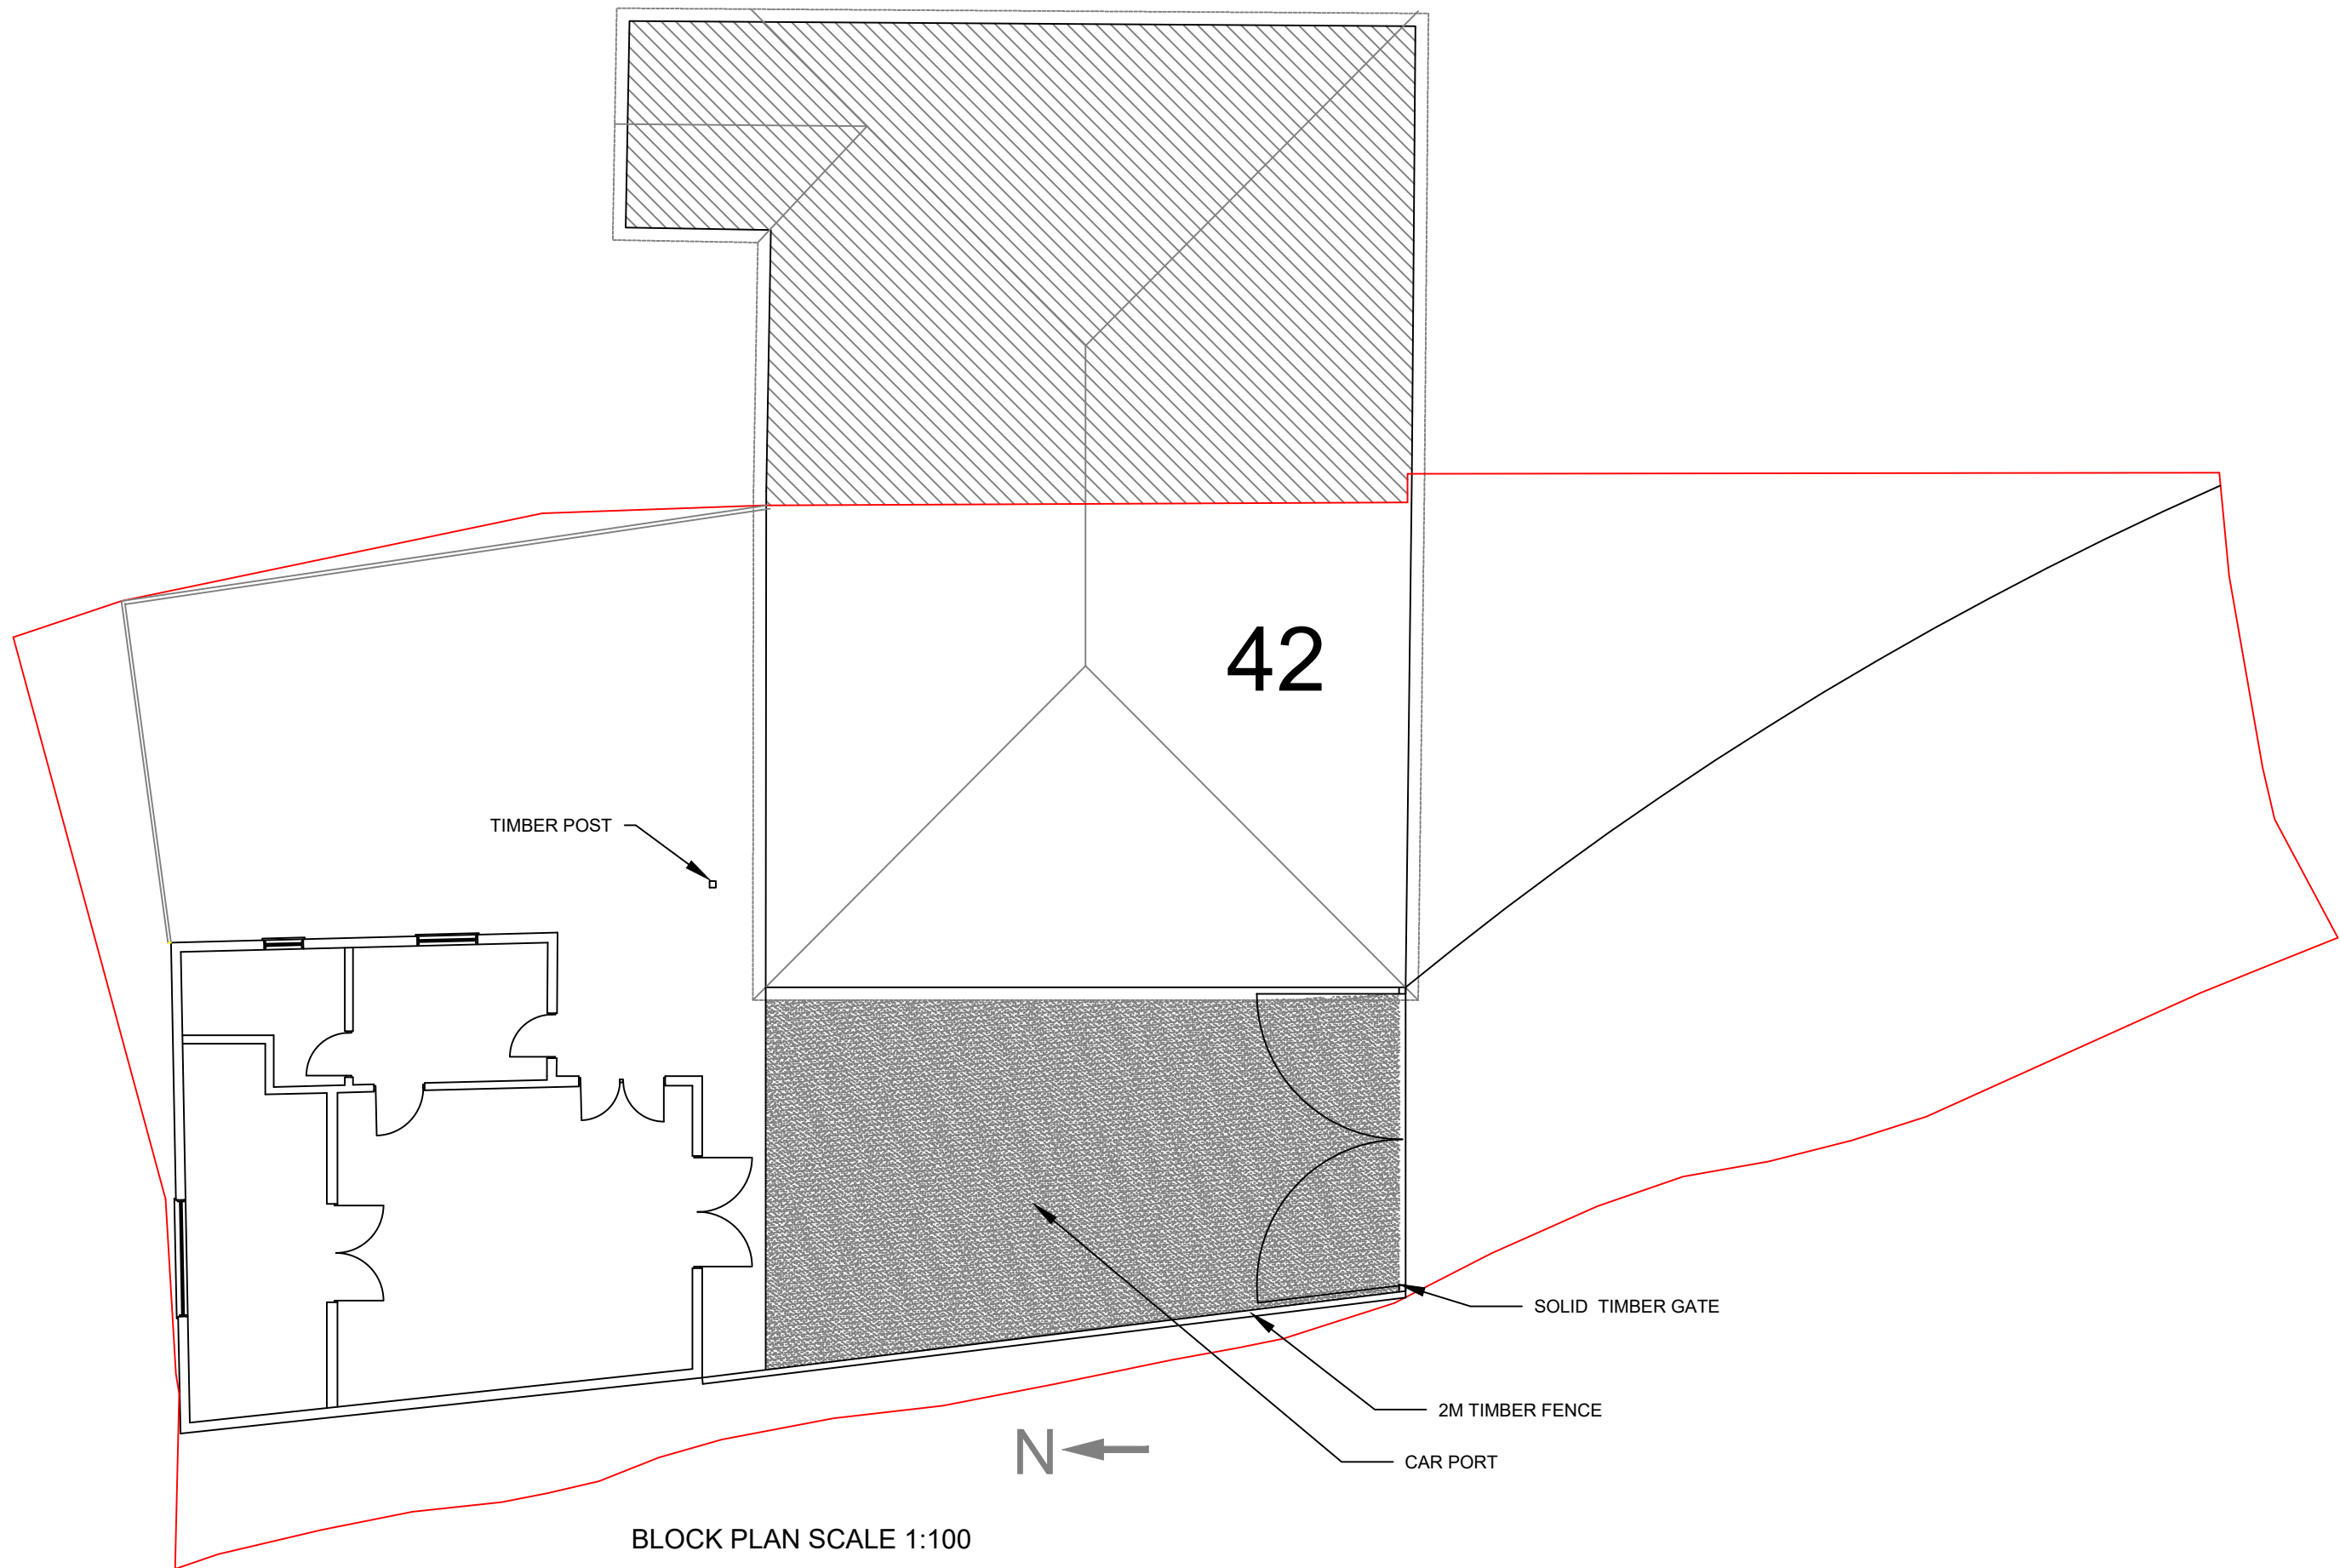


BLOCK PLAN SCALE 1:100




PREVIOUS OUT-BUILDING PHOTOGRAPH NO SCALE SOUTH ELEVATION



REMODELED OUT-BUILDING PHOTOGRAPH NO SCALE SOUTH ELEVATION

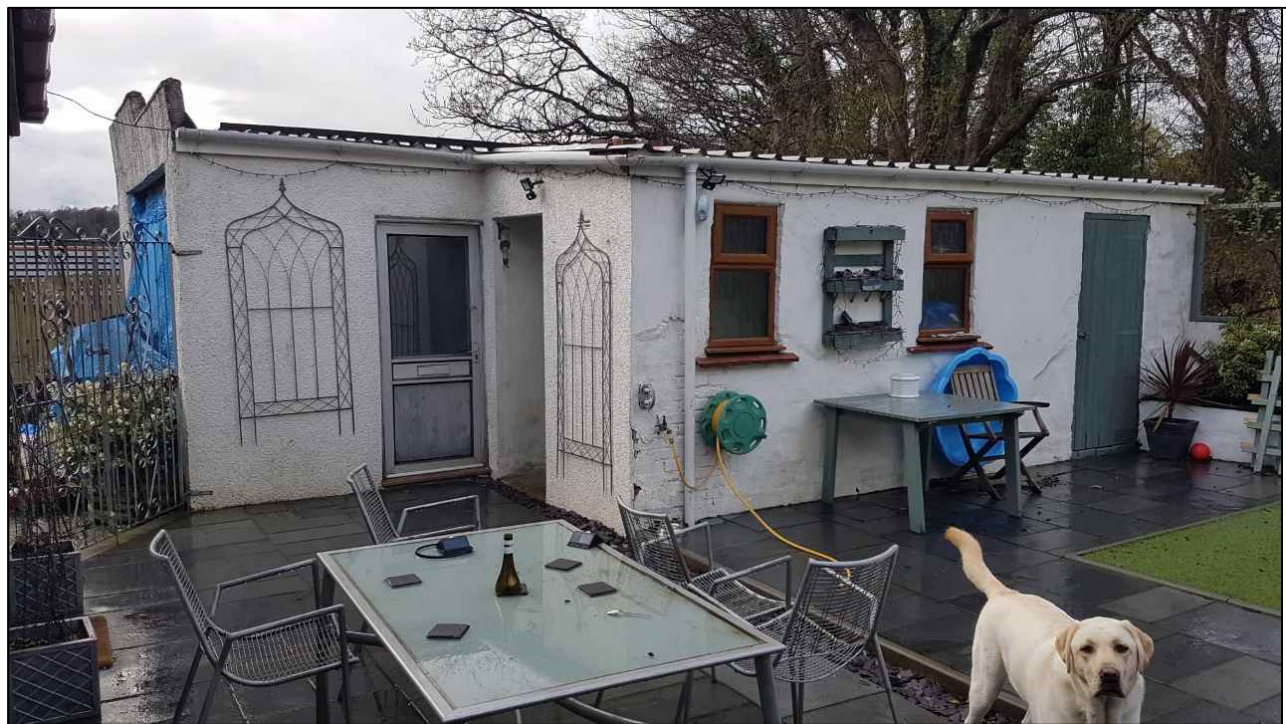

PREVIOUS OUT-BUILDING PHOTOGRAPH NO SCALE EAST ELEVATION

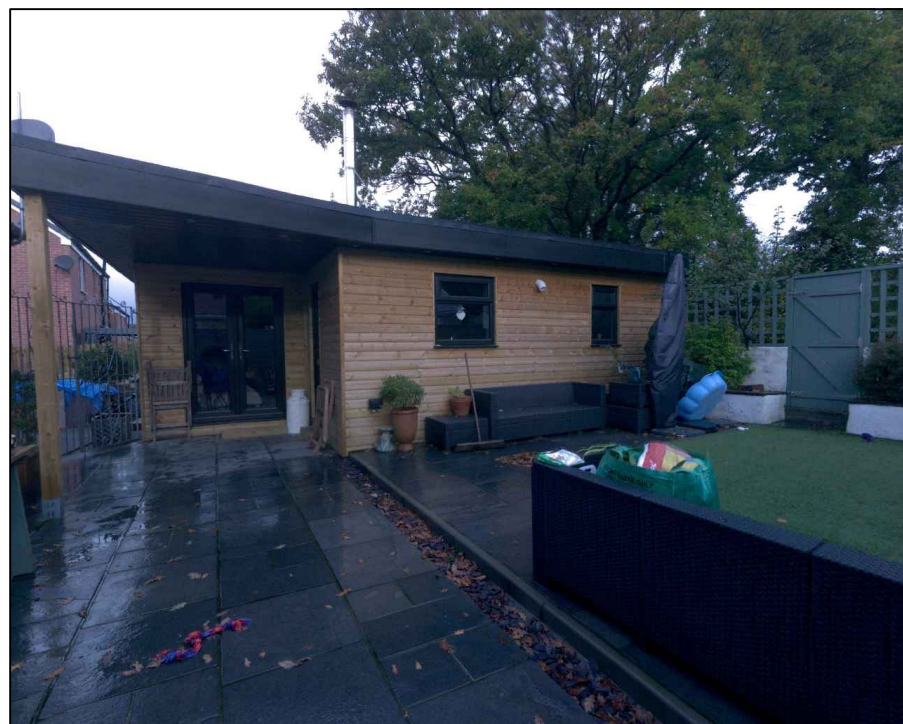

REMODELED OUT-BUILDING PHOTOGRAPH NO SCALE EAST ELEVATION

NAME	MARIA WILLIAMS
ADDRESS	42 Neath Road Pontardawe SWANSEA SA8 3EB
CONTACT TEL	07572446498
AGENT	MARK THOMAS
CONTACT TEL	07572446498
WORK DESCRIPTION	RETENTION OF REMODELED OUTBUILDING NEW 2M HIGH TIMBER FENCE TIMBER GATE AND CAR PORT SHELTER
DRAWING No 42SA8-2	PAPER SIZE A1

DOCUMENT COMMISSIONED AS CONCEPT DRAWINGS AS REQUIRED FOR STAGE 2 OF THE PLAN OF WORK RIBA 2013 , OR STAGE 3 OF THE CIOB PLAN OF WORK (WITH THE BIM OVERLAY) .THE OBJECTIVE TO ACHIEVE PERMISSION TO BUILD. DRAWINGS ARE NOT TO BE CLASSIFIED AS DEVELOPED/TECHNICAL DRAWINGS REQUIRED FOR THE FOLLOWING STAGES IN THE PLAN OF WORKS BOUNDARY AND PARTY WALL ACT SURVEYS TO BE CONFIRMED BY APPLICANT BEFORE WORKS TO COMMENCE IF SCHEME GAINS L.P.A. APPROVAL