




Existing Front Elevation

1:100



Existing Side Elevation

1:100

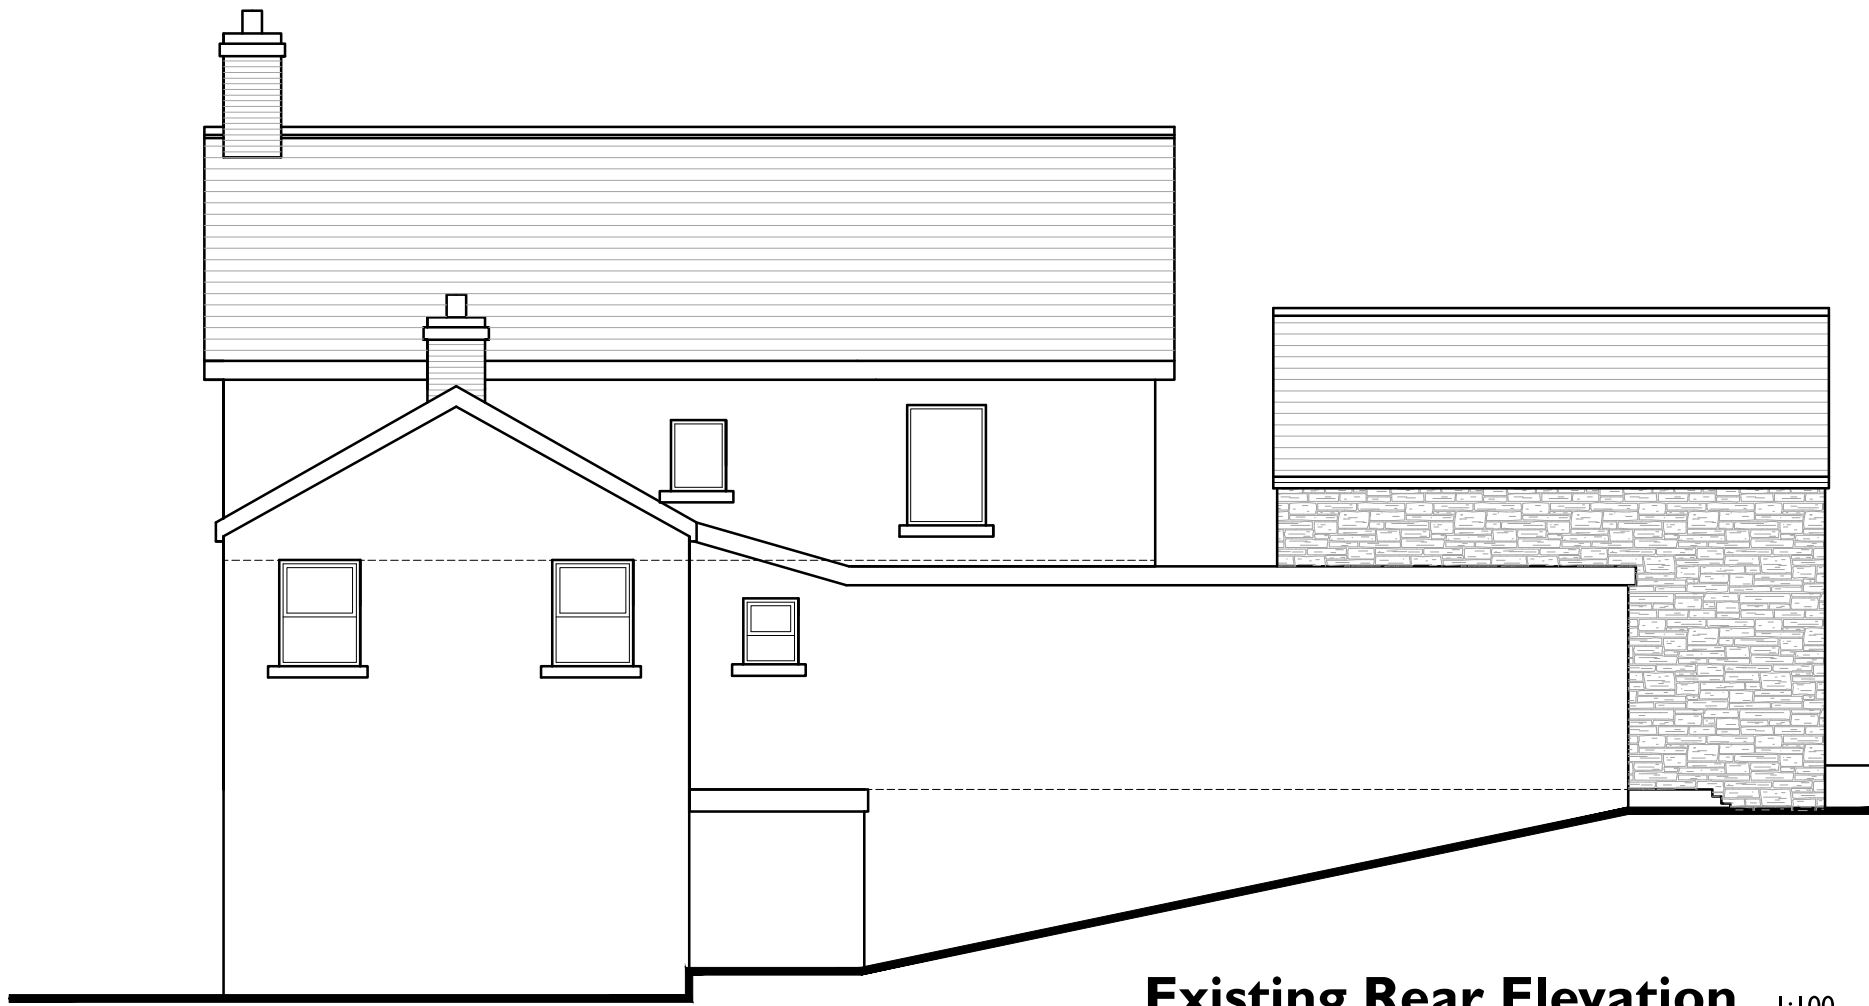


Existing Rear Elevation

1:100




Existing Side Elevation

1:100

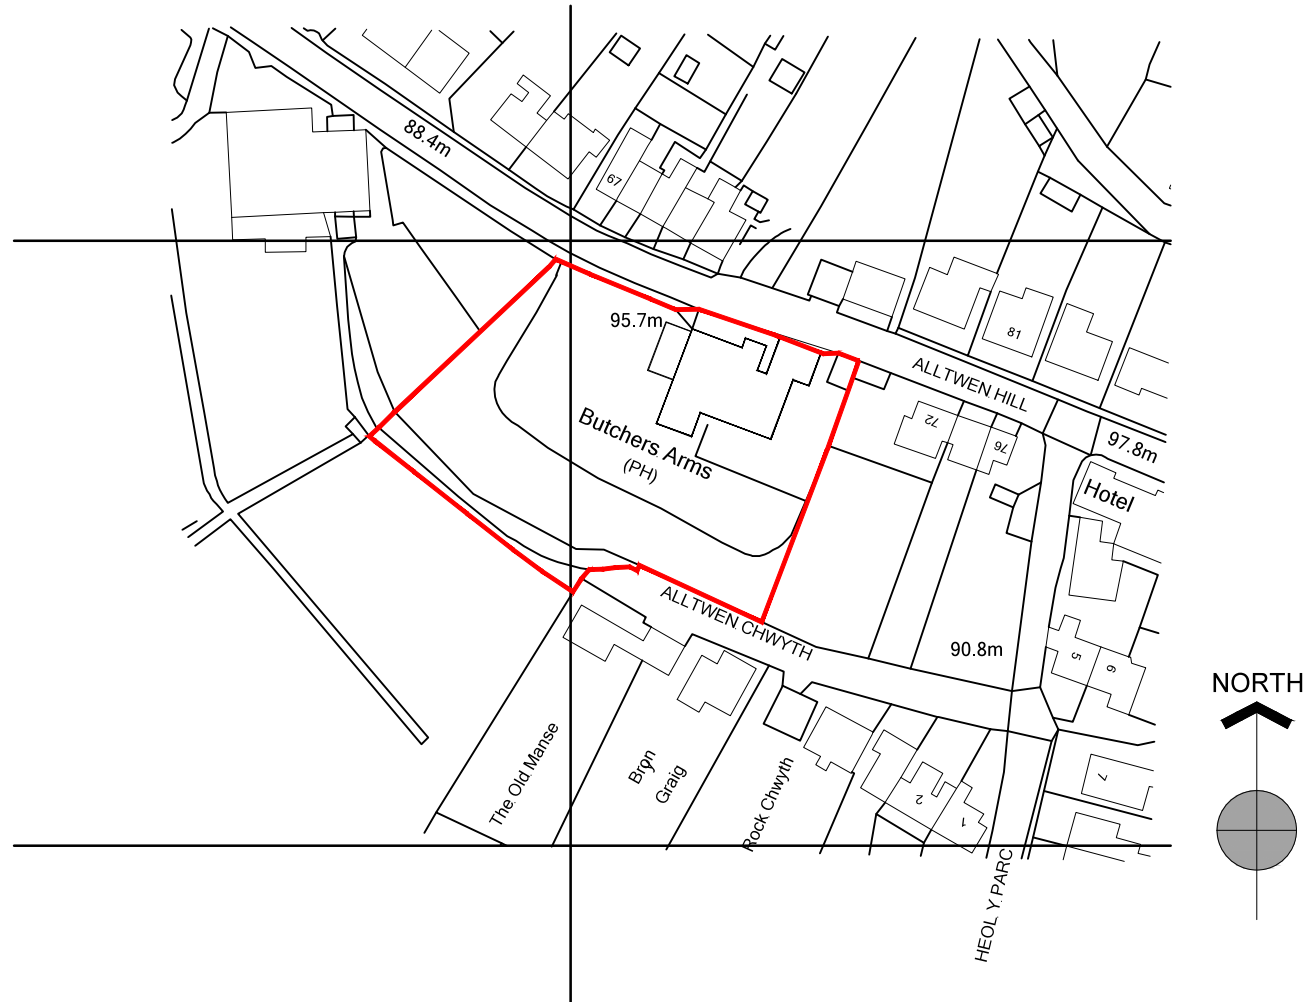


Site Location Plan

1:1250

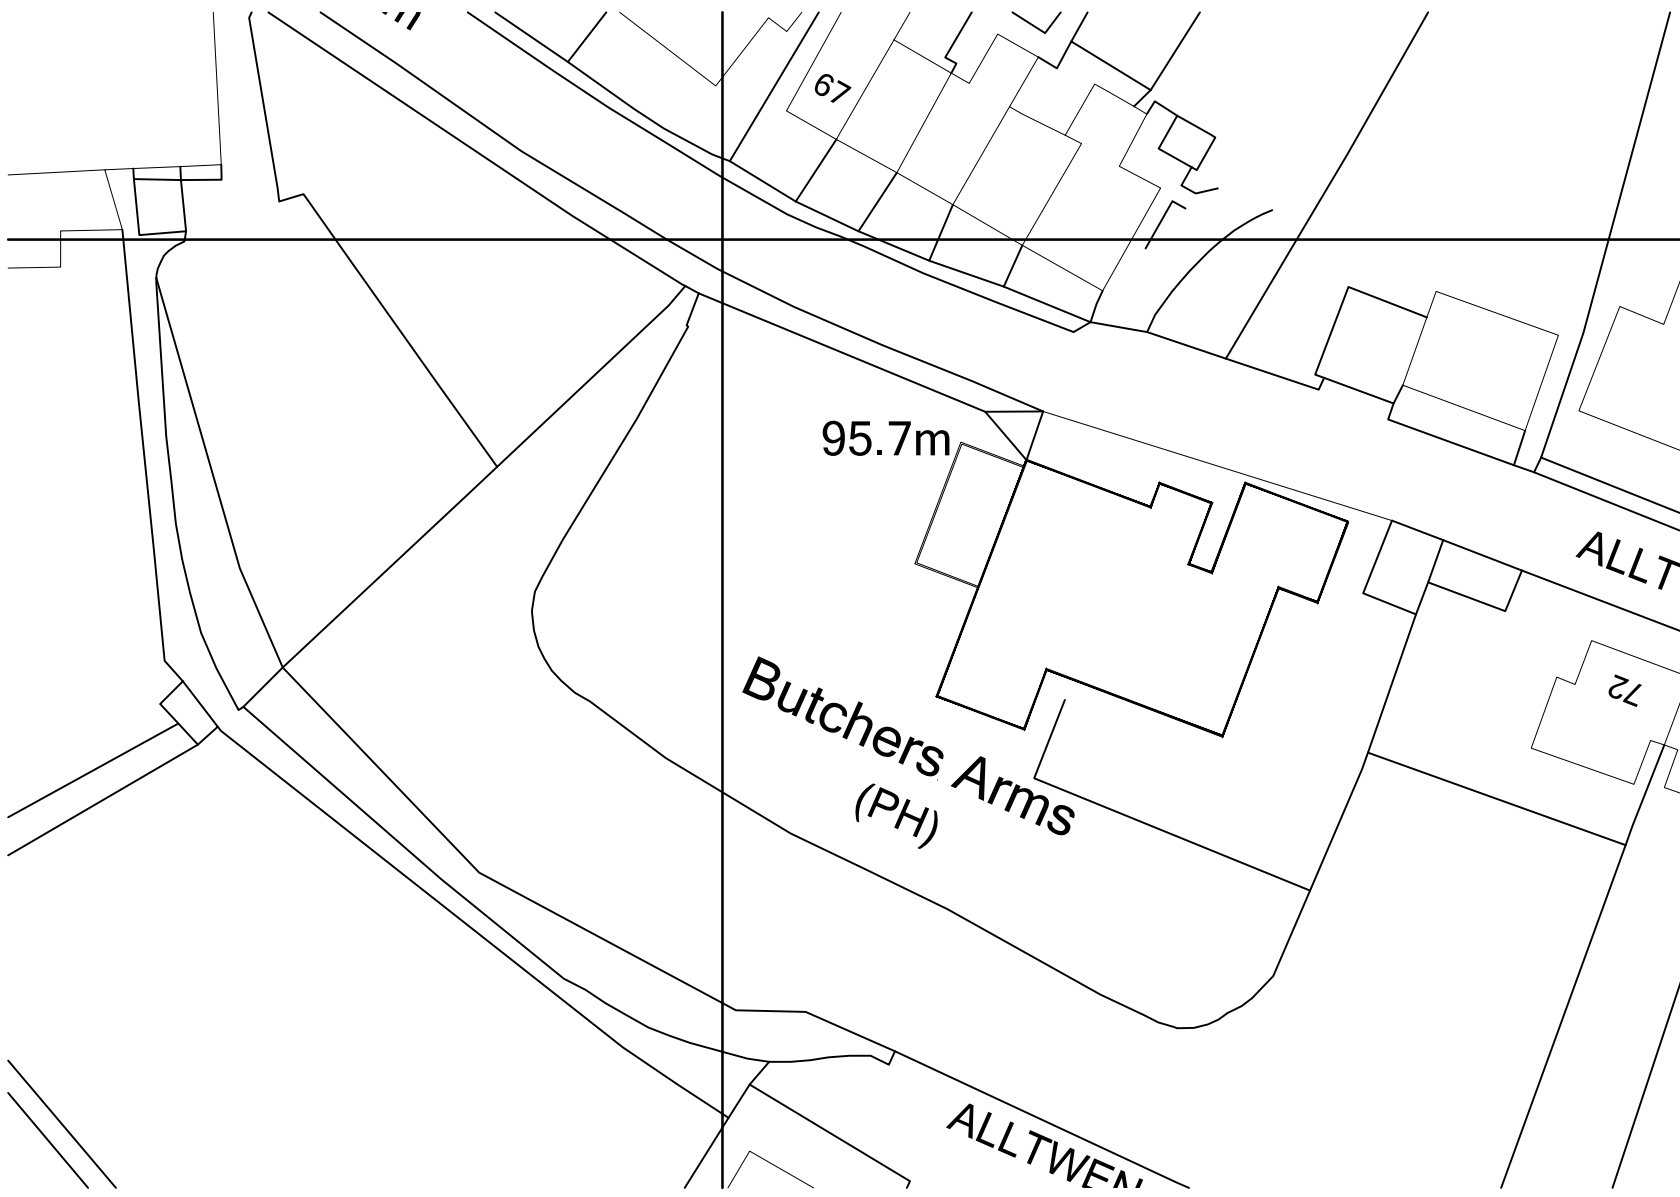


Existing Block Plan

1:500

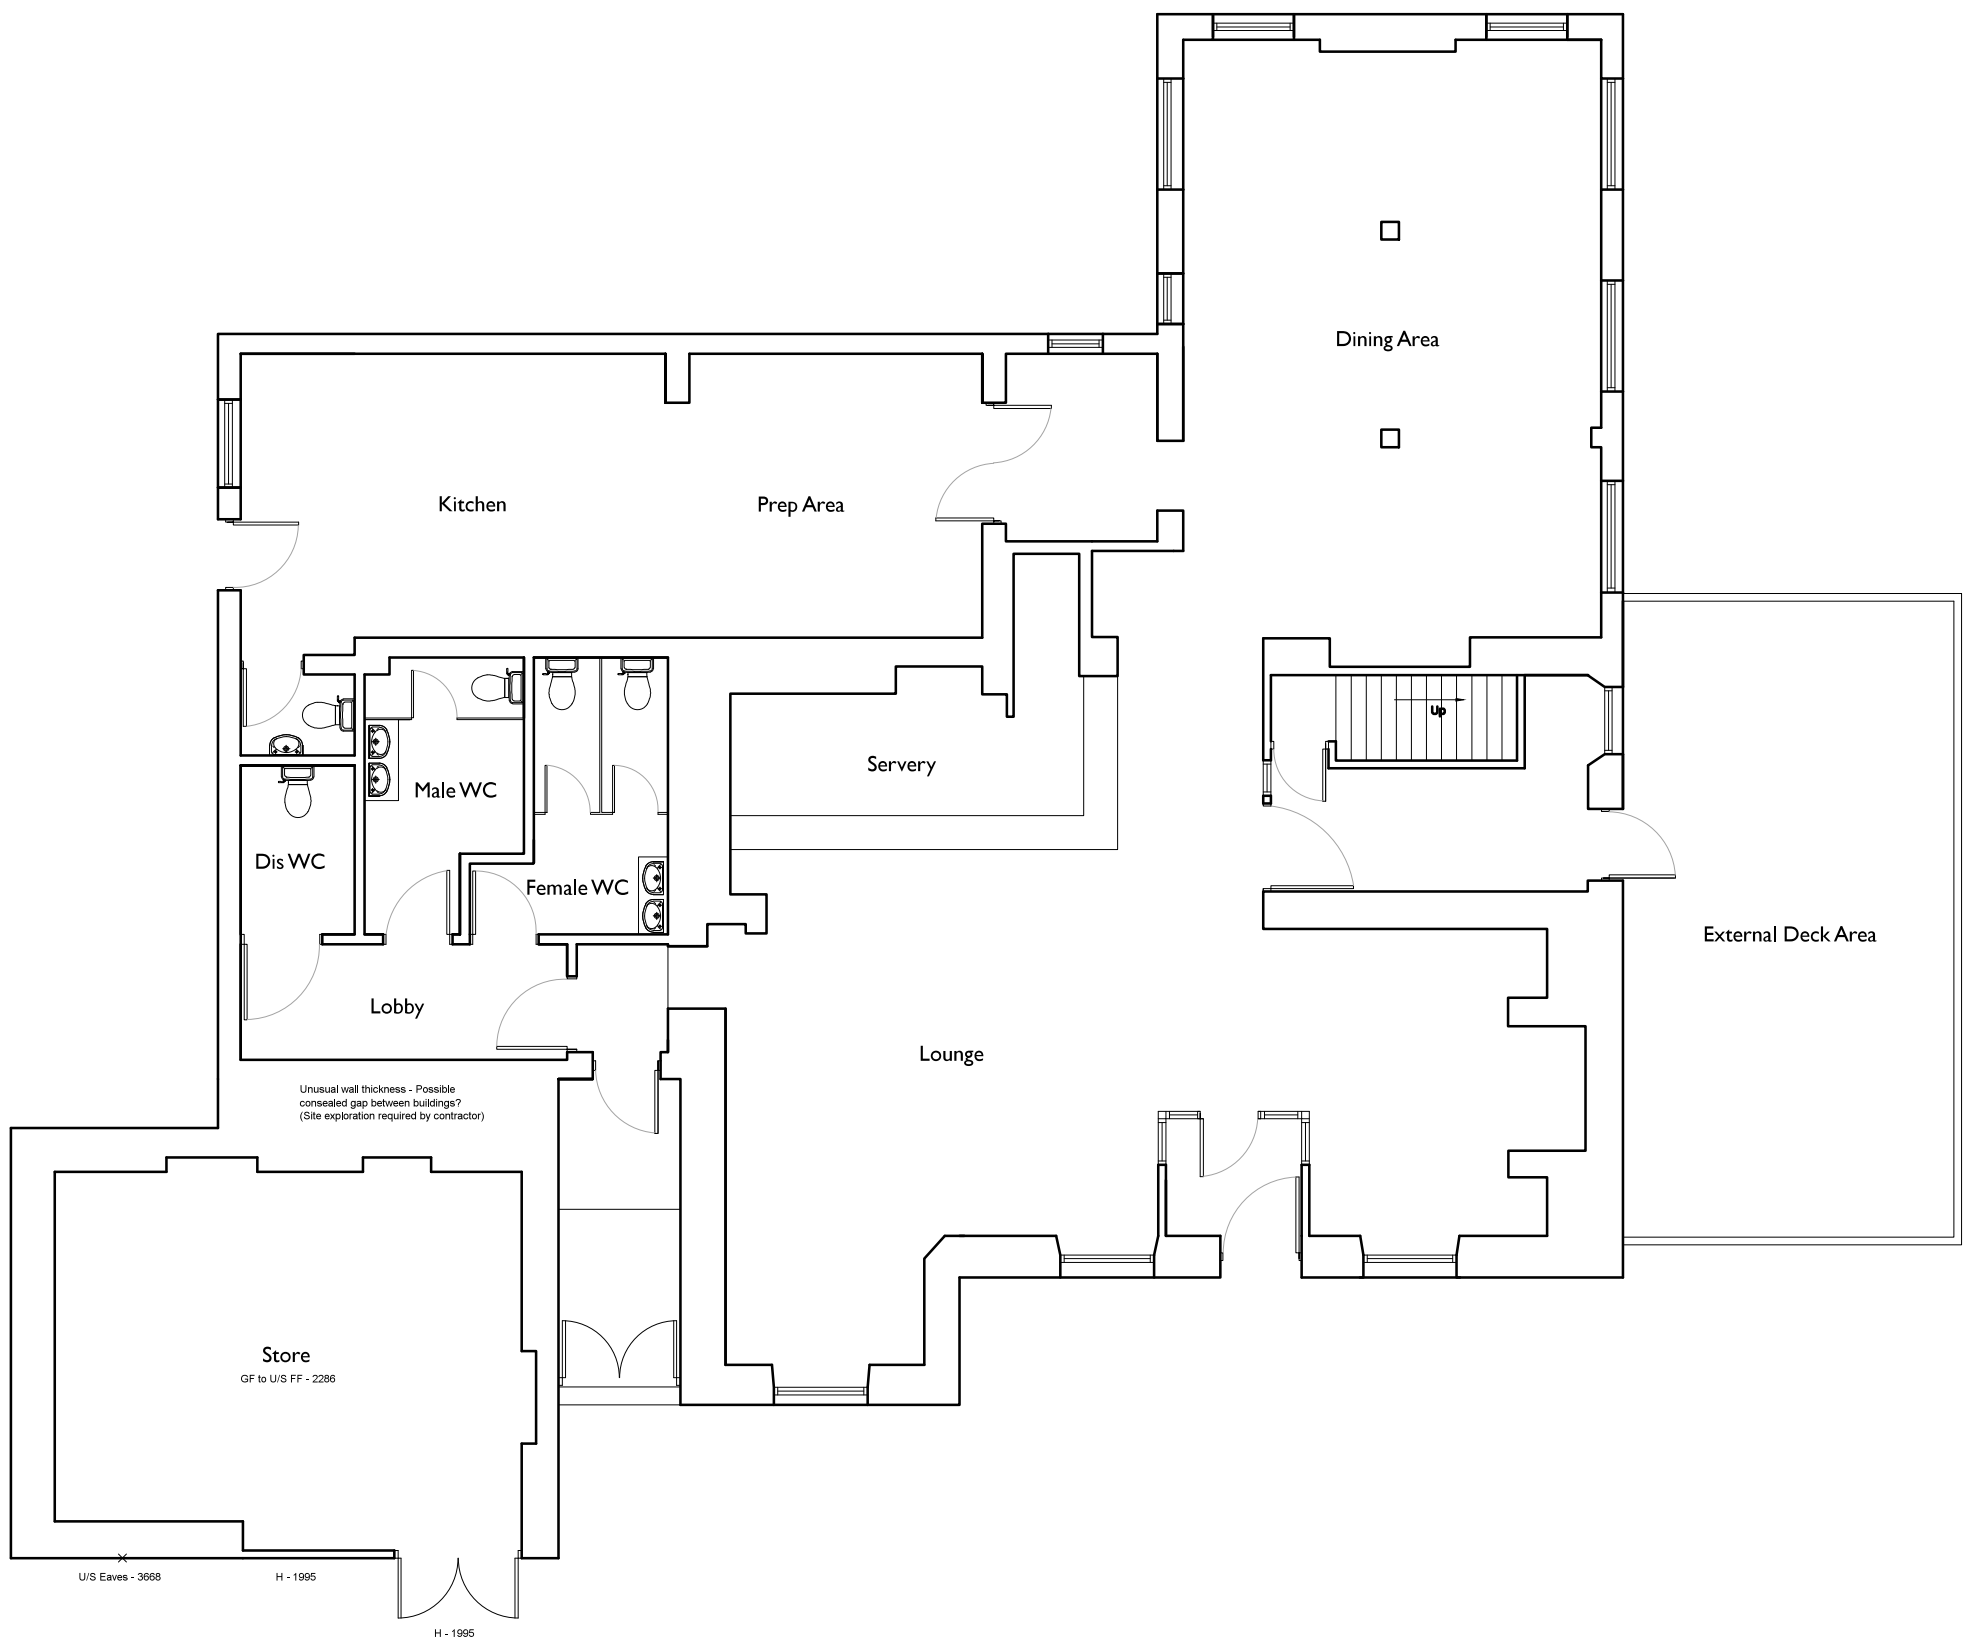

Existing Ground Floor Plan

1:100

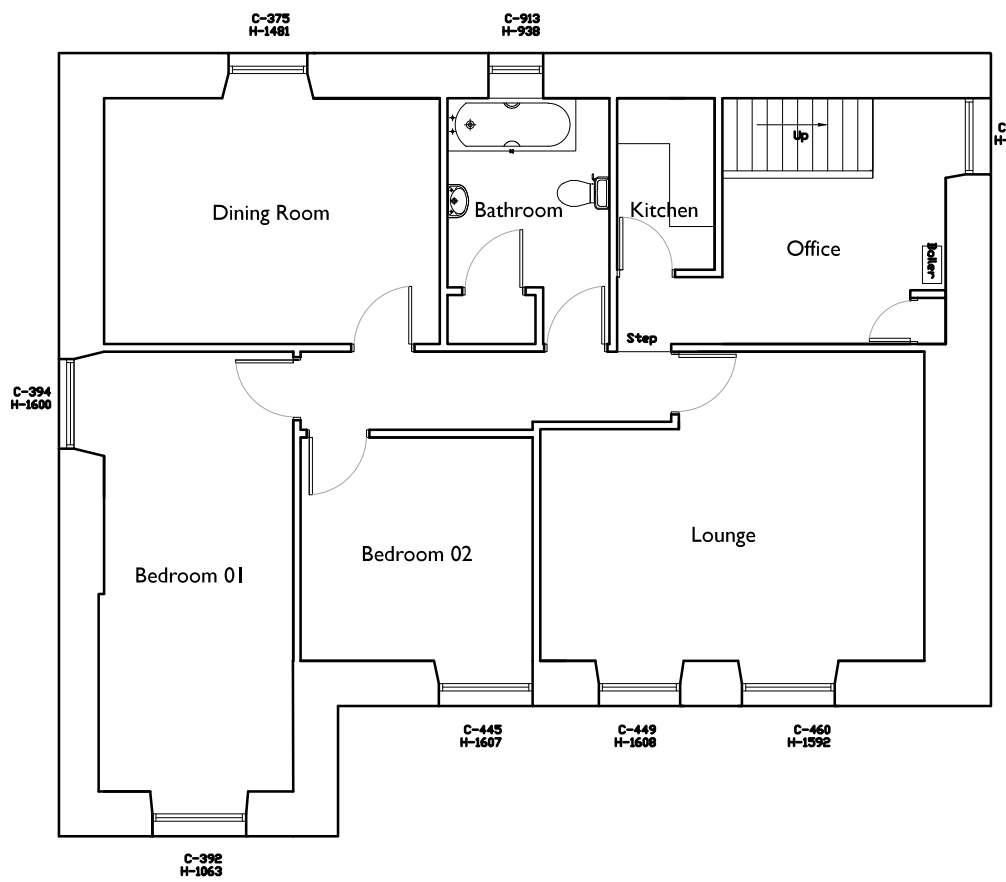

Existing First Floor Plan

1:100

Legend

Extent of Site Area -

Notes:

Drawing remains the Copyright of AP Architecture & Planning Ltd.
AP Architecture and Planning Ltd cannot guarantee that planning permission will be granted.

PLANNING ISSUE

project
The Butchers Arms, Alltwn Hill,
Alltwn, Pontardawe, Neath, SA8 3BP

client
Mr A Ramsey-Williams

drawing
Existing Drawings

job / drawing no.
10.94/01

date
May 2015

scales
Varies@A1

ap=ap
AP ARCHITECTURE + PLANNING LTD

46 Heol Tircod Penllergaer Swansea SA4 9QZ

t 07575 224489
e adrian@ap-ap.co.uk
w www.ap-ap.co.uk