




Proposed Front Elevation 1:100




Proposed Side Elevation 1:100


Proposed Rear Elevation 1:100

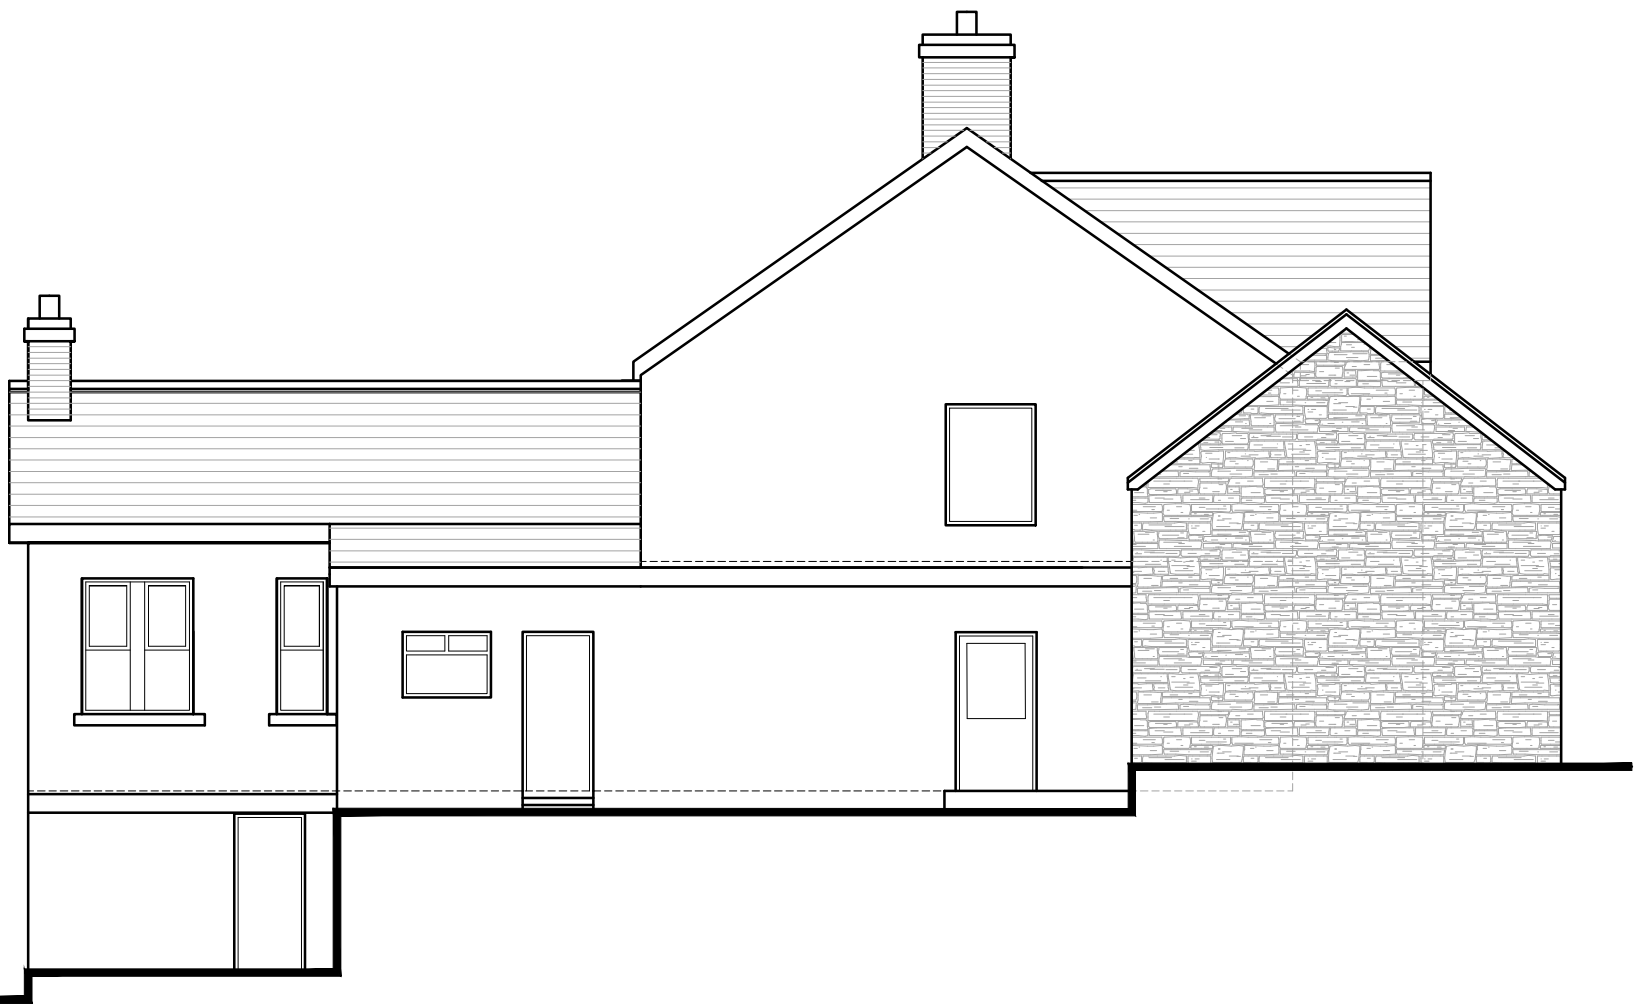


Proposed Side Elevation 1:100

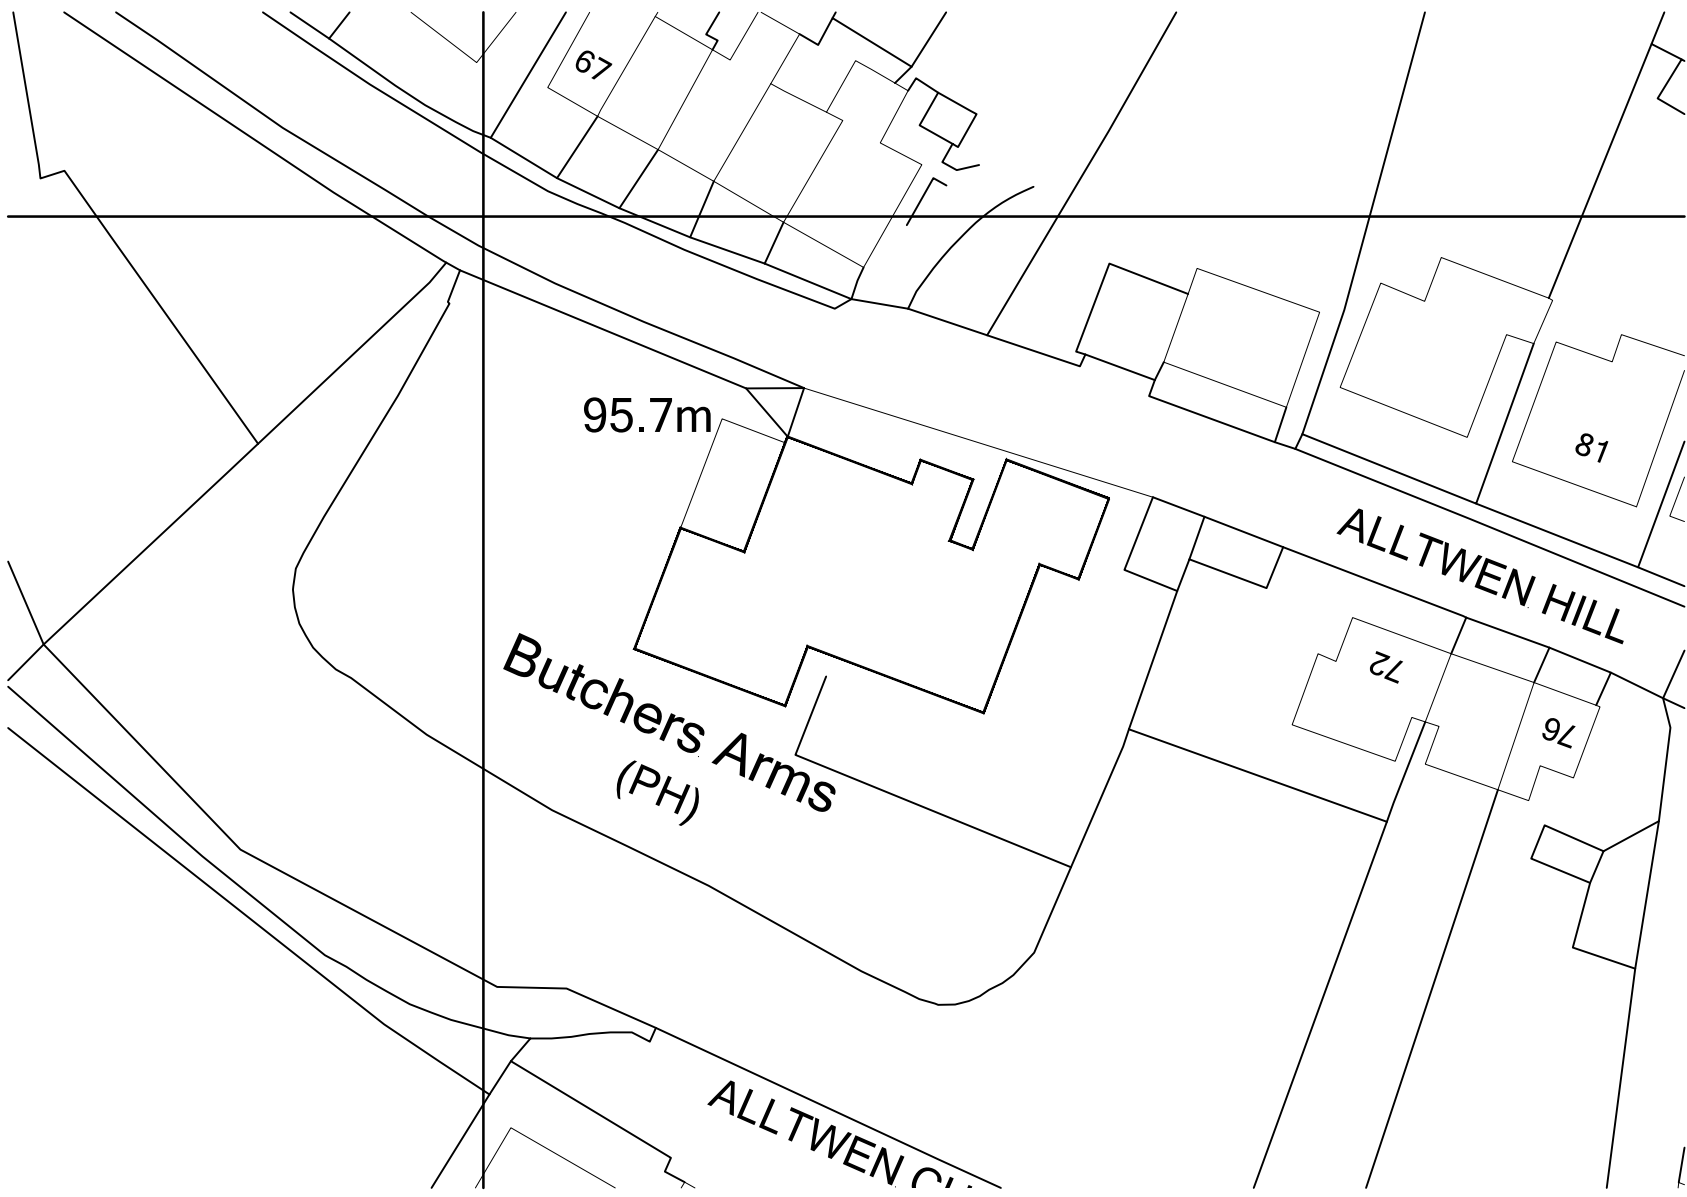

Proposed Block Plan 1:500

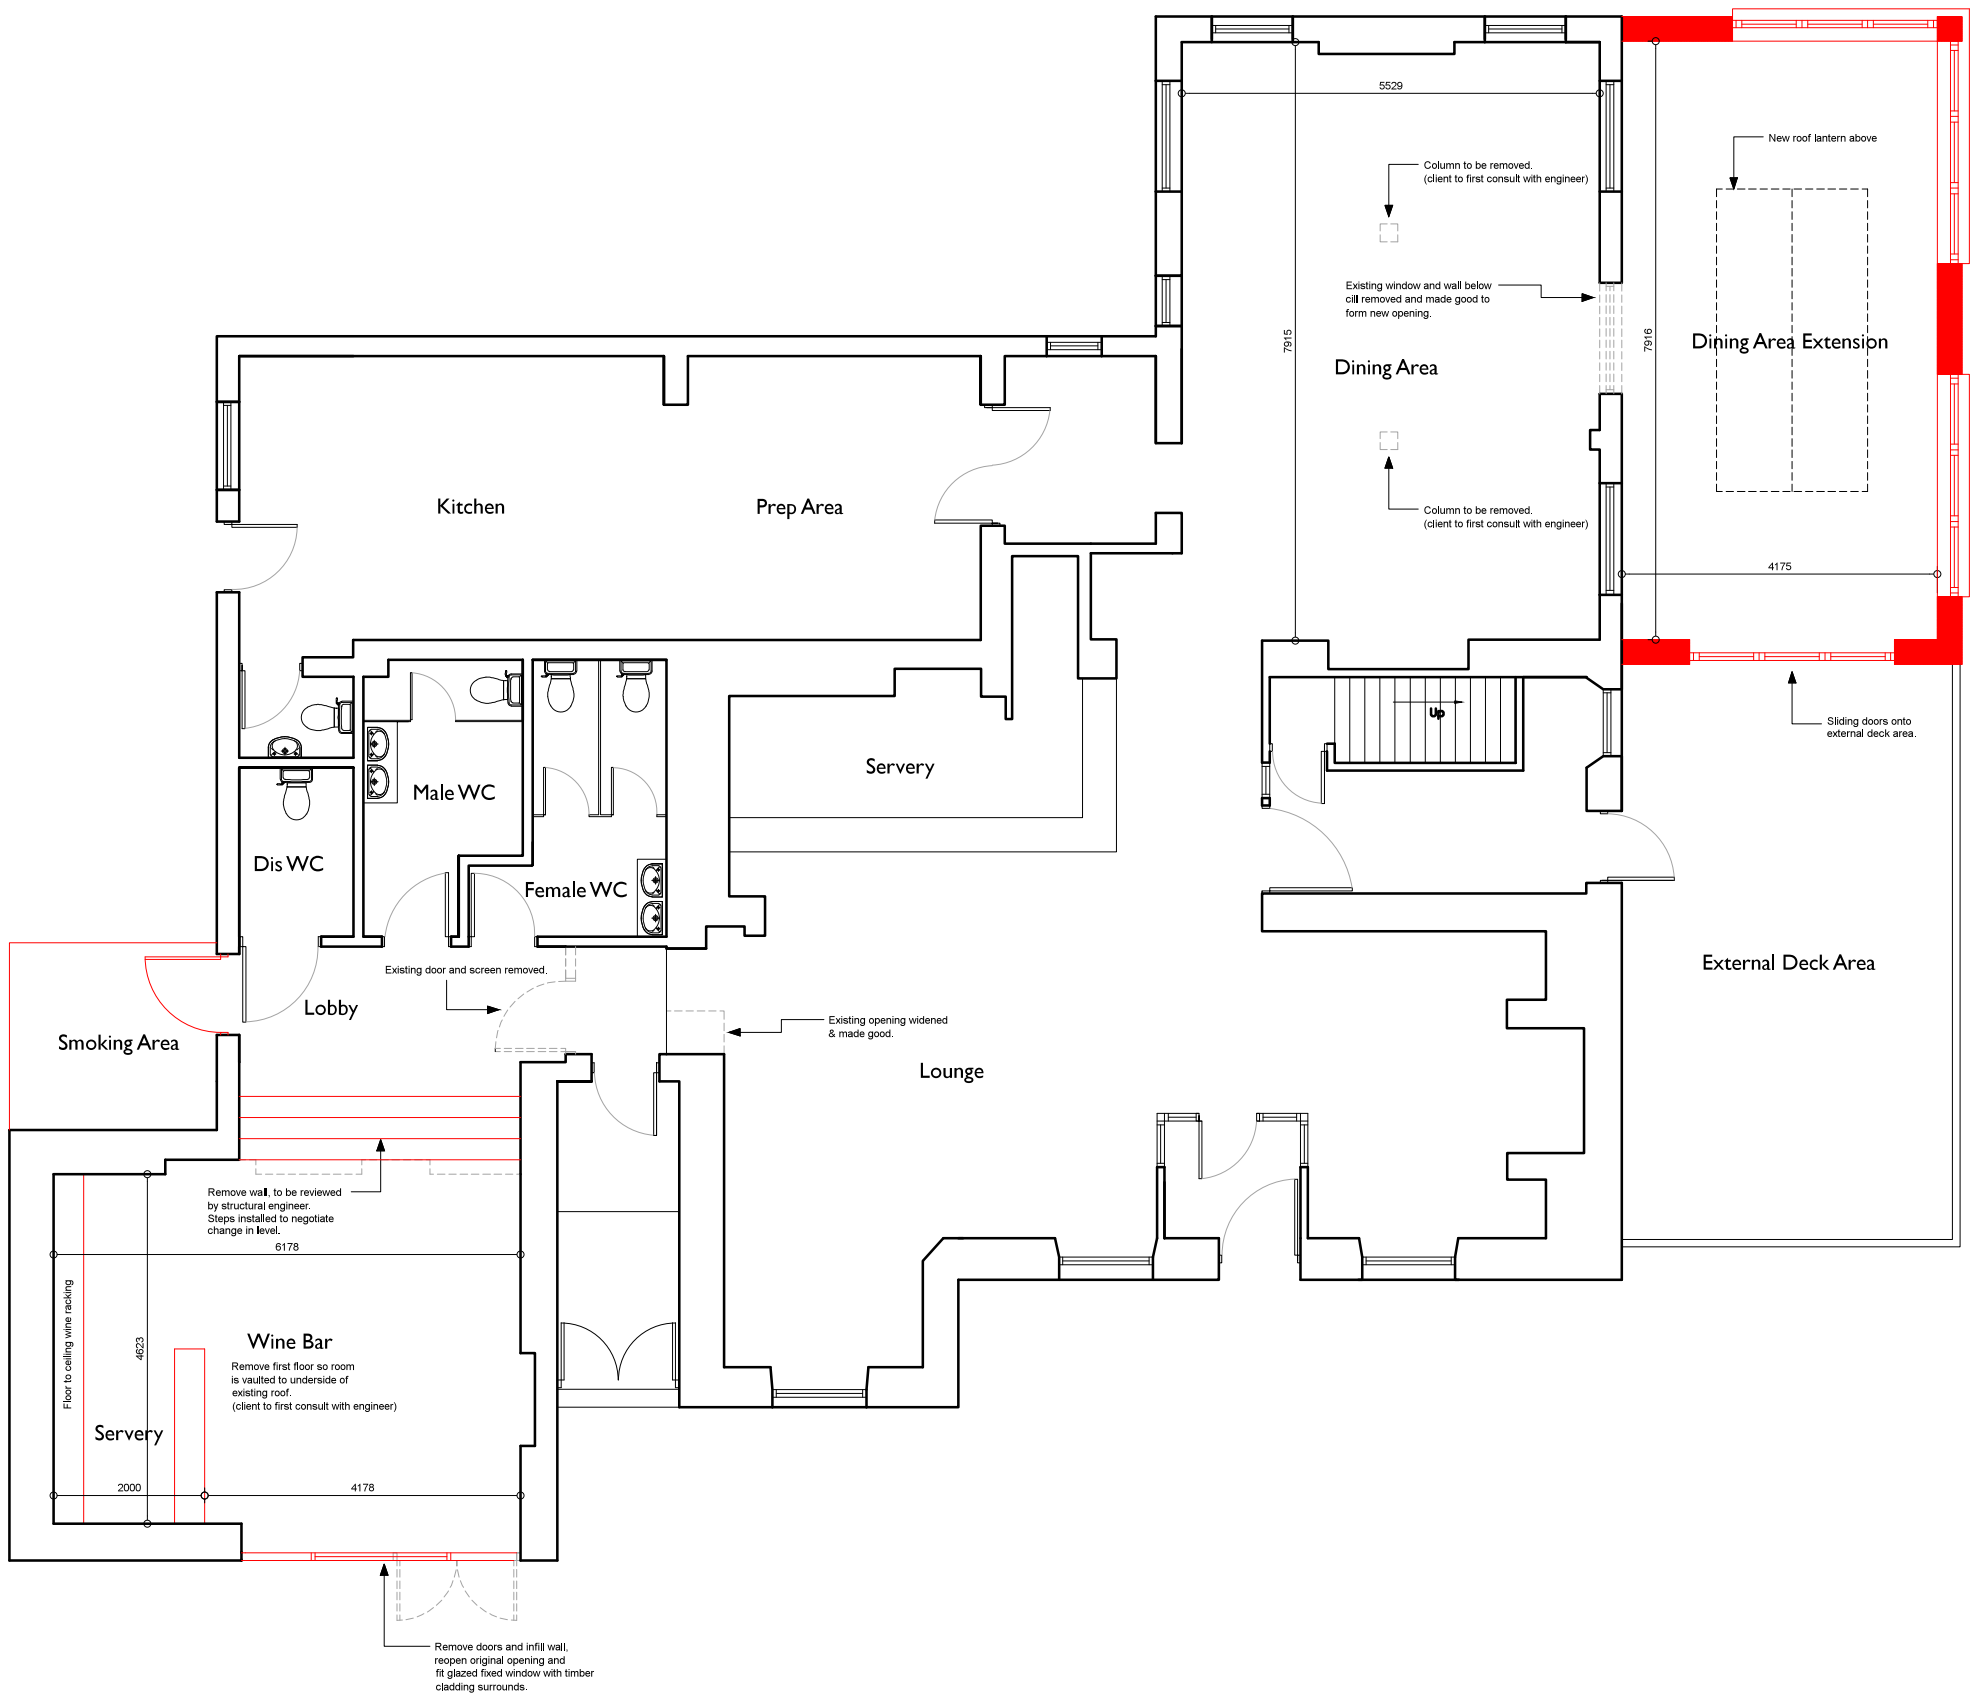

Proposed Ground Floor Plan 1:100

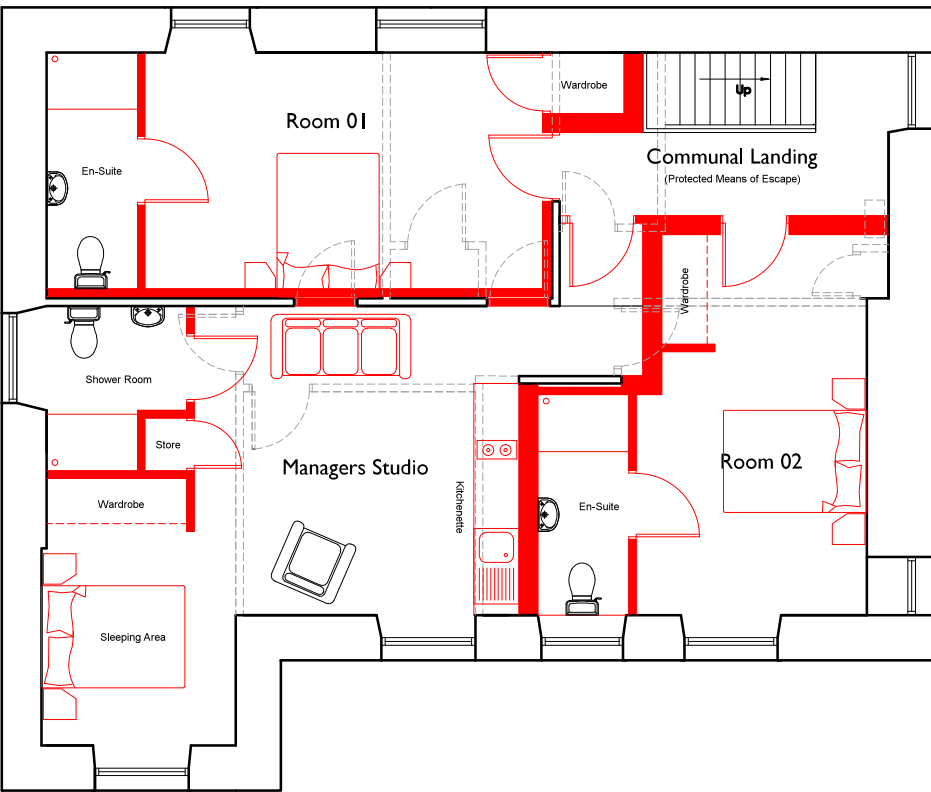

Proposed First Floor Plan 1:100

Legend

Extent of Site Area -

Notes:
Drawing remains the Copyright of AP Architecture & Planning Ltd.
Drawing strictly for planning purposes only, not for Building Regs or construction.
Engineer to review existing structure before commencement of any works.
AP Architecture and Planning Ltd cannot guarantee that planning permission will be granted.
Client is advised to appoint a CDM Principal Designer for the project.

PLANNING ISSUE

project
The Butchers Arms, Alltwn Hill,
Alltwn, Pontardawe, Neath, SA8 3BP

client
Mr A Ramsey-Williams

drawing
Proposed Drawings

job / drawing no.
10.94/03C

date
May 2015

scales
Varies@A1

ap=ap
AP ARCHITECTURE + PLANNING LTD

46 Heol Tircod Penllergaer Swansea SA4 9QZ

t 07575 224489
e adrian@ap-ap.co.uk
w www.ap-ap.co.uk