



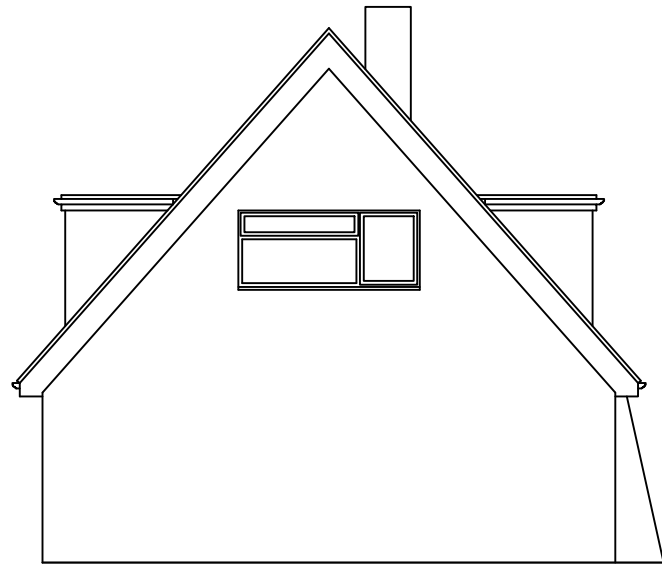


LEFT HAND SIDE ELEVATION




FRONT ELEVATION

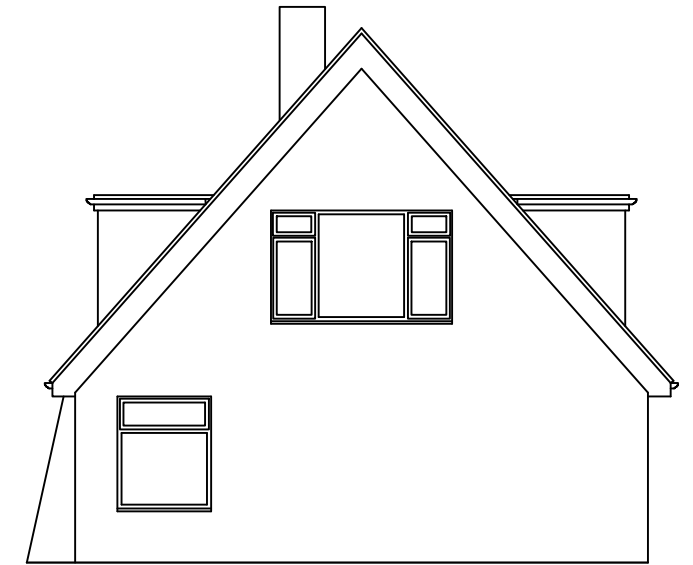

RIGHT HAND SIDE ELEVATION

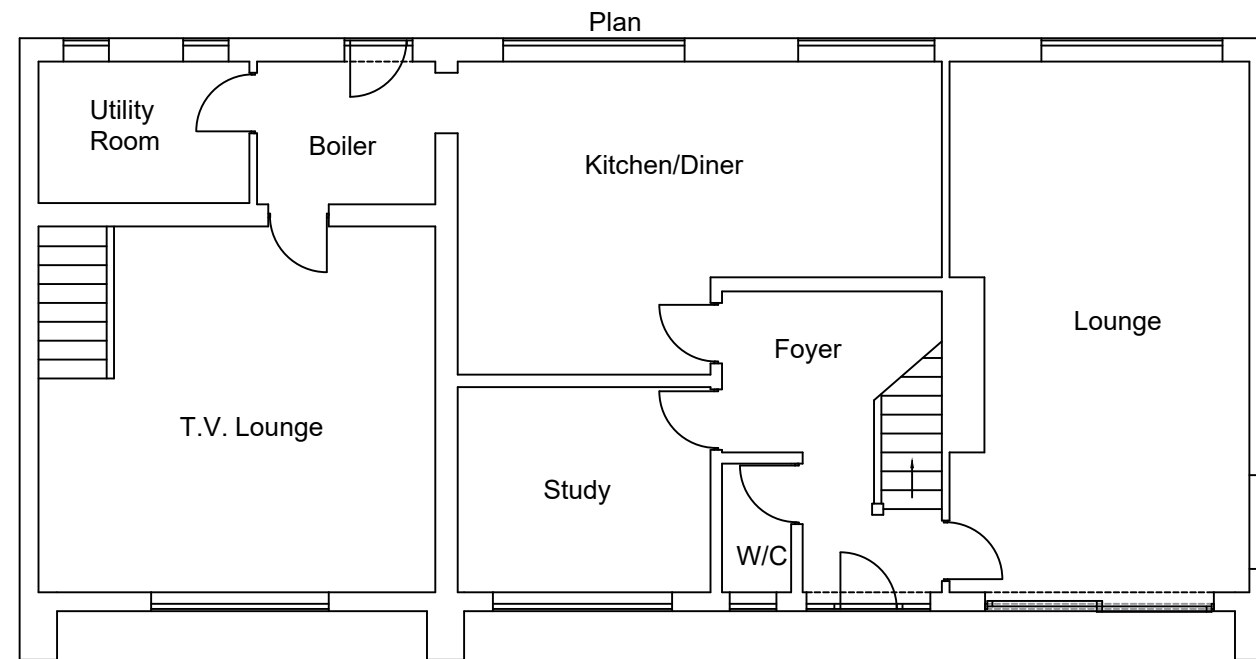

Plan

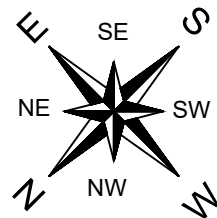

Notes:
Any drawings or plans depicted make no allowance for the provision of any tie bars within the roof of the proposed conservatory. This can only be determined once the roof is put into manufacture.

These drawings are the property of Anglian Home Improvements and must not be used, distributed, loaned or copied without the express permission of Anglian Home Improvements.
All dimensions are in millimetres (mm) unless noted otherwise.
Do not use for base laying purposes
Produced on A3 paper

Rev.	Date	Description	Initials



Drawing title: Existing Plan and Elevations		
CONTRACT No. : 900/06434		Page 1 of 2
Proposed: PVCu Conservatory at: BIRCHWOOD, NEATH ROAD CRYNANT NEATH, WEST GLAMORGAN SA10 8SG		
Drawers initials: PN	Scale : 1:100	Date: 23/10/20

4 3 2 1 0 1:50 Scale Bar 1:100 0 1 2 3 4 5 6 7 8 9 10