




LEFT HAND SIDE ELEVATION

FRONT ELEVATION

RIGHT HAND SIDE ELEVATION

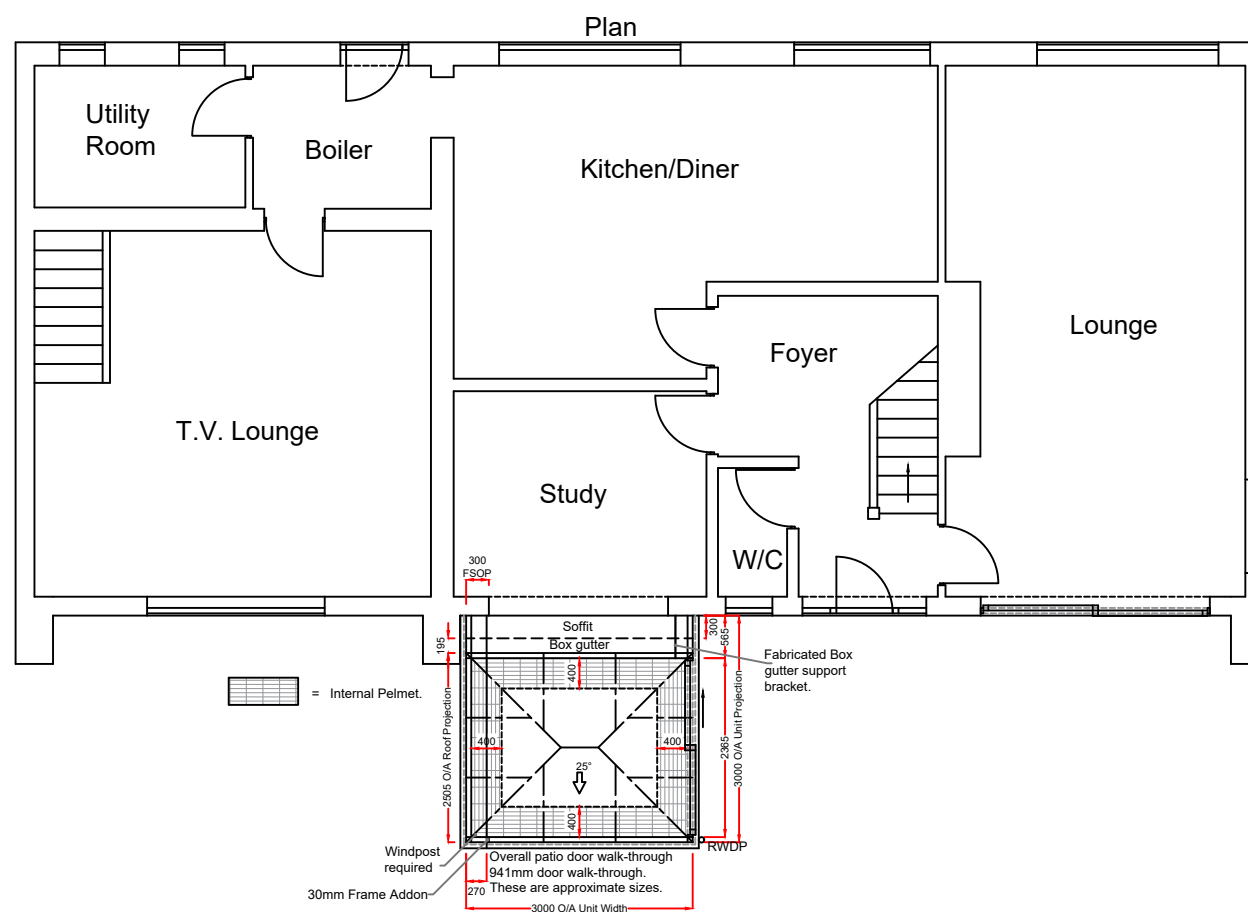


Product Specification:

Roof:
Roof Type: **Aluminium Rafter with PVCu Capping**
Roof Glazing: Solaroof Glass
Obscure Glass: N/A
Roof external colour: **Golden Oak**
Roof Internal colour: **Golden Oak**

Frames/Doors:

Frame type: **High Impact PVCu Mainframe**
External Colour : **Golden Oak**
Internal Colour : **Golden Oak**

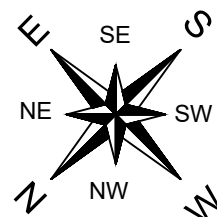

Notes:

Any drawings or plans depicted make no allowance for the provision of any tie bars within the roof of the proposed Living space. This can only be determined once the roof is put into manufacture.

Knockthrough by Anglian

These drawings are the property of Anglian Home Improvements and must not be used, distributed, loaned or copied without the express permission of Anglian Home Improvements.

All dimensions are in millimetres (mm) unless noted otherwise.
Do not use for base laying purposes

Produced on A3 paper

4 3 2 1 0 1:50 Scale Bar 1:100 0 1 2 3 4 5 6 7 8 9 10

Rev.	Date	Description	Initials



Drawing title: Proposed Plan and Elevations		
Contract No. : 900/06434		Page 2 of 2
Proposed: PVCu Conservatory At: BIRCHWOOD, NEATH ROAD CRYNANT NEATH, WEST GLAMORGAN SA10 8SG		
Drawers initials: PN	Scale : 1:100	Date: 23/10/20