


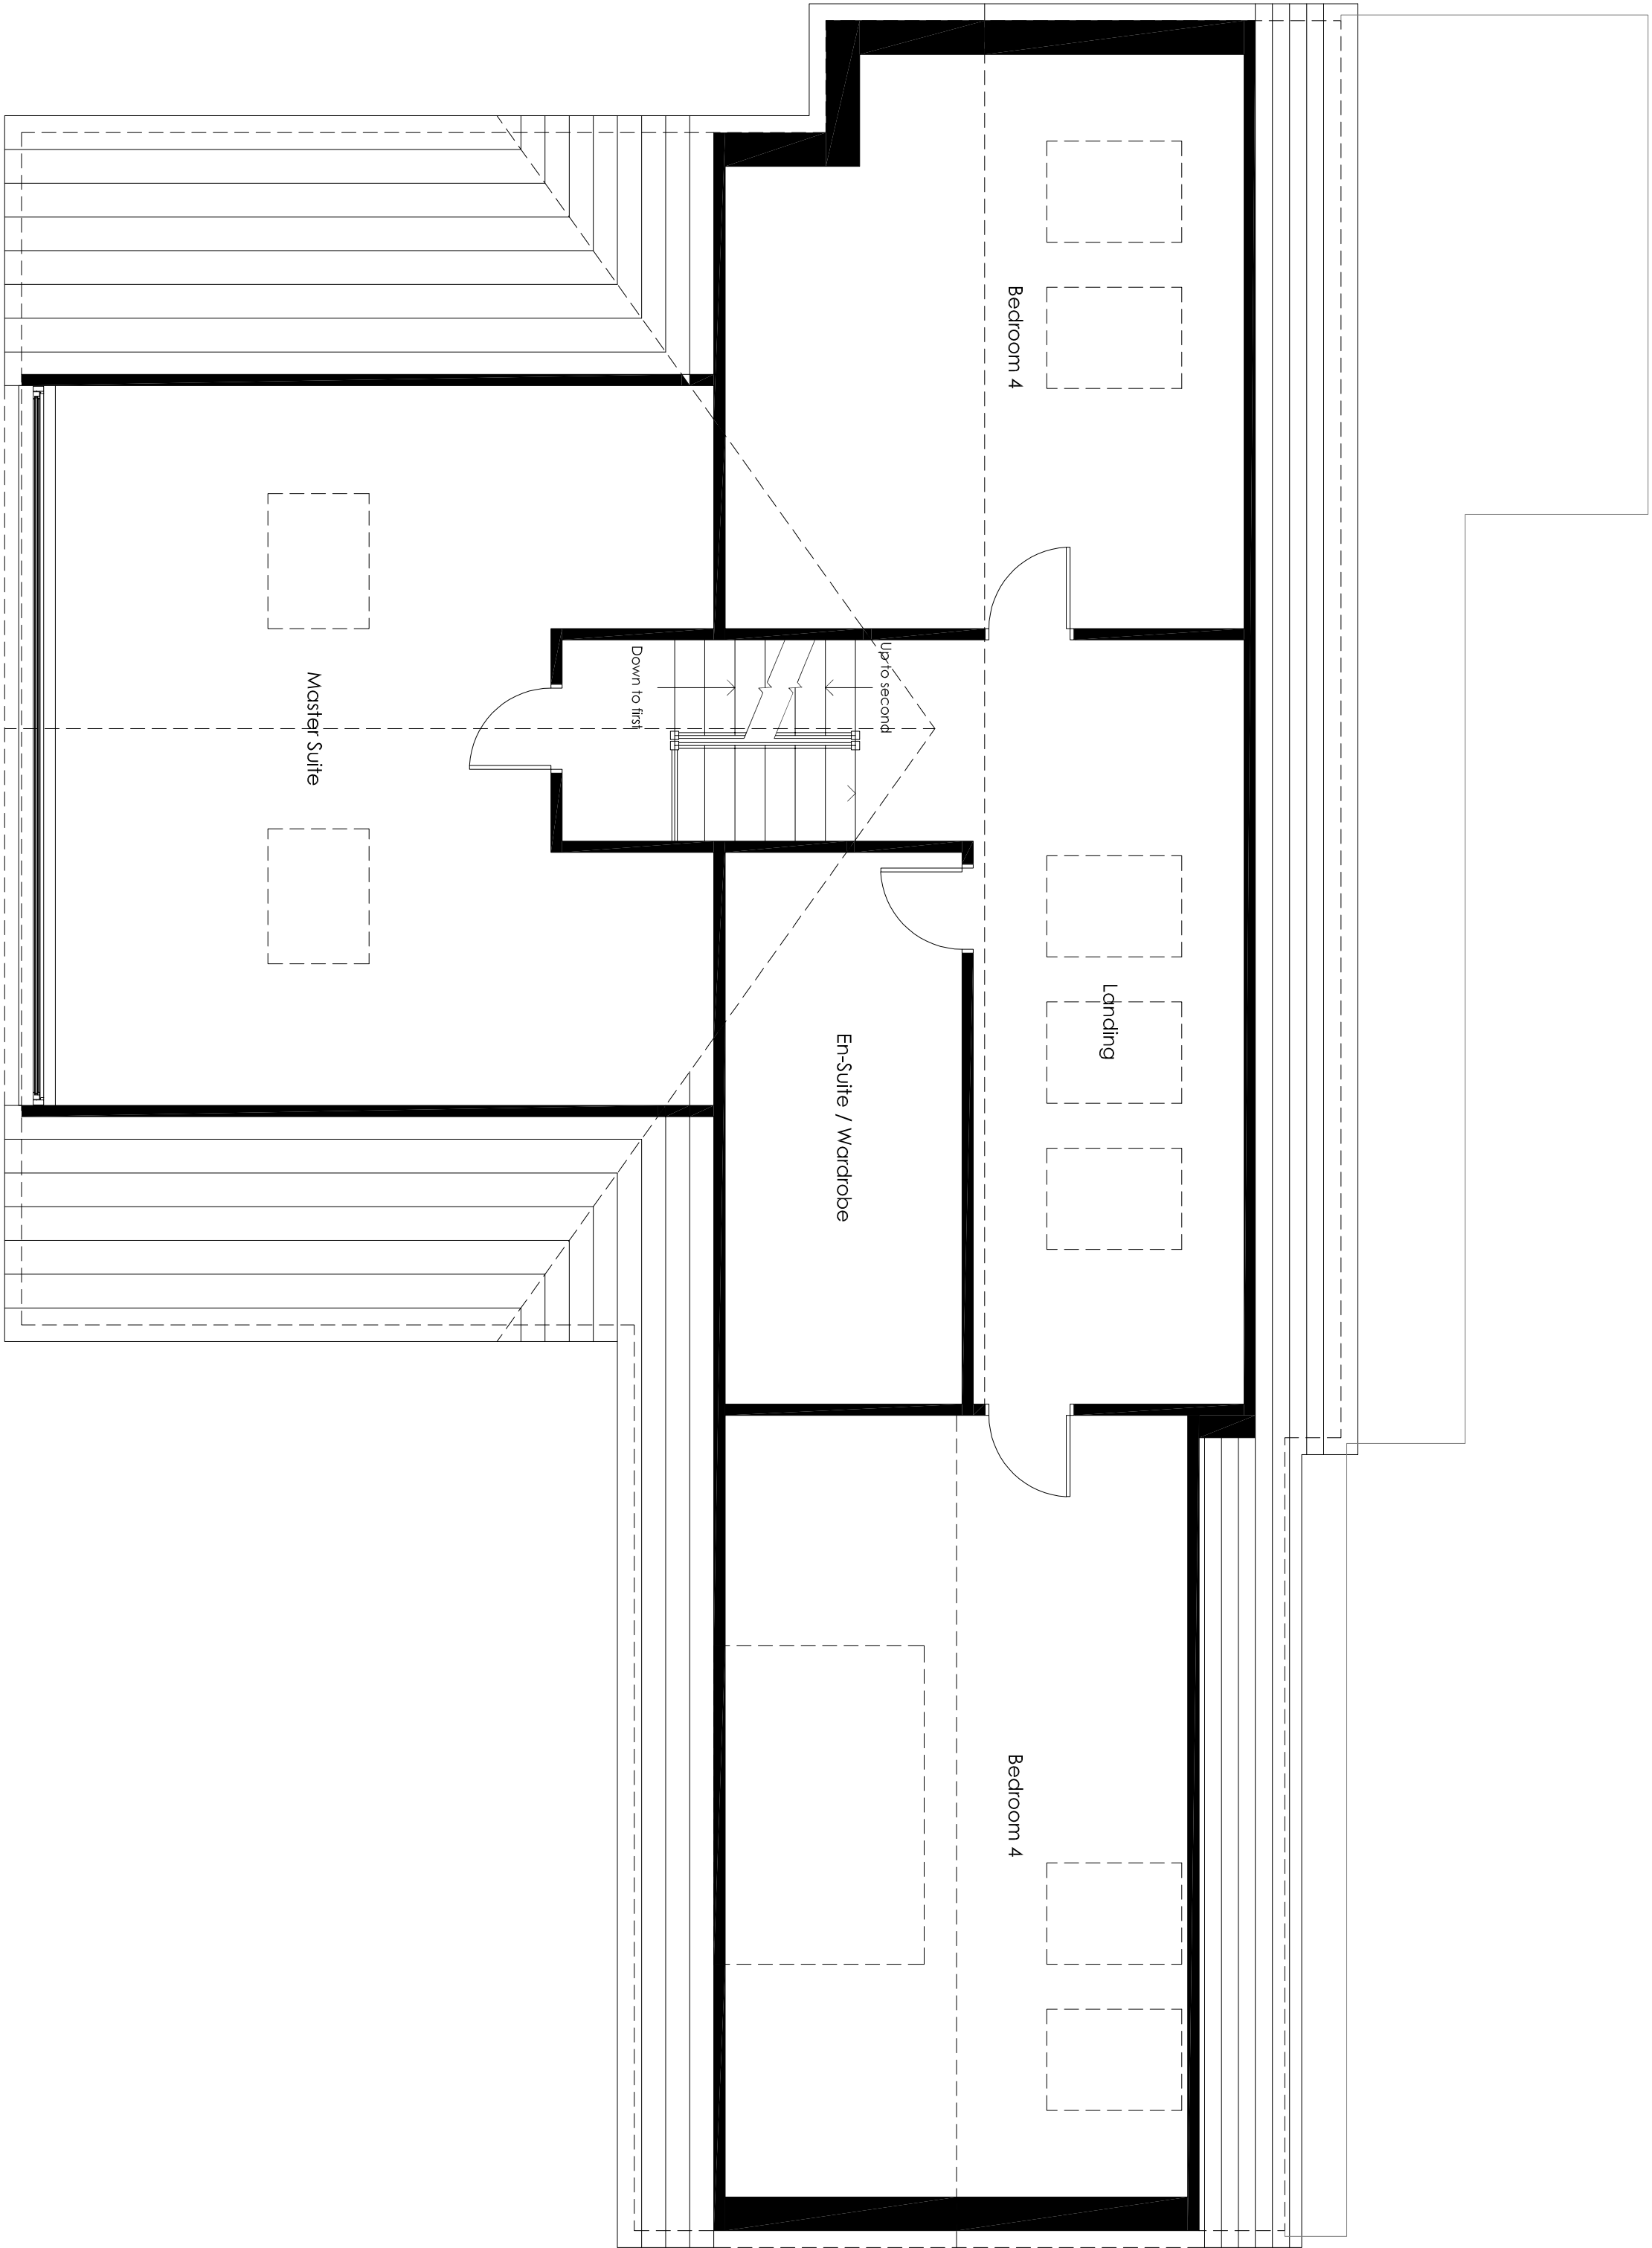

SECOND FLOOR PLAN - Proposed

Line of raised patio

Revision:	
A	Ridge lowered and first floor extension stopped in 500mm, as discussed with planner, 27/1/19

Local Authority Approval Number	
MBC Approval Number	
Scale:	1:50, 1:100 & 1:1250 @ A1
Date:	Nov 2015
Drawn:	JJE

Title	
Proposed Floor Plans & Elevations	
Single storey rear extension & associated works	
at 129 Clindengwyn, Pontardawe, SA6 4QN	
Drawing Number:	0143-02[P]103
Rev:	A