
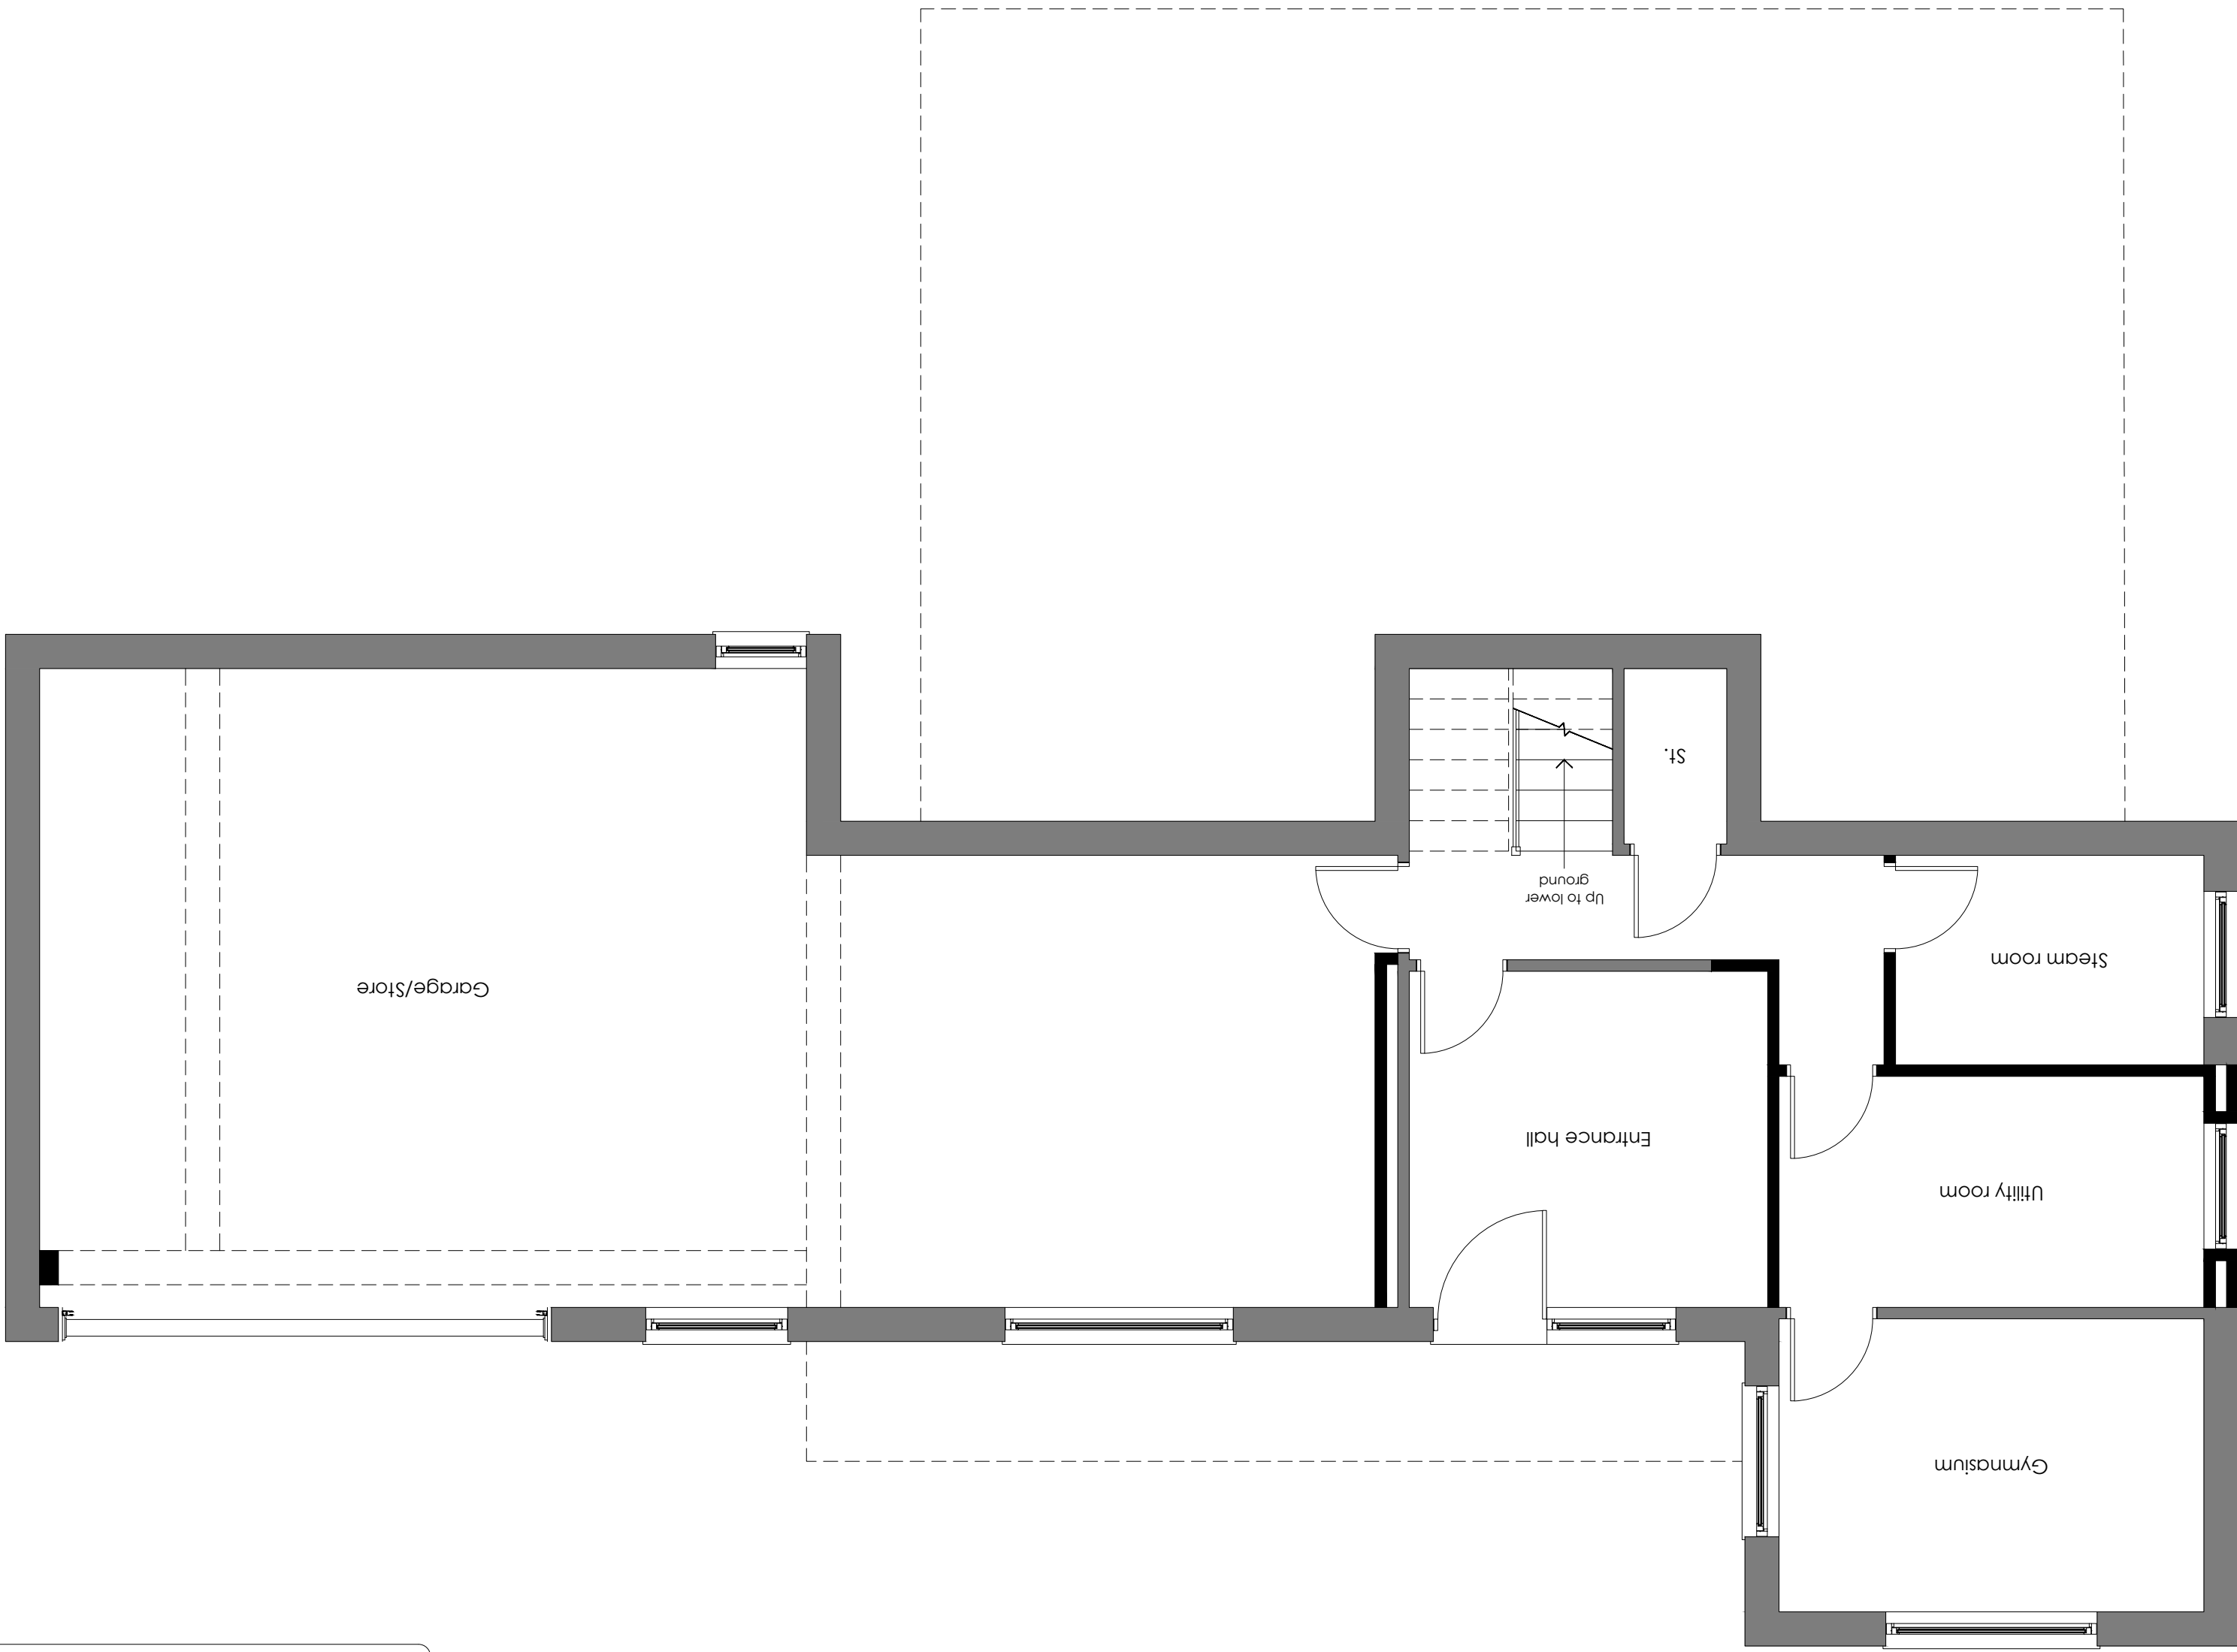
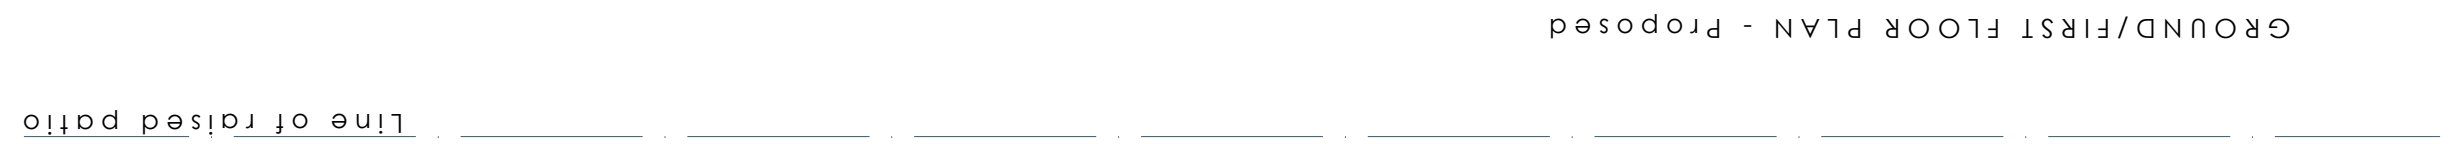
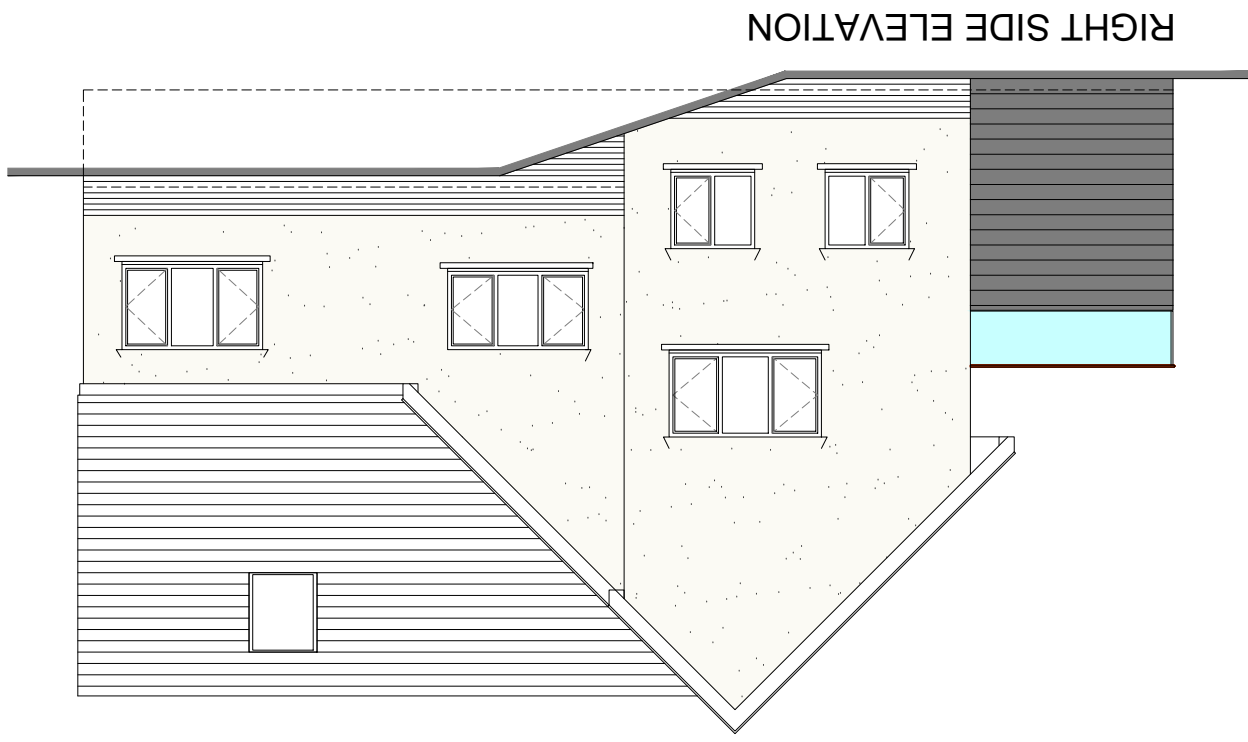


A - Ridge lowered and first floor extension stepped in 500mm, as discussed with planner: 1/1/19 B - Internal balconies added to side and rear gables to take in surrounding verminator. 02/20	Score: 1:50 & 1:100 @ A1 Date: Nov 2015 Drawn: JLE	Local Authority Approval Number: Ref: Approved Number: Proposed Floor Plans & Elevations Single storey rear extension & associated works at 129 Cllnengwynn, Pontardawe, SA8 4QN Drawn Number: 0143-02(P)102 Rev: B
---	---	---

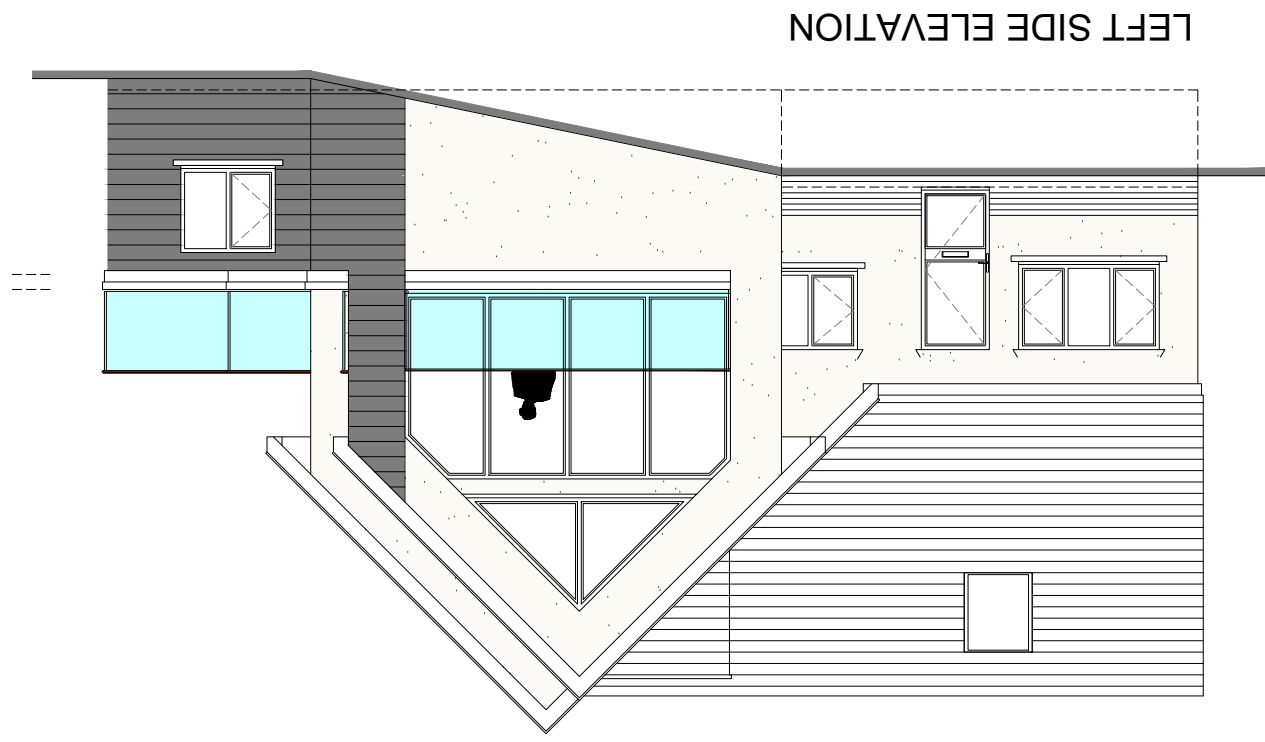

This drawing must not be scaled.
Figured dimensions and levels to be used.
All dimensions given are structural.
Any inaccuracies must be notified to the designer.
ALL DIMENSIONS TO BE SITE CHECKED
PRIOR TO CONSTRUCTION

THIS DRAWING IS COPYRIGHT ©