





Existing Rear Elevation

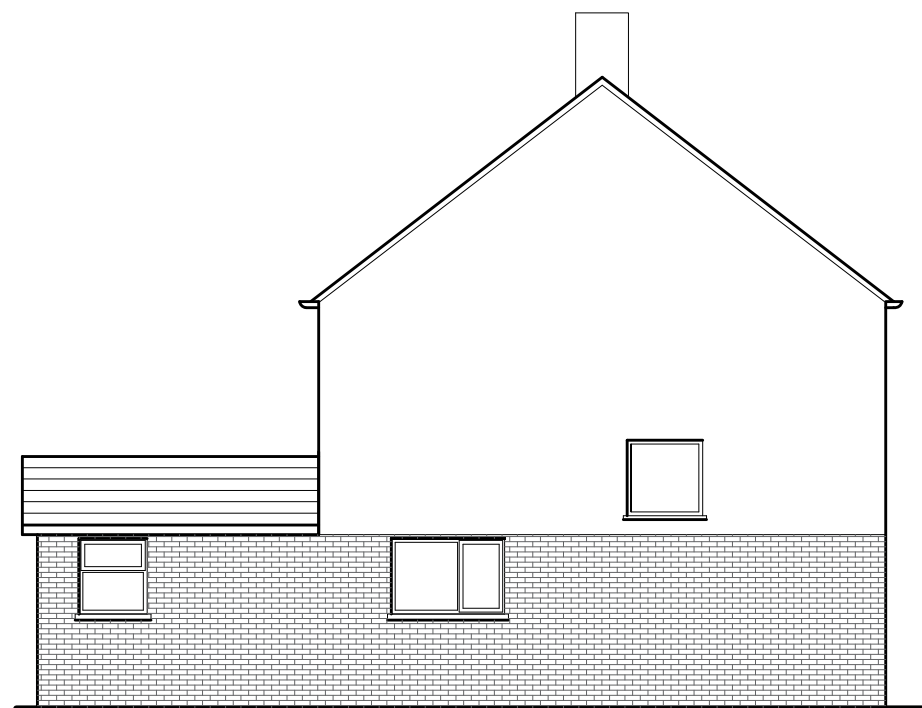


Existing RH Side Elevation



Existing Front Elevation

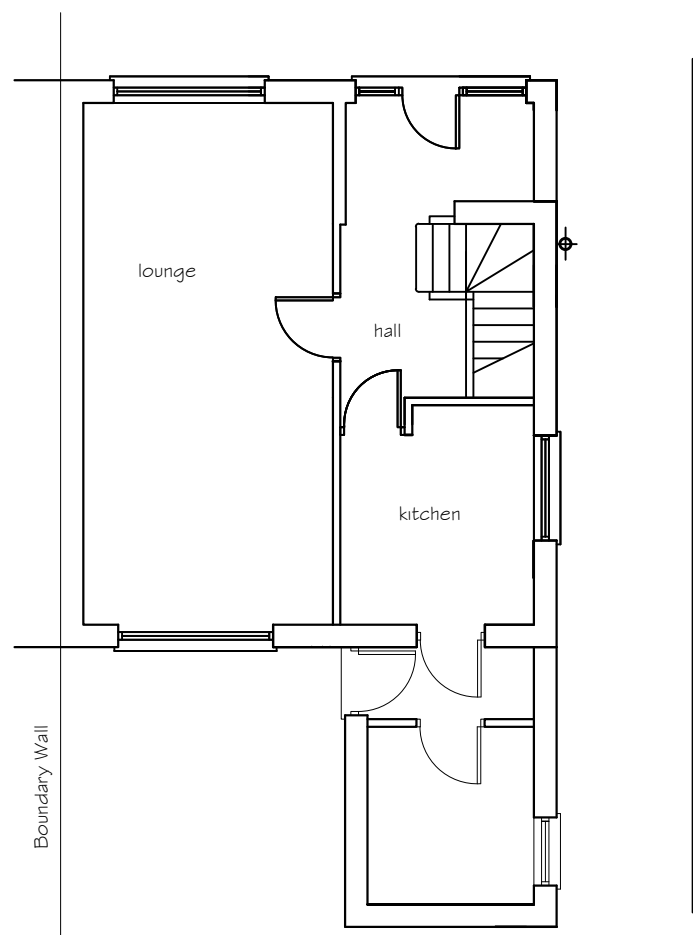

Existing Ground Plan

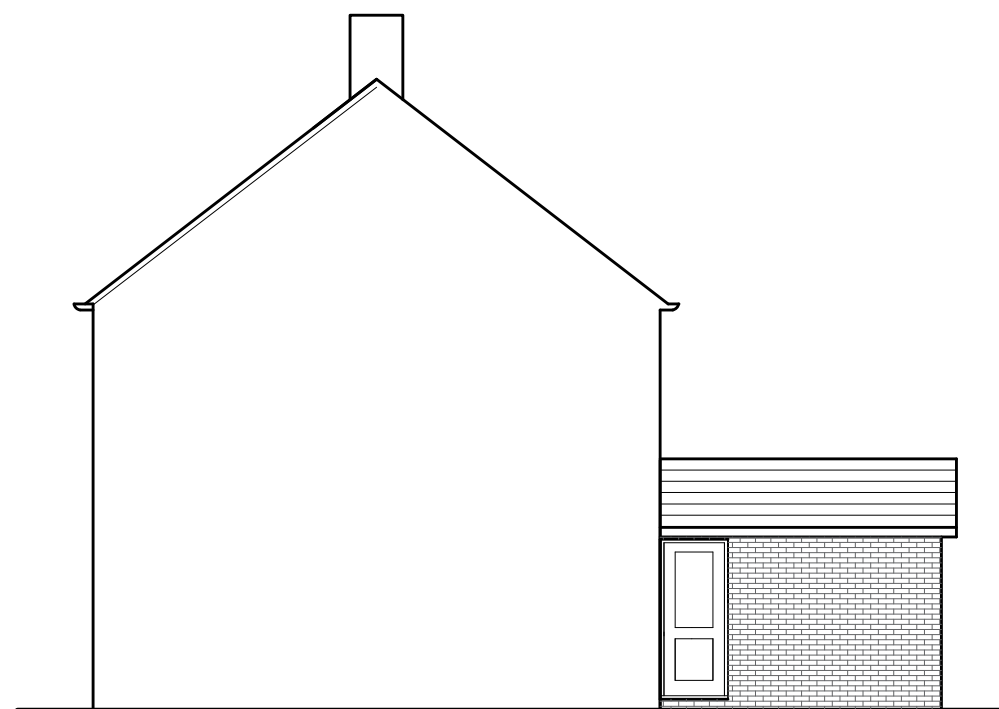

Existing LH Side Elevation

EXISTING MATERIALS AND FINISHES

concrete roof tiling

walls render with facing brick panels

windows and doors white upvc d/g units

PETER JONES TALBOT DESIGN SERVICES mobile: 07817538014 email: jonespeter177@gmail.com	project title proposed kitchen extension 24 Mozart Drive Sandfields Port Talbot	drawing title existing elevations and floor plans	date October 2020	scale 1:100
			drawing No 24 MD - 02	