

KEY

- Application Area
- Existing trees
- Existing Levels



NOTES

- 1 Electric transformer sub-station
- 2 Gas meter house (BT exclusive use)
- 3 Existing electric sub-station

SERVICES KEY

- Underground BT Cable
- Overhead BT Cable
- Electric Cable
- Gas Pipe
- Unidentified Service
- Water Main
- Foul Sewer
- Surface Sewer
- Chamber Extents

PROPOSED ALDI STORE	
APPLICATION SITE AREA (Approx)	10,528 sqm / 2.602 acre / 1.053 Hectare
ALDI SITE (Approx)	6,689 sqm / 1.653 acre / 0.669 Hectare

 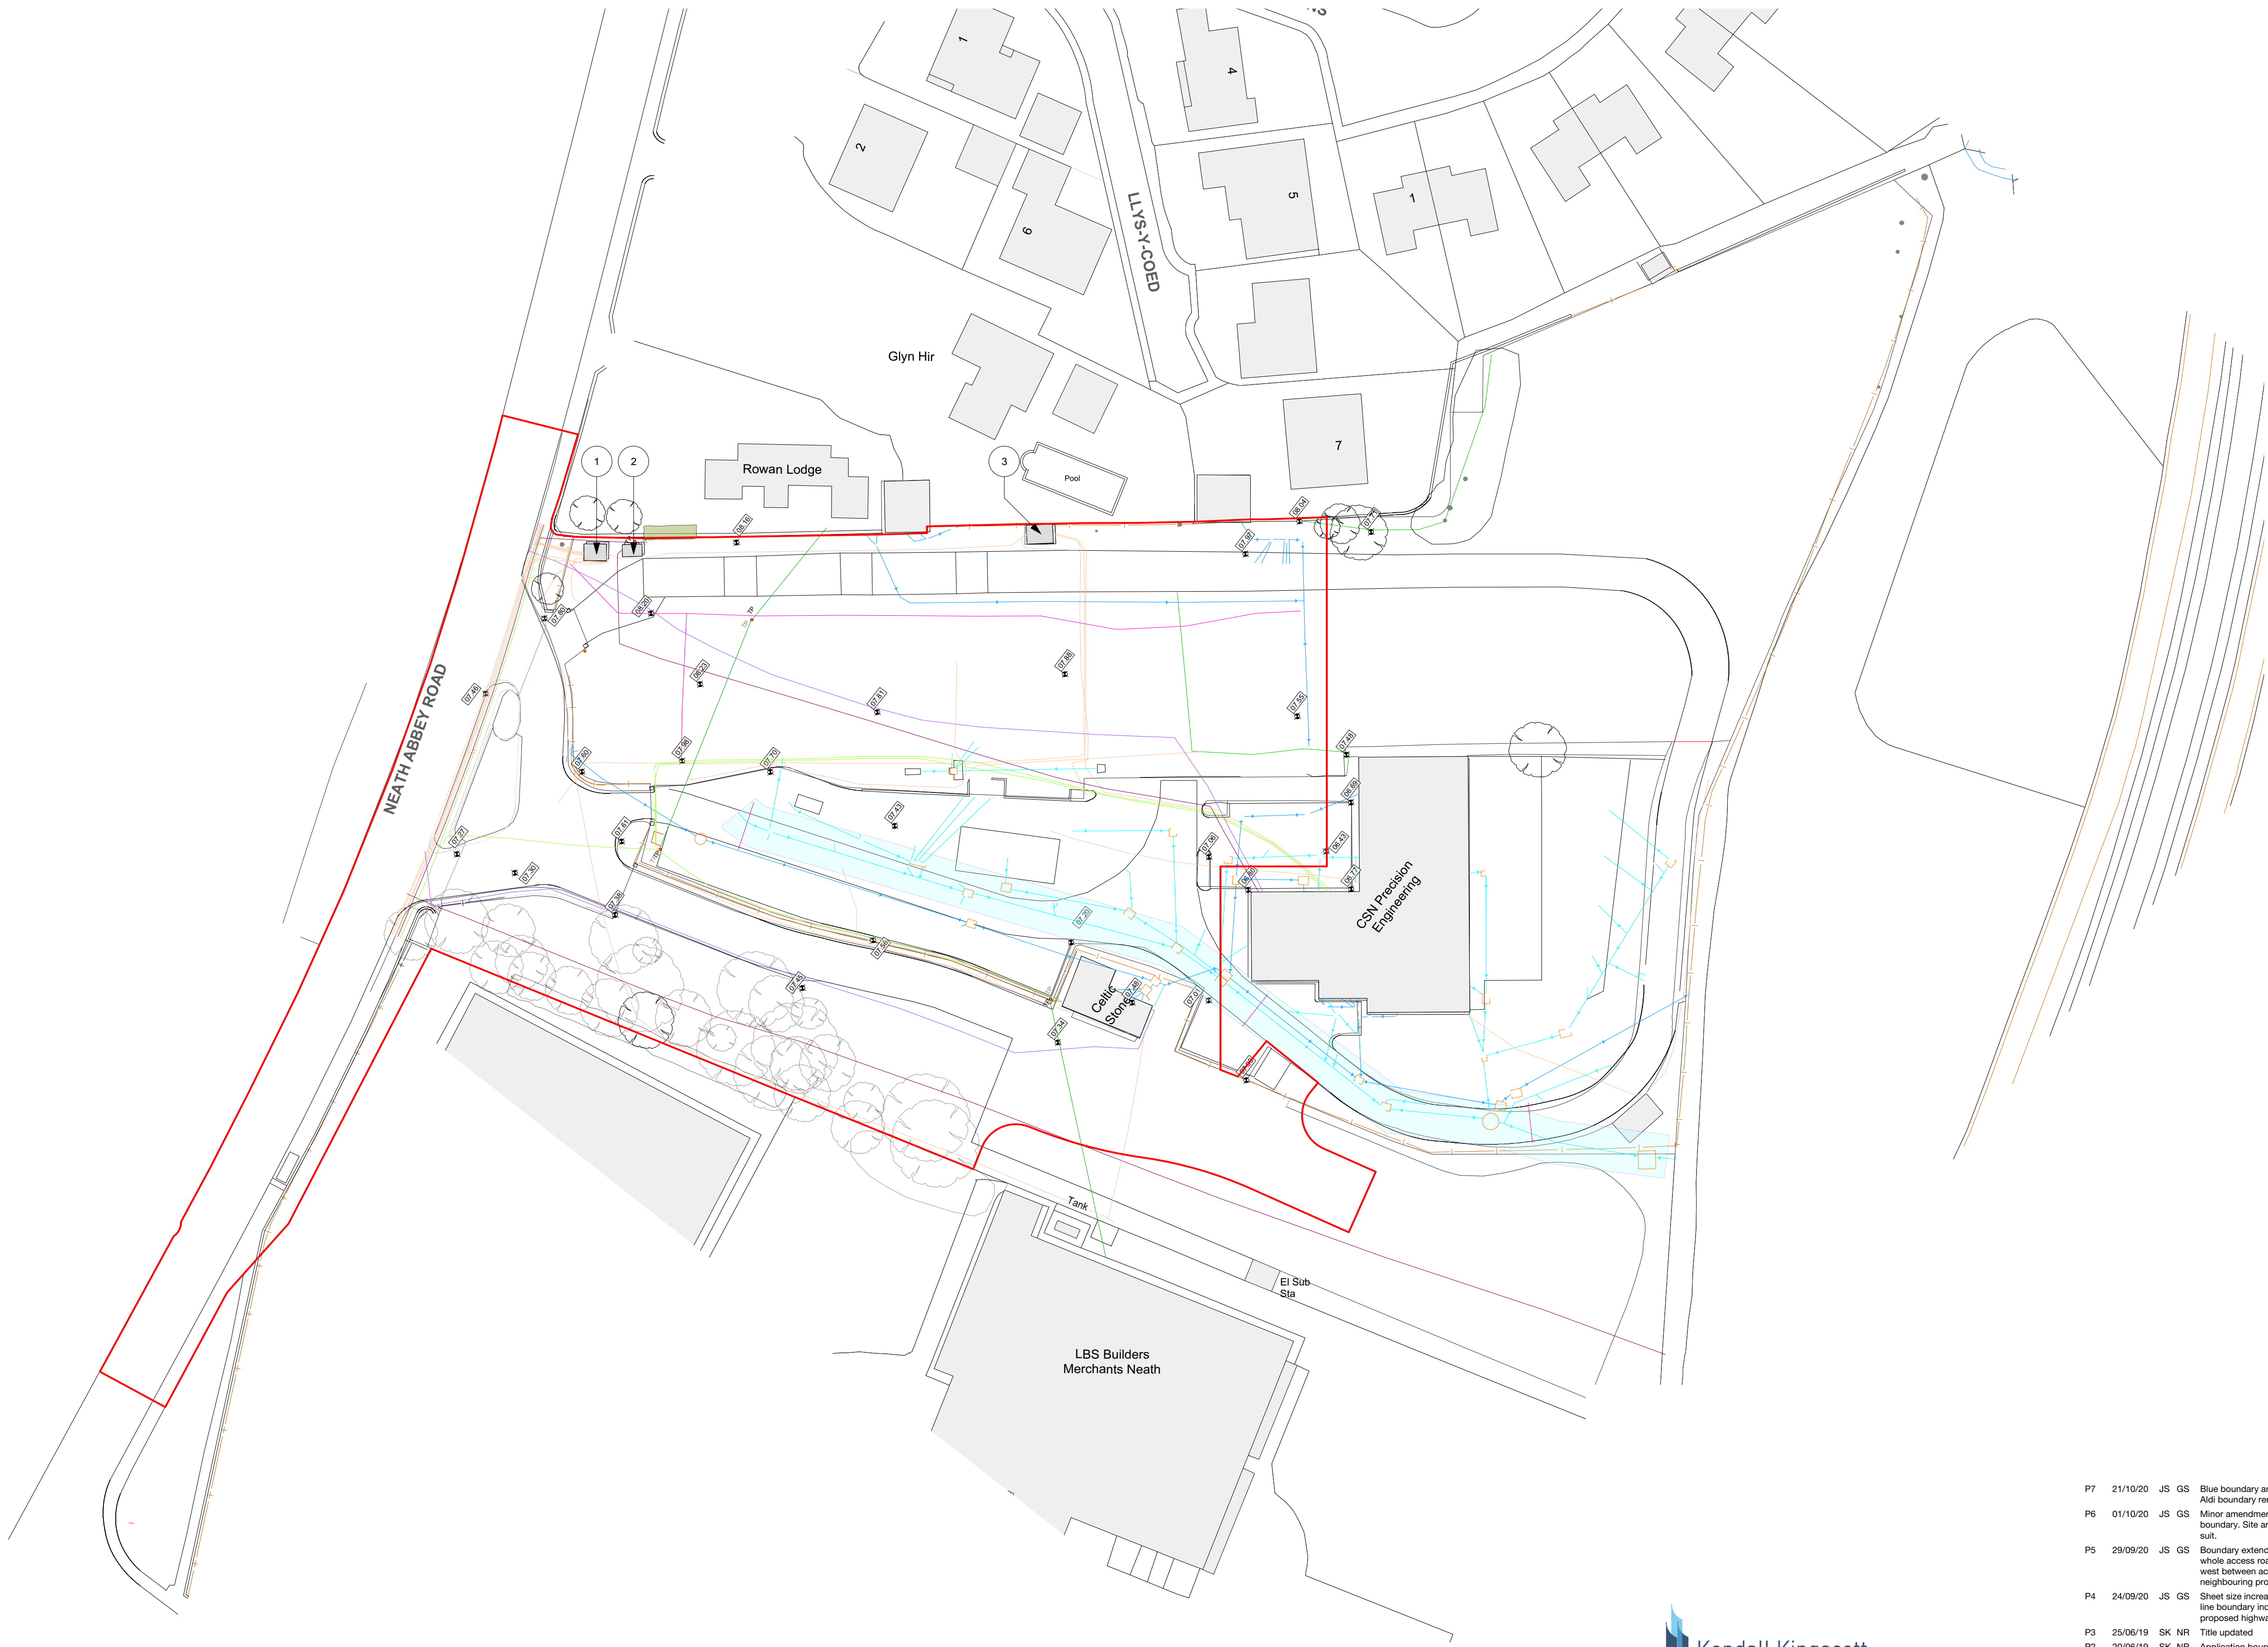

Chartered Architects
Chartered Building Surveyors
Interior Designers
CDM Services

Glentworth Court, Lime Kiln Close
Stoke Gifford, Bristol BS34 6SR
+44 (0)117 931 2062
www.kendallkingscott.co.uk

Project
Neath, Neath Abbey Road

Client
Aldi Stores Ltd.

Scale
1:500

Page Size
A1

Filename
190487-1400 Proposed Site Plan.vwx

Date
24/04/19

Drawn
SK

Checked
NR

Status
PLANNING

P7	21/10/20	JS	GS	Blue boundary and area removed. Aldi boundary removed.
P6	01/10/20	JS	GS	Minor amendment to site boundary. Site areas revised to suit.
P5	29/09/20	JS	GS	Boundary extended to encompass whole access road and land to the west between access road a neighbouring property
P4	24/09/20	JS	GS	Sheet size increased to A1. Red line boundary increased to include proposed highways amendments.
P3	25/06/19	SK	NR	Title updated
P2	20/06/19	SK	NR	Application boundary added
Rev	Date	By	Ap	Note

Drawing Title
Existing Site Plan

Project Number
190487-1150

Drawing Number
P7

Only to be used on the site for which designed. The electronic transmission of design information contained in this drawing is carried out entirely at the User's risk and Kendall Kingscott Ltd. will have no liability for any errors or inaccuracies arising therefrom. The production of amended or updated information from the said design information by the User is entirely the responsibility of the User and Kendall Kingscott Ltd. shall have no responsibility in respect thereof whatsoever.